


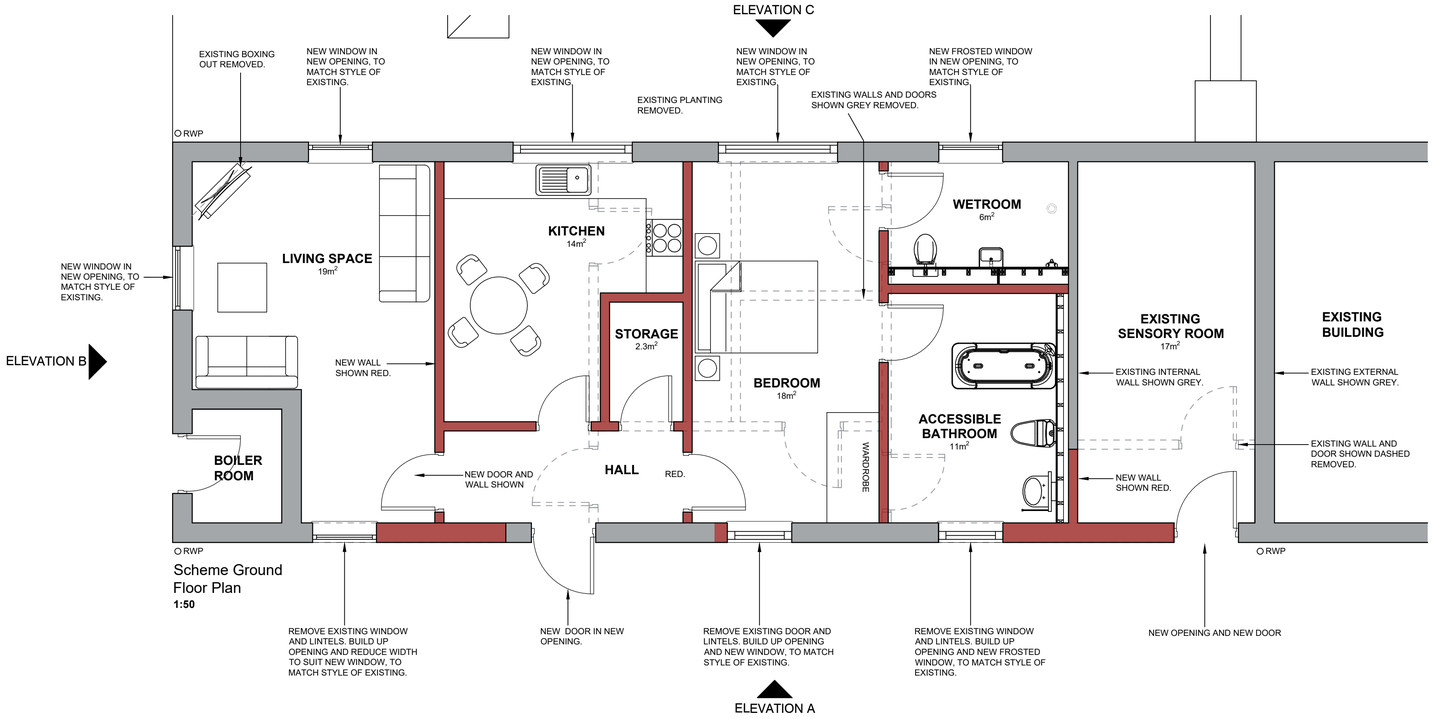


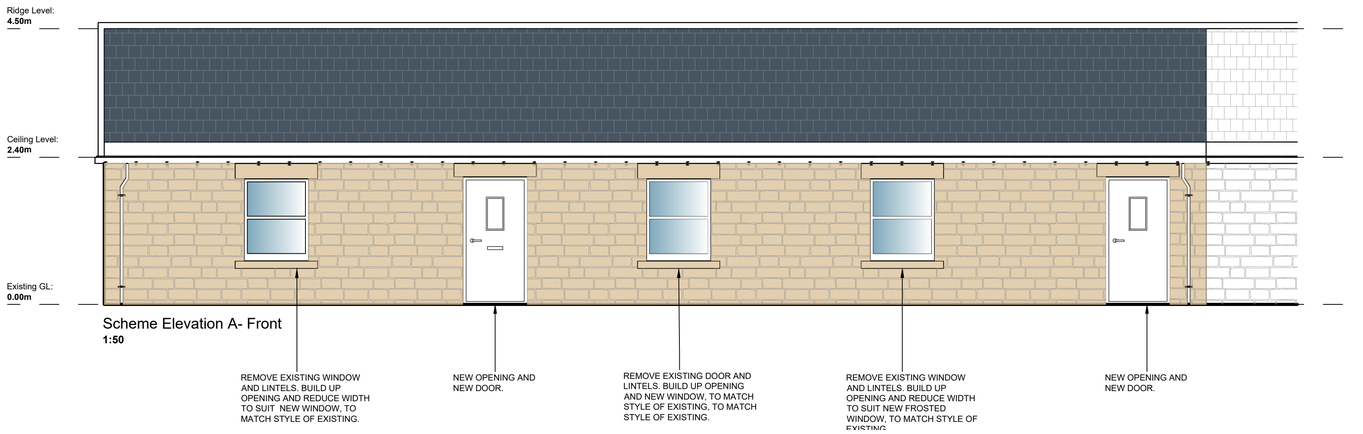

Scheme Elevation A- Front
1:50

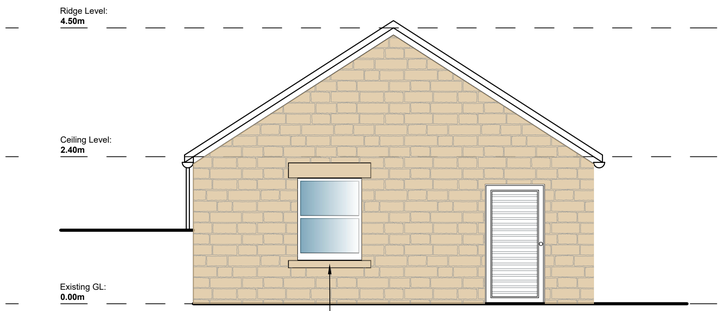

Scheme Elevation B- Side
1:50

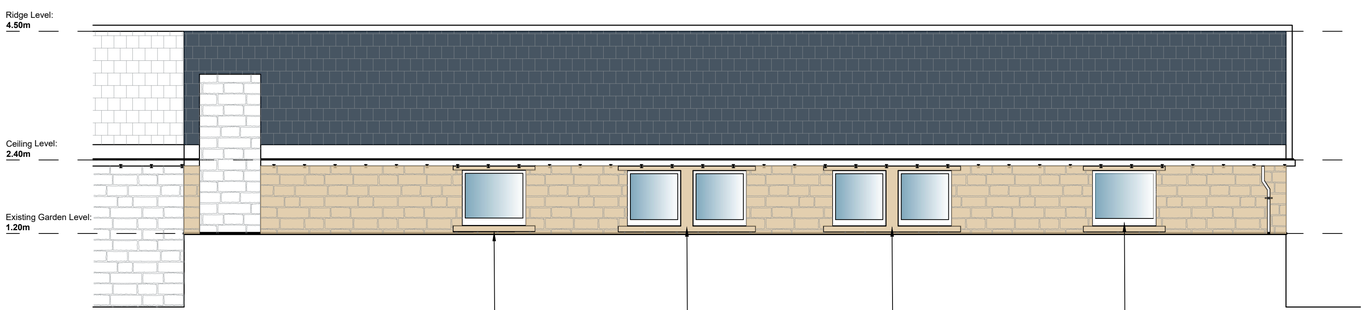

Scheme Elevation C- Rear
1:50

PLANNING ISSUE
NOT FOR CONSTRUCTION
DO NOT SCALE FROM DRAWING

Notes:

Ref	Date	Revision	Initial
C	06/02/23	HALLWAY, BEDROOM AND BATHROOMS ADJUSTED TO MEET DOC M WHEELCHAIR ADAPTABLE DWELLING STANDARDS.	LD
B	30/01/23	BOXING OUT REMOVED IN LIVING ROOM.	LD
A	23/01/23	INTERNAL ARRANGEMENT ADJUSTED TO INCLUDE ACCESSIBLE BATHROOM.	LD
D	23/02/23	Updated to Planning Issue.	LD

Project / Client:
LOW LAITHES- PROPOSED NEW ONE BEDROOM ACCOMMODATION

Drawing Title:
PROPOSED PLAN AND ELEVATIONS

jha LIMITED
John Hill Associates Ltd,
6 Shaw Wood Way,
Shaw Wood Business Park,
Doncaster, DN2 5TB
T 01302 364565
E enquiries@j-h-a.co.uk
W www.j-h-a.co.uk

Scale:	Date:
1:50	November 2022
Drawn By: SK	Checked By: MS
Drawing No: 22/143/02D	Sheet Size: A1

© This drawing is the copyright of John Hill Associates Ltd and shall not be reproduced without permission