

TO REMOVE THE EXISTING DOUBLE 'ATCOST' PREFABRICATED BARNS TO THE REAR AND ASSOCIATED CONCRETE HARDSTANDING ADJACENT AND TO PROVIDE THESE AREAS WITHIN THE GREEN BELT USAGE.

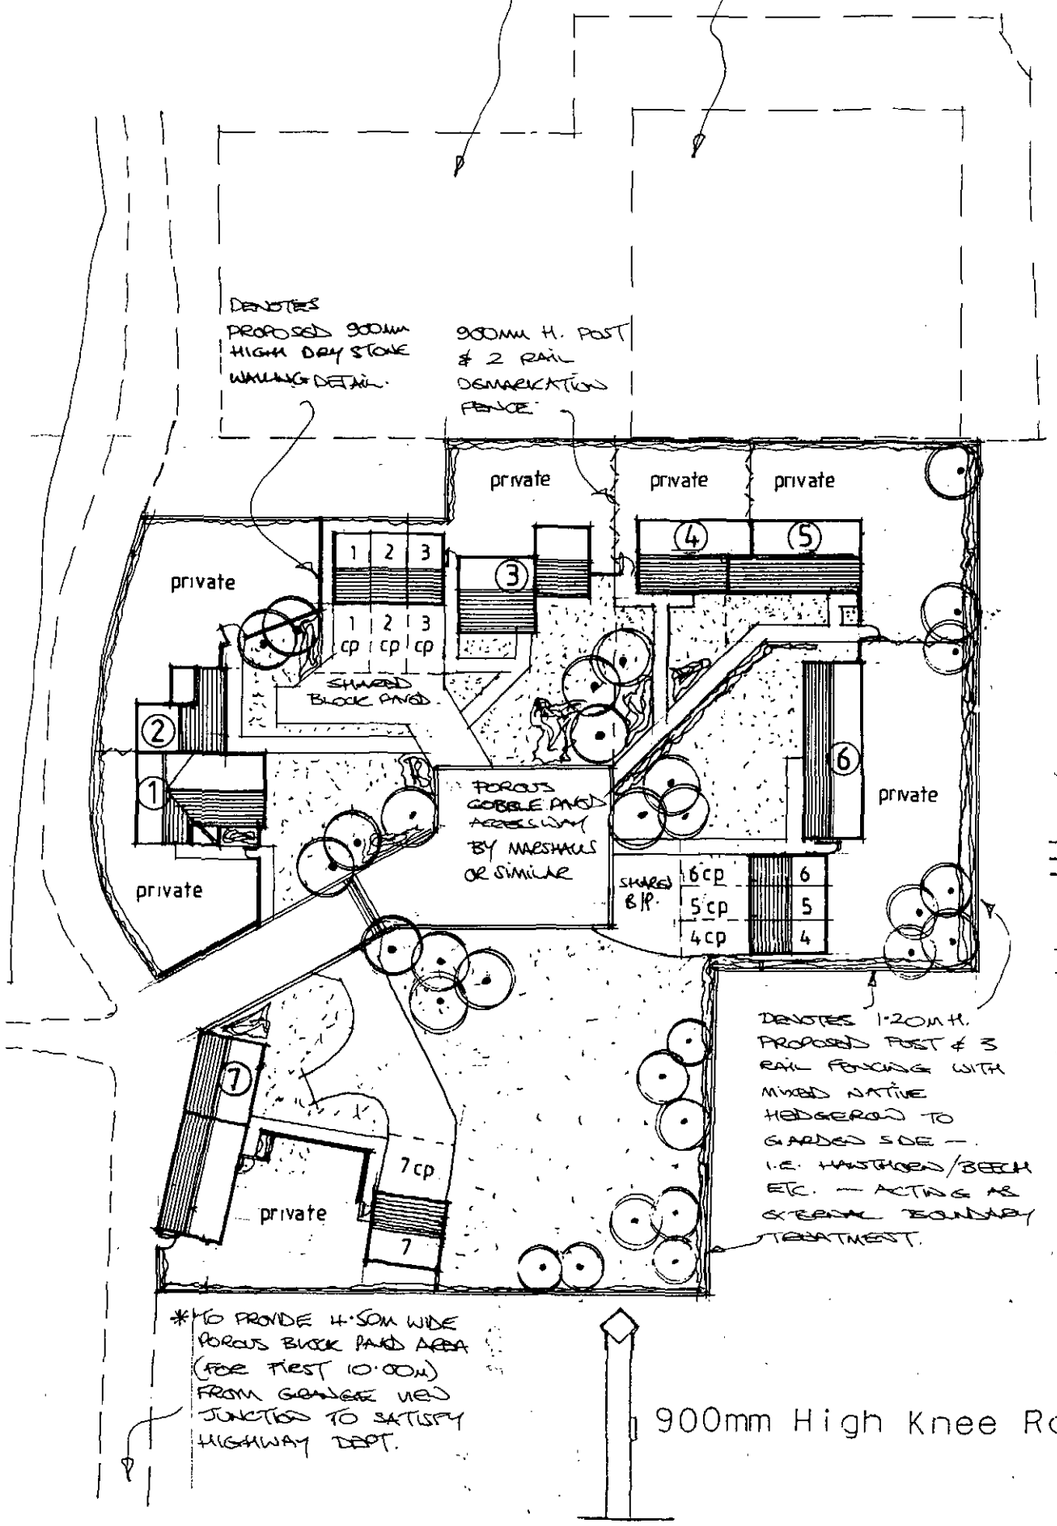

900mm High Knee Rail

900mm high knee rail

refer to details shown

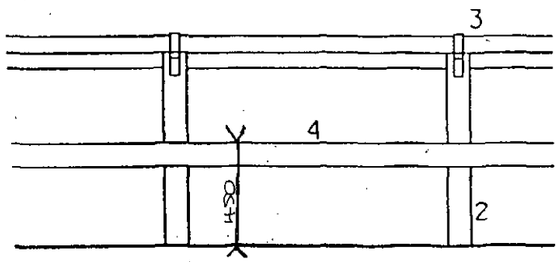

1 All fencing woodwork to be stained with coloured preservative

2 100mm sq vertical posts complete with 45o splayed cut to accept top rail

3 100mm sq horizontal top rail set at 45o splay fixed to vertical posts with 35mm wide galv'd m.s. strapping nailed

4 100 x 25mm horizontal mid rail face fixed to vertical posts

Rev	Notes	Date
A	RE-DRAWN DUE TO PLANNING 01-08	

B/Regs:

Planning:


Garry Greetham Associates Ltd
Residential Design Consultant
Westwood House
18 Carr Lane
Tankersley
Barnsley S75 3BE
Tel(01226)746573

PROJECT	Blacker Grange Farm
CLIENT	Thawley Trustees
TITLE	Site Layout
ADDRESS	"Blacker Grange Farm", off Barnsley Road, Blacker Hill, Barnsley.
DRAWN BY	GGG
SCALE	1:500
DATE	July 07
DRAWING No	603-02
REV	A

Member of the Chartered Institute of Architectural Technologists


Elevations

PROPOSED WELSH SLATE ROOF

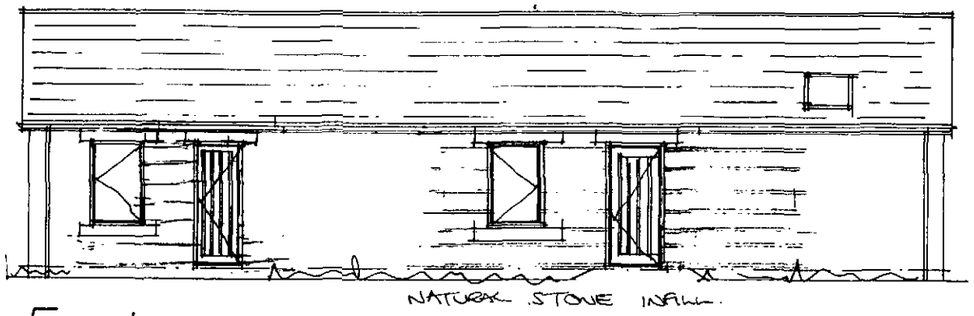


NATURAL STONE INFILL

Front

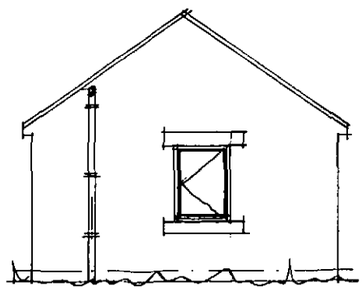


Side

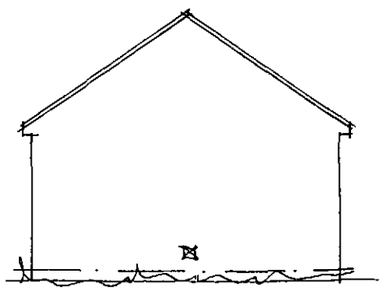

Side


Rev	Notes	Date
C	TIMBER DOORS ADDED.	03-08
B	DOOR SIDE PANELS OMITTED	02-08
A	RE-DRAWN DUE TO PLANNING	01-08

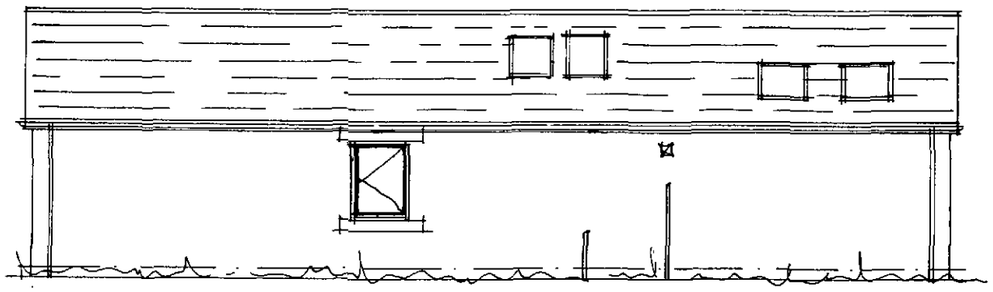

Rear

ALL VELUX WINDOWS TO BE CONSERVATION STYLE

PROPOSED WINDOW IN PROPOSED OPENING FULLY.

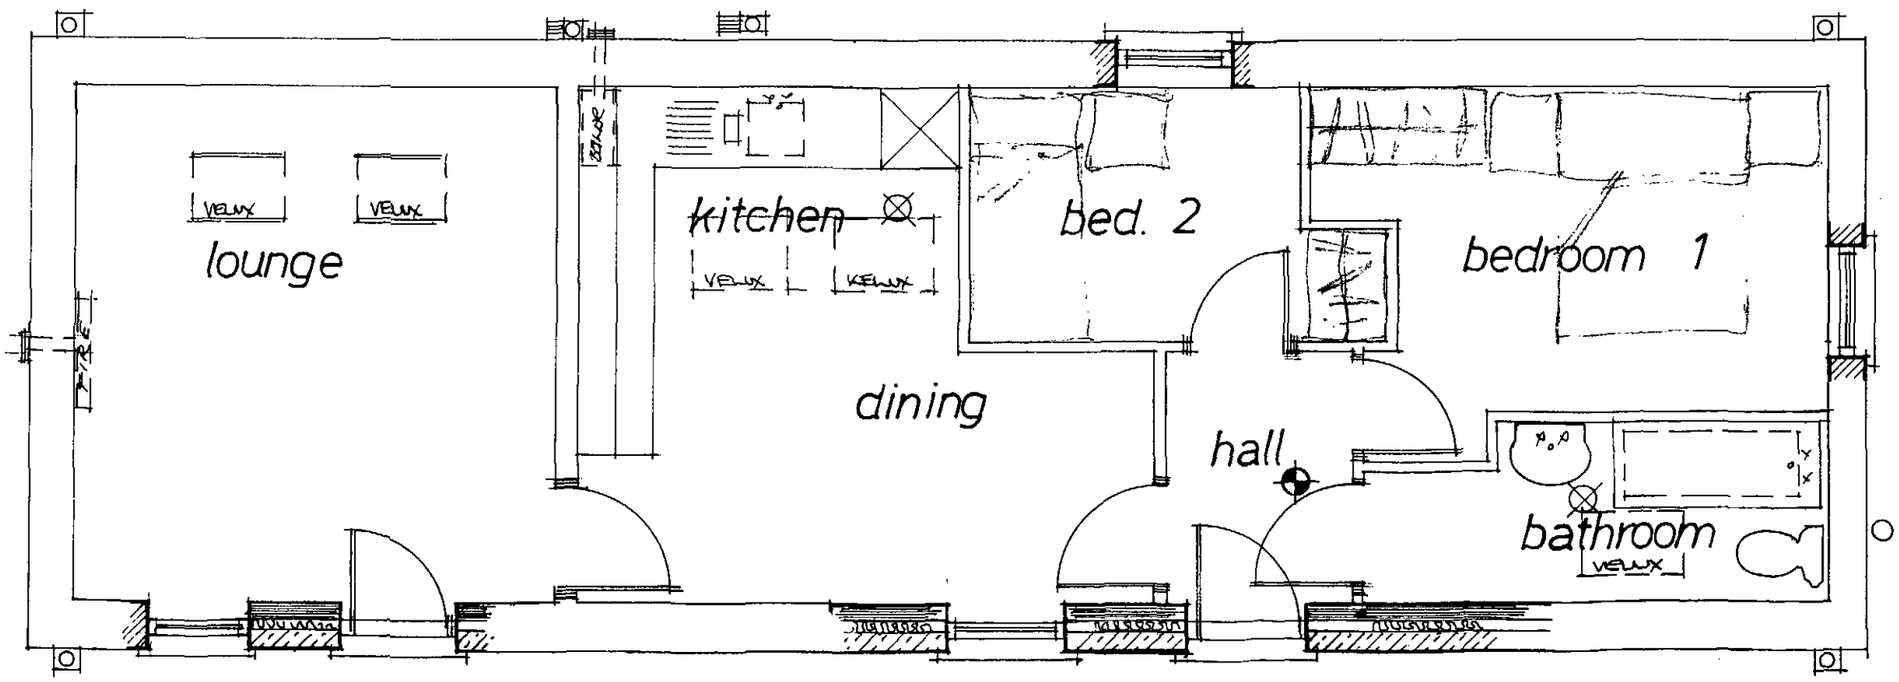

EXIST. OPENING

EXISTING OPENING

Layout

PROPOSED WINDOW & DOOR WITHIN THE EXISTING OPENING — MAKE GOOD BELOW & SURROUNDS

PROPOSED WINDOW & DOOR WITHIN THE EXISTING OPENING — MAKE GOOD BELOW & SURROUNDS.

PROPOSED WINDOW IN PROPOSED OPENING FULLY

Unit 6 54 sqm/ 582 sqft approx.

Garry Greetham Associates Ltd
Residential Design Consultant
Westwood House
18 Carr Lane
Tankersley
Barnsley S75 3BE
Tel(01226)746573

PROJECT: Blacker Grange Farm

CLIENT: Thawley Trustees

TITLE: Property as Proposed

ADDRESS: Unit 6 off Barnsley Road, Blacker Hill, Barnsley.


DRAWN BY: ggg

SCALE: 1:100:1:50 DATE: July 07


DRAWING No: 603-15 REV: C

Member of the Chartered Institute of Architectural Technologists


Elevations 1:100

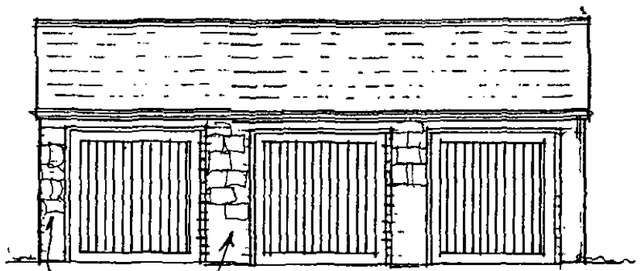


Front

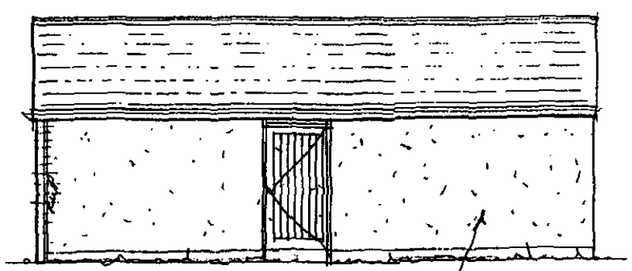

Rear

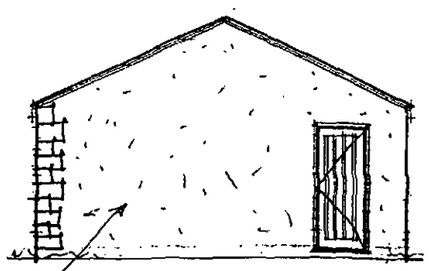


Side

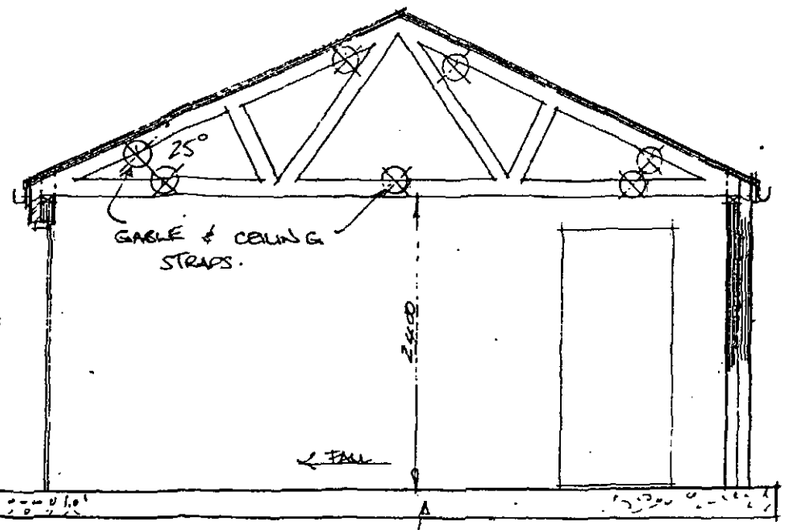


225mm CONC. SLAB WITH A252 MESH OR SIMILAR REINFORCING TO CENTRE.

Section 1:50

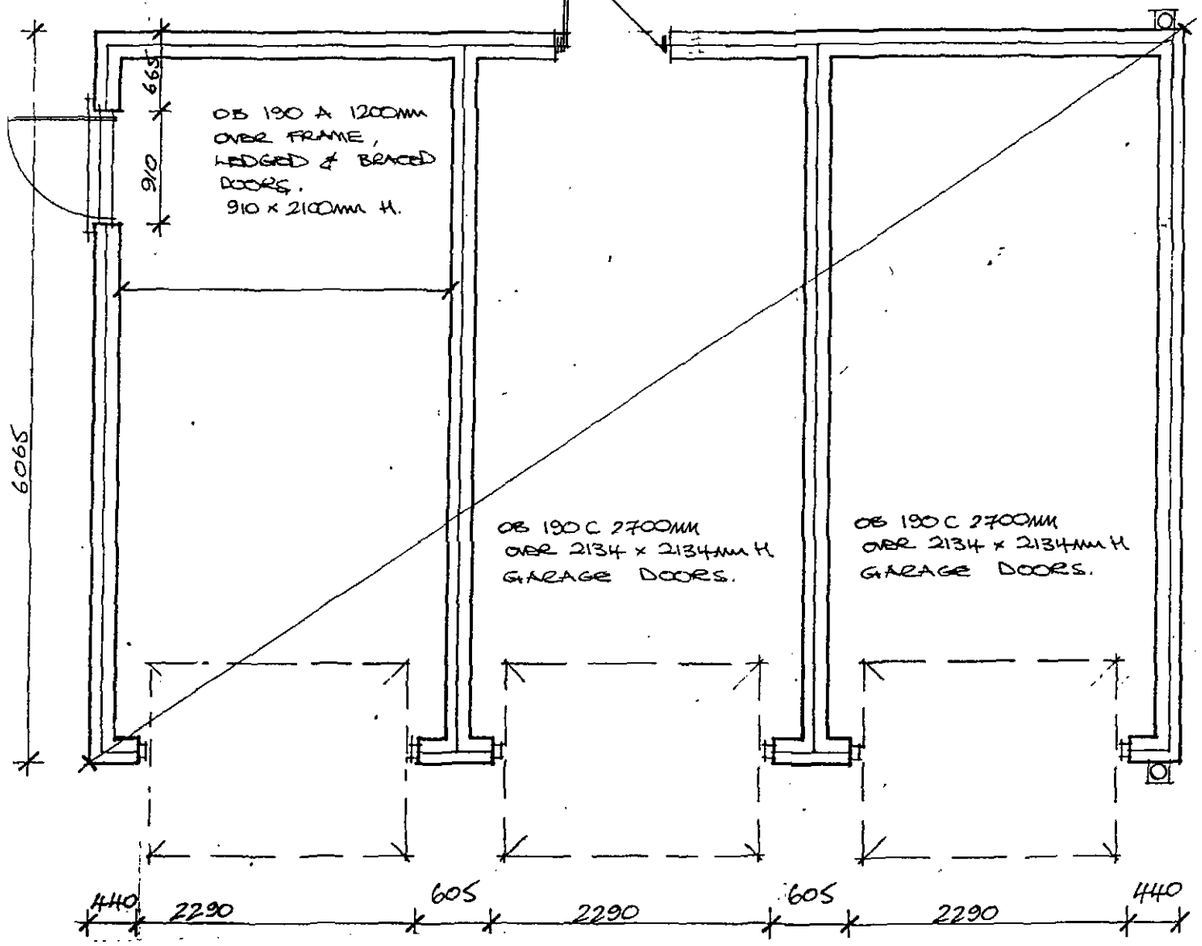

Layout 1:50

Roof

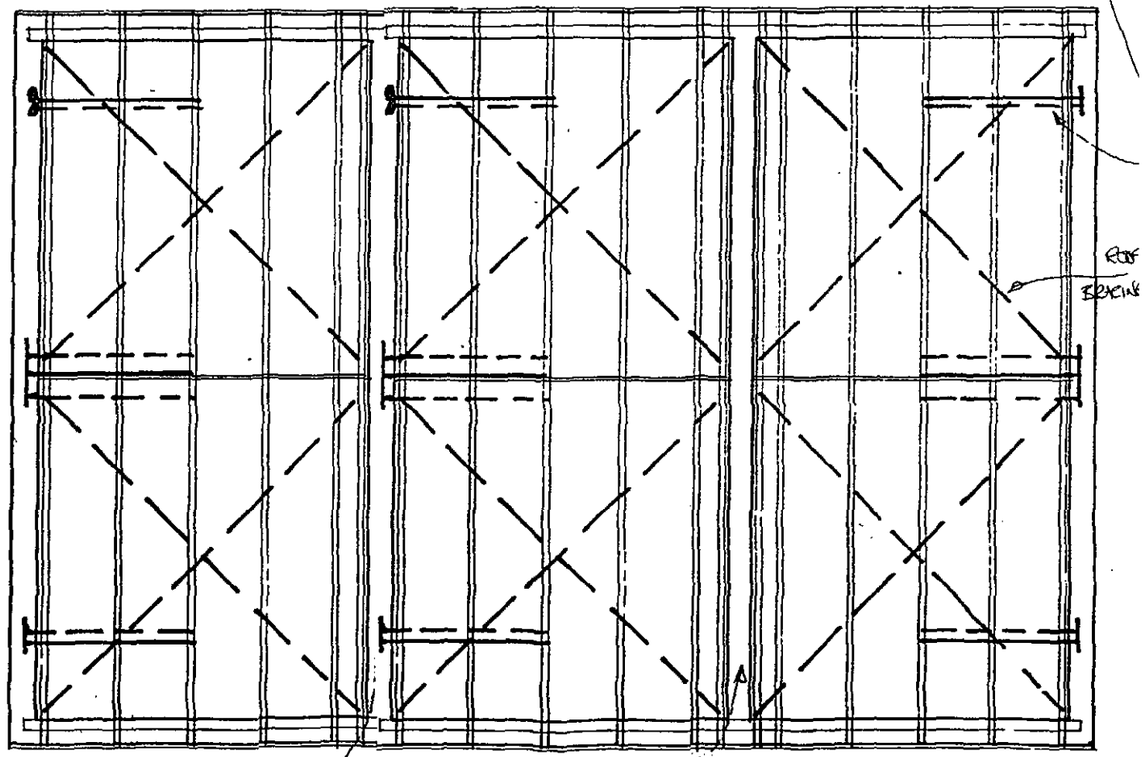

PARTY WALL TAKEN UP TO UNDERSIDE OF ROOFING FELT; FIBRE GLASS QUILT 45mm OVER TO PROVIDE FIRE PROTECTION @ THIS JUNCTION.

Garry Greetham Associates Ltd
Residential Design Consultant
Westwood House
18 Carr Lane
Tankersley
Barnsley S75 3BE
Tel(01226)746573

CLIENT: Thawley Trustees

TITLE: Triple Garage Details
Units 1-3 Inc of H-6 Inc
Blacker Grange Farm.

DRAWN BY: GGG


SCALE: as shown DATE: July 07

DRAWING No: 603-09 REV: A

Member of the Chartered Institute of Architectural Technologists

03-08 A: TIMBER GARAGE DOORS & RENDER WALLS ADDED.

Elevations 1:100

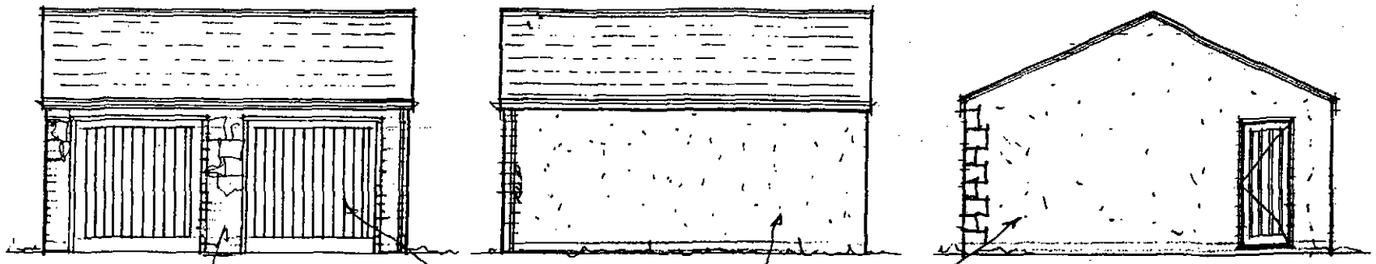


Front


Rear


Side

Layouts 1:50

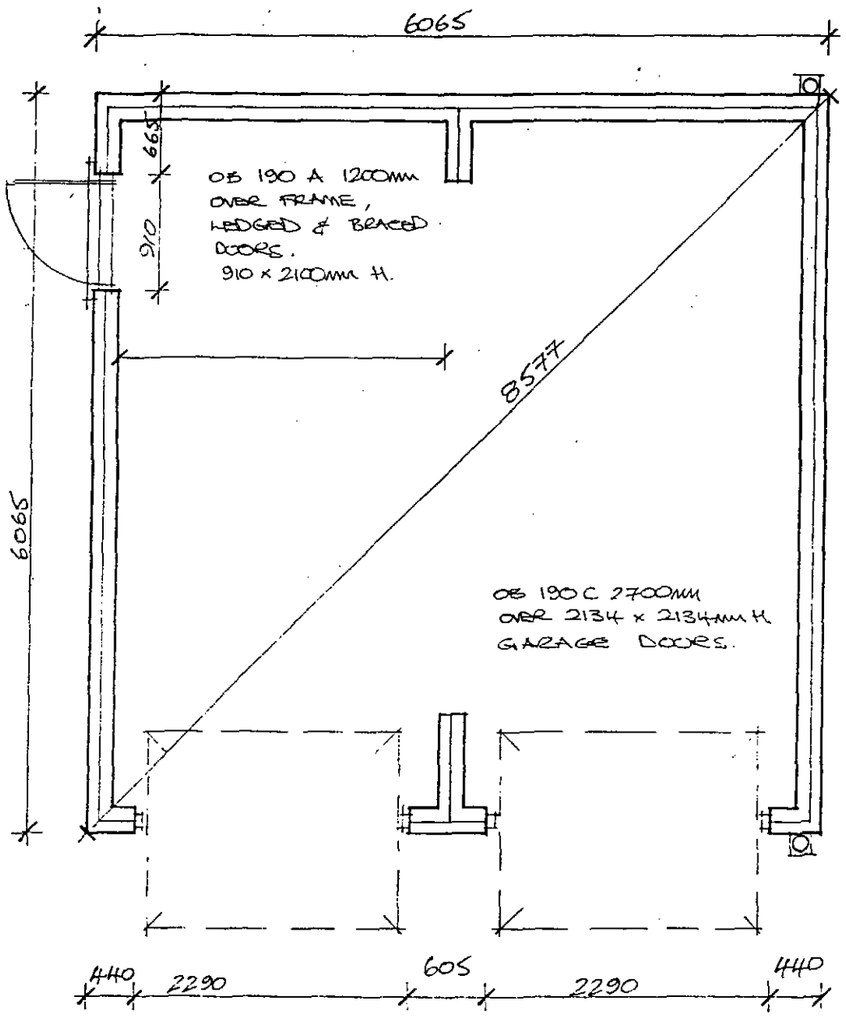

Roof

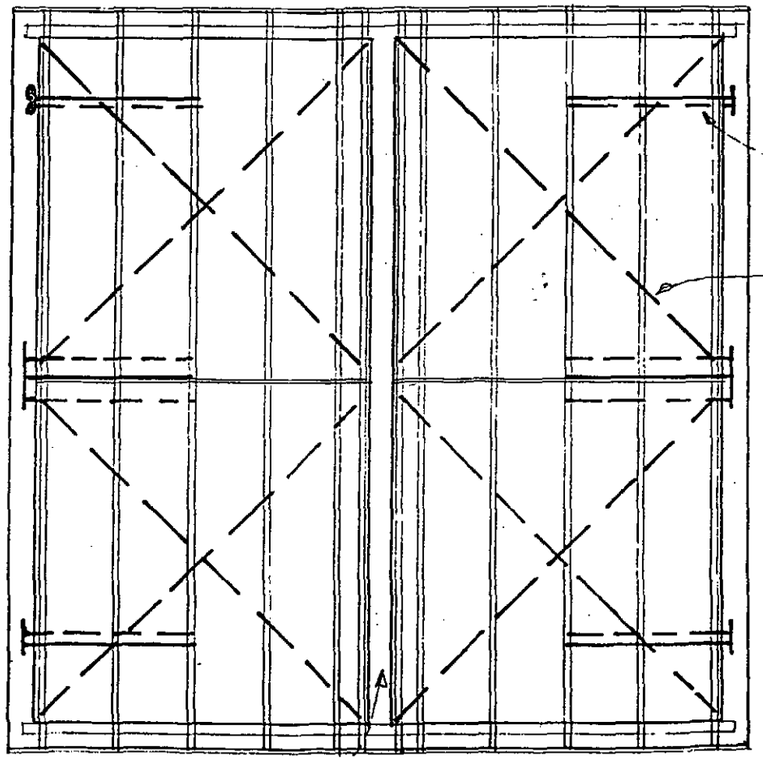

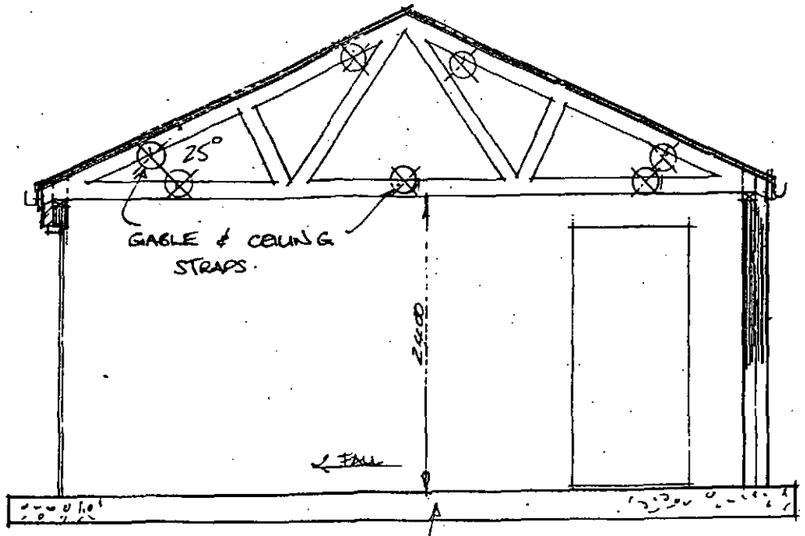

Section 1:50

225mm CONC. SLAB WITH A252 MESH OR SIMILAR REINFORCING TO CENTRE.

TIMBER GARAGE DOORS ADDED
A: & RENDER WALLS. 03-08

Garry Greetham Associates Ltd

Residential Design Consultant

Westwood House
18 Carr Lane
Tankersley
Barnsley S75 3BE
Tel(01226)746573

Member of the Chartered Institute of Architectural Technologists

CLIENT	Thawley Trustees
TITLE	Double Garage Unit 7 Blacker Grange Farm.
DRAWN BY	ggg
SCALE	as shown
DATE	July 07
DRAWING No	603 – 21
REV	A: