


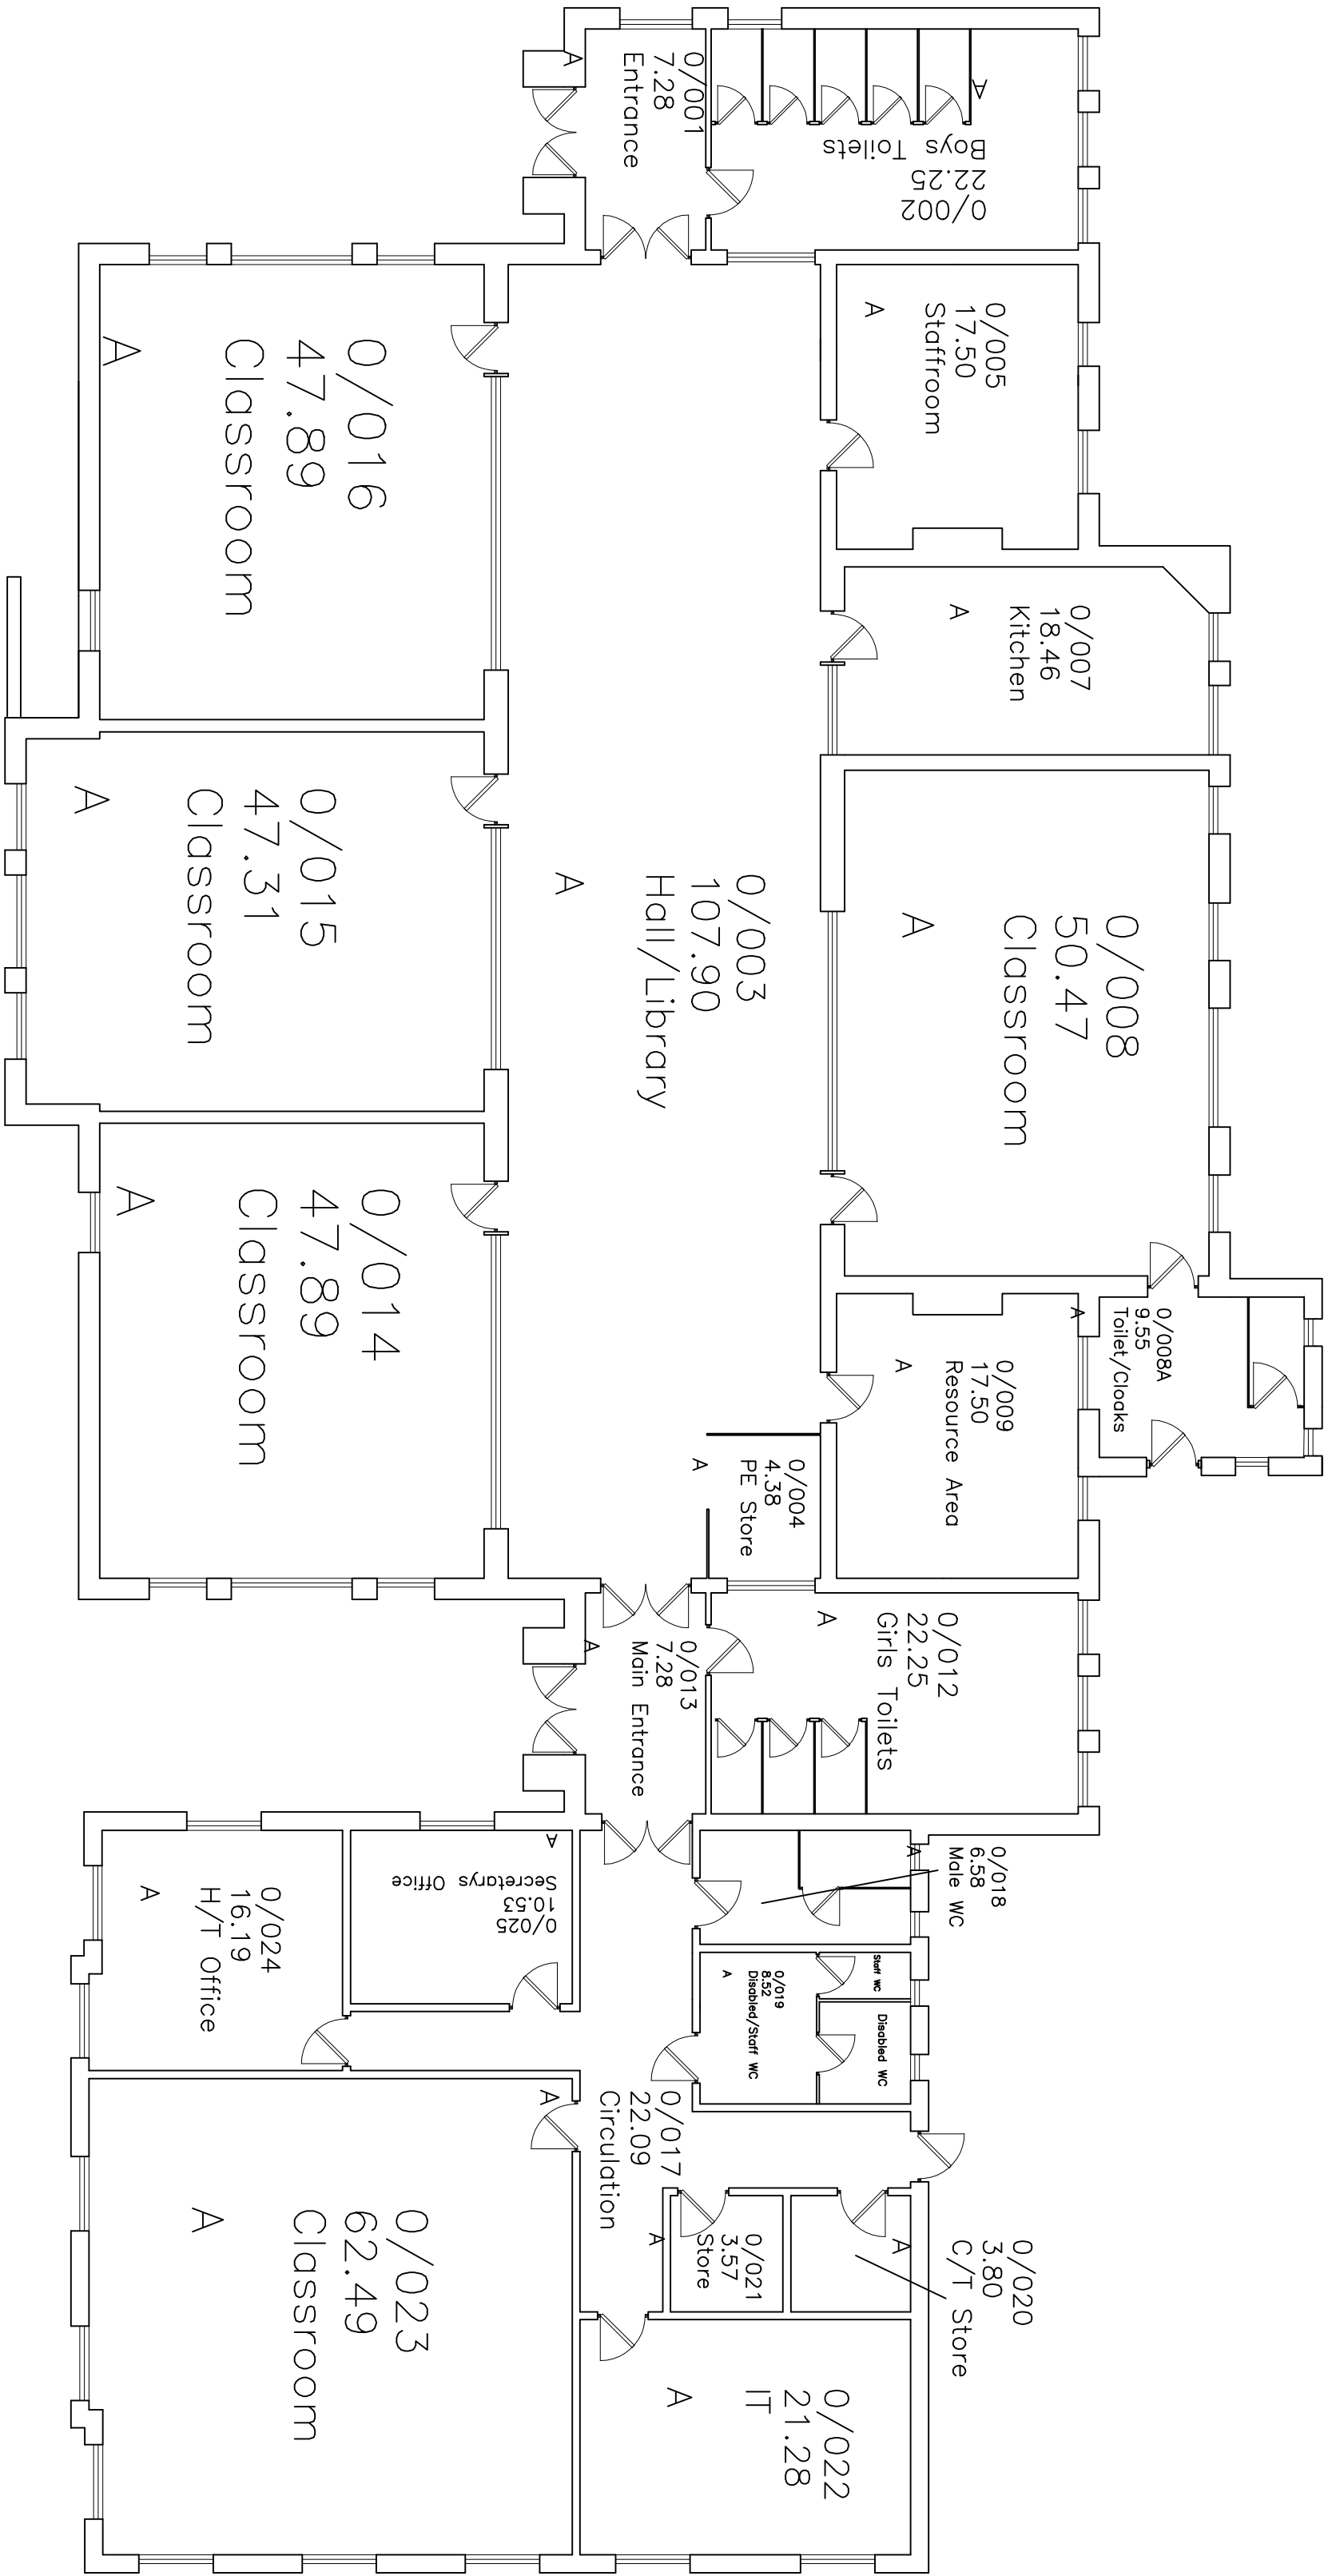

EXISTING PLAN

Actual depth of foundations to be determined on site.
All work to be to the satisfaction of the local authority.
All dimensions to be checked on site and any discrepancies must be notified immediately.
All dimensions are in millimetres unless otherwise stated.
Authority approval on this drawing is subject to local Do not scale this drawing.

PROJECT
MANAGEMENT
services

CHARTERED BUILDING CONSULTANTS
HUBBERSFIELD ROAD, BARNESLEY, SOUTH YORKSHIRE S70 2AT
TELEPHONE (01226) 266276
FAX (01226) 731265 E-mail: info@cbdesign.co.uk

CLIENT
SILKSTONE COMMON J & I SCHOOL
EXISTING PLAN

PROJECT
REDEVELOPMENT & EXTENSIONS
MOOR END LANE
SILKSTONE COMMON

DATE	SCALE	DATE	DRAWN	REV.
22/09/02	1:100	30/10/08	DE	

REVISIONS
2008 Planning, dwg