Revision		Date
-	FIRST ISSUE OF DRAWING	14/04/2020
A	LANDSCAPE AND GAZEBO ADDED ONTO DRAWING	22/11/2021
B	LANDSCAPE AND GAZEBO ADDED ONTO DRAWING AND NORTH ARROW ADDED	08/12/2021

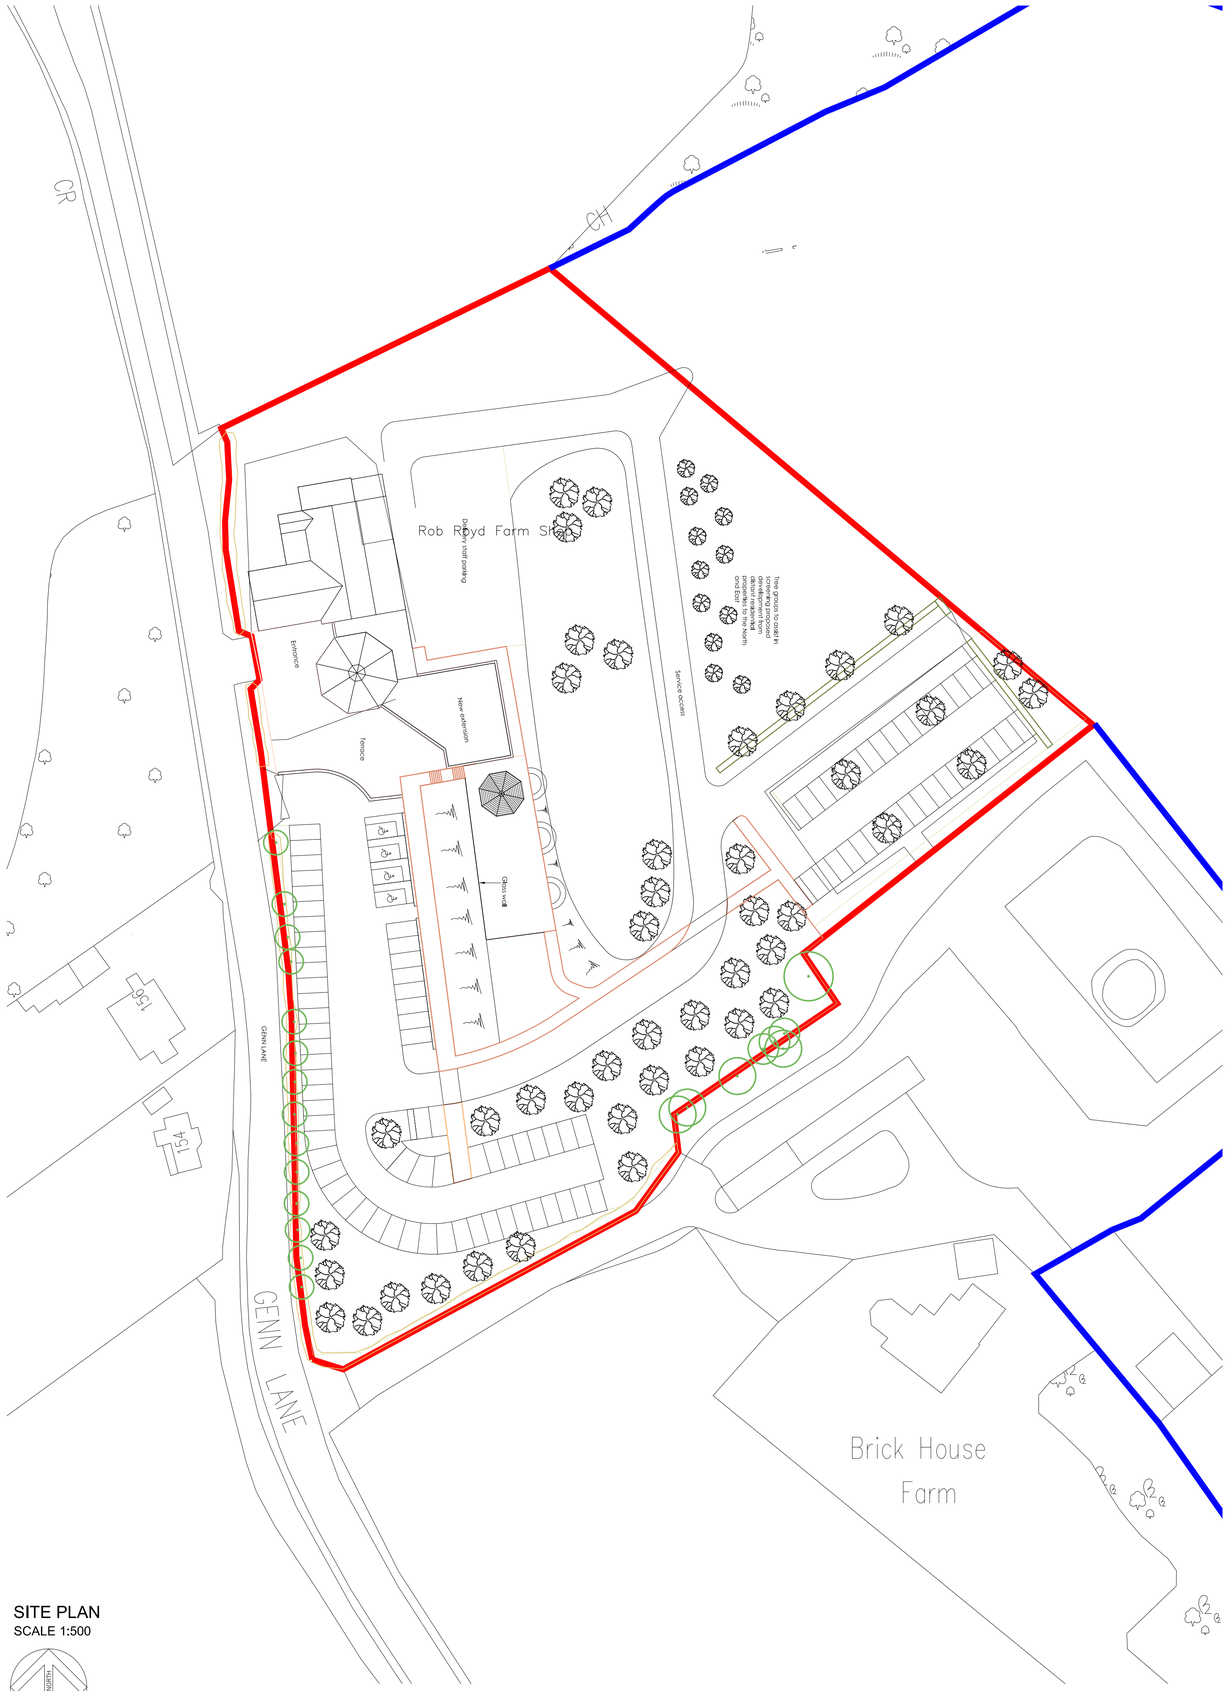

SITE PLAN
SCALE 1:500

LOCATION PLAN
SCALE 1:1250

CODA Bespoke
Sheffield - Manchester
www.codastudios.co.uk
0114 2794931
hello@codastudios.co.uk

Rob Royd Farm	Client
Rob Royd Farm Extension	Job
Site and Location Plan	Title

DRAWN	CHECKED	DATE	SCALE	
TH	-	04-2020	A3 ISSUE:	A1 ISSUE:
			-	AS SHOWN
REVISION	DRAWING STATUS		DRAWING NUMBER	
B	BREGS		2742-100	

© COPYRIGHT EXISTS ON THE DESIGNS AND INFORMATION SHOWN ON THIS DRAWING
The Contractor must verify all dimensions on site before making shop drawings or commencing work of any kind. No dimensions to be scaled from this drawing. Architect to be notified of any discrepancies in dimensions immediately.