
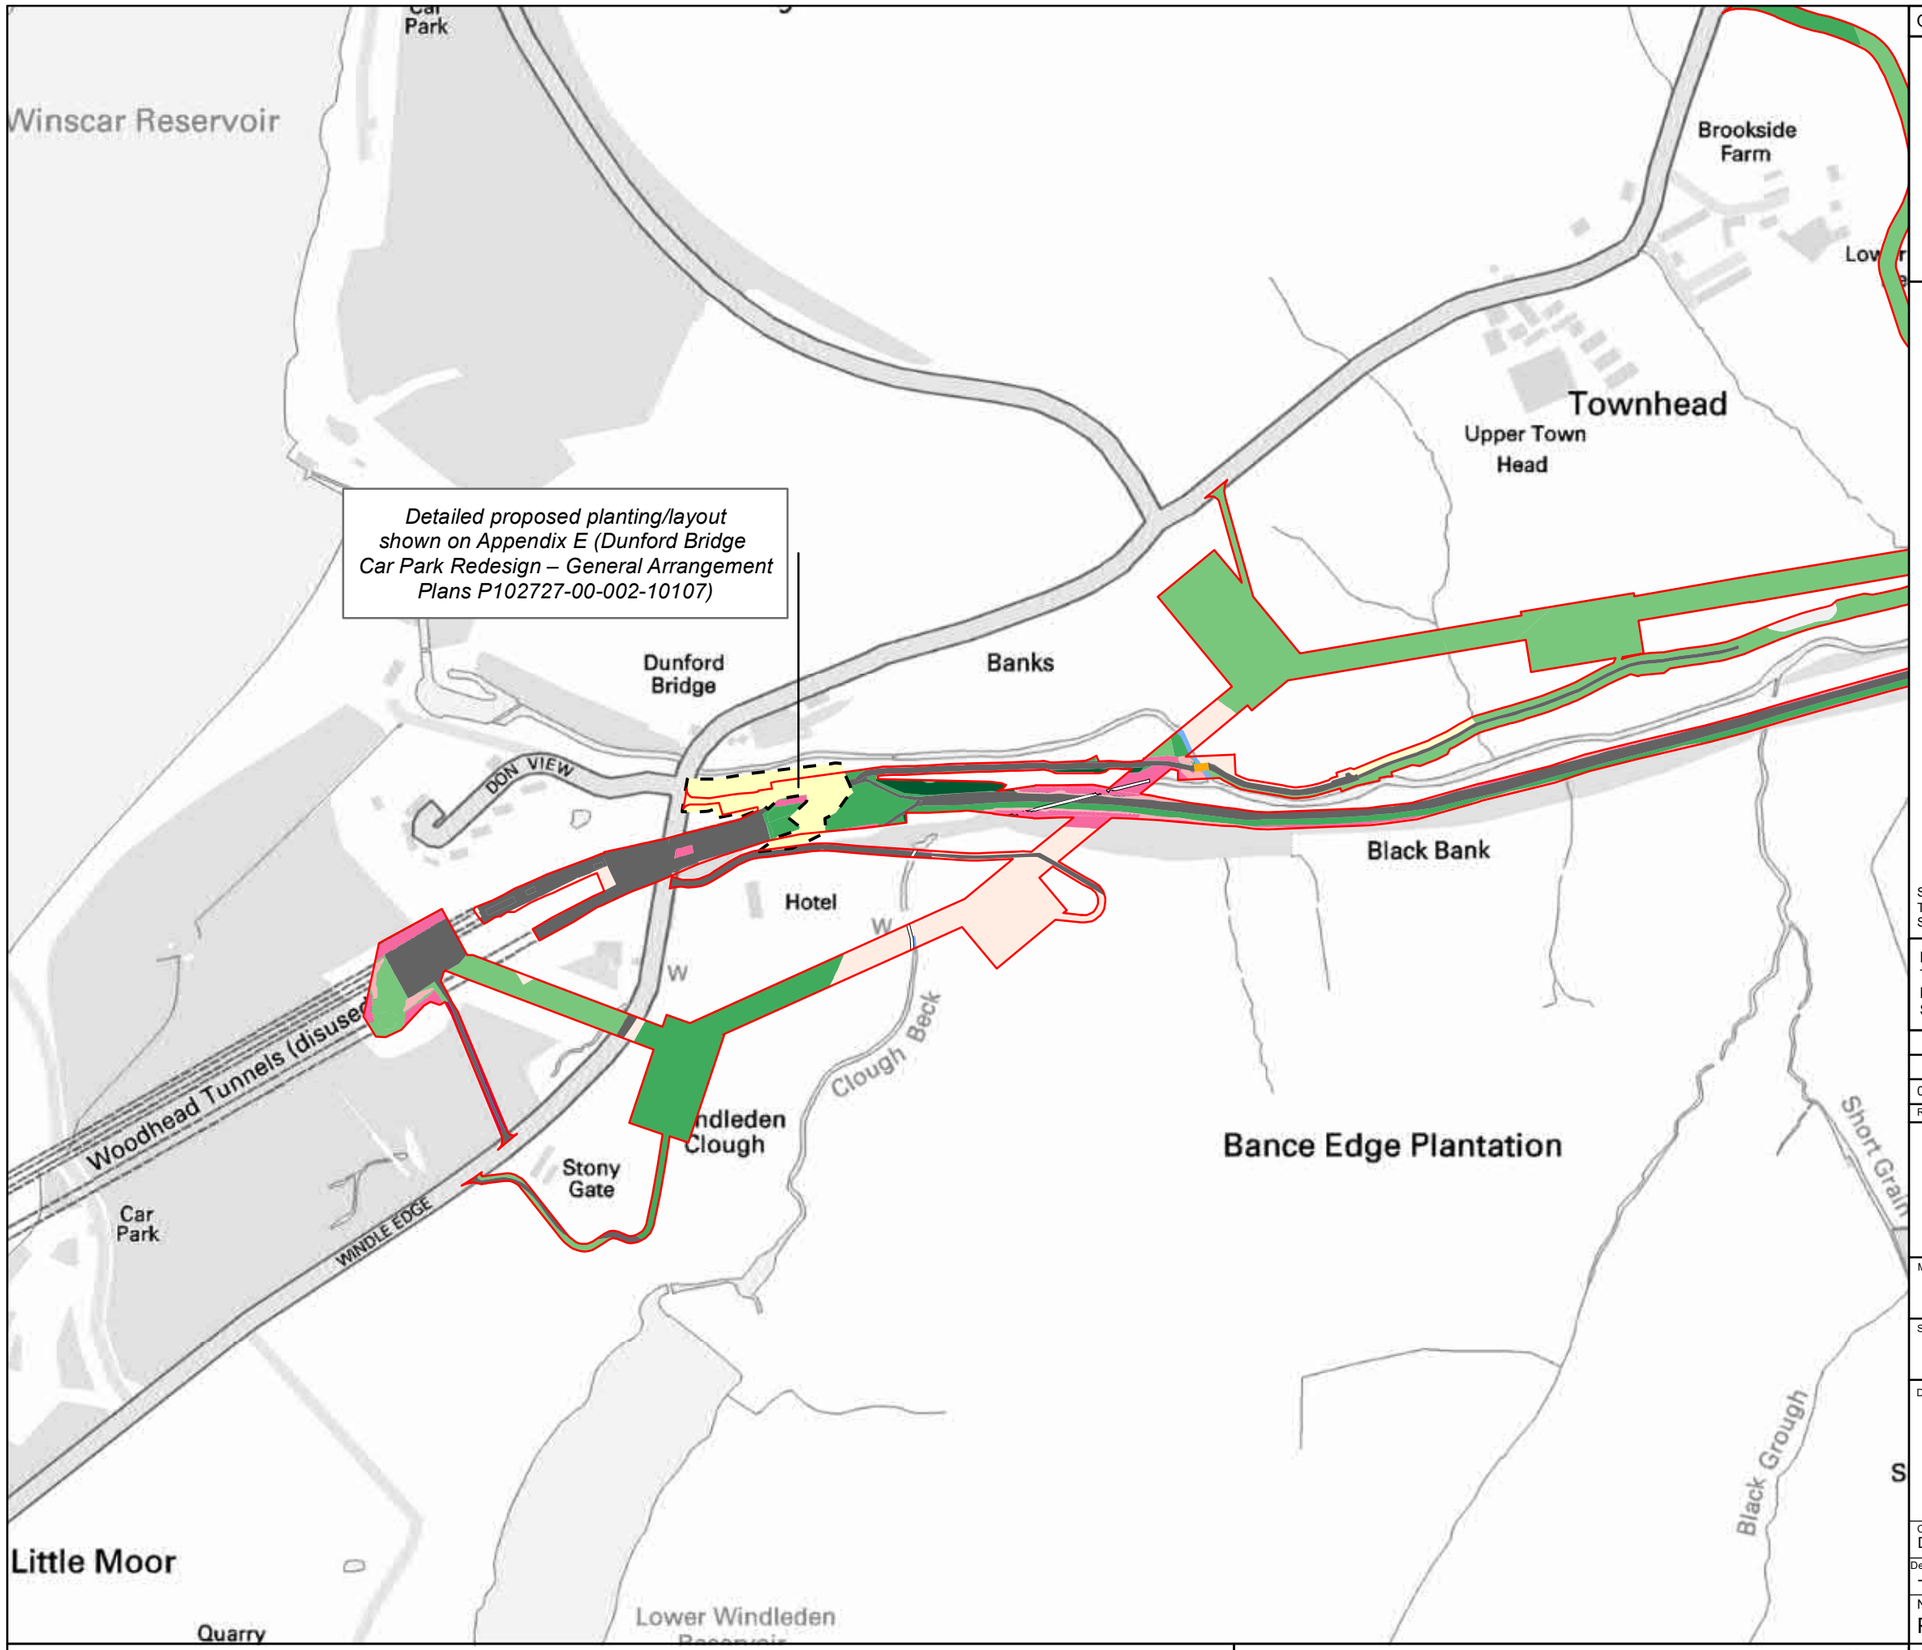


Overview

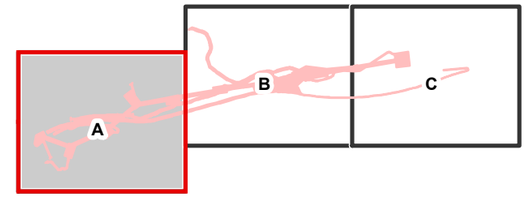

Site Boundary

Dunford Bridge Car Park Application Boundary

Post Construction Habitat

- Bridge
- Culvert
- Grassland - Bracken
- Grassland - Modified grassland
- Grassland - Other neutral grassland
- Retained Grassland
- Heathland and shrub - Lowland Heathland
- Heathland and shrub - Mixed scrub
- Rivers and Streams
- Woodland and forest - Lowland mixed deciduous woodland
- Woodland and forest - Other coniferous woodland
- Urban - Developed land; sealed surface
- Urban - Vacant/derelict land/ bareground

Source:
Tower and overhead line: National Grid, 2015.
Study Area: AECOM, 2015, edited Mott MacDonald March 2016.

REPRODUCED FROM ORDNANCE SURVEY MAPS, BY PERMISSION OF THE ORDNANCE SURVEY ON BEHALF OF THE CONTROLLER OF HER MAJESTY'S STATIONARY OFFICE. © CROWN COPYRIGHT ORDNANCE SURVEY. OS LICENCE NO. 0100031673

Rev	Description	Cre'd	Chk'd	App'd	Date
00	For Stakeholer Issue	DF	LD	CM	20/03/2020

nationalgrid

Master Scheme No:	Sub-Scheme No:	Site:

Scheme Name:
Visual Impact Provision – Peak District East

Document Title:

Post Construction Habitats applied to BNG metric

Created by:	Date:	Checked by:	Date:	Approved by:	Date:
DF	20/03/2020	LD	20/03/2020	CM	-20/03/2020

Development Eng:	Document Type:	Scale:	Format:	Sheet(s):	Rev:
-	-	1:5,000	A3	1 of 1	00


National Grid Document Number:
PDD--LAY-012

FEED Document Number:
Figure 4A


AECOM

0 50 100 150 200 250 Meters

Filename: \\Ukds2pfpsw001\ukds2pfpsw001-v1ie\Projects\Environmental Services - NG VIP Ecology Phase 2\03 EXECUTION\GIS\Ecology_Chapter\02_Maps\Figures\Fig4_PostConstruction_UKHab.mxd

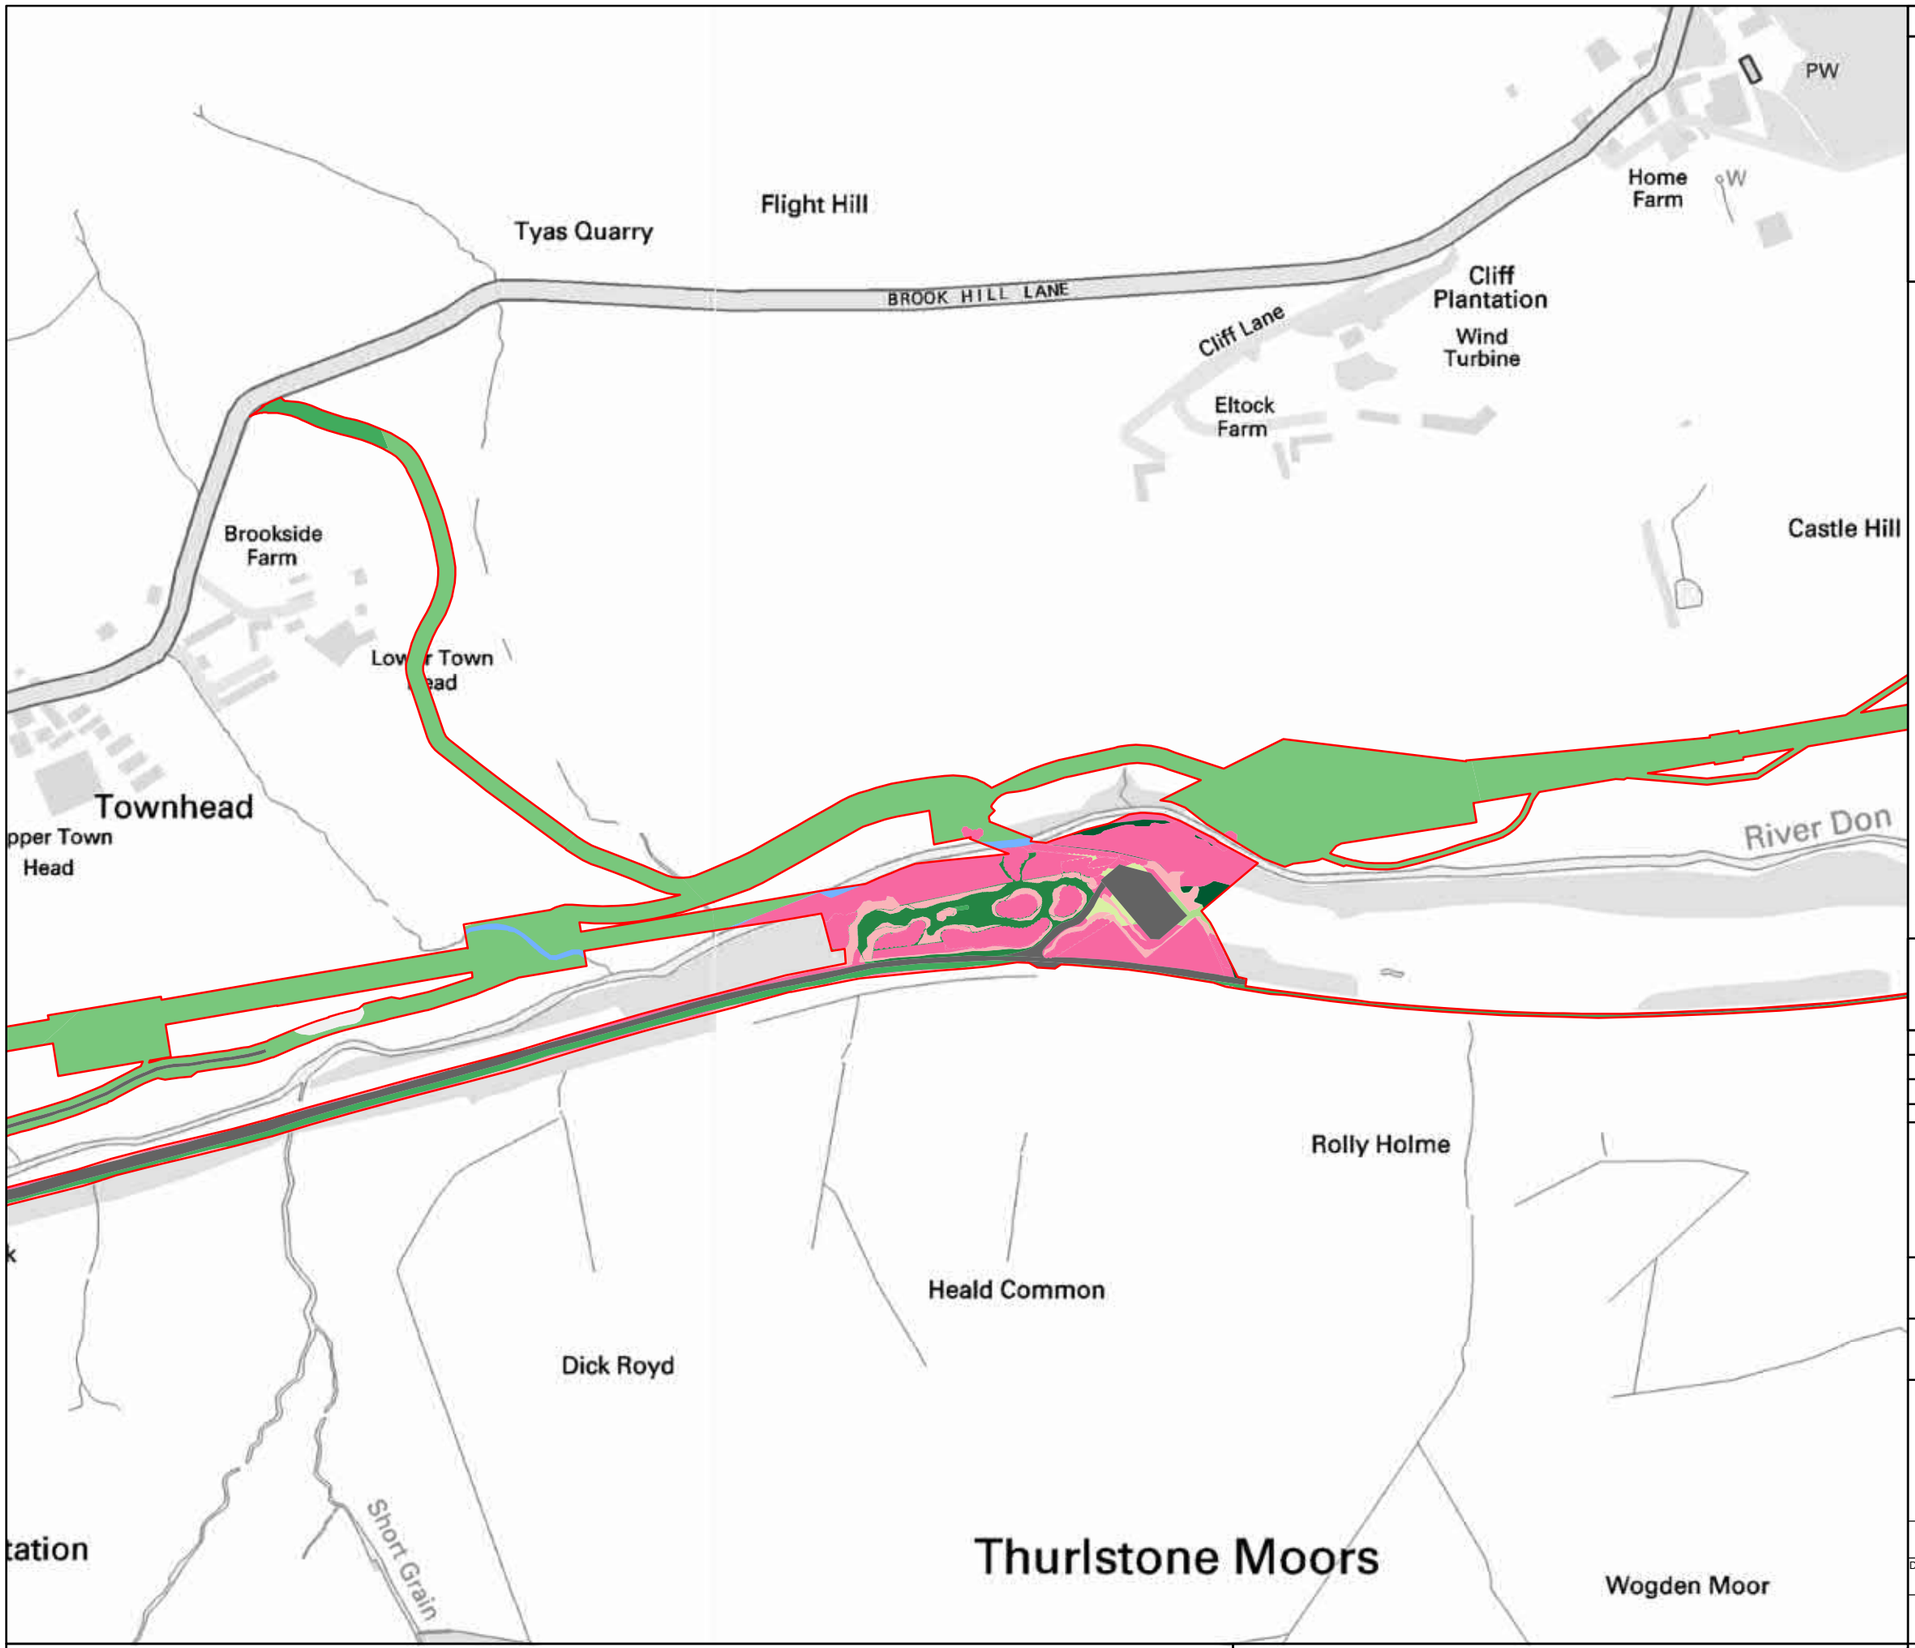

Overview

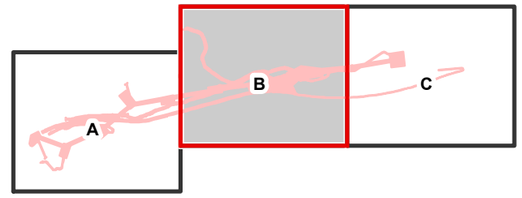

Site Boundary

Dunford Bridge Car Park Application Boundary

Post Construction Habitat

- Grassland - Bracken
- Grassland - Lowland dry acid grassland
- Grassland - Lowland meadows
- Grassland - Modified grassland
- Grassland - Other neutral grassland
- Proposed Grassland
- Retained Grassland
- Heathland and shrub - Mixed scrub
- Rivers and Streams
- Woodland and forest - Lowland mixed deciduous woodland
- Urban - Developed land; sealed surface
- Urban - Vacant/derelict land/ bareground

Source:
Tower and overhead line: National Grid, 2015.
Study Area: AECOM, 2015, edited Mott MacDonald March 2016.

REPRODUCED FROM ORDNANCE SURVEY MAPS, BY PERMISSION OF THE ORDNANCE SURVEY ON BEHALF OF THE CONTROLLER OF HER MAJESTY'S STATIONARY OFFICE. © CROWN COPYRIGHT ORDNANCE SURVEY. OS LICENCE NO. 0100031673

Rev	Description	Cre'd	Chk'd	App'd	Date
00	For Stakeholer Issue	DF	LD	CM	20/03/2020

nationalgrid

Master Scheme No:	Sub-Scheme No:	Site:

Scheme Name:
Visual Impact Provision – Peak District East

Document Title:

Post Construction Habitats applied to BNG metric

Created by:	Date:	Checked by:	Date:	Approved by:	Date:
DF	20/03/2020	LD	20/03/2020	CM	-20/03/2020
Development Eng:	**Document Type:**	**Scale:**	**Format:**	**Sheet(s):**	**Rev:**
-	-	1:5,000	A3	1 of 1	00


National Grid Document Number:
PDD--LAY-012

FEED Document Number:
Figure 4B


AECOM

0 50 100 150 200 250 Meters

Filename: \\Ukds2pfpsw001\ukids2pfpsw001-v1ie\Projects\Environmental Services - NG VIP Ecology Phase 2\03 EXECUTION\GIS\Ecology_Chapter\02_Maps\Figures\Fig4_PostConstruction_UKHab.mxd

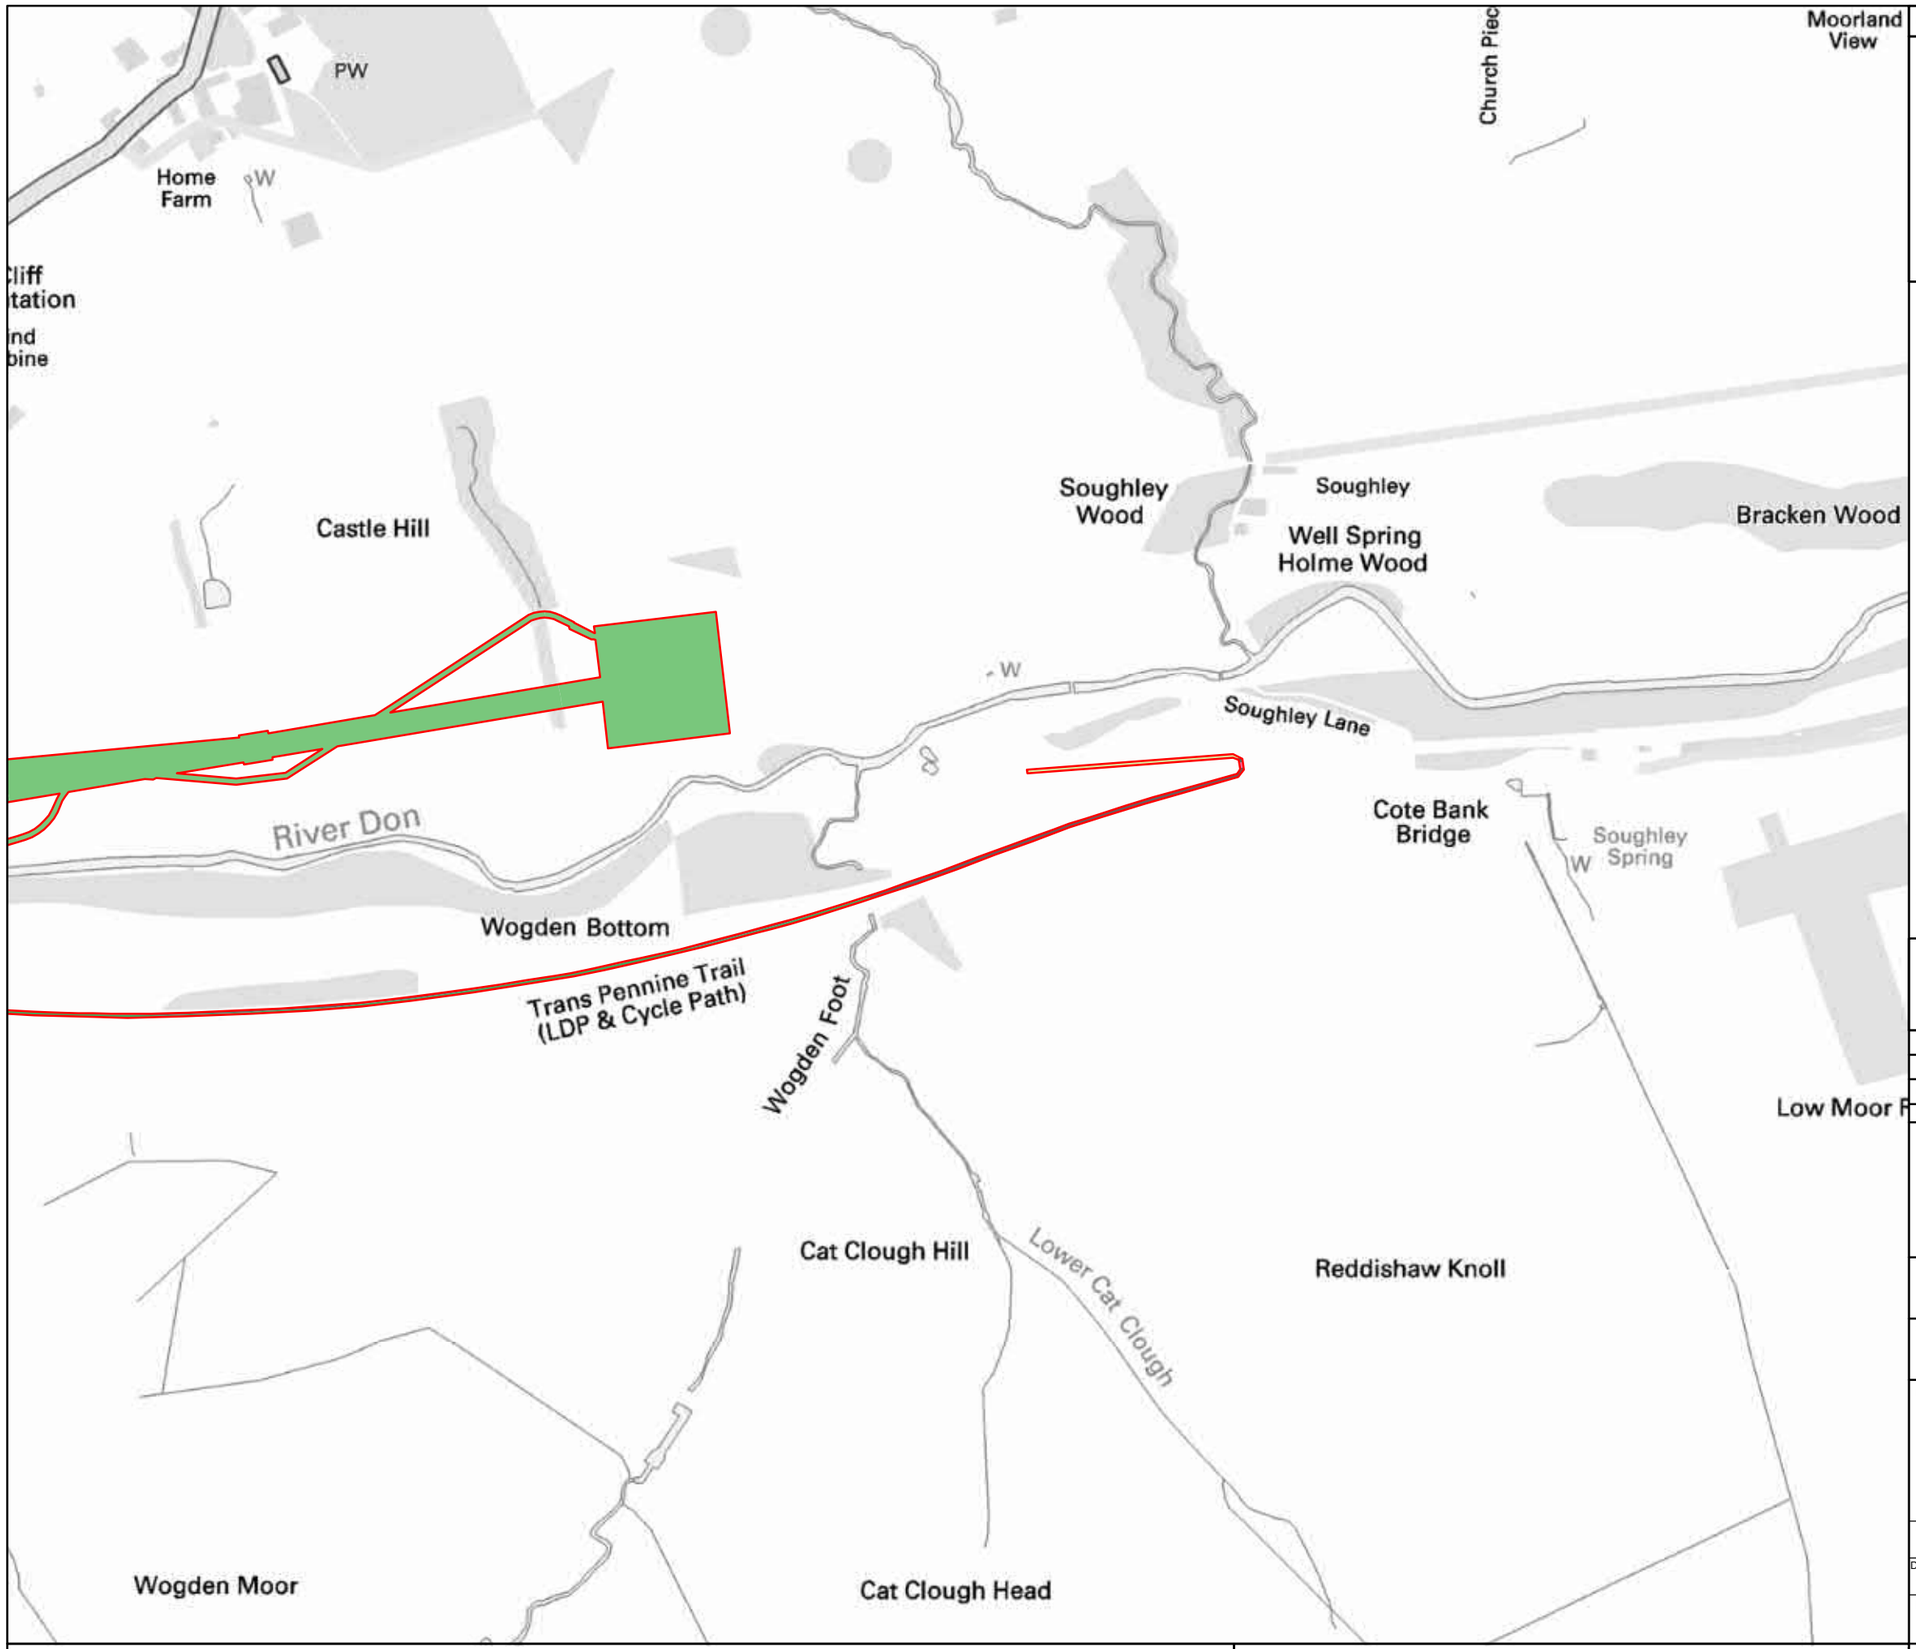

Overview

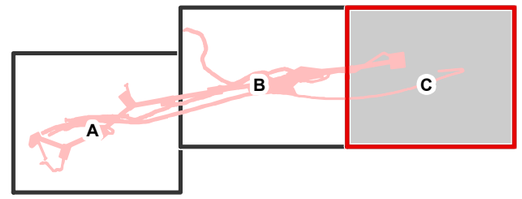

Site Boundary

Dunford Bridge Car Park Application Boundary

Post Construction Habitat

- Grassland - Lowland dry acid grassland
- Grassland - Modified grassland
- Grassland - Other neutral grassland
- Woodland and forest - Lowland mixed deciduous woodland
- Urban - Developed land; sealed surface

Source:
Tower and overhead line: National Grid, 2015.
Study Area: AECOM, 2015, edited Mott MacDonald March 2016.

REPRODUCED FROM ORDNANCE SURVEY MAPS, BY PERMISSION OF THE ORDNANCE SURVEY ON BEHALF OF THE CONTROLLER OF HER MAJESTY'S STATIONARY OFFICE. © CROWN COPYRIGHT ORDNANCE SURVEY. OS LICENCE NO. 0100031673

Rev	Description	Cre'd	Chk'd	App'd	Date
00	For Stakeholer Issue	DF	LD	CM	20/03/2020

nationalgrid

Master Scheme No:	Sub-Scheme No:	Site:

Scheme Name:
Visual Impact Provision – Peak District East

Document Title:

Post Construction Habitats applied to BNG metric

Created by:	Date:	Checked by:	Date:	Approved by:	Date:
DF	20/03/2020	LD	20/03/2020	CM	-20/03/2020
Development Eng:	**Document Type:**	**Scale:**	**Format:**	**Sheet(s):**	**Rev:**
-	-	1:5,000	A3	1 of 1	00

National Grid Document Number:
PDD--LAY-012

FEED Document Number:
Figure 4C

AECOM

0 50 100 150 200 250 Meters

Filename: \\Ukds2pfpsw001\ukds2pfpsw001-v1ie\Projects\Environmental Services - NG VIP Ecology Phase 2\03 EXECUTION\GIS\Ecology_Chapter\02_Maps\Figures\Fig4_PostConstruction_UKHab.mxd