
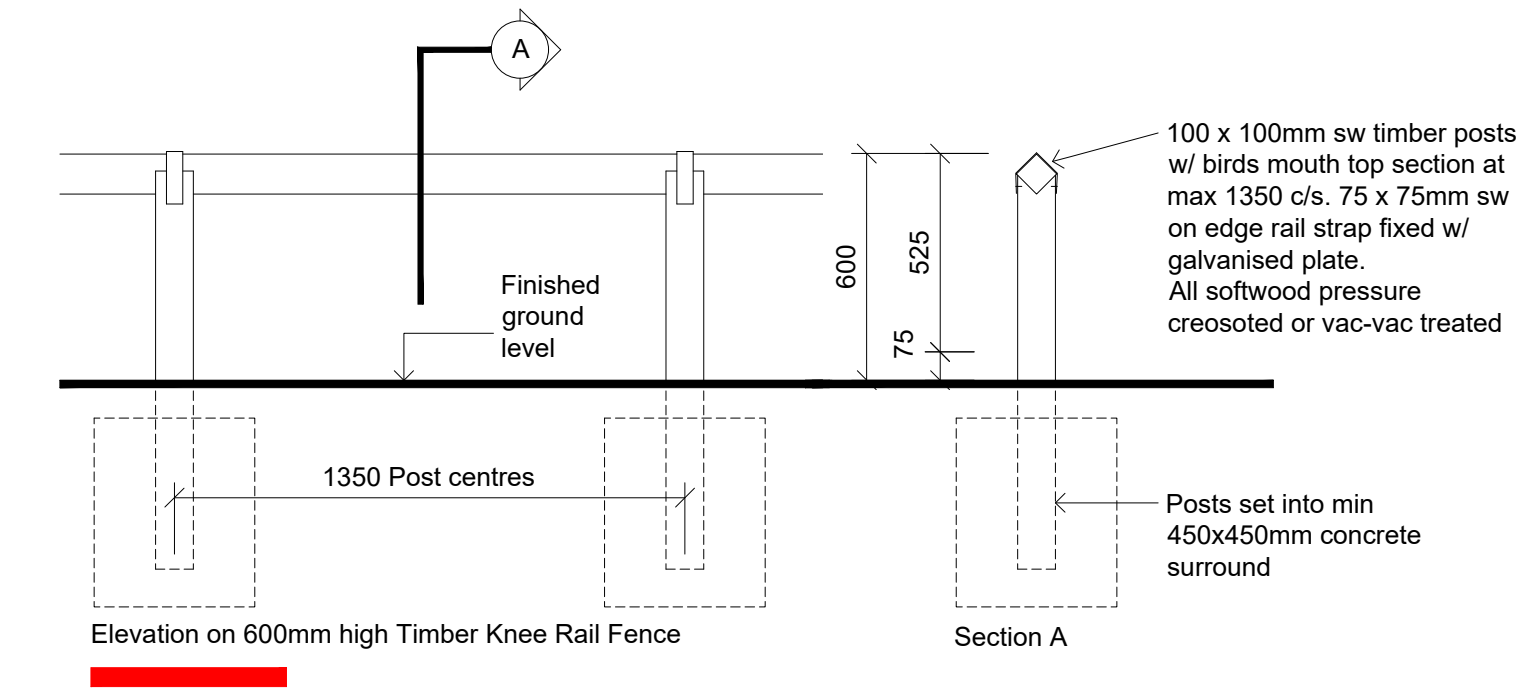
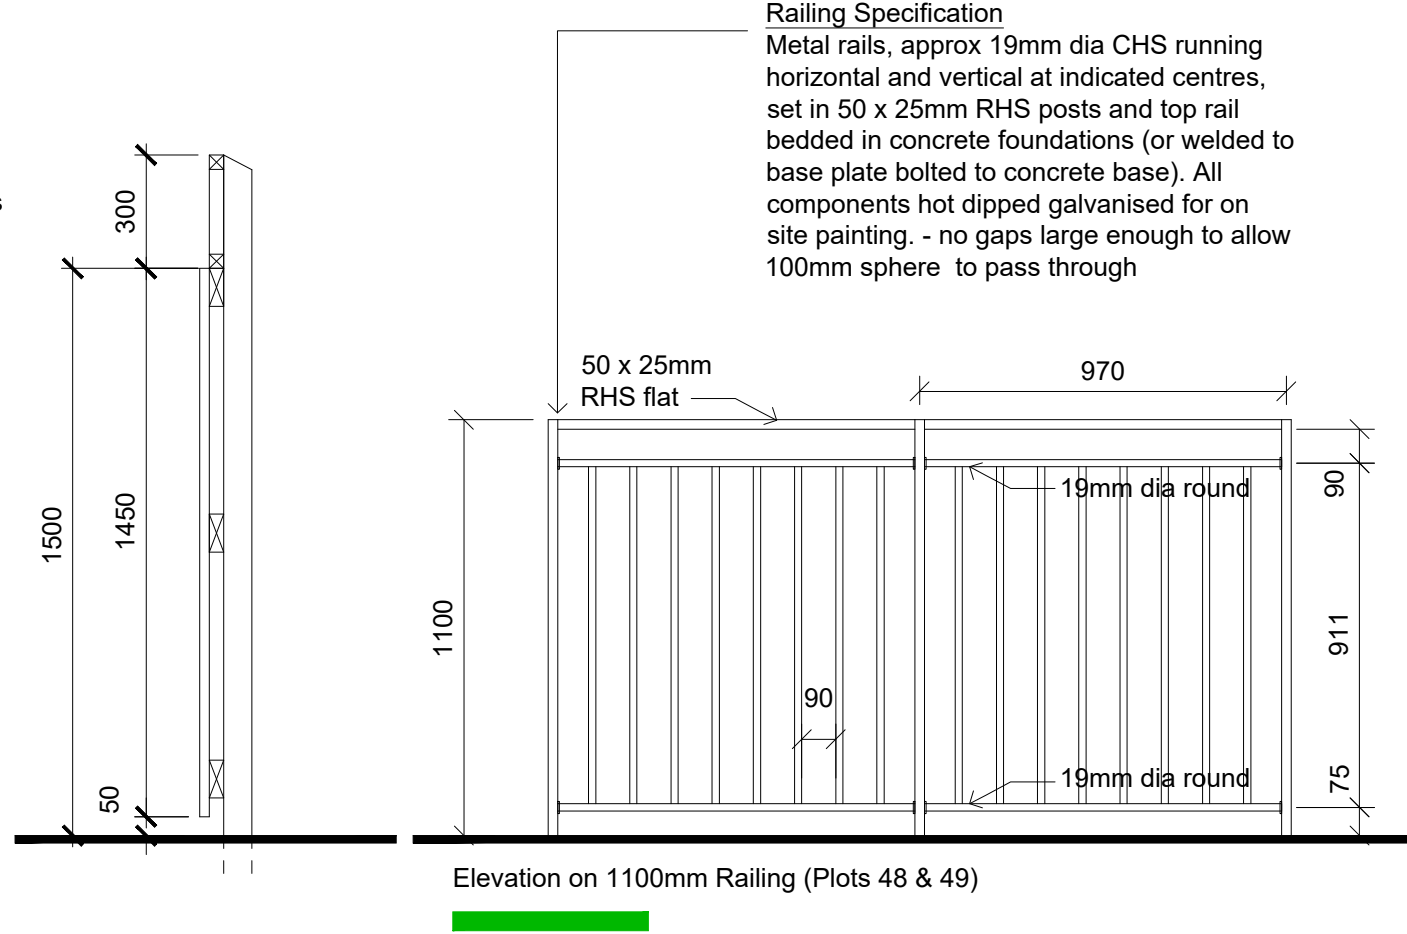
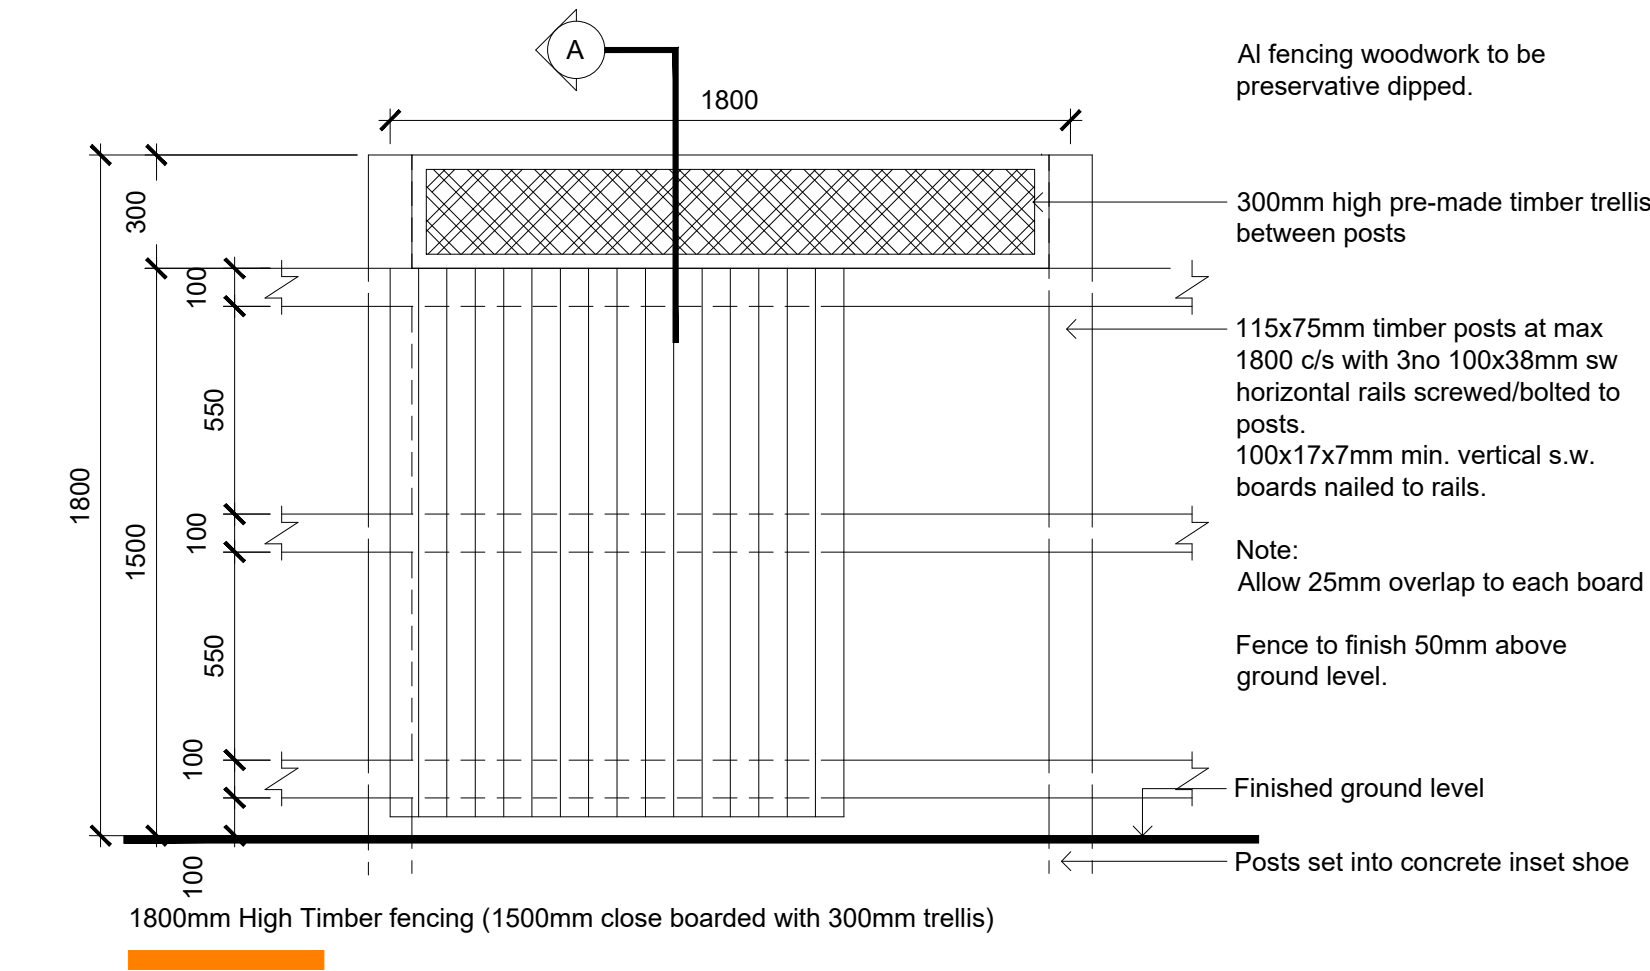
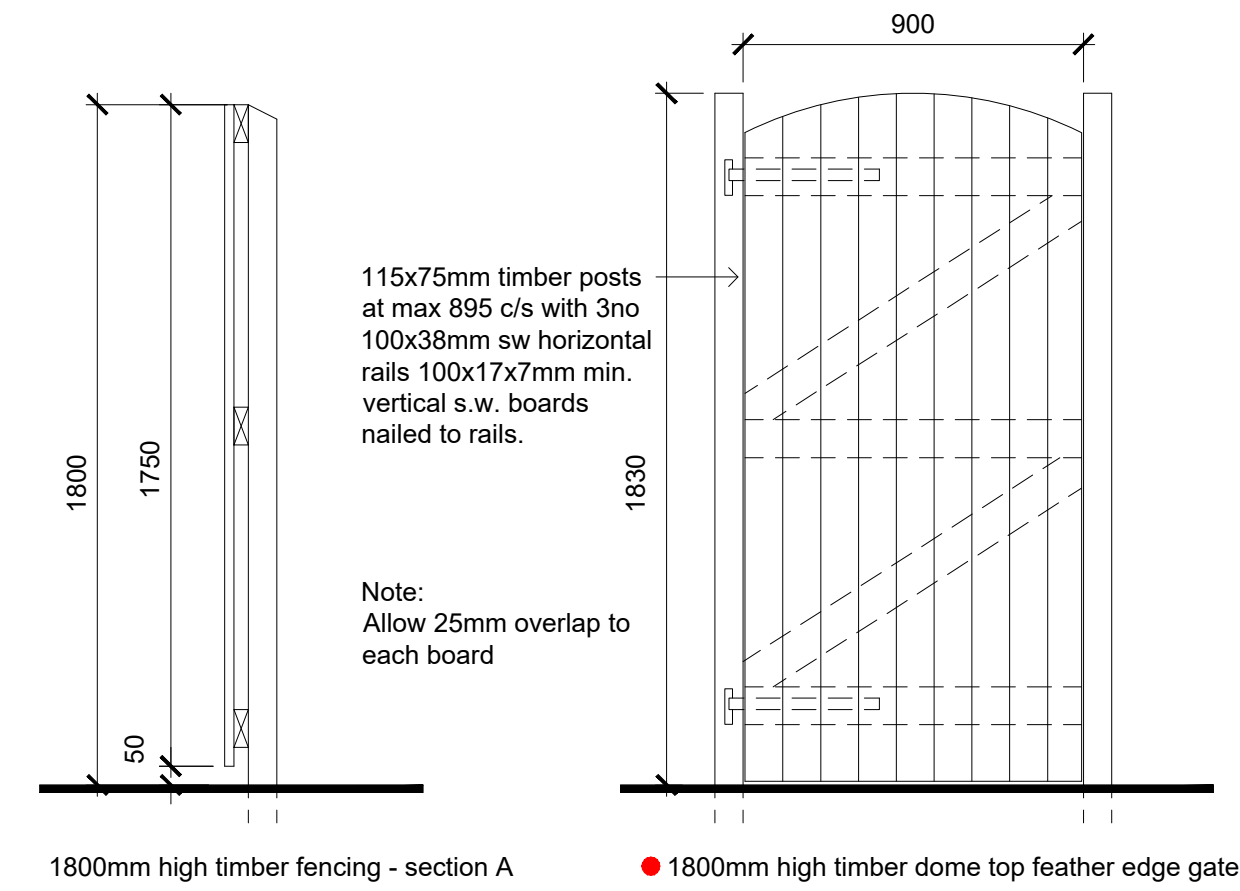


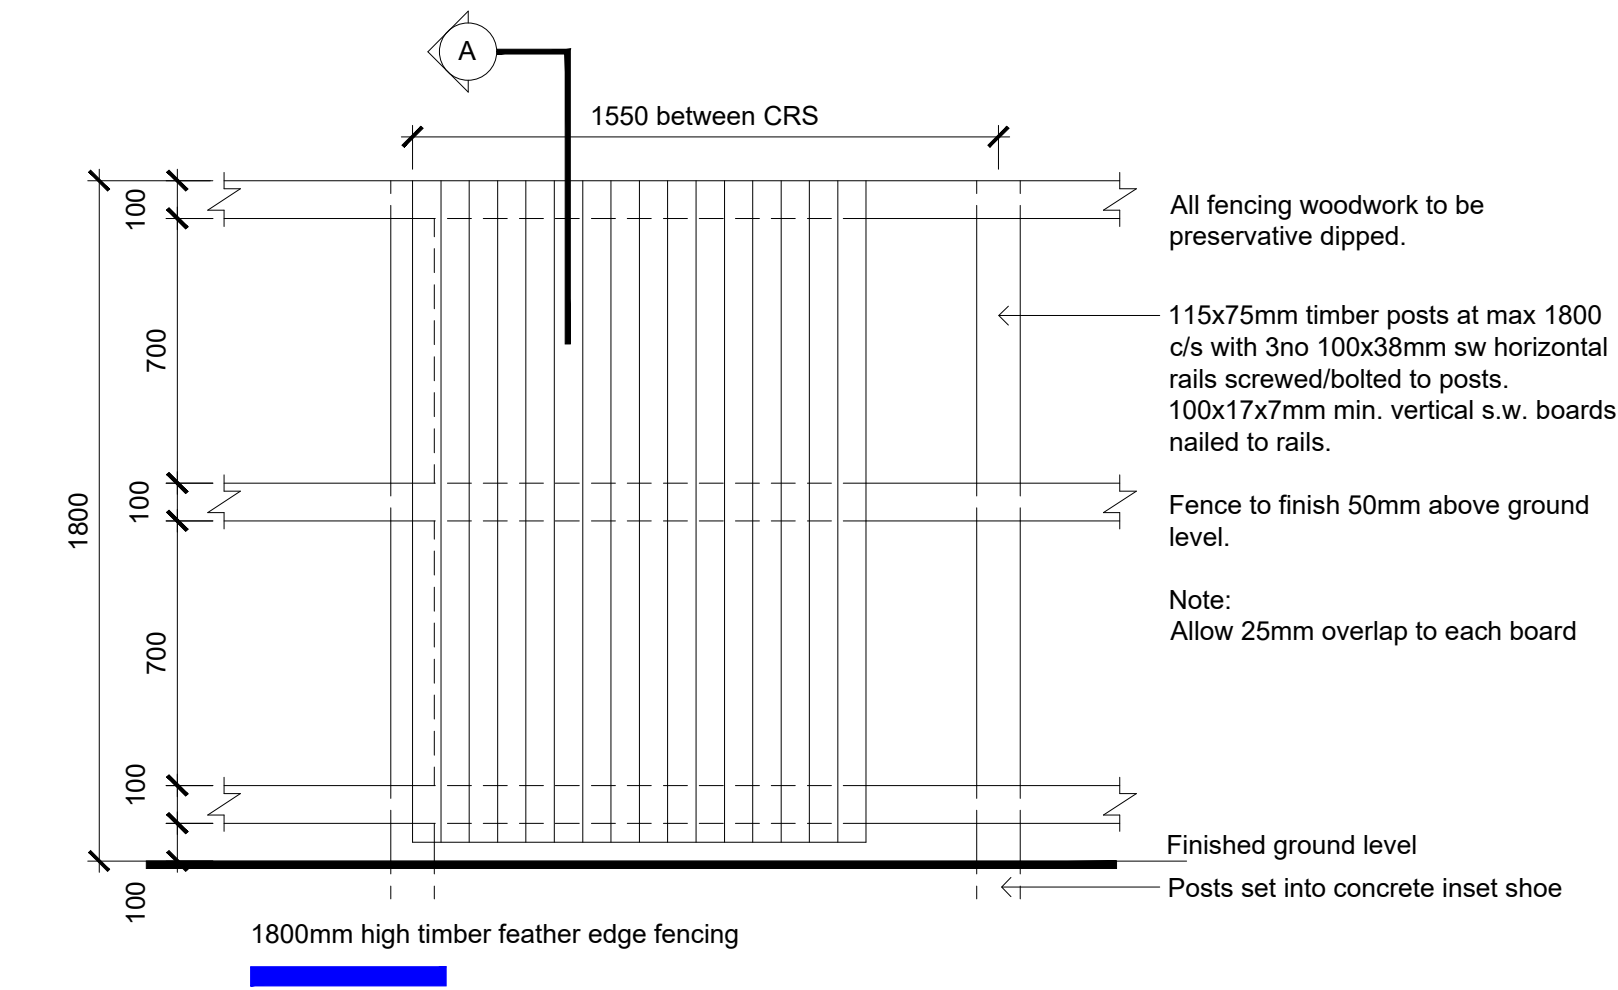

Legend		
	Type	Length Gates not included
	1.8m high brick wall with dwarf wall and fence infill panels	194m
	1.8m high close boarded timber screen fence	2253m
	1.5m high close boarded timber fence with 0.3m trellis above	839m
	0.6m high timber knee rail	132m
	1.1m high steel railings	713m
	Secure timber gate	129 No.

H	MB	08.01.17	Drawing updated to match Planning Layout Rev S.
G	MB	18.12.17	Drawing updated to match Planning Layout Rev Q.
F	MB	05.10.17	Drawing updated to match Planning Layout Rev L.
E	MB	01.08.17	Drawing updated to match Planning Layout Rev J.
D	MB	24.07.17	Drawing updated to match Planning Layout Rev H.
C	MB	18.07.17	Drawing updated to match Planning Layout Rev G.
B	MB	12.10.16	Drawing updated to match Planning Layout Rev B.
A	MB	11.10.16	Drawing updated to match Planning Layout Rev A.
*	MB	23.09.16	First issue.

BOUNDARY DETAILS

PROJECT: Residential Development

SCHOOL STREET, THURNSCOE

CLIENT: KEEPMOAT HOMES

DRAWN: MB SCALE: 1:500 @ A1 DATE: 23rd SEP. 2016

JOB NO. 2238 DWG. NO. 05 REVISION H

Chris Gothard


Architectural Ltd.

queens tower lodge
77-79 east bank road
sheffield S2 3PX
T: 0114 2750263
M: 07443 596098
E: info.cga@btconnect.com
Company No. 9118738

Keepmoat

Keepmoat, The Waterfront, Lakeside Boulevard,
Doncaster, DN4 5PL.
Tel: 01302 347605 www.keepmoat.com

© COPYRIGHT EXISTS ON THE DESIGNS AND INFORMATION SHOWN ON THIS DRAWING. • DO NOT SCALE FROM DRAWING ALL DIMENSIONS TO BE VERIFIED ON SITE PRIOR TO COMMENCING ANY WORK

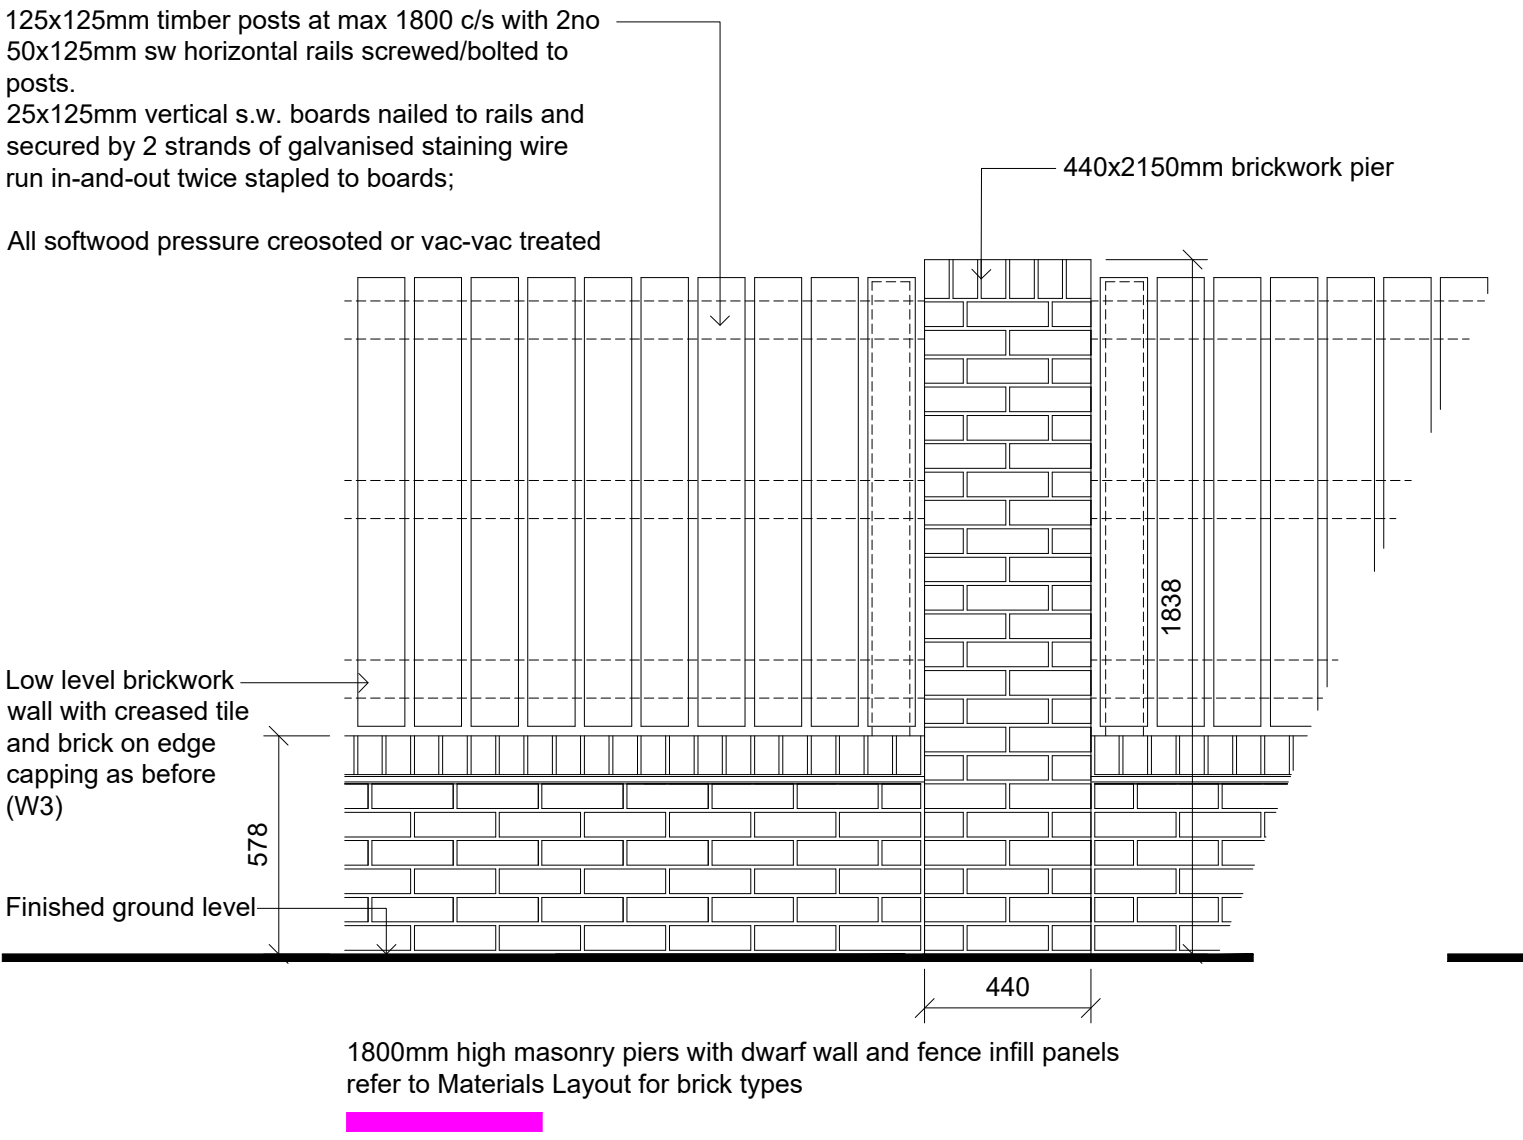

- ### NOTES
- Do not scale from this drawing
 - All contractors must visit the site and be responsible for taking and checking dimensions
 - All construction information should be taken from figured dimensions only
 - Any discrepancies between the drawings, specifications and site conditions must be brought to the attention of the Architect and Project Manager
 - Drawing to be read in conjunction with specialist suppliers information, supporting consultants information and relating link building drawings

