

PLANNING APP.
N°. 2017/0225

PLAN OF EXISTING
SHOWING PROPOSED EXTENSION

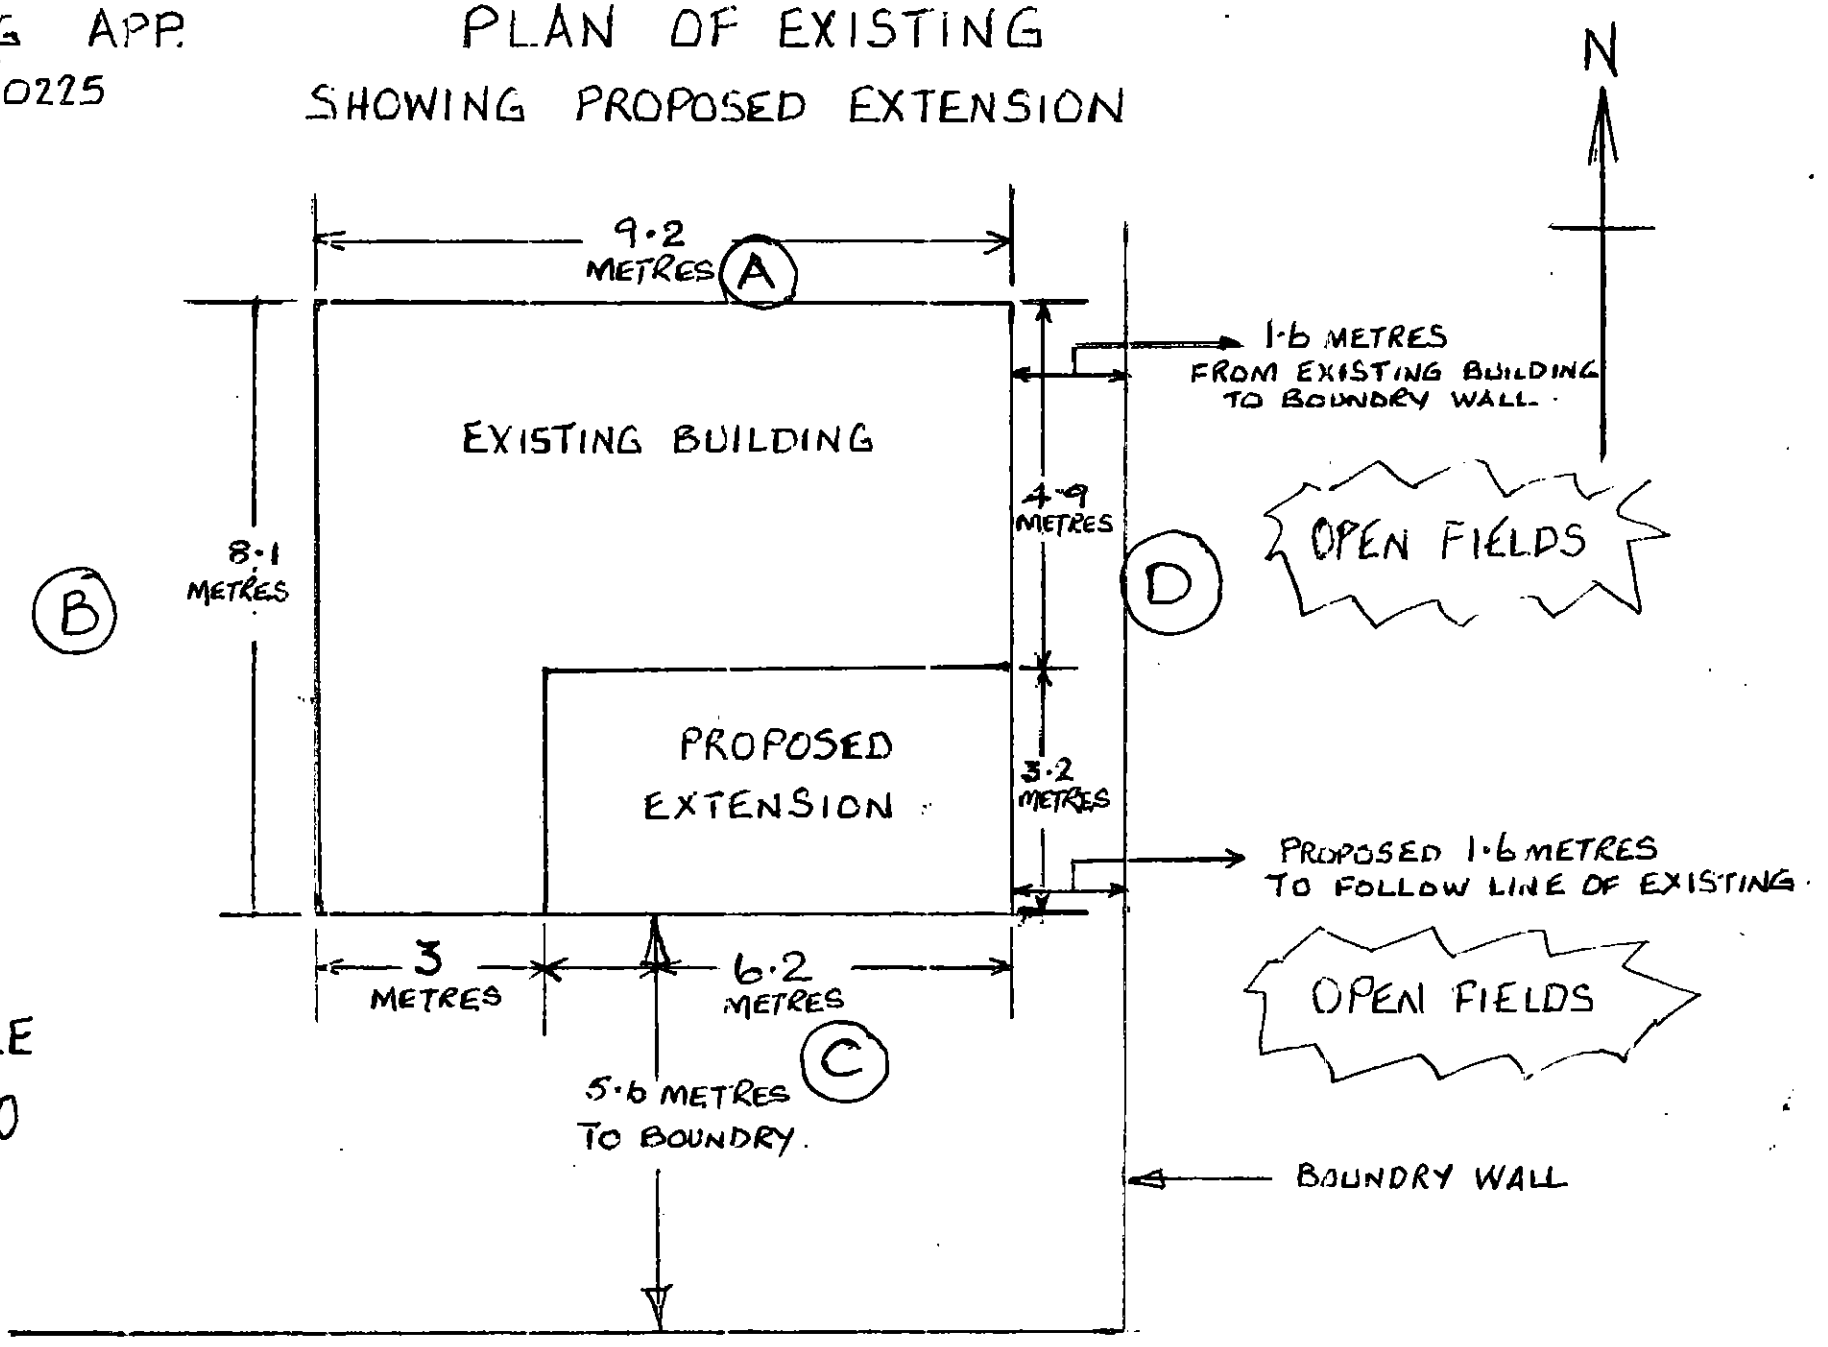

SCALE
1:100

PLANNING APP.
Nº. 2017/0225

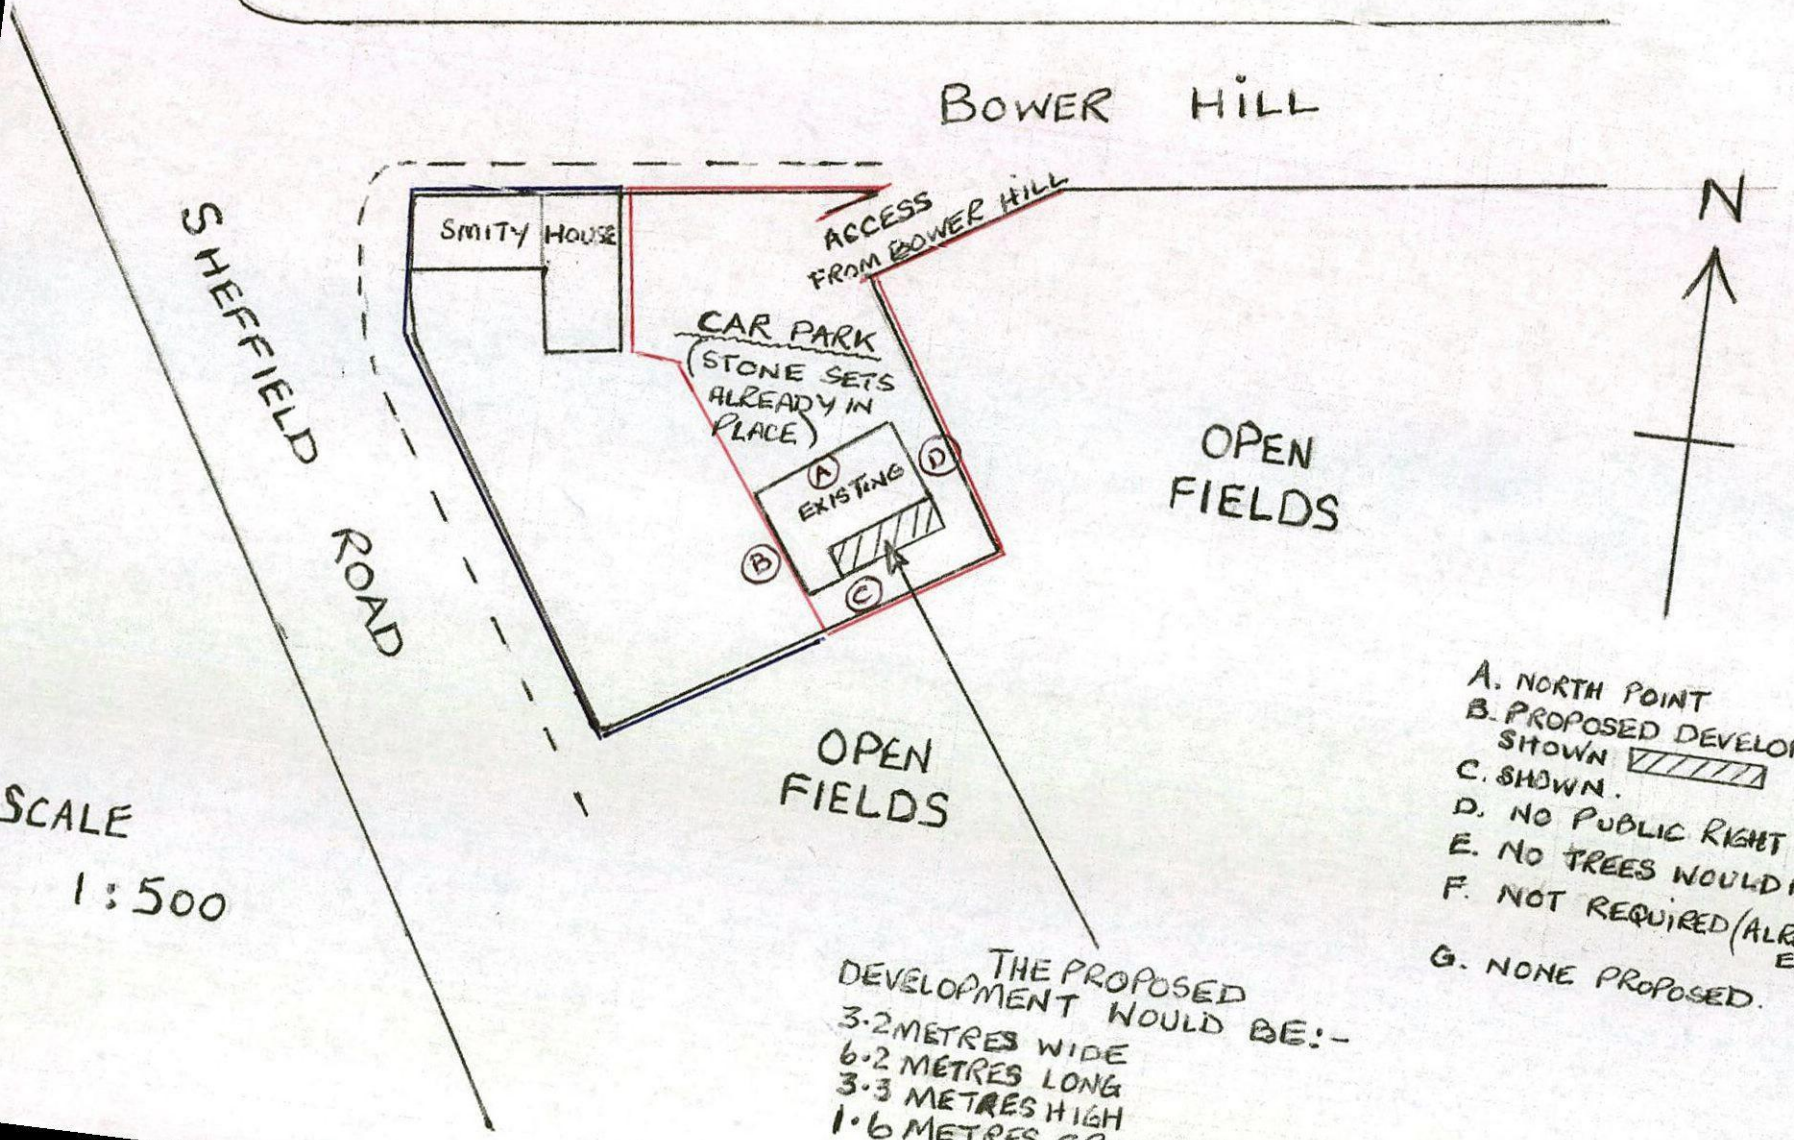


SCALE
1:500

A. NORTH POINT
B. PROPOSED DEVELOPMENT SHOWN
C. SHOWN.
D. NO PUBLIC RIGHT OF WAY
E. NO TREES WOULD BE AFFECTED
F. NOT REQUIRED (ALREADY EXISTING)
G. NONE PROPOSED.

THE PROPOSED DEVELOPMENT WOULD BE:-
3·2 METRES WIDE
6·2 METRES LONG
3·3 METRES HIGH
1·6 METRES FROM BOUNDRY WALL IN LINE WITH EXISTING


PLANNING APP.
Nº. 2017/0225

SCALE 1:100

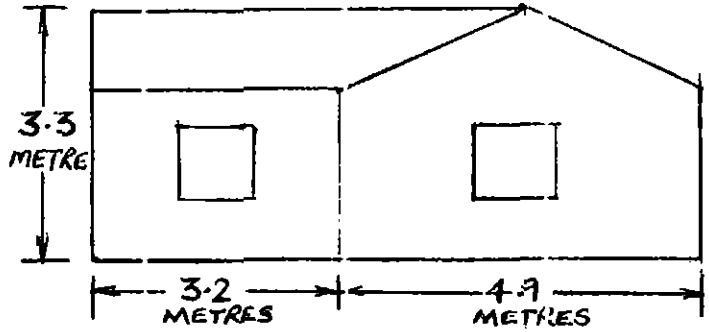


EXISTING SIDE VIEW


(D)

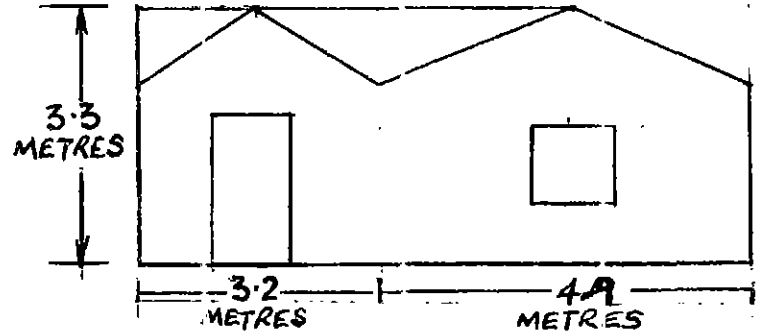

PROPOSED SIDE VIEW


(D)

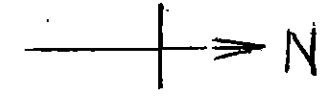

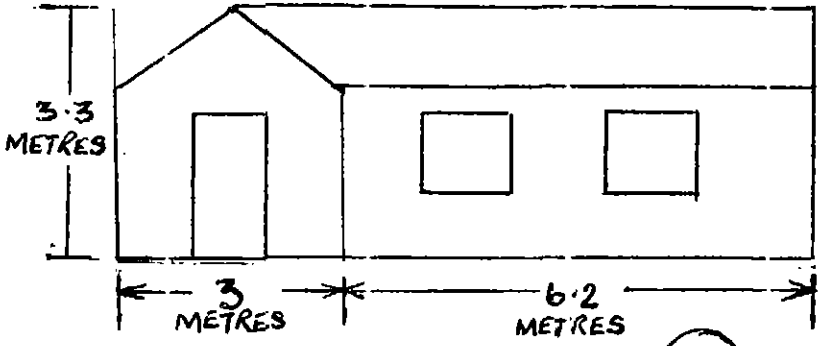

EXISTING REAR VIEW

(C)

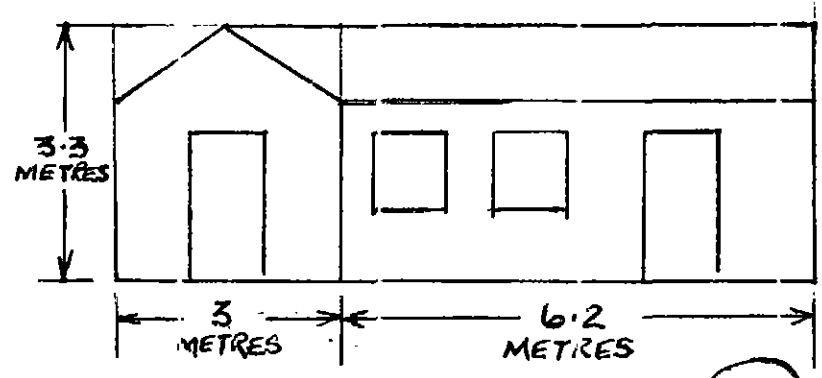


PROPOSED REAR VIEW

(C)




MATERIALS TO BE USED WOULD MATCH EXISTING
i.e. STONE BUILDING AND SLATE ROOF.
WITH UPVC (OAK) TO MATCH EXISTING


PLANNING APP. 2017/0225

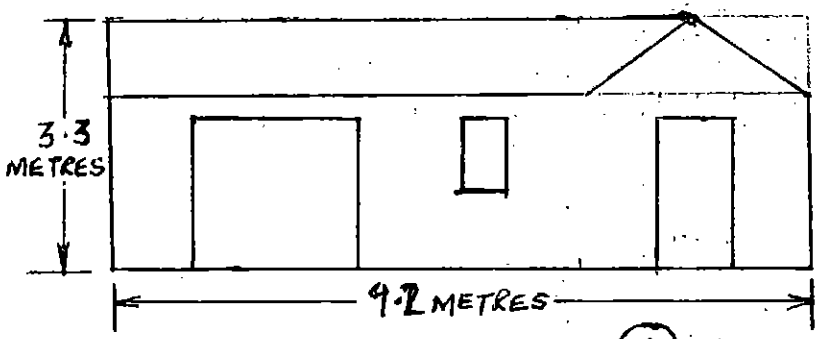


EXISTING FRONT VIEW (A)

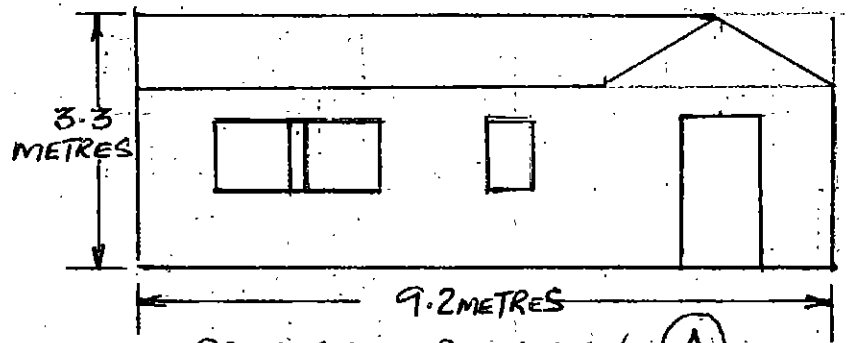

PROPOSED FRONT VIEW (A)

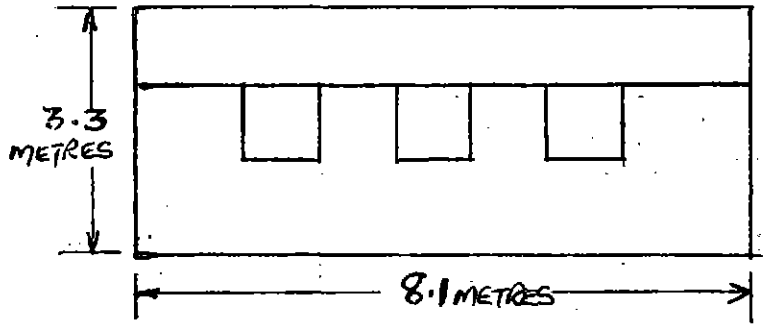

EXISTING SIDE VIEW (B)

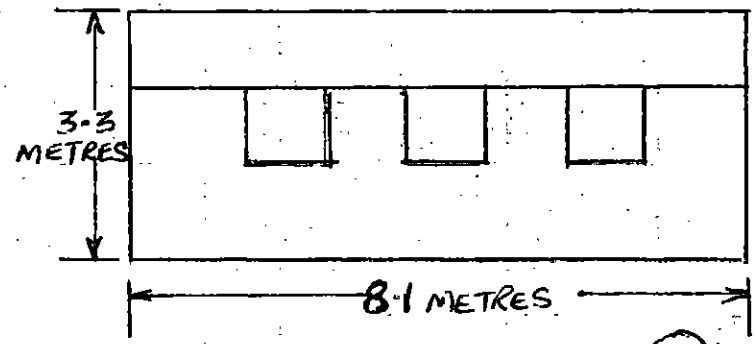

PROPOSED SIDE VIEW (B)