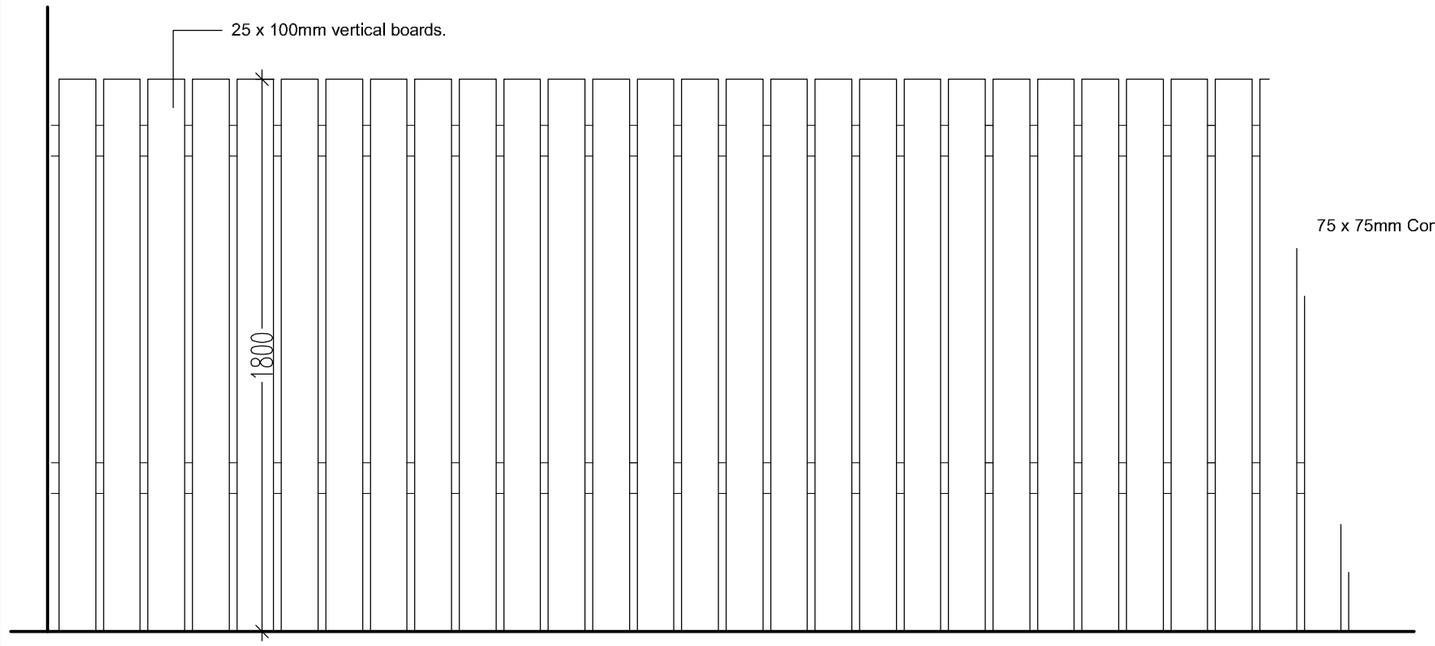
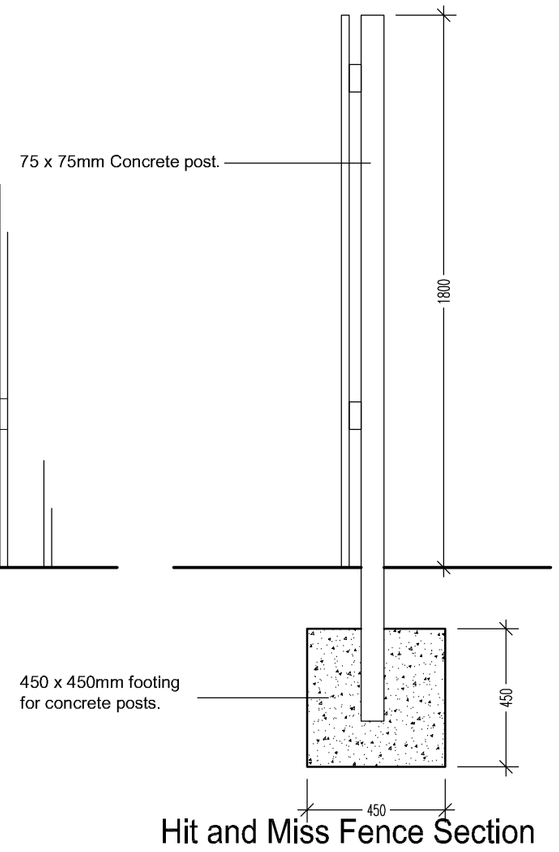
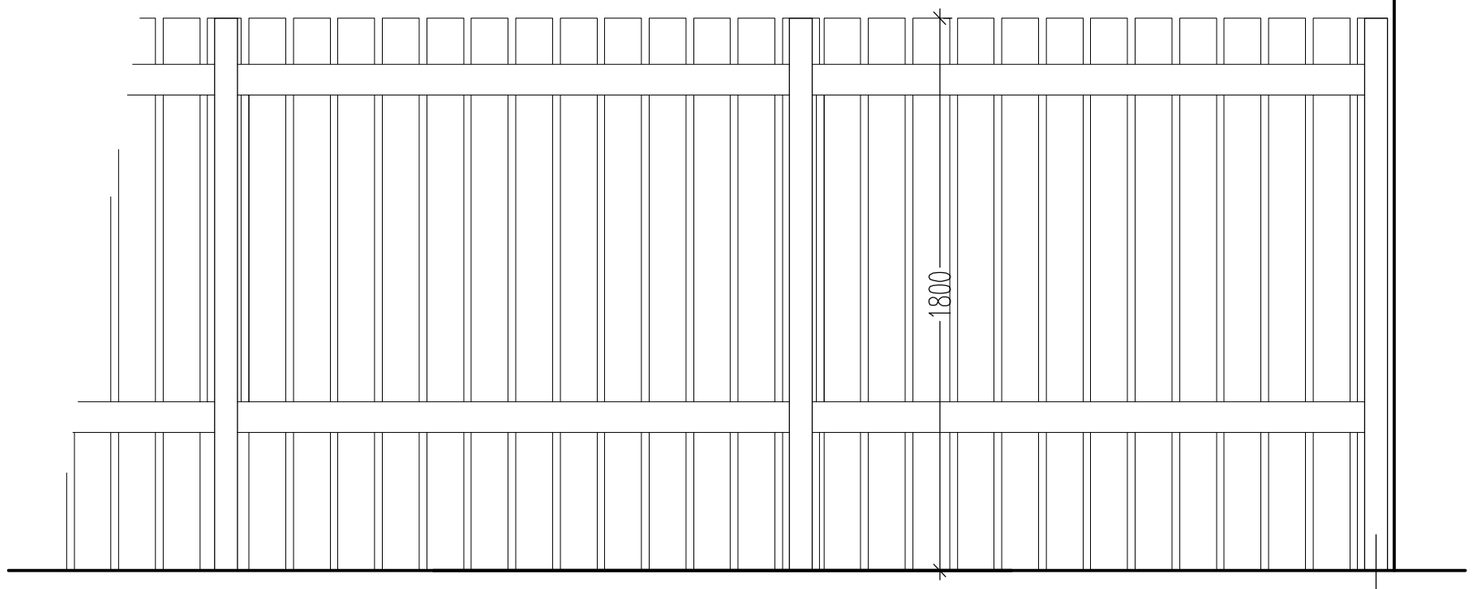


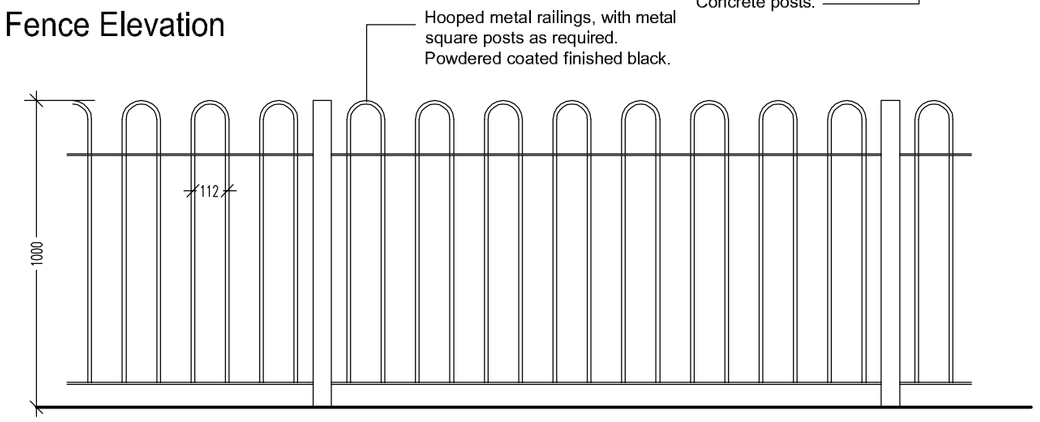

1.8m Hit and Miss Fence Elevation
Shown in Brown



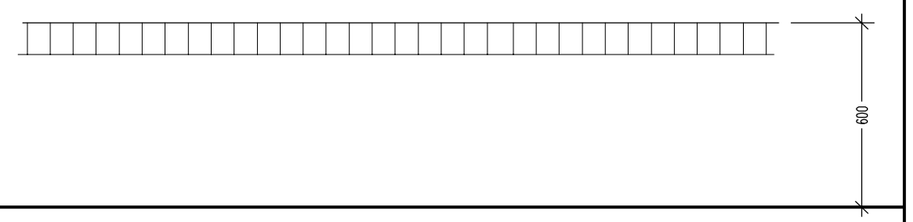

Hit and Miss Fence Section



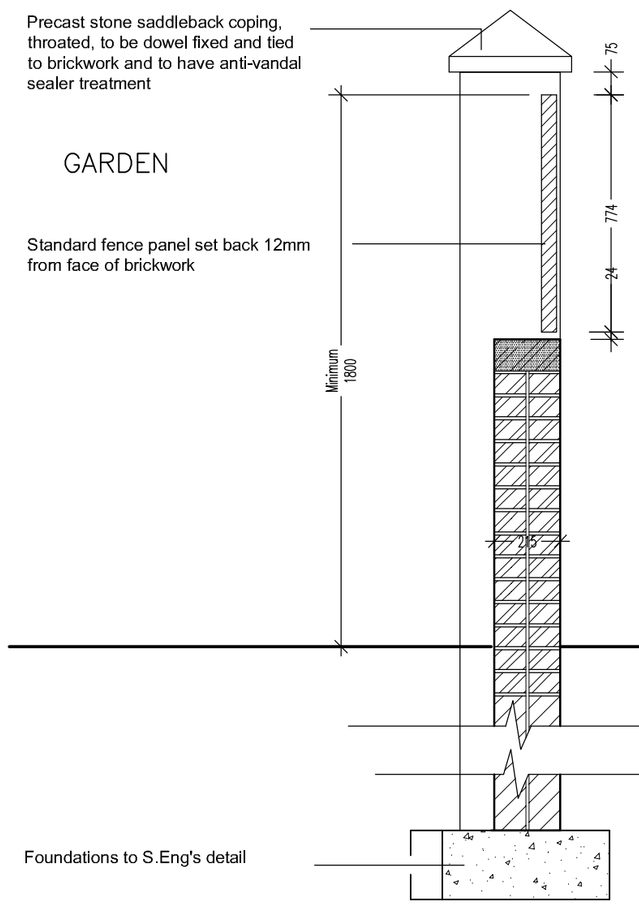

1.8m Hit and Miss Fence Elevation
Shown in Brown

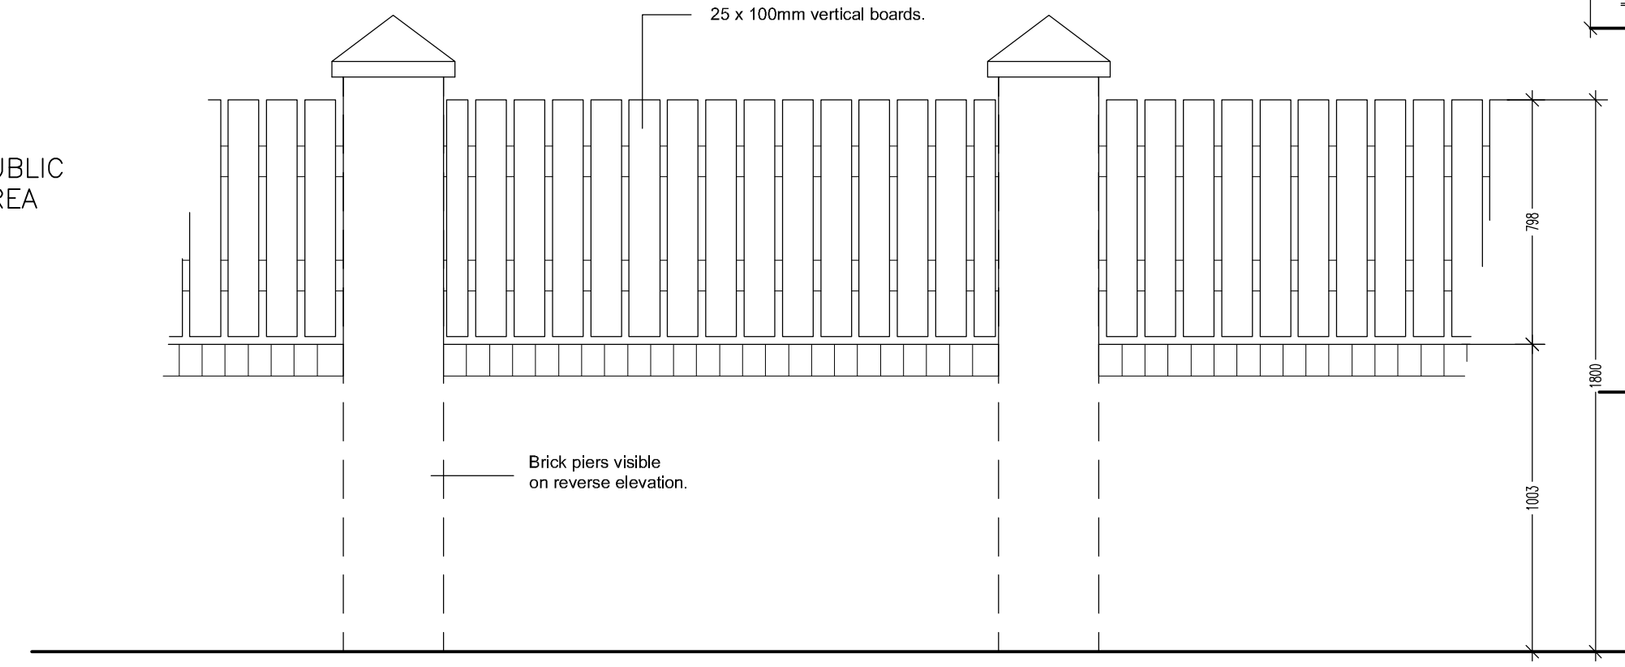



1.0m high railing along footpath
Shown in Blue

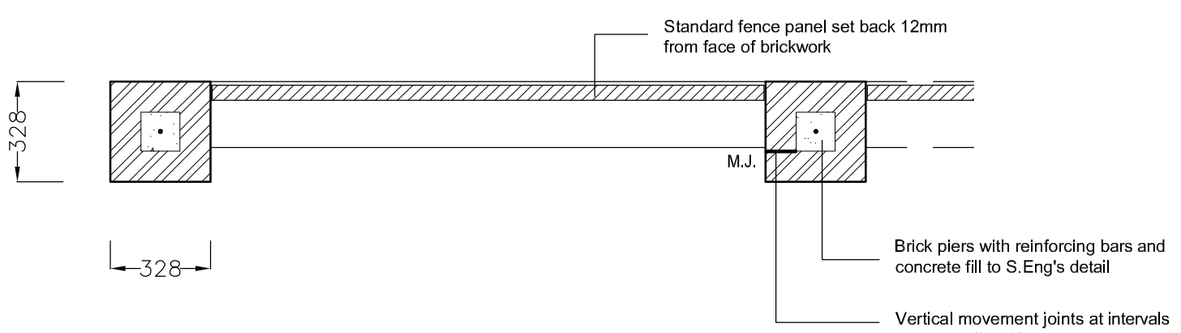



0.6m high brick wall
Low level retaining walls as required.




Plan, Section and Elevation 1.0m high wall with
Brick Piers and Fence Panels over. Total 1.8m
Shown in Yellow




# Residential Development at Hall Gardens, Barnsley

THIS DRAWING IS THE COPYRIGHT OF SAUL HOMES

Project:
Development of Land at
Hall Gardens, Brierley
Barnsley, S72 9HT

Title:
Boundary Treatments

Scales: 1:20@A1 | Drawn: PJ | Date: 11 / 21 | Checked:

Drawing no: SH / HG / 03

Rev:

Burntwood Office Park
Common Road
Brierley
Barnsley
S72 9ET
T: 01226 707090
F: 01226 707091
info@saulhomes.co.uk
www.saulhomes.co.uk

SAUL HOMES