

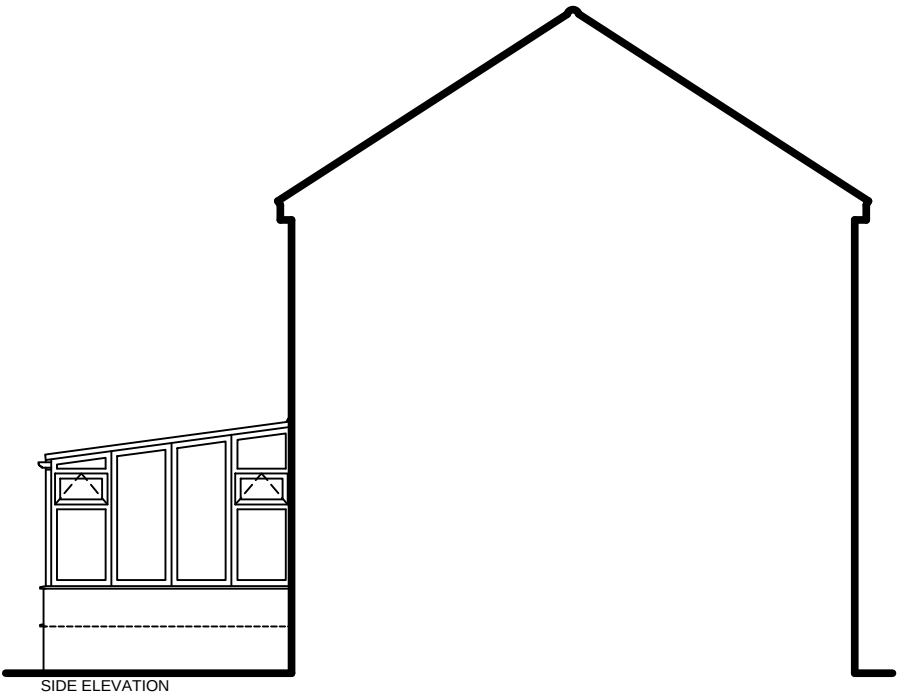
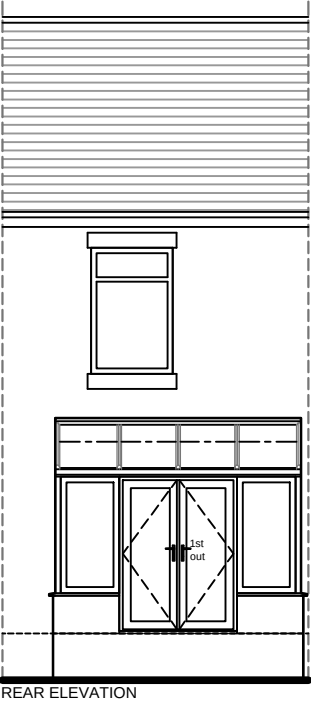


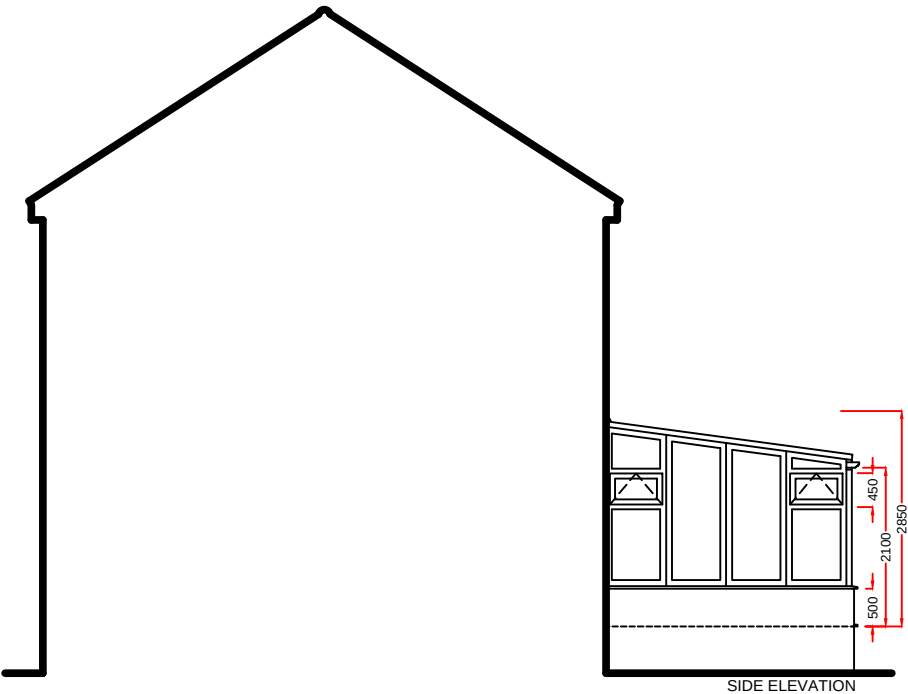

NOTE:
- All building, electrical and plumbing works by customers builder.
- All base walls to be 250mm wide

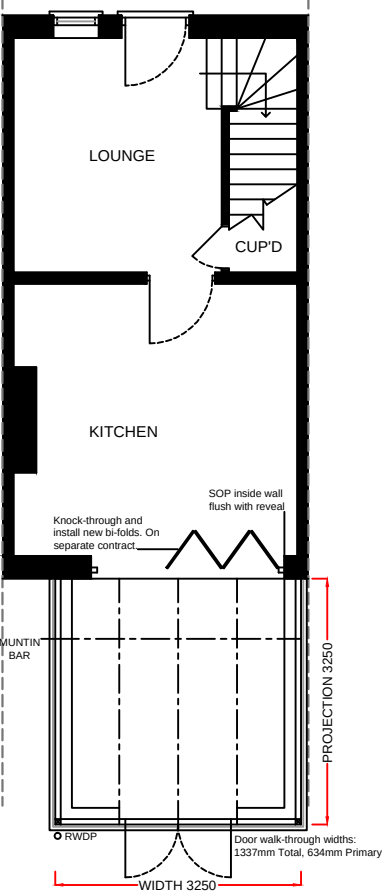

Notes:
Any drawings or plans depicted make no allowance for the provision of any tie bars within the roof of the proposed conservatory. This can only be determined once the roof is put into manufacture.

Customer's own base:
As all building works are not included within our contract and that payments are being made directly to your builder, Anglian Home Improvements do not accept any responsibility and do not guarantee any aspect of the existing base. The company's responsibilities are therefore limited to supplying and installing the conservatory in accordance with these plans

Knockthrough and new physical barrier by Anglian
This drawing is the copyright of Anglian Home Improvements and must not be re-issued, loaned or copied without their consent.
All dimensions are in millimetres (mm) unless noted otherwise.
Do not use for base laying purposes

Produced on A3 paper

Rev.	Date	Description	Initials

Anglian
Home Improvements
National Administration

Telephone: 0845 437 3600
Facsimile: 01603 480101

Drawing title: Proposed Plan and Elevations	
Contract No. : 099/79319	Page 2 of 2
Proposed: PVCu White Knight Conservatory At: 42 The Green Royston Barnsley, South Yorkshire S71 4JN	
For : Mr Wilks	
Drawers initials: DW	Scale : 1:100
Date: 24/05/2014	

