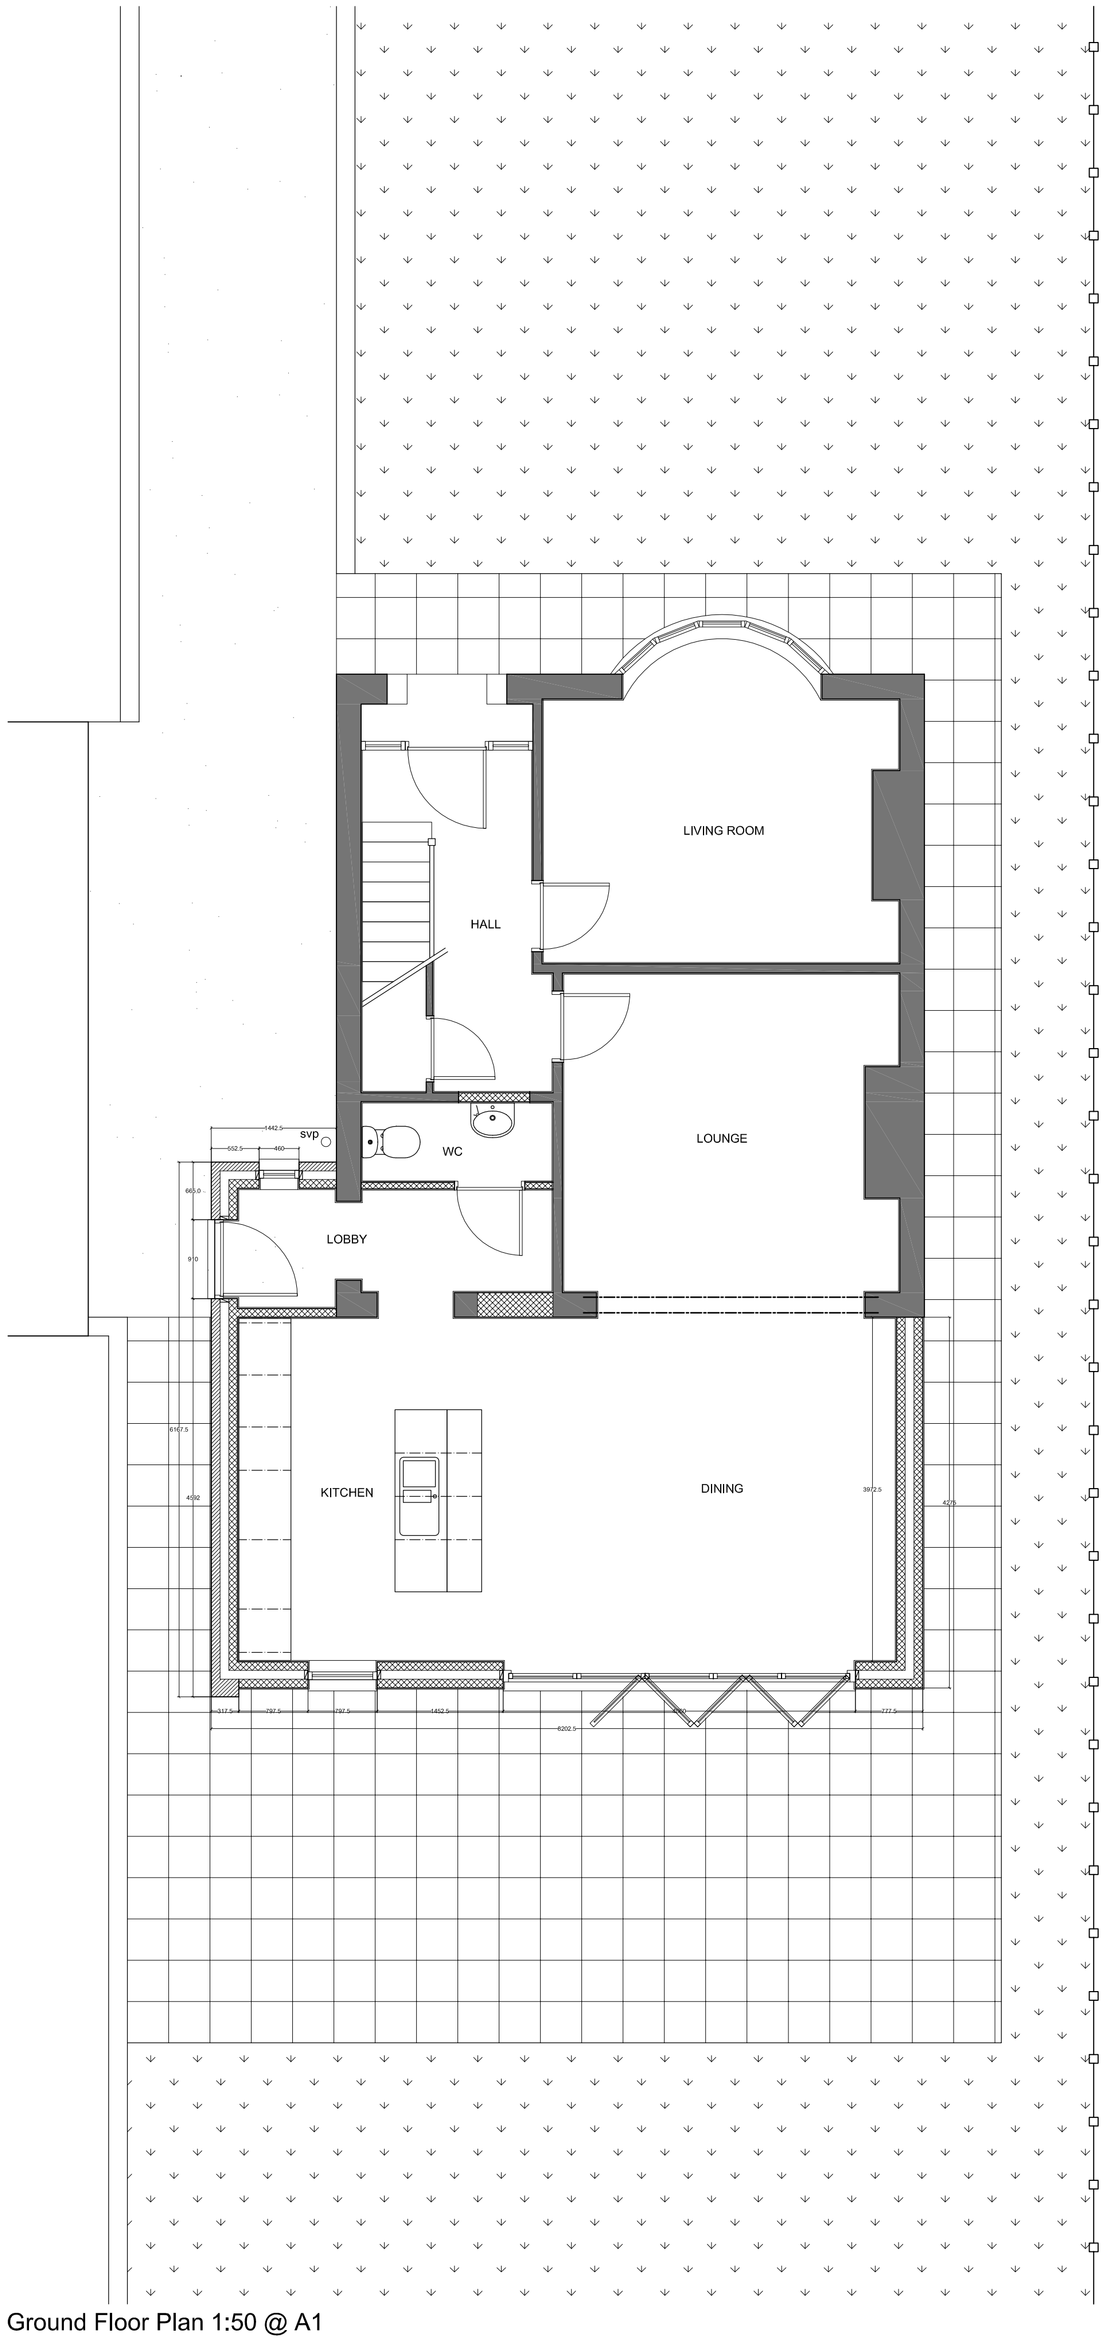

Ground Floor Plan 1:50 @ A1

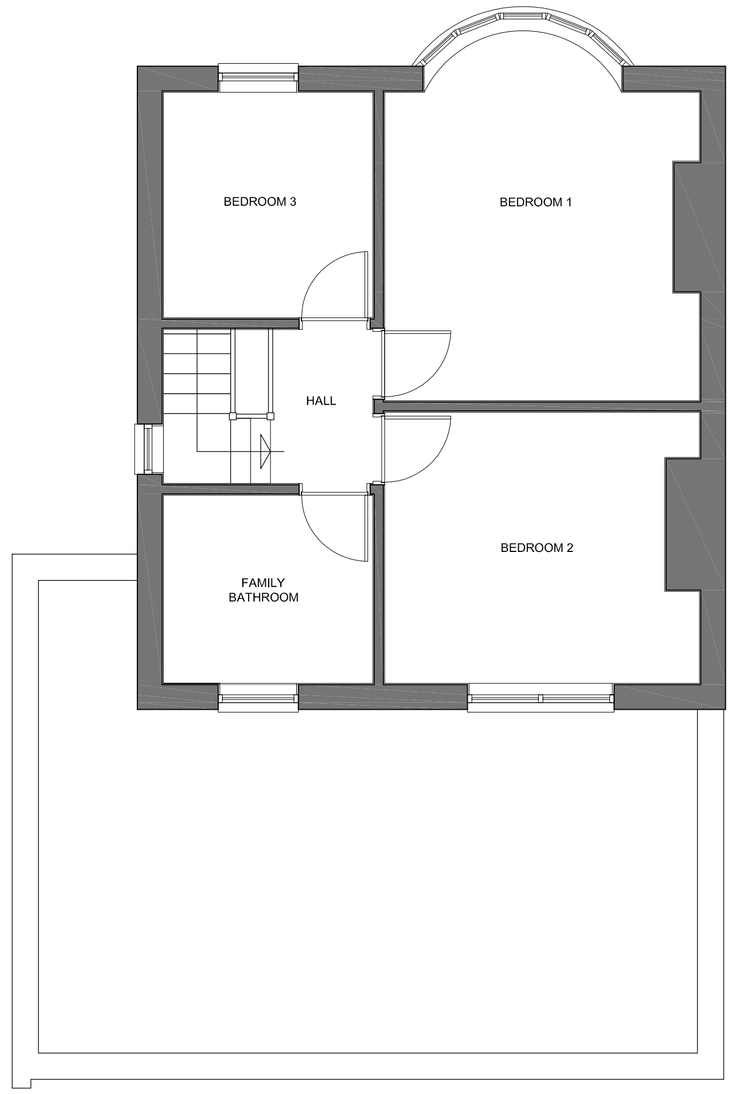

First Floor Plan 1:50 @ A1

Rear Elevation 1:50 @ A1

East Elevation 1:50 @ A1

Front Elevation 1:50 @ A1

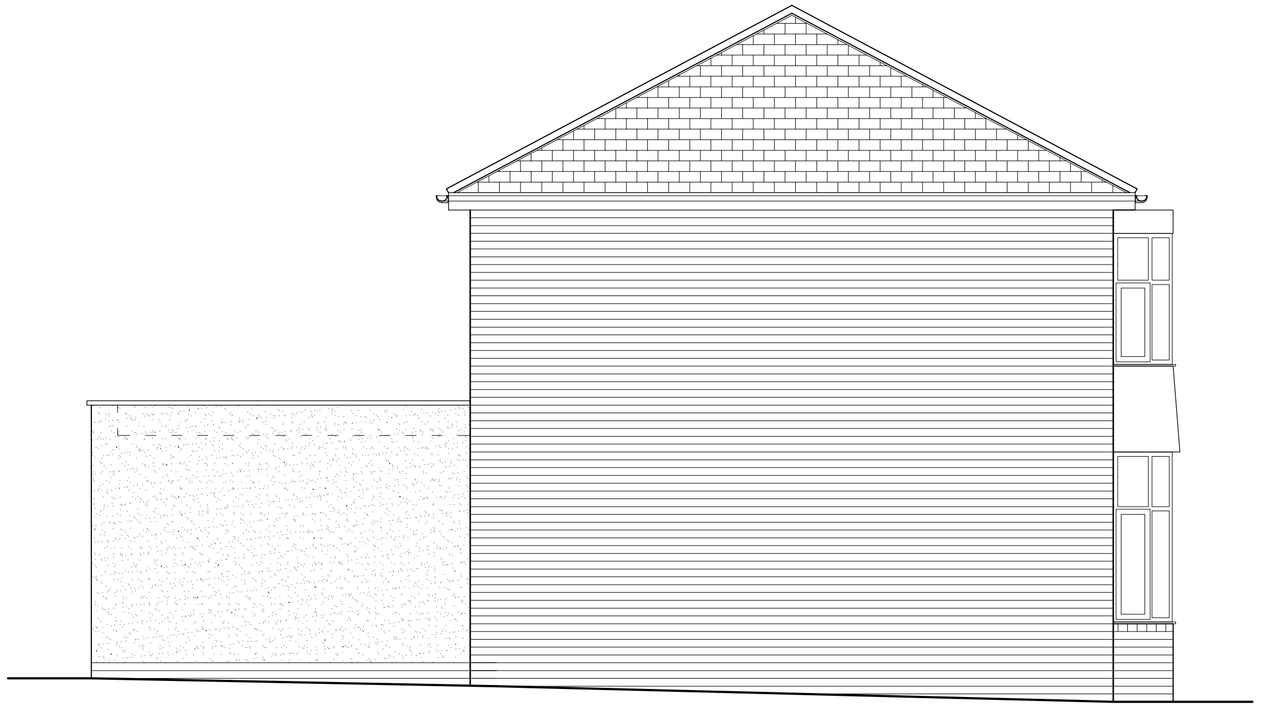

West Elevation 1:50 @ A1

Client Reference :	Project :	Drawing Title :	Drawn :	Scale :	Date :	Drawing No :	Rev:
Mr & Mrs D Wood 226 Wombwell Lane, Barnsley, S73 8EJ	Domestic Extension #####	Proposed Plans & Elevations #####	##	As Shown	June 11	DW_02	B