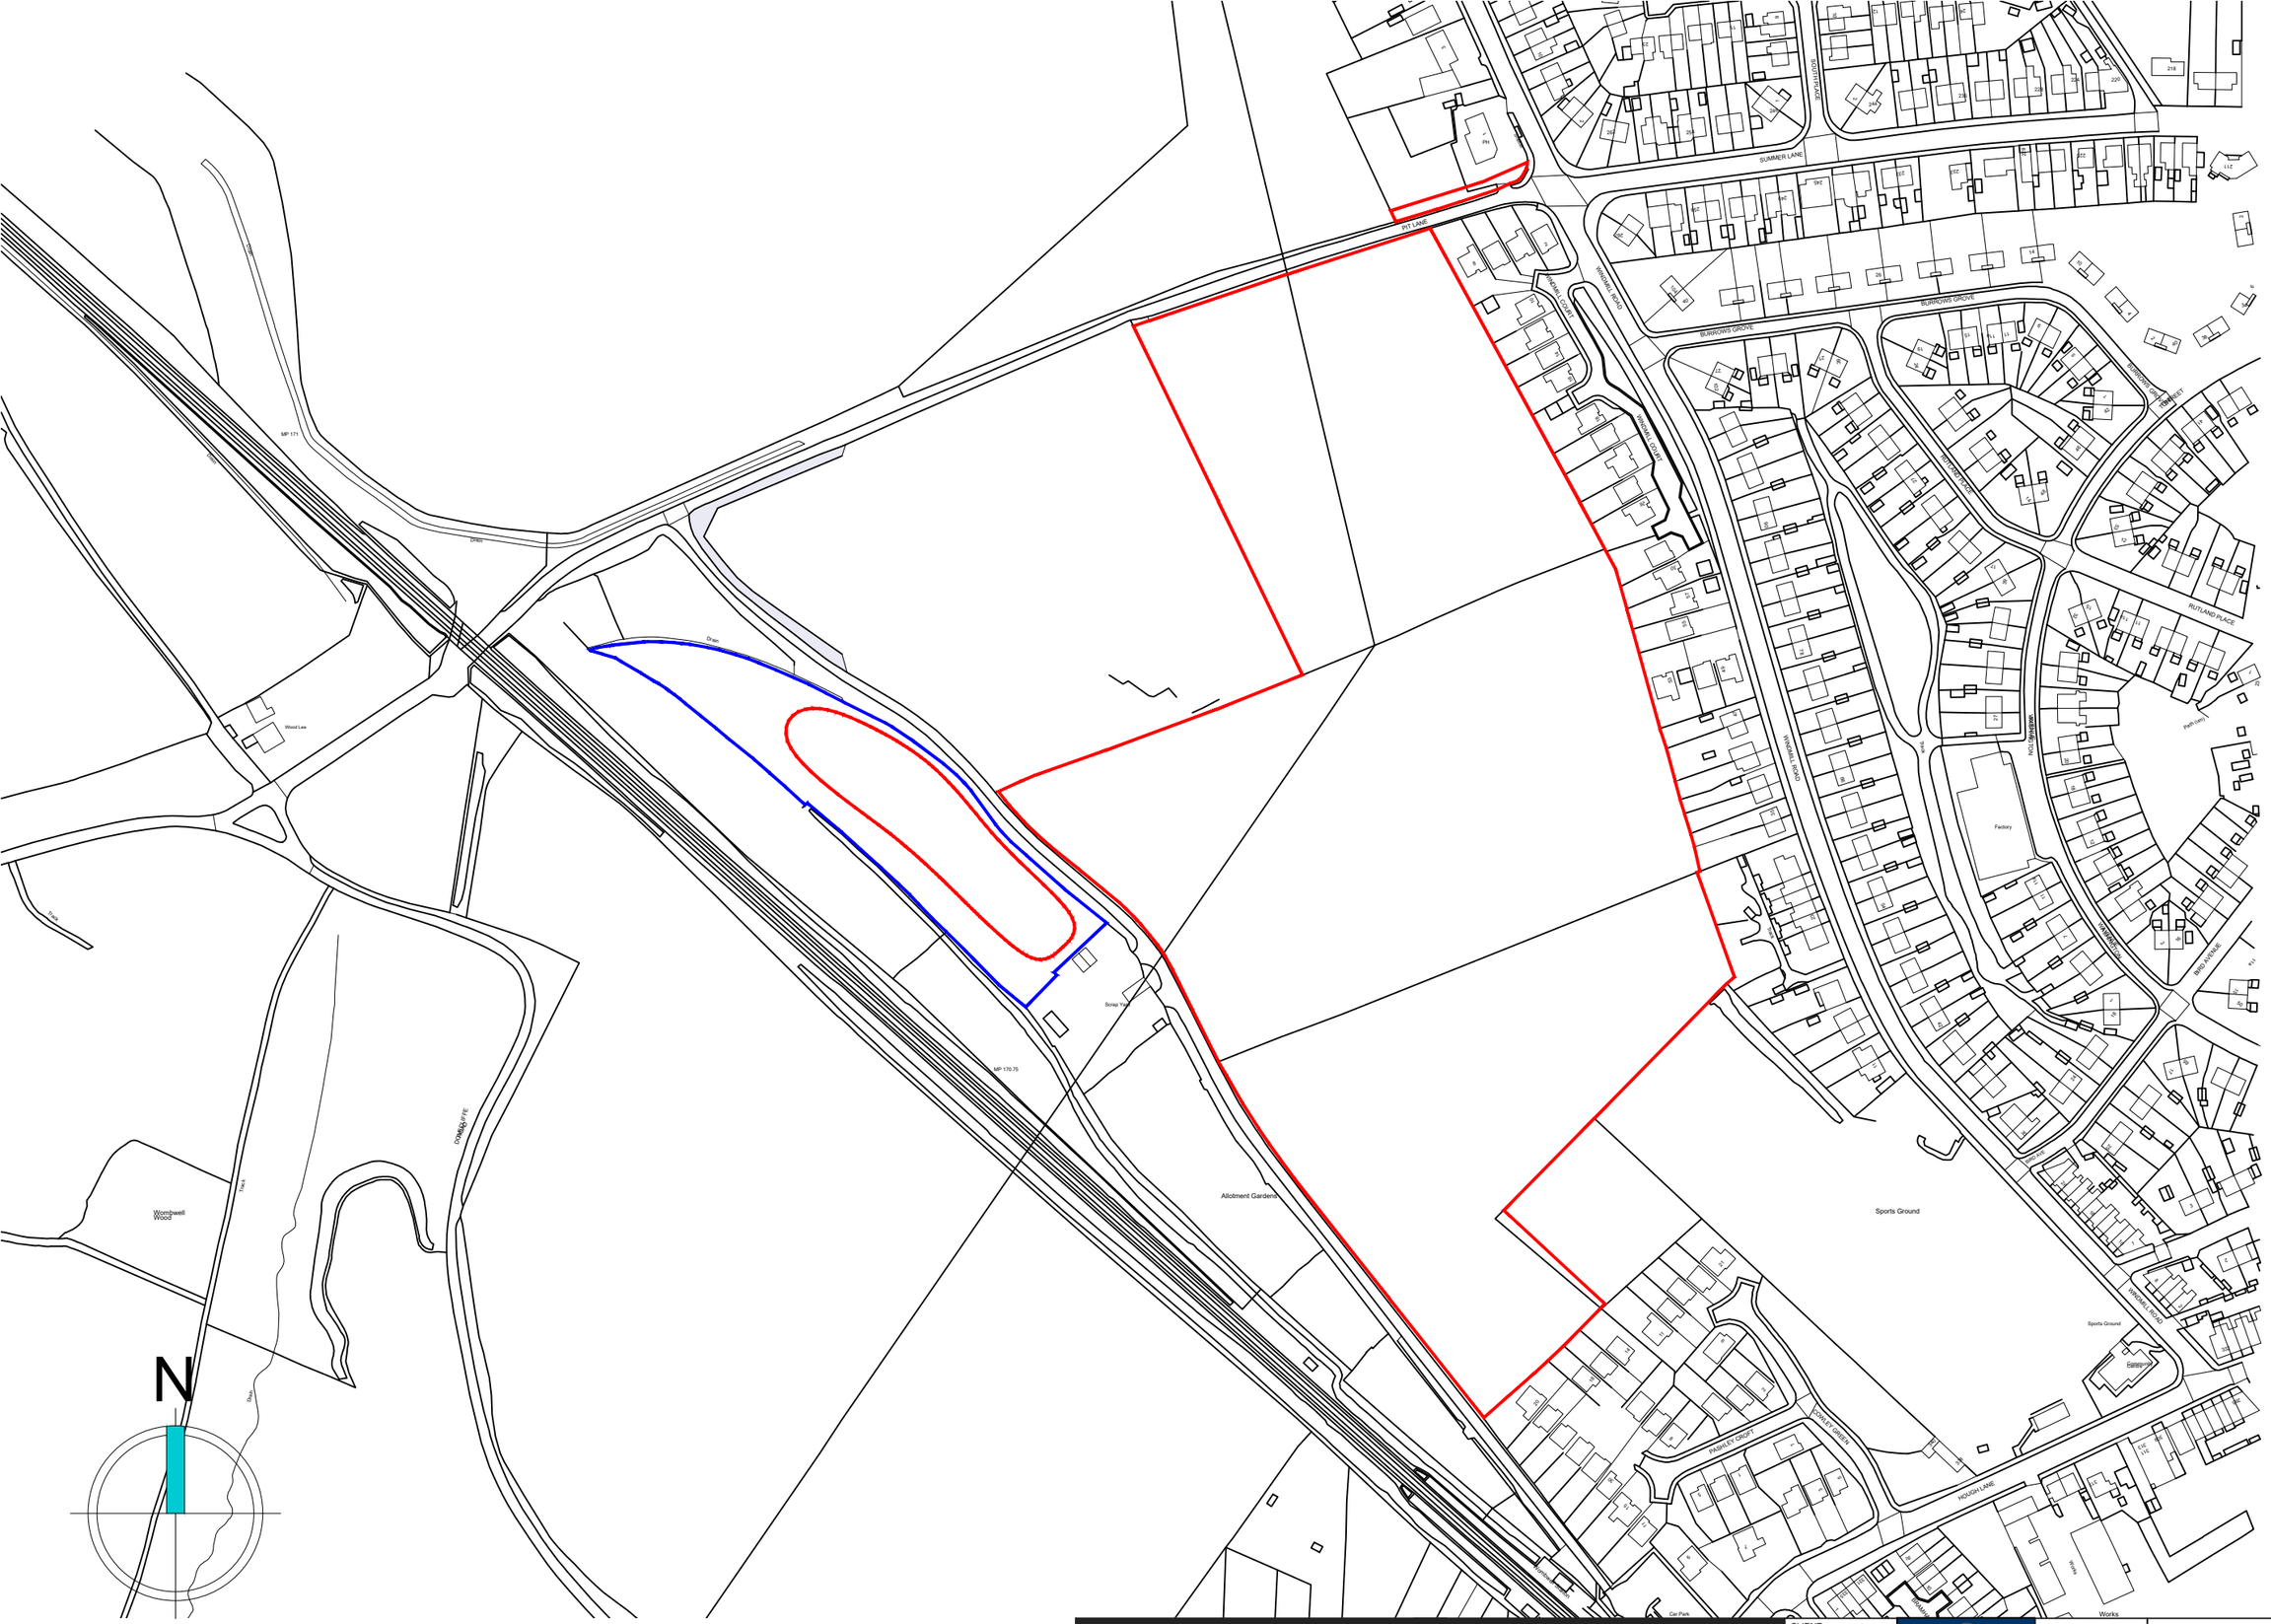

Scaled @ 1:2500

0 50m 100m 200m

REV:	DESCRIPTION:	BY:	DATE:

STATUS:

STEN ARCHITECTURE

STEN Architecture Ltd
The Studio
Harrison Street
Wakefield
WF1 1PS

Tel: 01924 950985

Web: www.sten-architecture.co.uk
Twitter: @STEN_arch
Facebook: stenarchitectureltd
Linkedin: Sten Architecture

CLIENT: Crest Nicholson

SITE: Pit Lane, Wombwell

TITLE: Location Plan

SCALE AT A3:	DATE:	DRAWN:	CHECKED:
1:2500	28.01.25	BMS	--

PROJECT NO:	DRAWING NO:	REVISION:
2348	2348.02	-