AMENDMENT TO 2016/1050

PROPOSED NEW GARAGE
ALTERATION TO PITCH OF ROOF ON BUNGALOW
NEW ORANGERY ALL ON NEW BUILD AT
4 ROBIN LANE.


GARAGE IS TO BE BUILT OF BRICK AND STONE WITH 100mm BREEZE AND HAVE TILED ROOF. THIS WILL MATCH ALL SURROUNDING BUILDINGS AND WILL HAVE ROLLER SHUTTER DOOR TO FRONT FACE.


THE ROOF IS TO BE AMENDED FROM 30 DEGREES TO 35 DEGREES TO ALLOW STORAGE AREA IN LOFT.

ORANGERY IS TO BE BUILT OF BRICK AND HAVE TILED ROOF WITH VELUX WINDOWS.

SITE AT 4 ROBIN LANE
ROYSTON BARNSLEY
PROPOSED NEW GARAGE
AND ORANGERY TO NEW
BUNGALOW


SCALE
1:1250 & 1:500

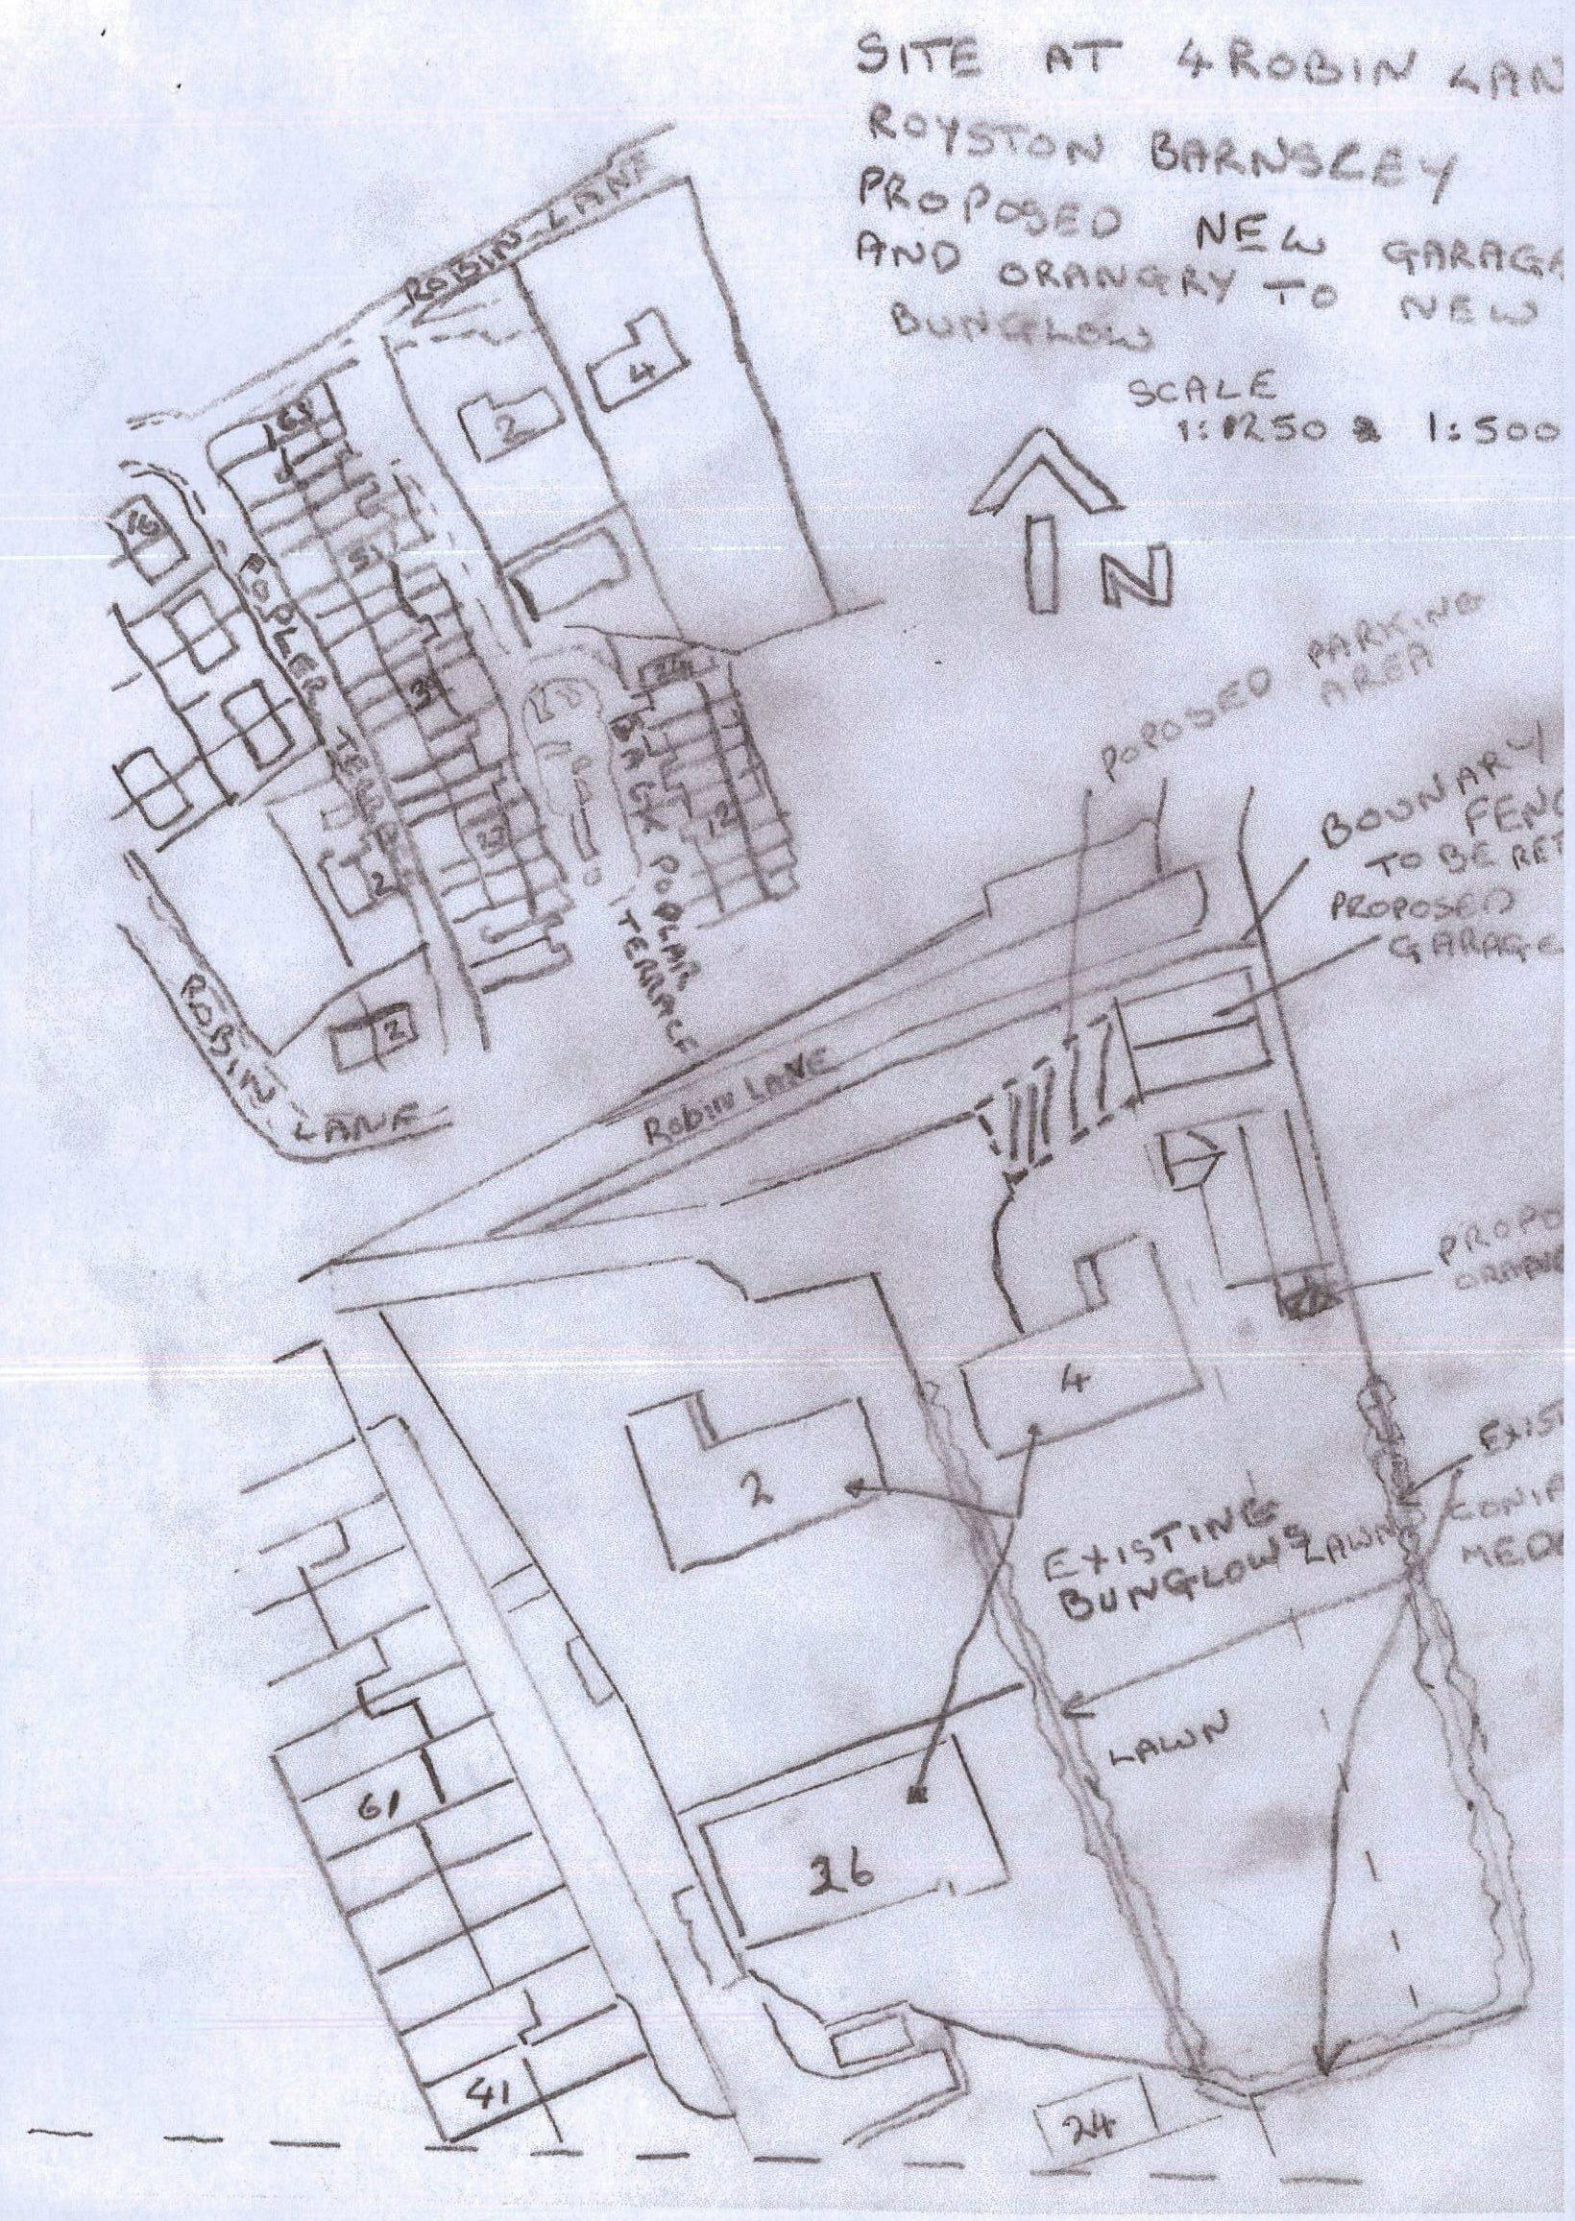

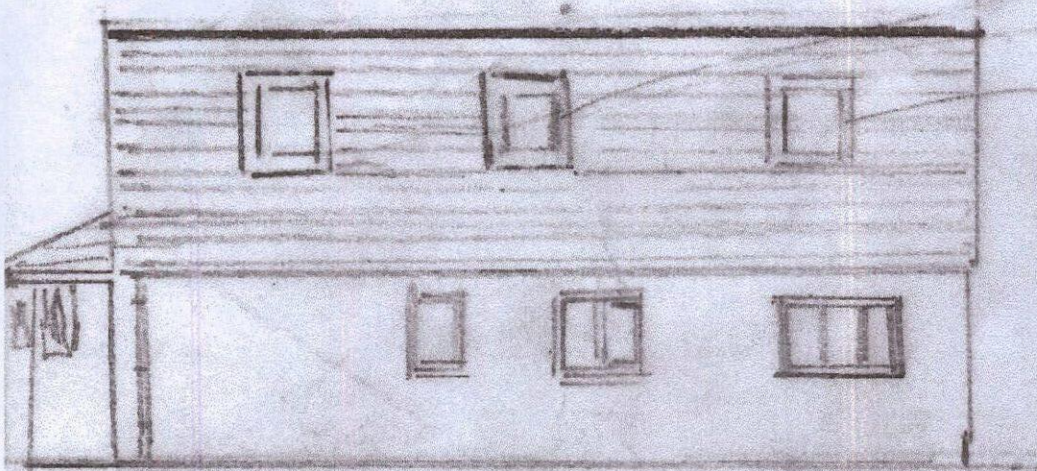

1 AMENDMENT SIDE VIEW


CUT WINDOWS

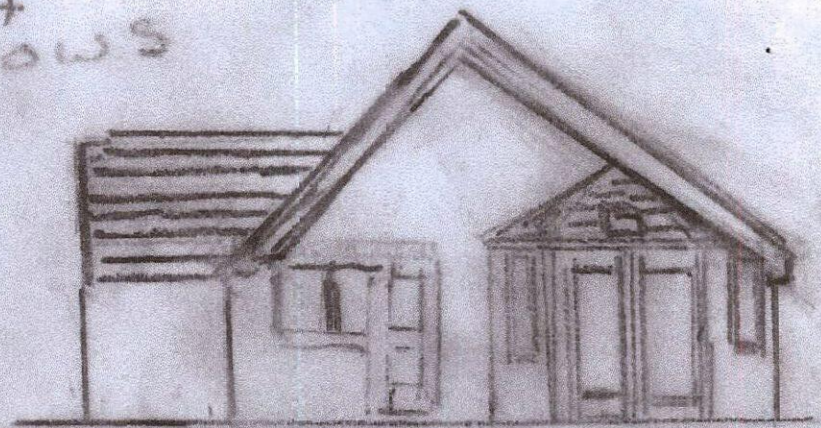


REAR VIEW

ORANGRY


NEW AMENDED ELEVATION FOR NEW ORANGRY AND NEW PITCH OF MAIN ROOF FROM 30° TO 35°

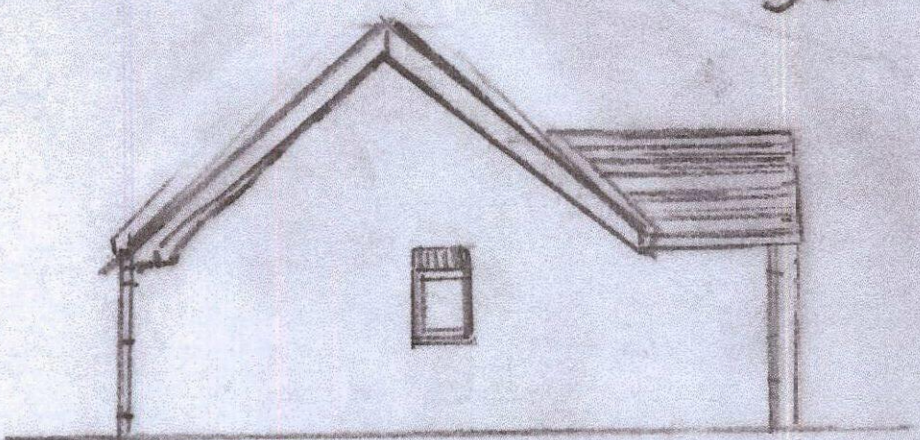


FRONT VIEW

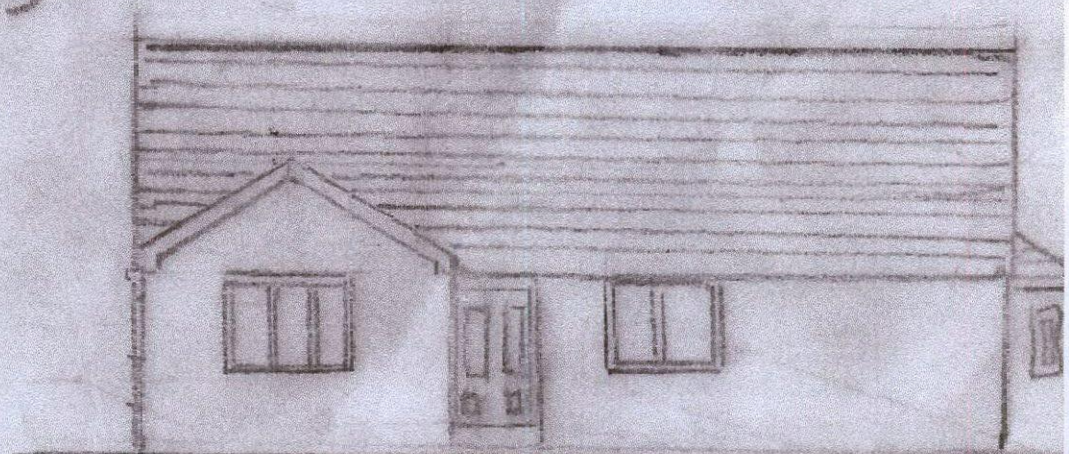

SIDE VIEW / ORANG

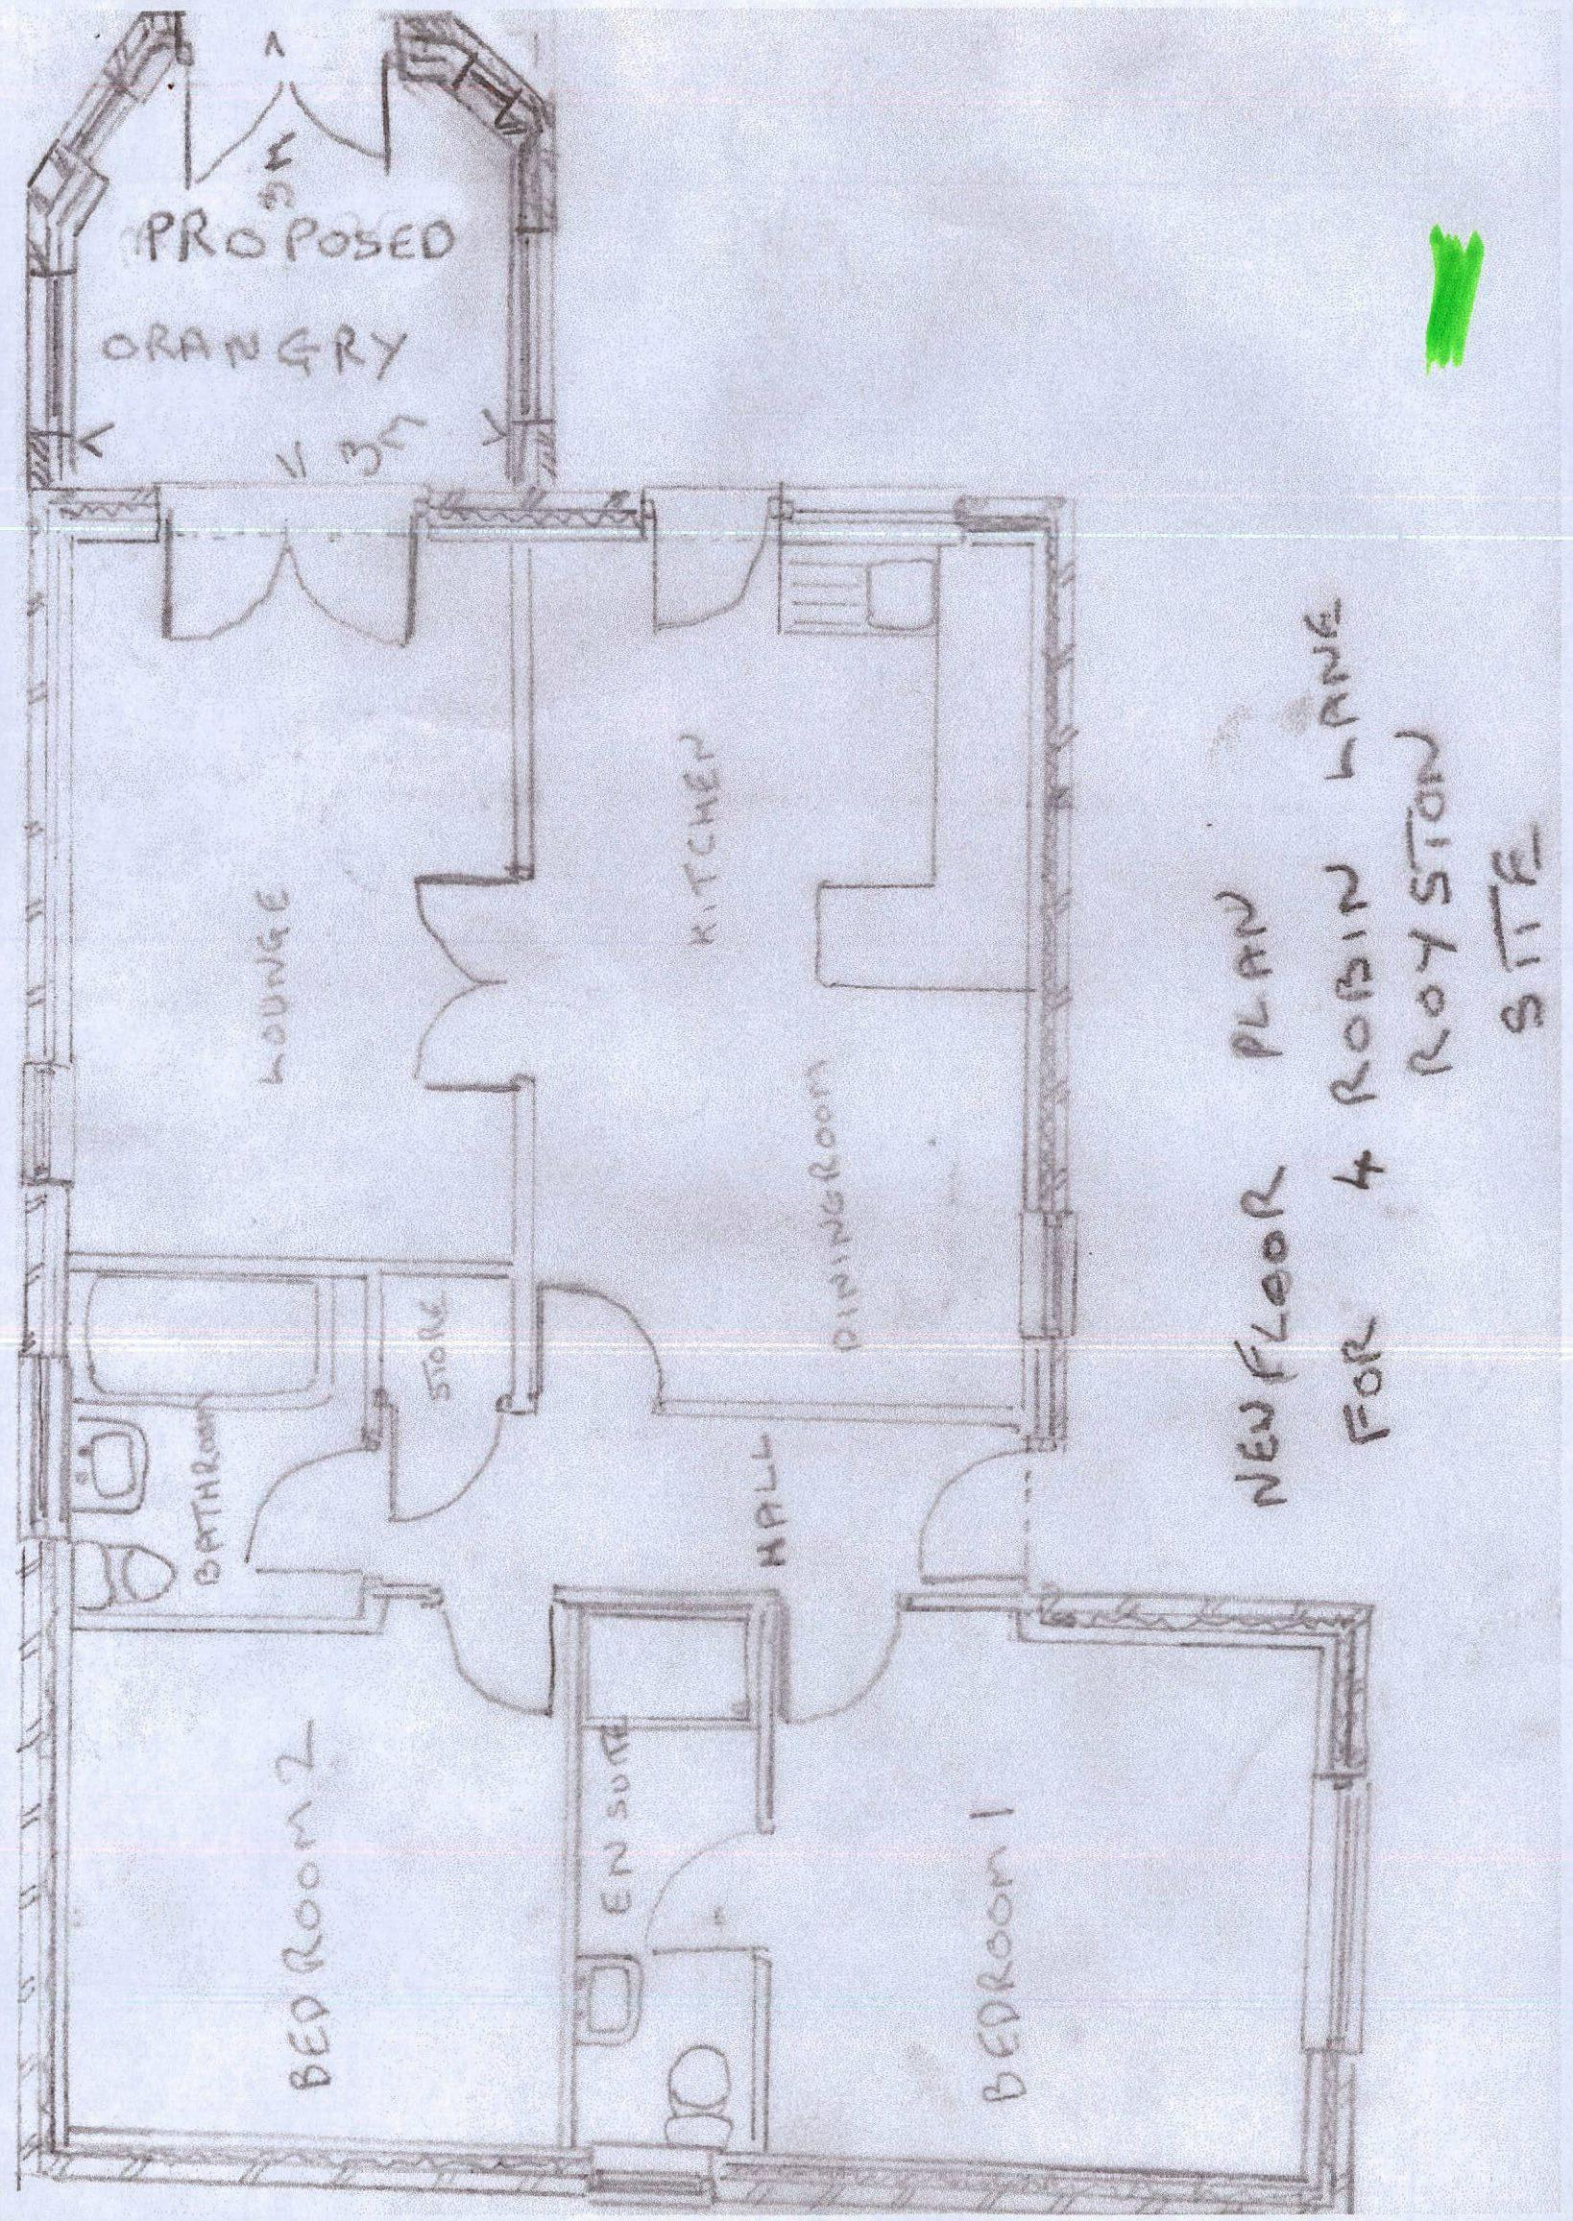

PROPOSED
ORANGERY
11'3"
LOUNGE
KITCHEN
DINING ROOM
STORE
BATHROOM
HALL
EN SUITE
BEDROOM 2
BEDROOM 1
NEW FLOOR PLAN
FOR 4 ROBIN LANE
ROYSTON
SITE

PROPOSED NEW GARAGE TO BE BE BUILT AT SIDE OF NEW BUNGALOW ON 4 ROBIN LANE, ROYSTON

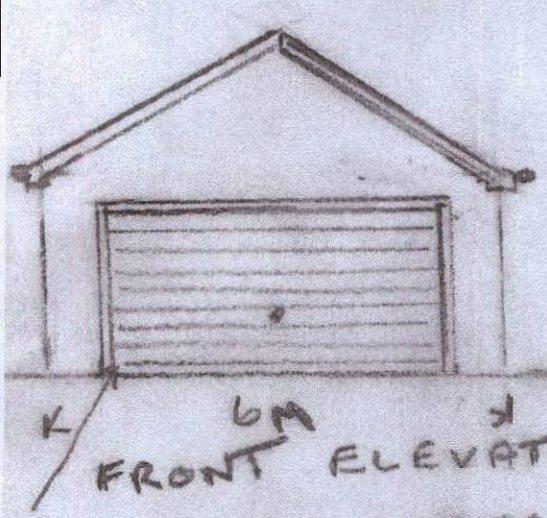


K 6M FRONT ELEVATION

ROLLING SHUTTER DOOR

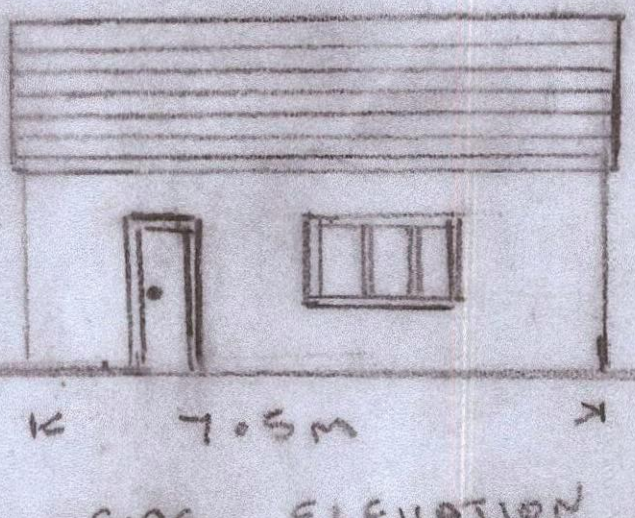


K 7.5M

SIDE ELEVATION FACING NEW BUNGALOW

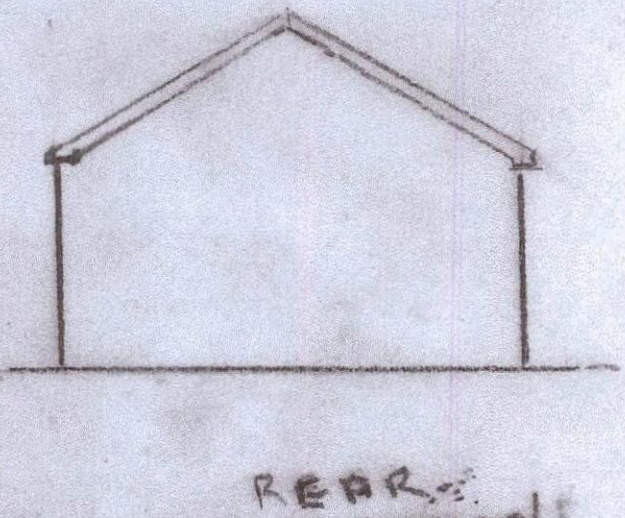

REAR ELEVATION

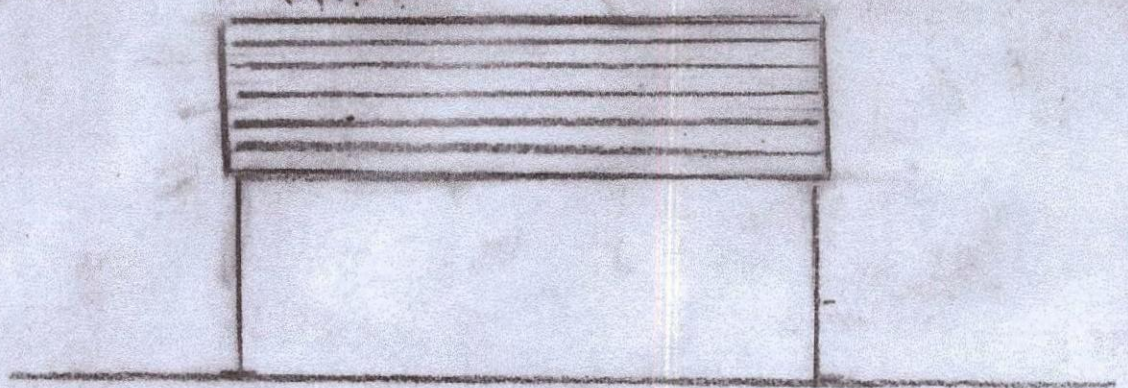

SIDE ELEVATION