
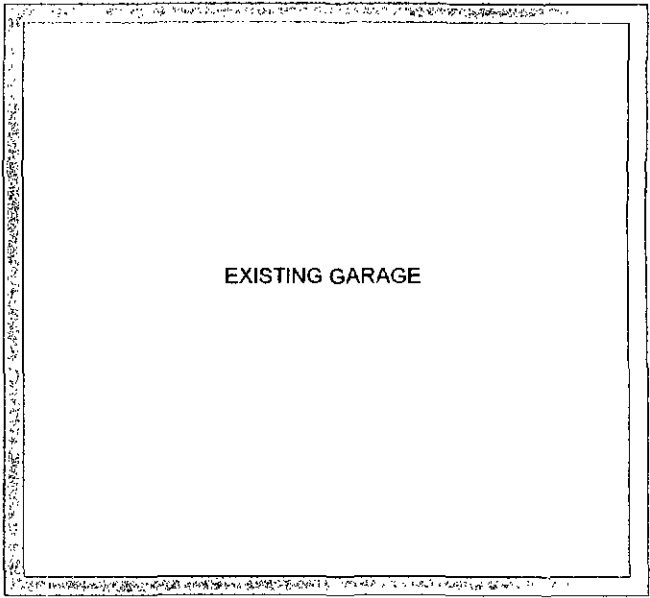


Existing Plan View (With Boundary)

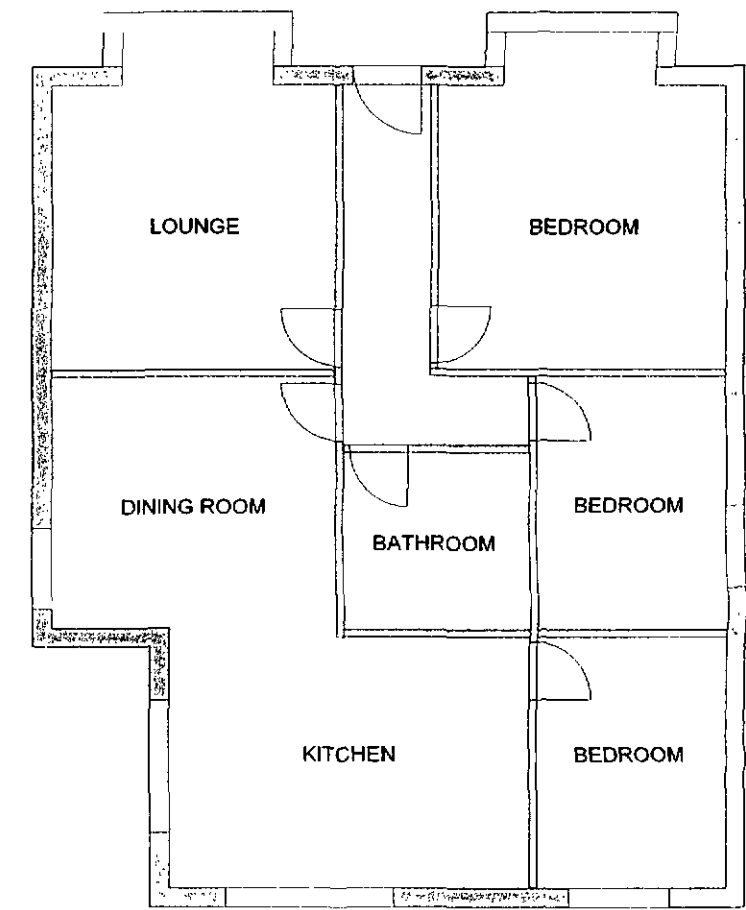


Existing Site Address
MRS BROWN
86 BARNSELEY ROAD
DARTON
BARNSELEY
S75 5NS
SOUTH YORKSHIRE

A3

Drawing Scale: 1:100

Proposed Plan View (With Boundary)


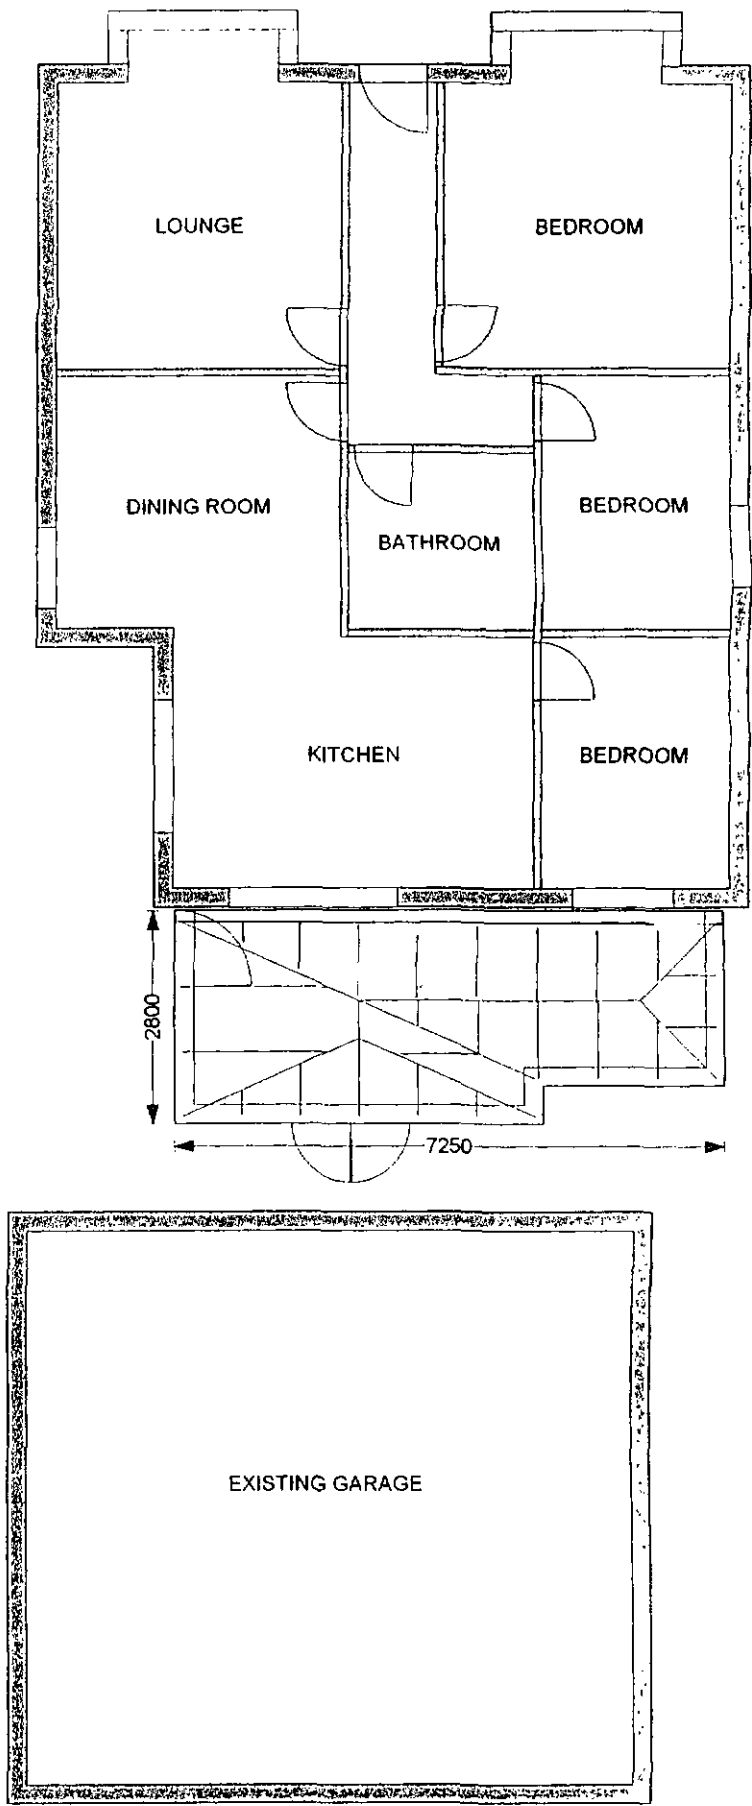


Proposed Site Address

MRS BROWN
86 BARNSLEY ROAD
DARTON
BARNSLEY
S75 5NS
SOUTH YORKSHIRE

A3

Drawing Scale: 1:100

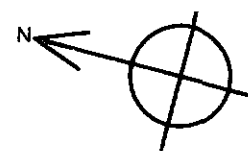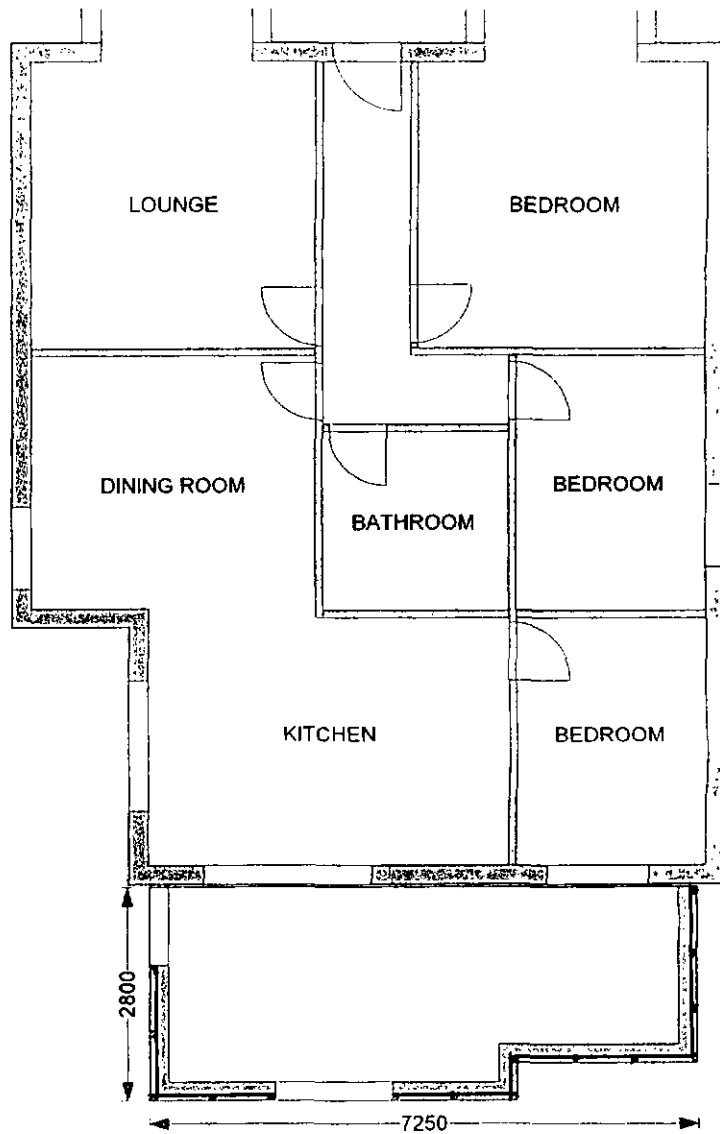

Proposed Site Address


MRS BROWN
86 BARNSELY ROAD
DARTON
BARNSELY
S75 5NS
SOUTH YORKSHIRE

A3

Drawing Scale: 1:100

 **RoofWright**

Existing Plan View (With Boundary)

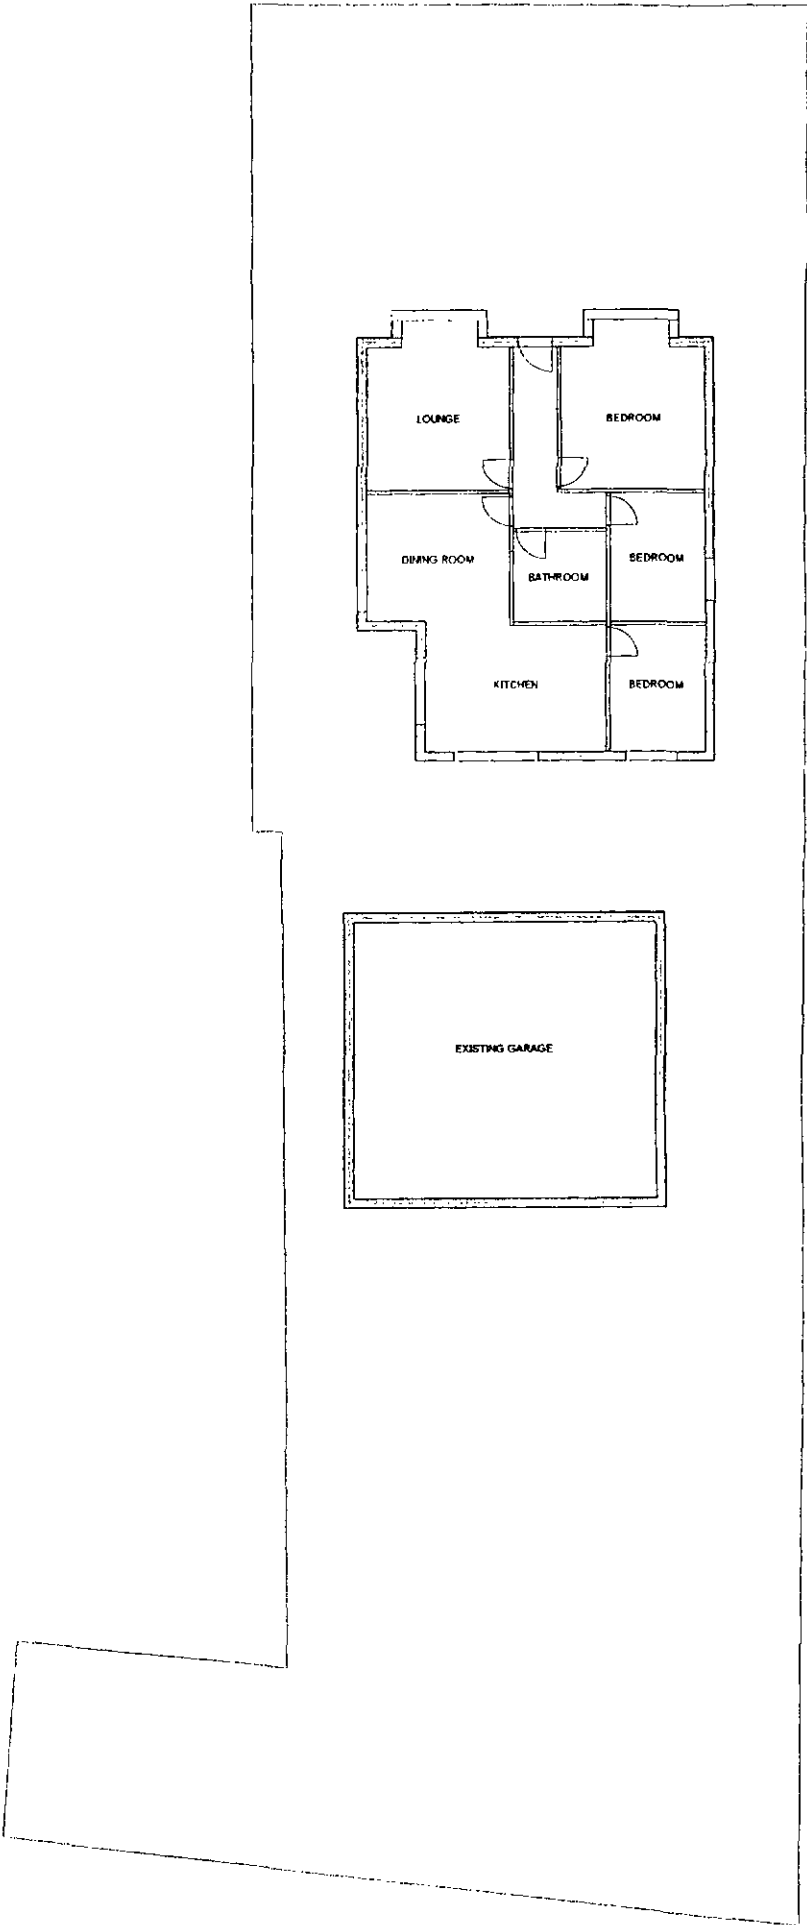



Existing Site Address

MRS BROWN
86 BARNSELY ROAD
DARTON
BARNSELY
S75 5NS
SOUTH YORKSHIRE

A3

Drawing Scale: 1:200

Proposed Plan View (With Boundary)

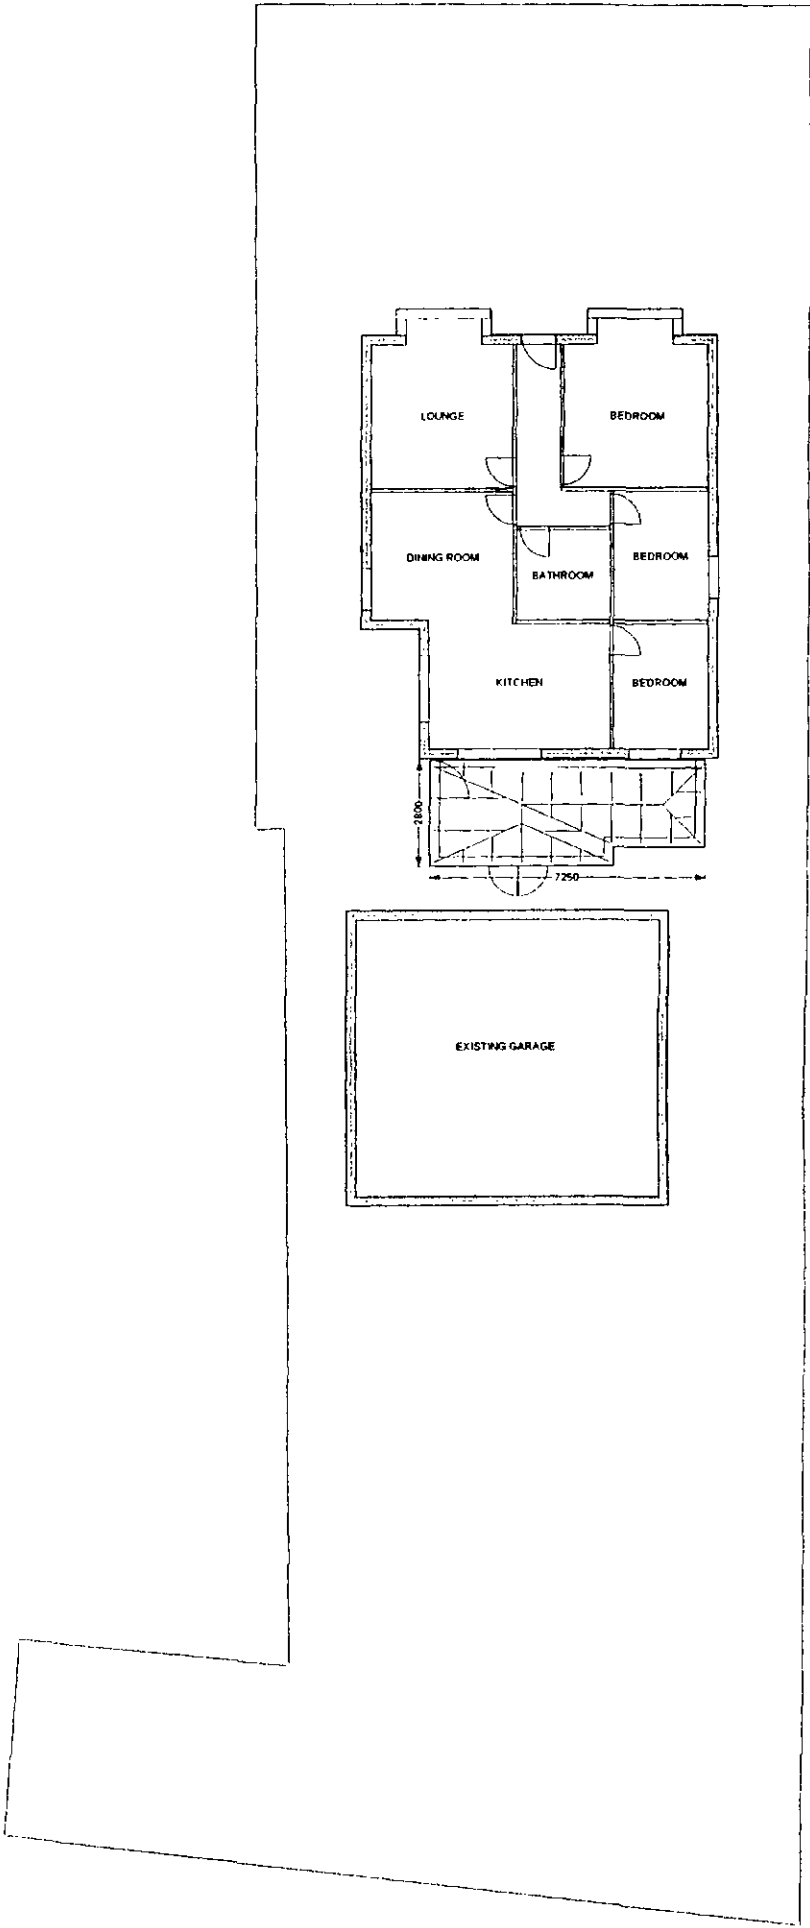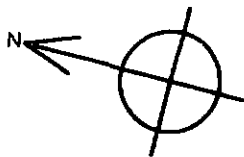

Proposed Site Address

MRS BROWN
86 BARNSLEY ROAD
DARTON
BARNSLEY
S75 5NS
SOUTH YORKSHIRE

A3

Drawing Scale: 1:200