


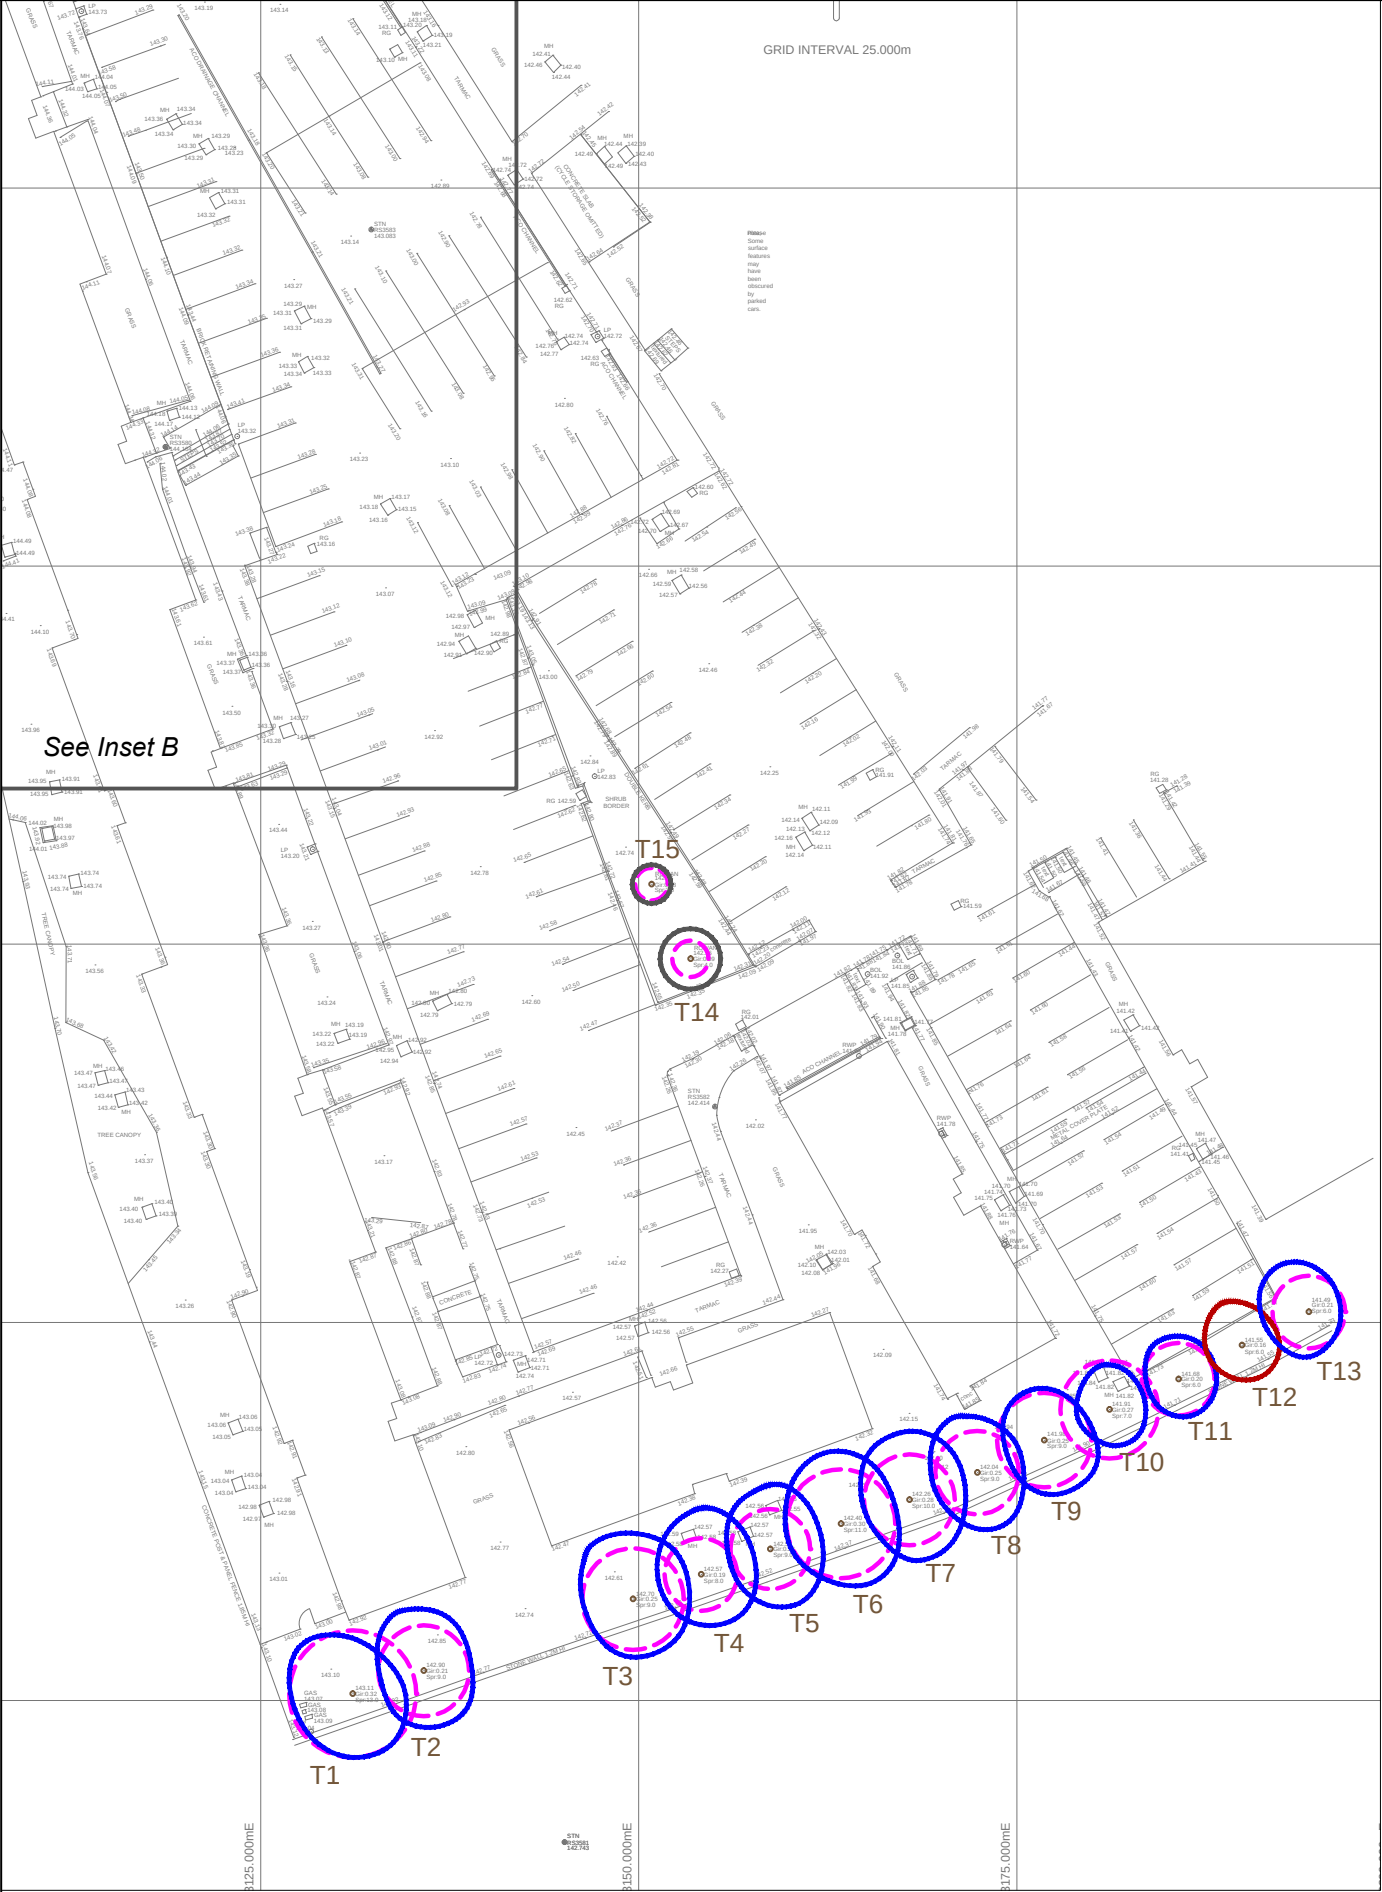

KEY

- Tree surveyed by Ecus - location of tree centre from topographic survey
- Tree surveyed by Ecus - tree location approximated by Ecus
- Shrubs and hedges
- Approximate location of building foundations

Tree categories (BS 5837:2012)

- Category A Tree
- Category B Tree
- Category C Tree
- Category U Tree

Root Protection Area (RPA) of Category A, B and C trees

Drawing to be read in conjunction with Tree Survey Report (Ecus Ltd) ref: 4684

A	27.08.13	VM	ECUS	PRELIMINARY
Rev	Date	Initials	Checked	Revision

ENVIRONMENTAL CONSULTANTS

Brook Holt
Blackburn Road
Sheffield S61 2DW
Tel. (0114) 2669292
www.ecusltd.co.uk

Job
**BARNSELY HOSPITAL
NHS FOUNDATION TRUST**

Title
**Figure 3
Tree Survey and Tree Constraints Plan**

Drawn by VM	Date Aug 2013	Scale 1:500	Drg. no. L4684/01
-----------------------	-------------------------	-----------------------	-----------------------------

