


PROPOSED SITE LAYOUT AND ACCESS 1:2500

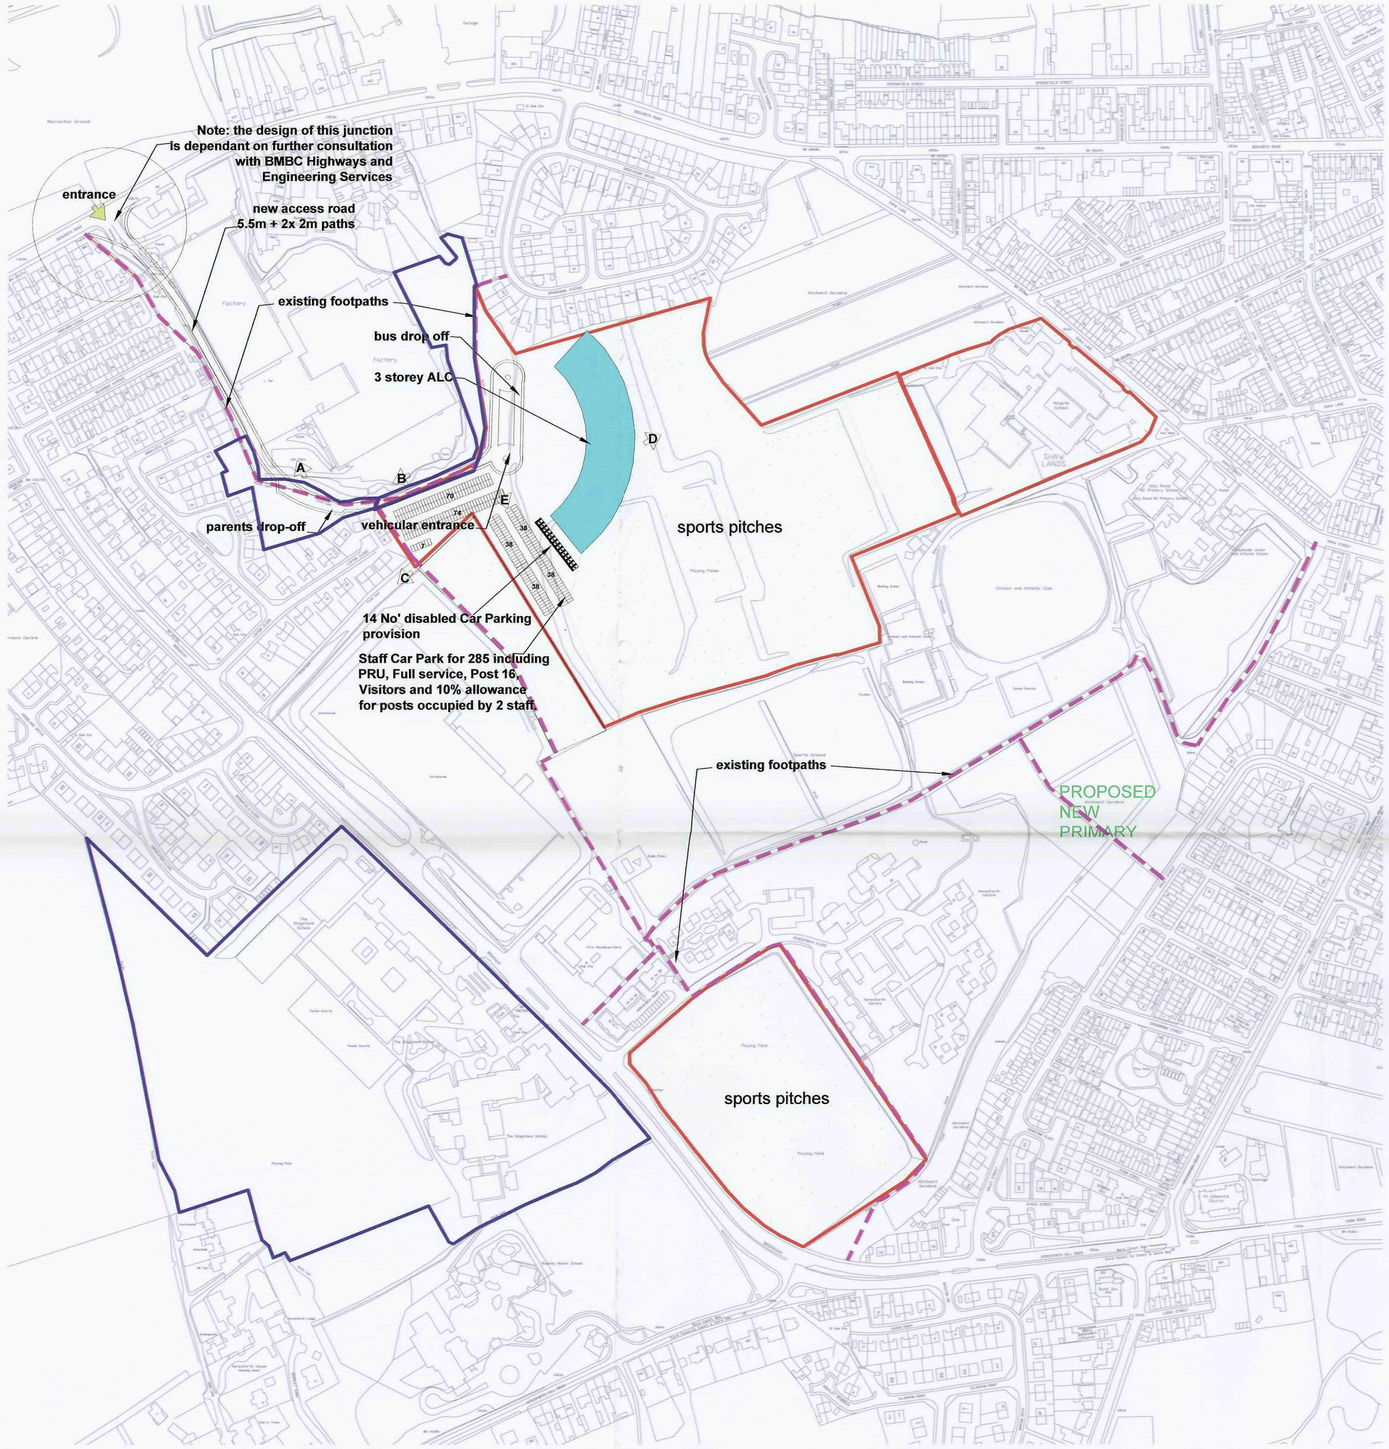

EXISTING SITE LAYOUT 1:2500



AREIAL VIEW


VIEW A


VIEW B


VIEW C


VIEW D (towards Westgate)




VIEW E

BARNSLEY
Metropolitan Borough Council
Property & Procurement
Springfield House, Springfield St
Barnsley S70 6HH
Tel. 01226 770770
Fax. 01226 774399

PROJECT
KINGSTON & HOLGATE ALC

DRAWING
SITE LOCATION PLAN

Drawn		Revision
SF		

Scale	Date
1:2500	MAR '07

Project Code	Drawing No.
ED 1942	AL (0) 01

C.A.D File Name

Layer State