END OF OUTFALL PIPE. GROUND-SHALE 10 FT

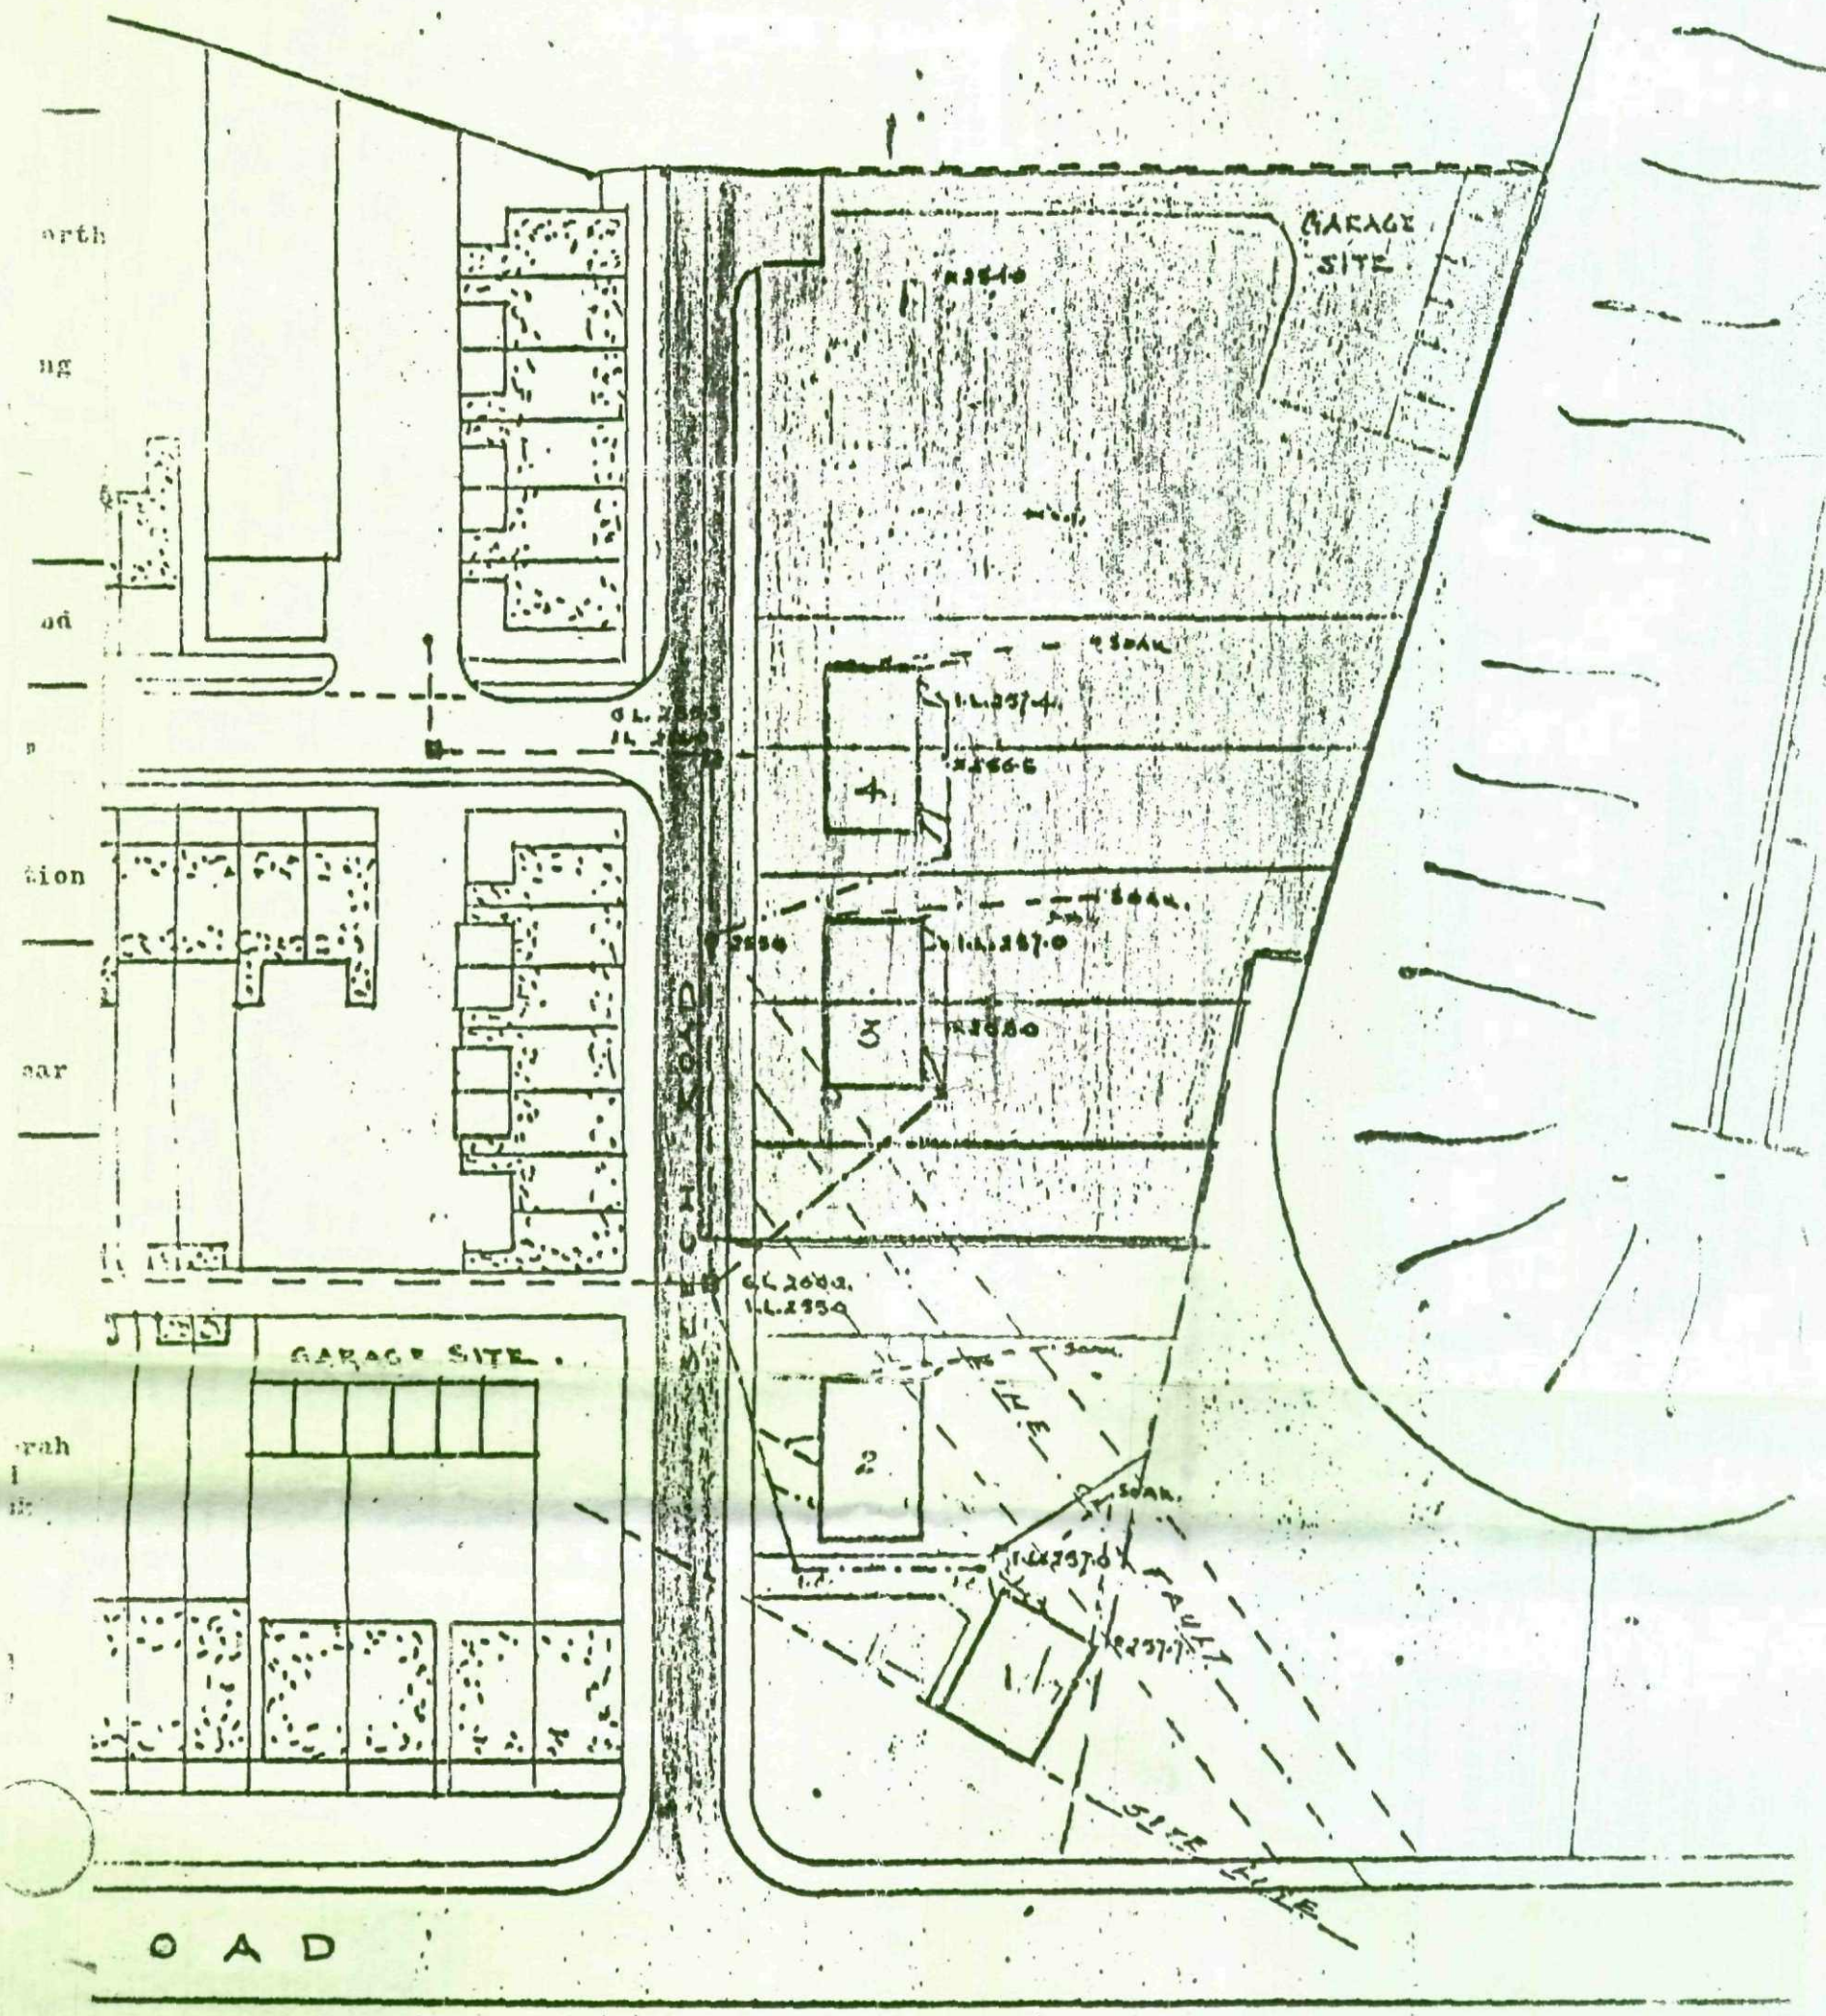

PLAN NO 1