


LOCATION PLAN

1:1250 @ A4

N

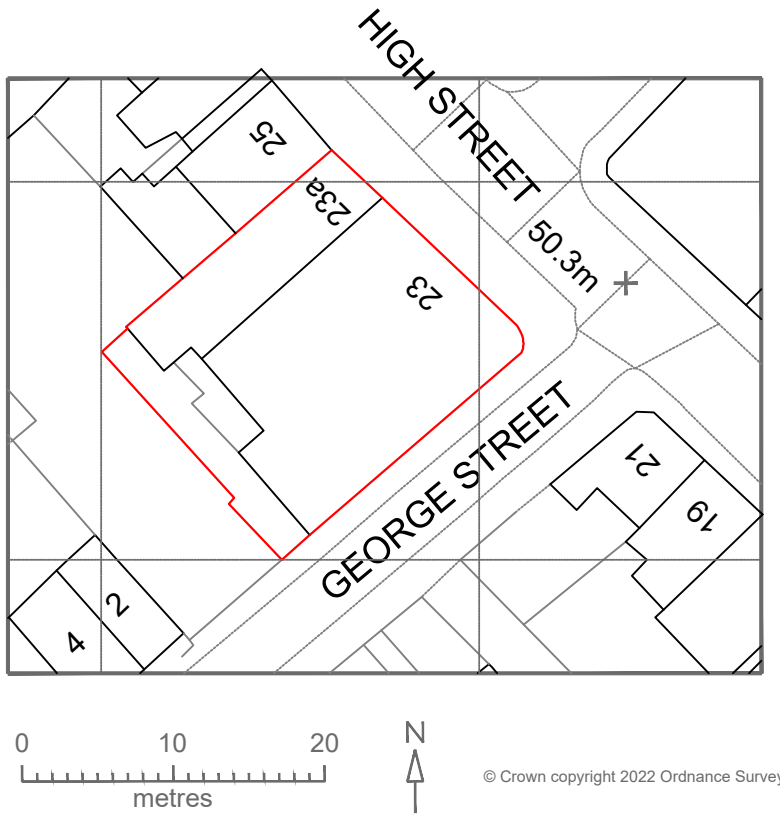

BLOCK PLAN

1:500 @ A4

N

Redwoods

address. 4 Grosvenor Way - E5 9ND - London
tel. 020 3781 8008
mail. office@redwoodsprojects.co.uk
web. www.redwoodsprojects.co.uk


Any errors on Dimensions to be reported to the Architect prior to commencement of Works.
Dimensions and areas are based on survey information.
This drawing is copyright © Redwoods Projects.
All dimensions to be checked on site Prior work.

REFERENCE: 23a High Street S72 0AA, LONDON, UK

TITLE: LOCATION & BLOCK PLANS

PROJECT No 868 | DATE: 03-08-2022

NAME: E 00

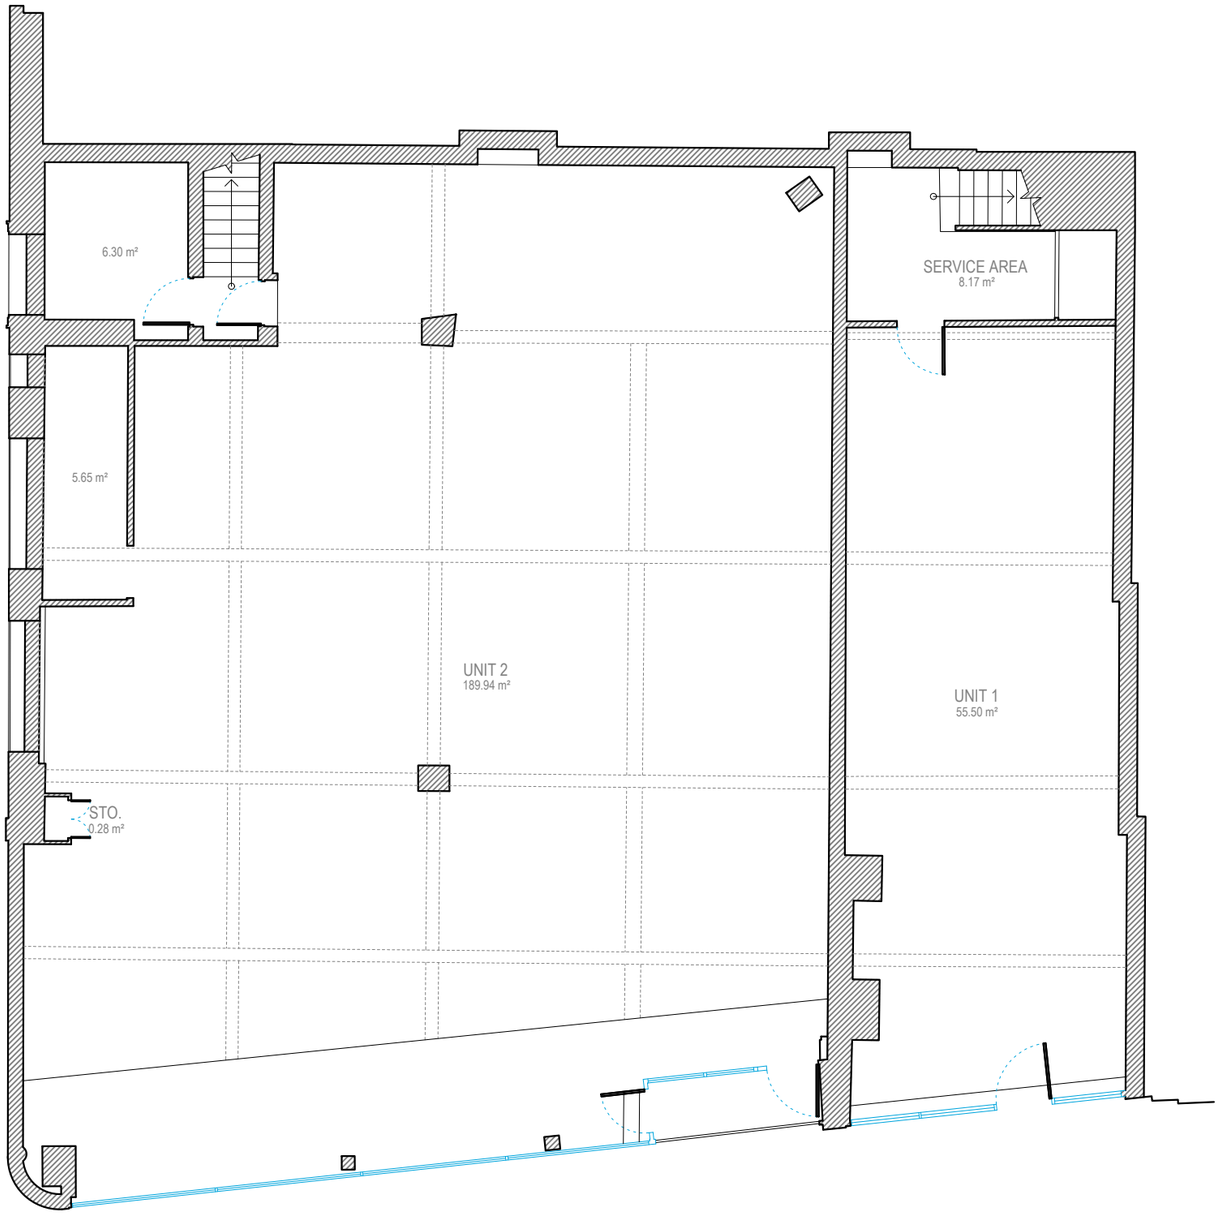

GROUND FLOOR

0 1 2 5m

scale **1:100 @A3**

Redwoods

address. 4 Grosvenor Way - E5 9ND - London
tel. 020 3781 8008
mail. office@redwoodsprojects.co.uk
web. www.redwoodsprojects.co.uk


Any errors on Dimensions to be reported to the Architect prior to commencement of Works.
Dimensions and areas are based on survey information.
This drawing is copyright © Redwoods Projects.
All dimensions to be checked on site Prior work.

REFERENCE: 23a High Street S72 0AA, LONDON, UK

TITLE: EXISTING DRAWINGS
Floor Plans

PROJECT No 868 | DATE: 03-08-2022

NAME: E 01

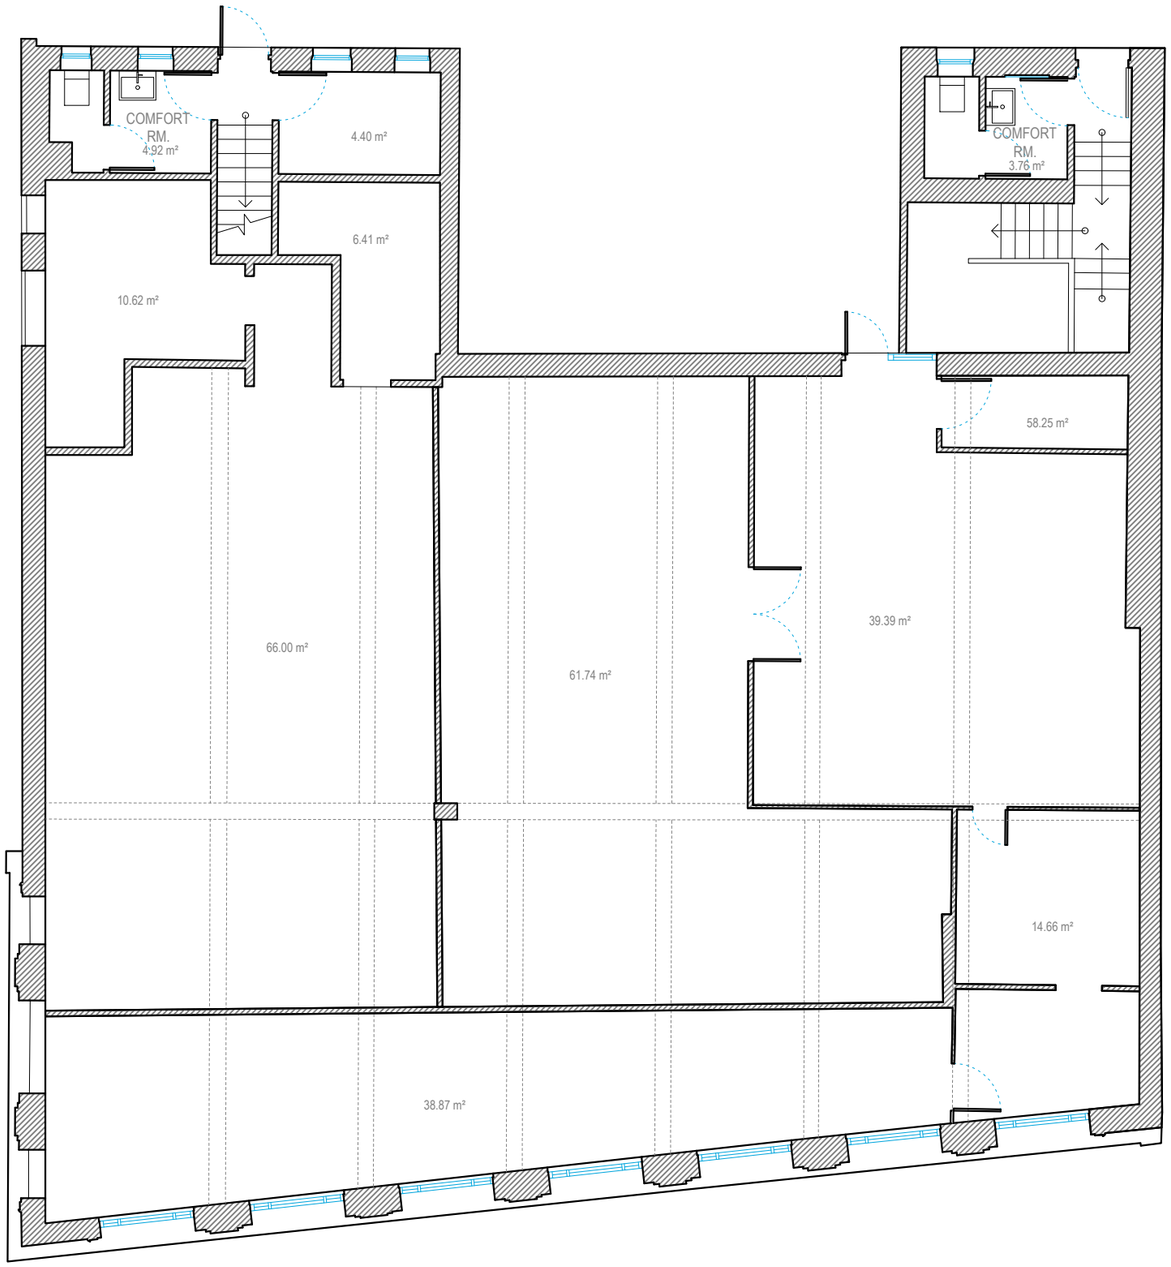

FIRST FLOOR

0 1 2 5m scale **1:100 @A3**

Redwoods

address. 4 Grosvenor Way - E5 9ND - London
tel. 020 3781 8008
mail. office@redwoodsprojects.co.uk
web. www.redwoodsprojects.co.uk

Any errors on Dimensions to be reported to the Architect prior to commencement of Works.
Dimensions and areas are based on survey information.
This drawing is copyright © Redwoods Projects.
All dimensions to be checked on site Prior work.

REFERENCE: 23a High Street S72 0AA, LONDON, UK


TITLE: EXISTING DRAWINGS
Floor Plans

PROJECT No 868 | DATE: 03-08-2022

NAME: E 02



FRONT ELEVATION

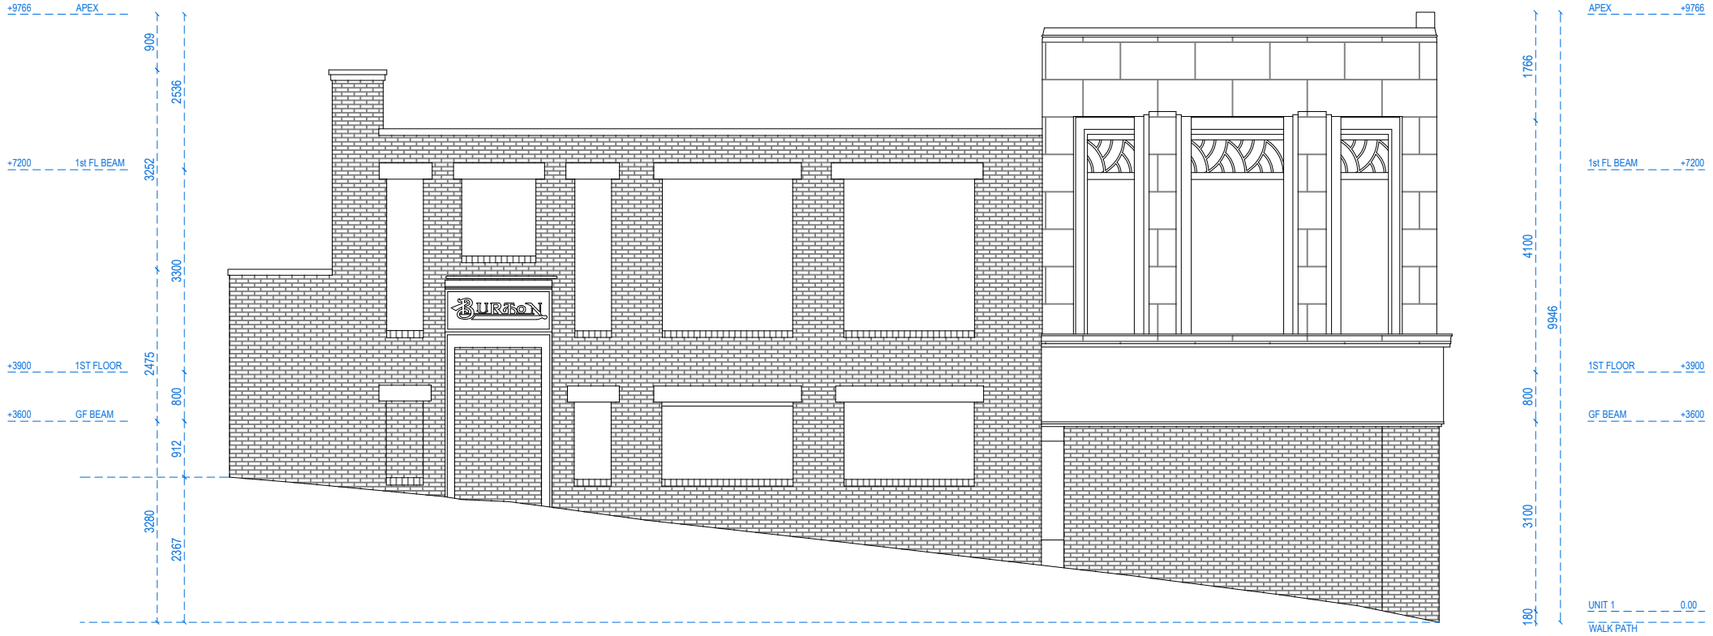

LEFT SIDE ELEVATION

0 1 2 5m scale **1:100 @A3**

Redwoods

address. 4 Grosvenor Way - E5 9ND - London
tel. 020 3781 8008
mail. office@redwoodsprojects.co.uk
web. www.redwoodsprojects.co.uk


Any errors on Dimensions to be reported to the Architect prior to commencement of Works.
Dimensions and areas are based on survey information.
This drawing is copyright © Redwoods Projects.
All dimensions to be checked on site Prior work.

REFERENCE: 23a High Street S72 0AA, LONDON, UK

TITLE: EXISTING DRAWINGS Elevation

PROJECT No 868 | DATE: 03-08-2022

NAME: E 03

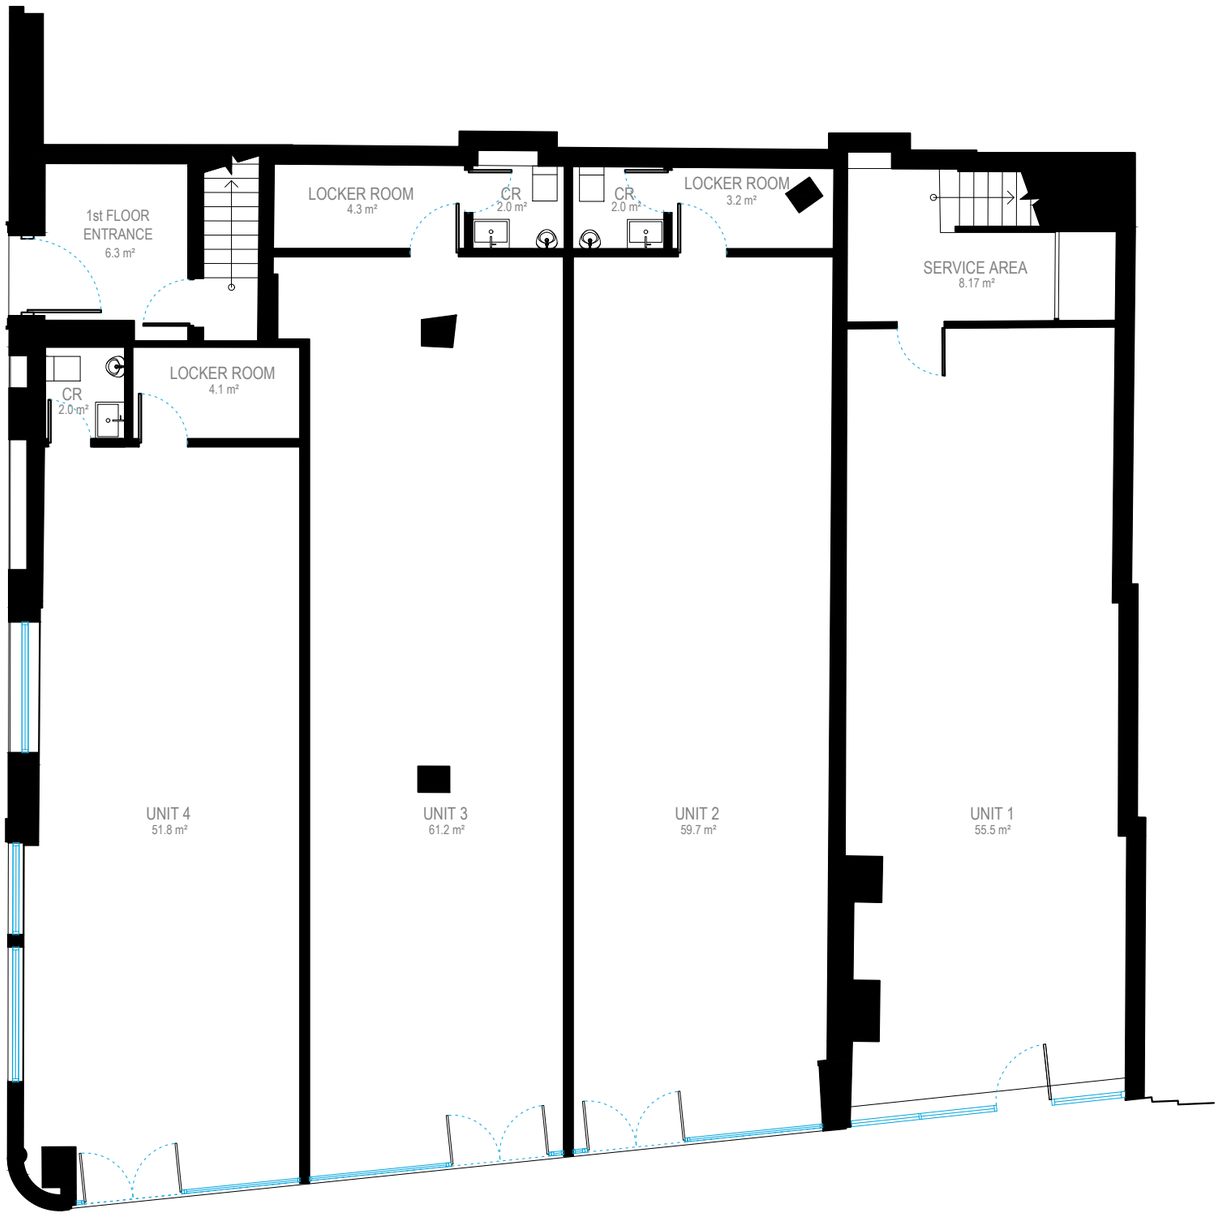

GROUND FLOOR

scale
0 1 2 5m **1:100 @A3**

Redwoods

address. 4 Grosvenor Way - E5 9ND - London
tel. 020 3781 8008
mail. office@redwoodsprojects.co.uk
web. www.redwoodsprojects.co.uk


Any errors on Dimensions to be reported to the Architect prior to commencement of Works.
Dimensions and areas are based on survey information.
This drawing is copyright © Redwoods Projects.
All dimensions to be checked on site Prior work.

REFERENCE: 23a High Street S72 0AA, LONDON, UK

TITLE: PROPOSED DRAWINGS
Floor Plans

PROJECT No 868 | DATE:

NAME: P 01

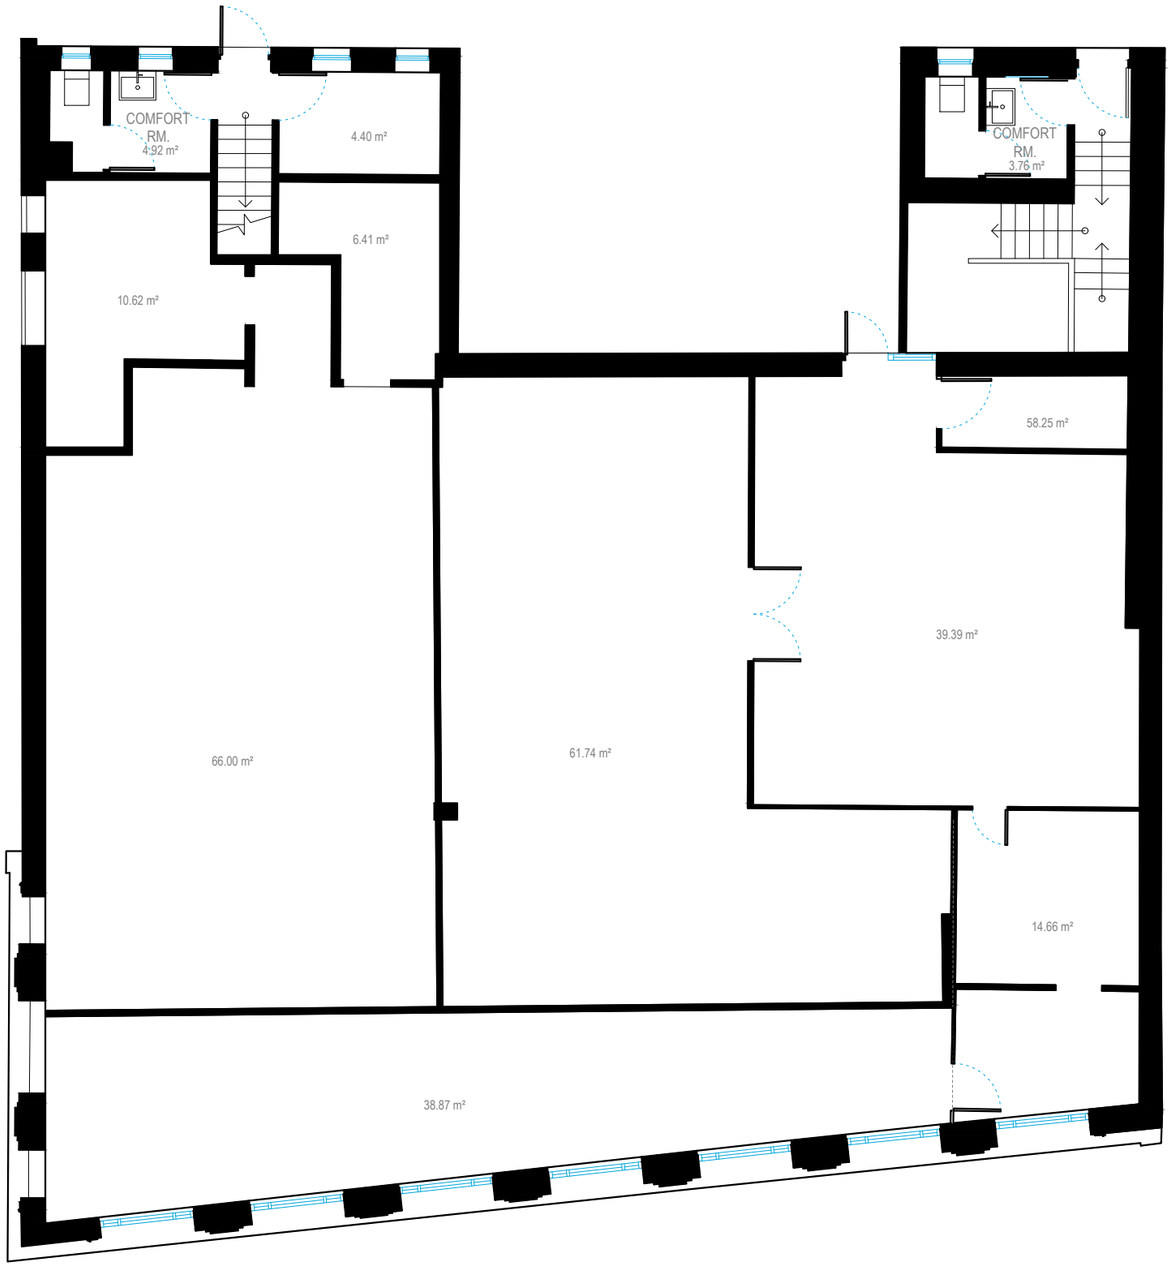

FIRST FLOOR

scale
0 1 2 5m **1:100 @A3**

Redwoods

address. 4 Grosvenor Way - E5 9ND - London
tel. 020 3781 8008
mail. office@redwoodsprojects.co.uk
web. www.redwoodsprojects.co.uk

Any errors on Dimensions to be reported to the Architect prior to commencement of Works.
Dimensions and areas are based on survey information.
This drawing is copyright © Redwoods Projects.
All dimensions to be checked on site Prior work.

REFERENCE: 23a High Street S72 0AA, LONDON, UK


TITLE: PROPOSED DRAWINGS
Floor Plans

PROJECT No 868 | DATE:

NAME: P 02



FRONT ELEVATION

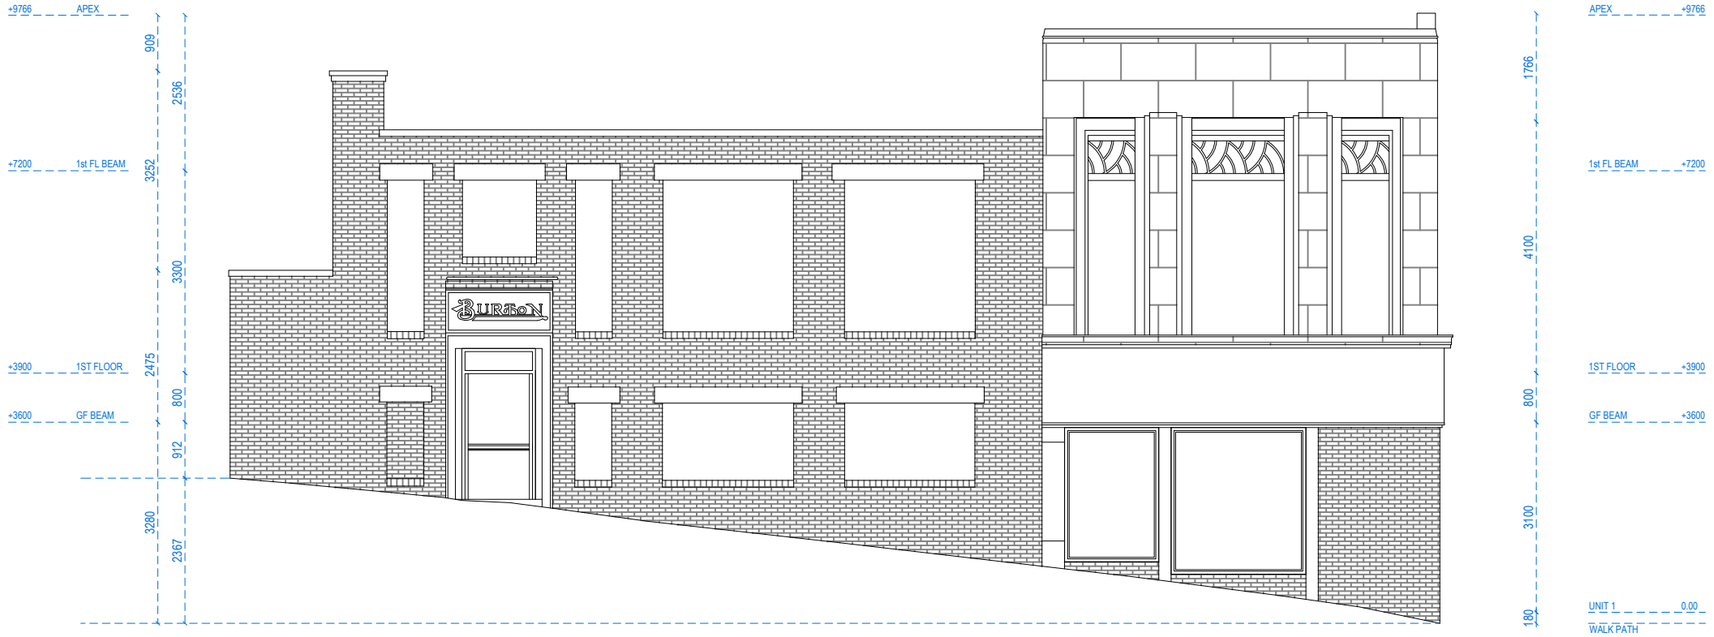

LEFT SIDE ELEVATION

0 1 2 5m scale **1:100 @A3**

Redwoods

address. 4 Grosvenor Way - E5 9ND - London
tel. 020 3781 8008
mail. office@redwoodsprojects.co.uk
web. www.redwoodsprojects.co.uk

Any errors on Dimensions to be reported to the Architect prior to commencement of Works.
Dimensions and areas are based on survey information.
This drawing is copyright © Redwoods Projects.
All dimensions to be checked on site Prior work.

REFERENCE: 23a High Street S72 0AA, LONDON, UK

TITLE: PROPOSED DRAWINGS Elevation

PROJECT No 868 | DATE:

NAME: P 03