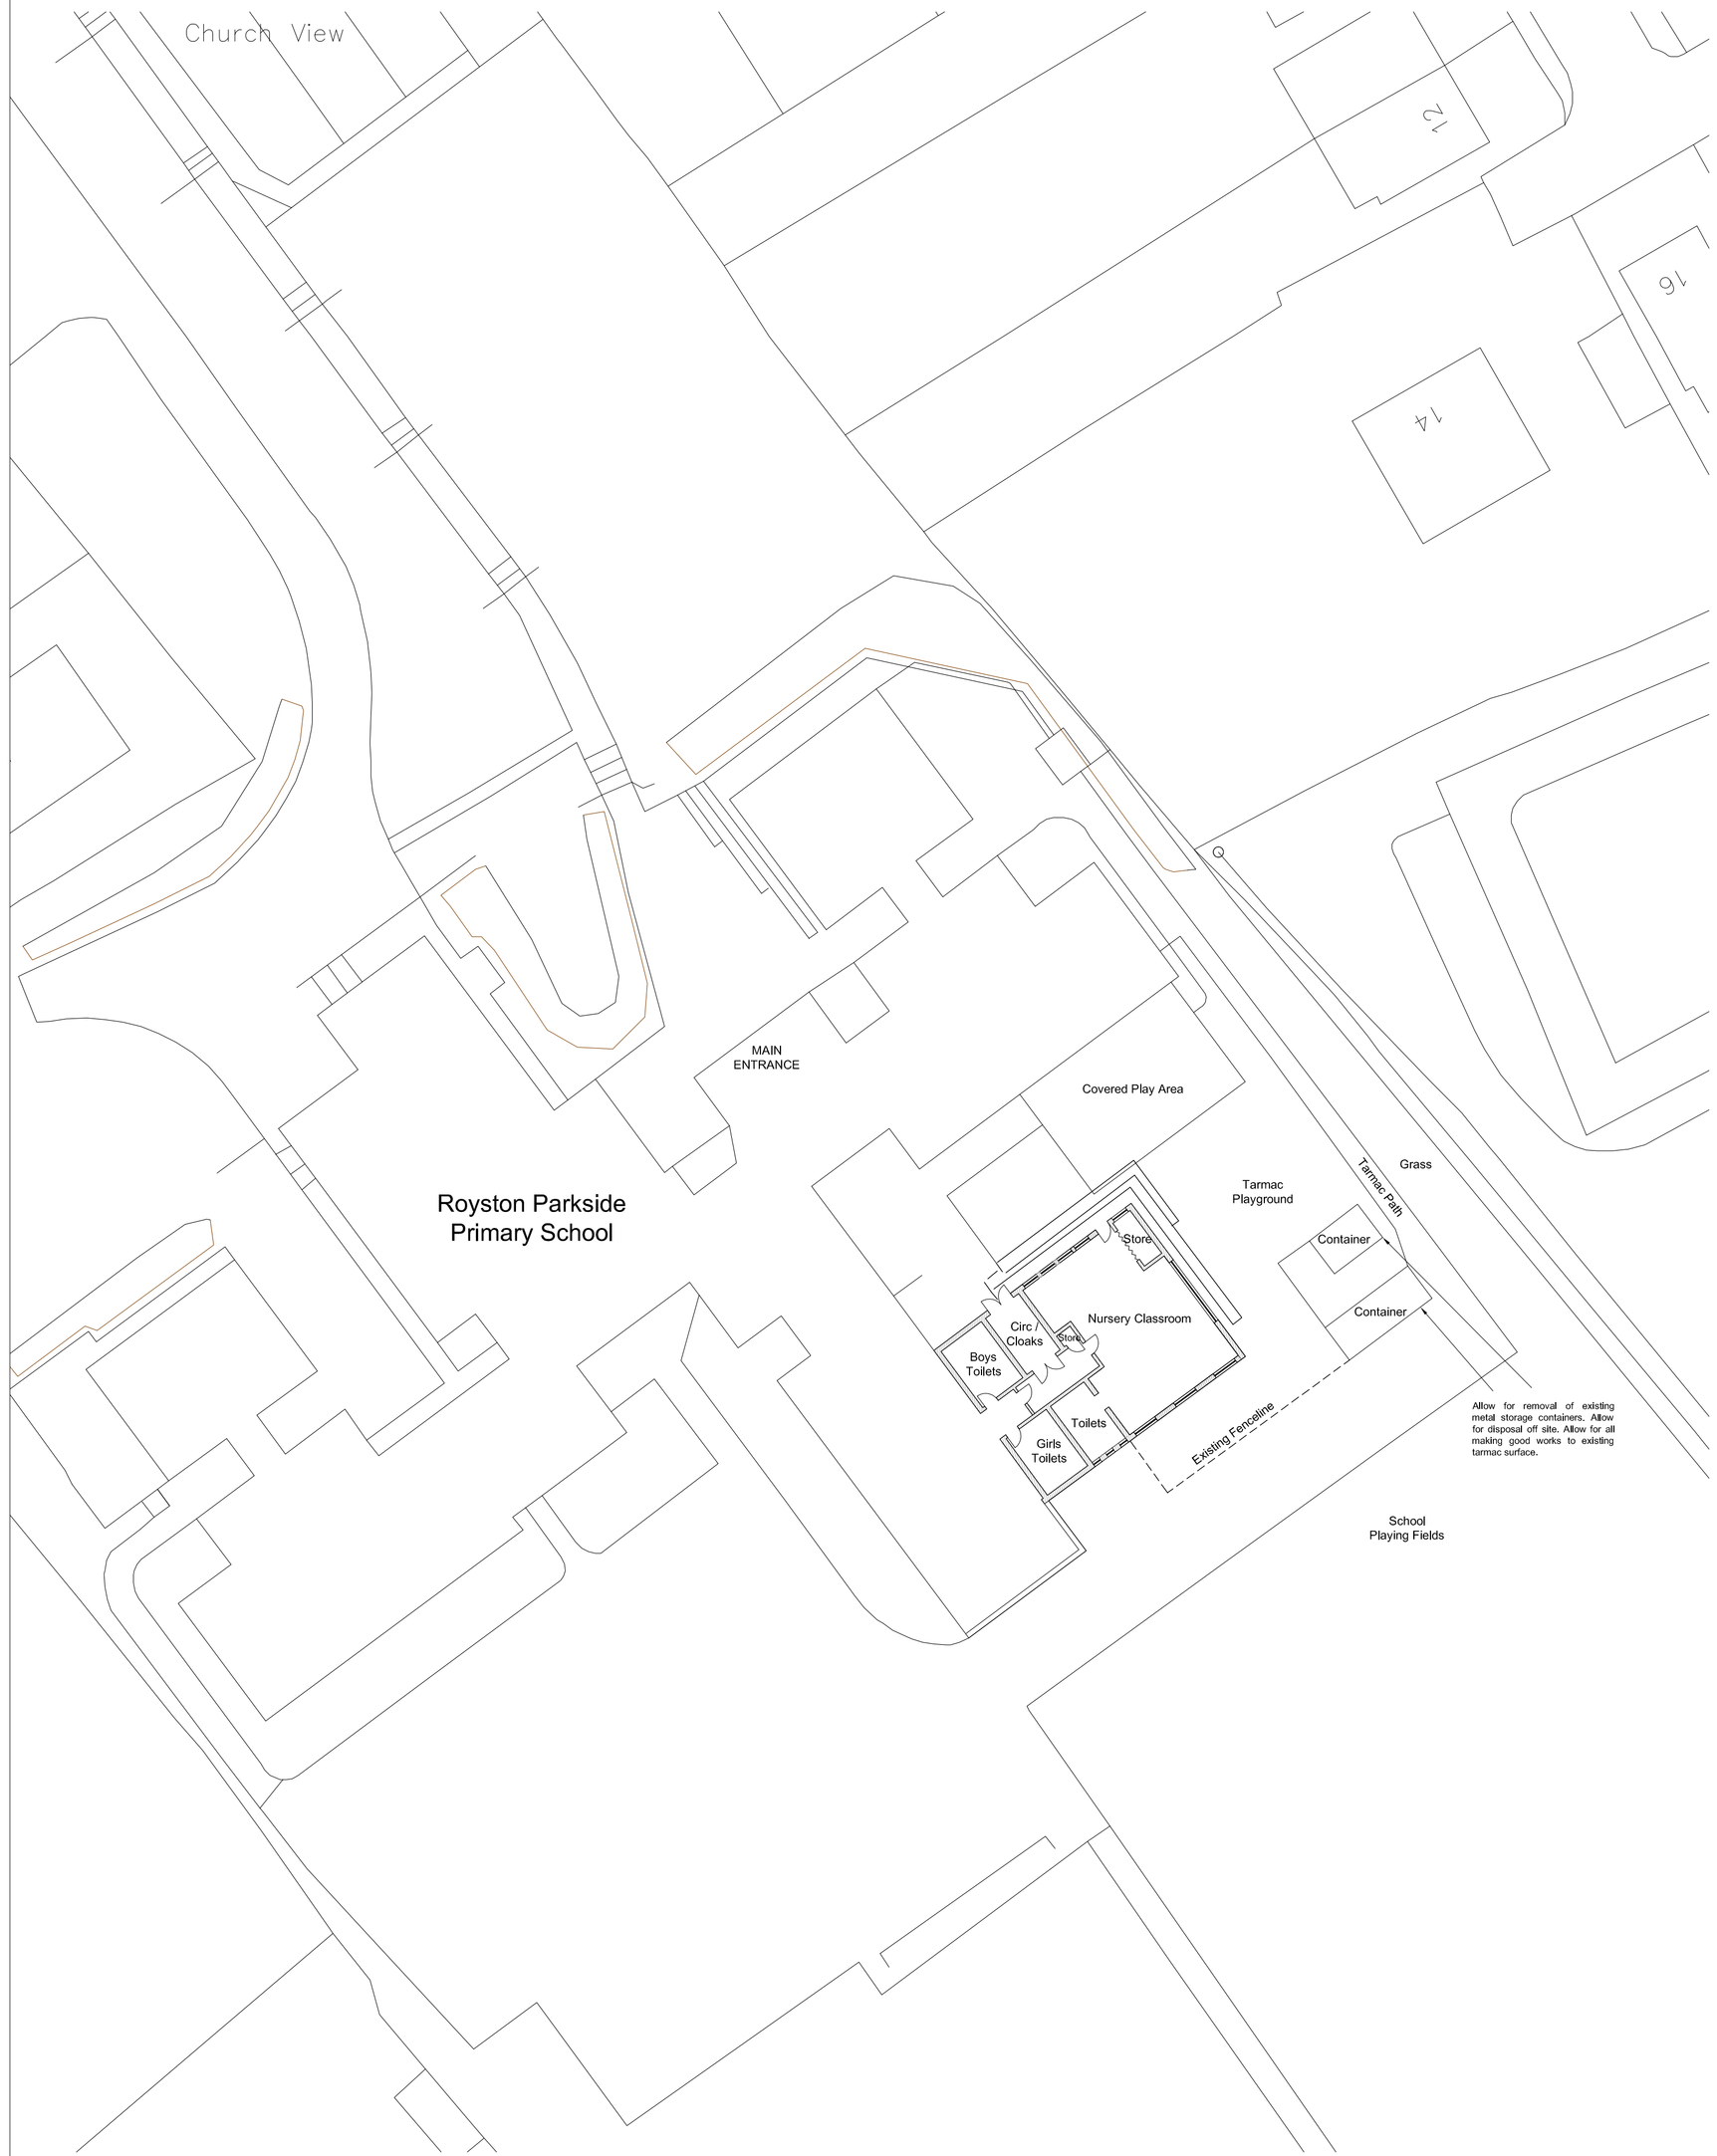

Site Plan
As Existing
Scale 1:250 @ A1

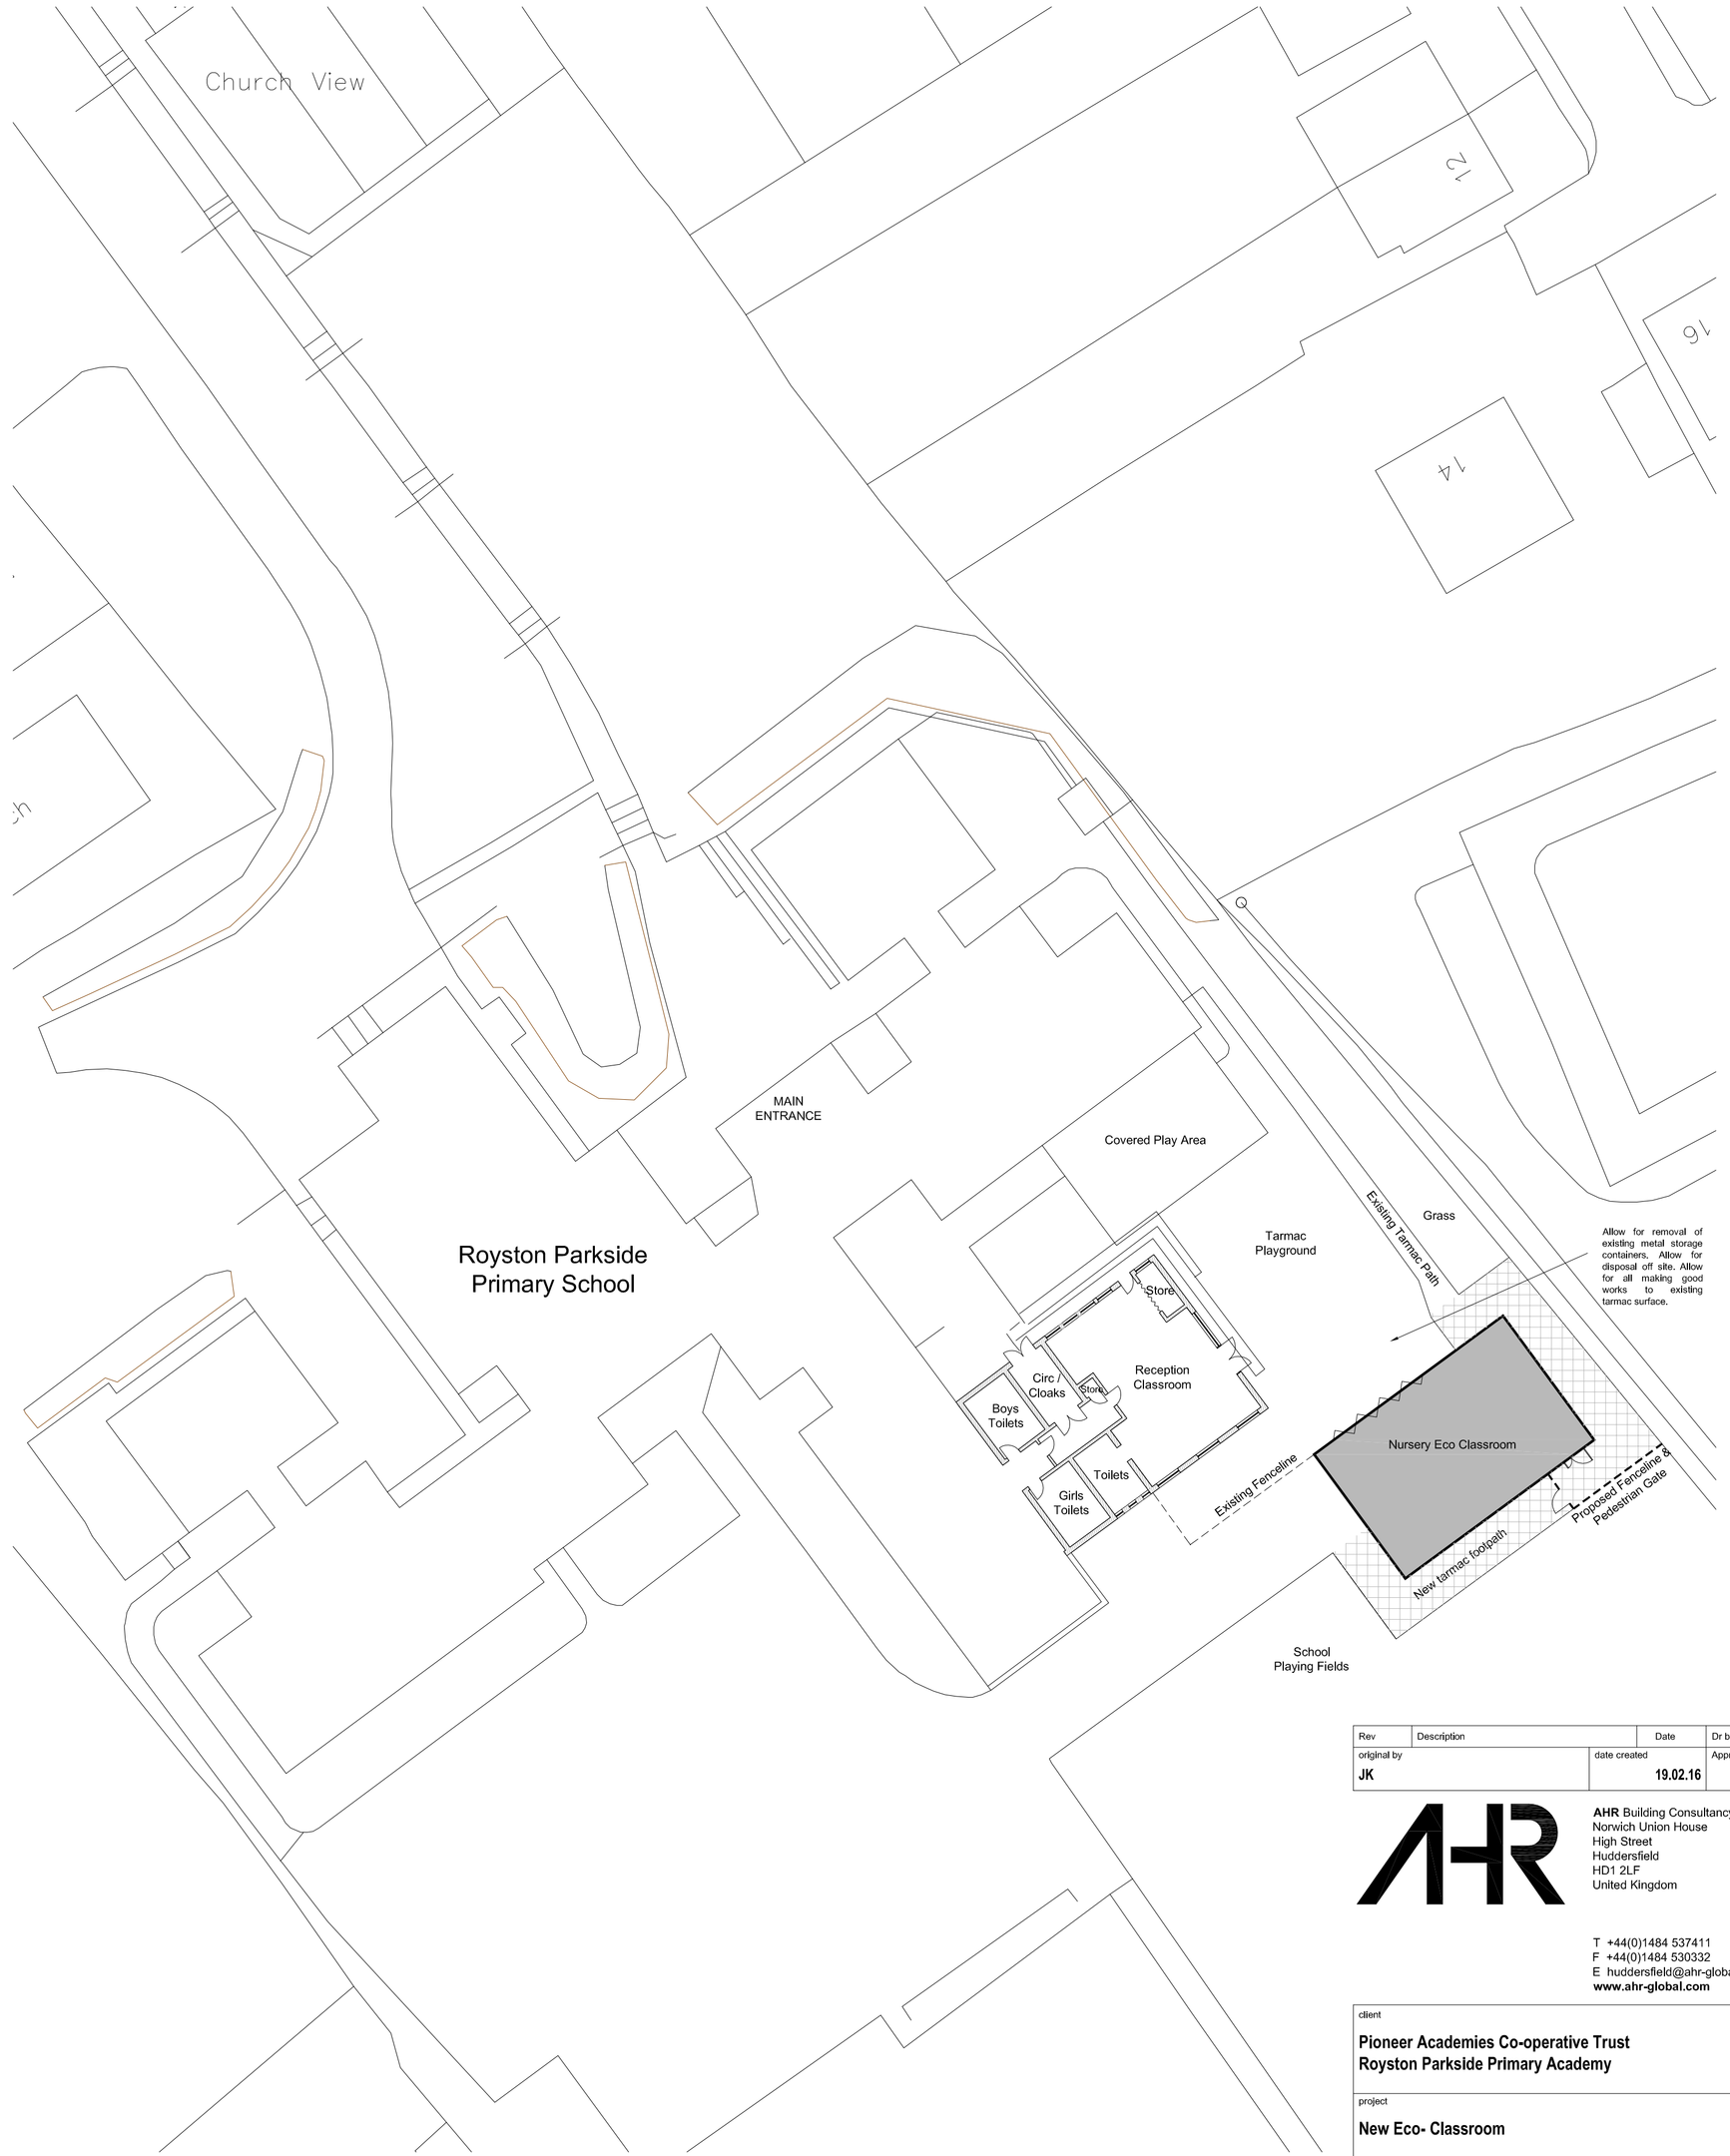

Site Plan
As Proposed
Scale 1:250 @ A1

Rev	Description	Date	Dr by	App by

original by	date created	Approved by
JK	19.02.16	DF

AHR Building Consultancy Ltd
Norwich Union House
High Street
Huddersfield
HD1 2LF
United Kingdom

T +44(0)1484 537411
F +44(0)1484 530332
E huddersfield@ahr-global.com
www.ahr-global.com

client
Pioneer Academies Co-operative Trust
Royston Parkside Primary Academy

project
New Eco- Classroom

drawing
Site Plans
As Existing & Proposed

project number	scale	
2016.00308.001	As Shown	@A1

drawing number	rev	issue status
PL_02	-	PLANNING

This drawing is to be read in conjunction with all related drawings. All dimensions must be checked and verified on site before commencing any work or producing shop drawings. The originator should be notified immediately of any discrepancy. This drawing is copyright and remains the property of AHR.