Revision		Date
B	UPDATED VISIBILITY SPLAY ON PLOT 2, BIN AND BIKE STORAGE LOCATIONS ADDED	24-03-2023
C	UPDATED VISIBILITY SPLAYS ON PLOT 2	21-04-2023
D	HOUSES MADE SMALLER AND MOVED TOWARDS ROAD TO INCREASE OVERLOOKING DIST	17-07-2023
E	BOUNDARY WALL MOVED IN LINE WITH GABLE END, AND PARKING ADJUSTED	08-08-2023

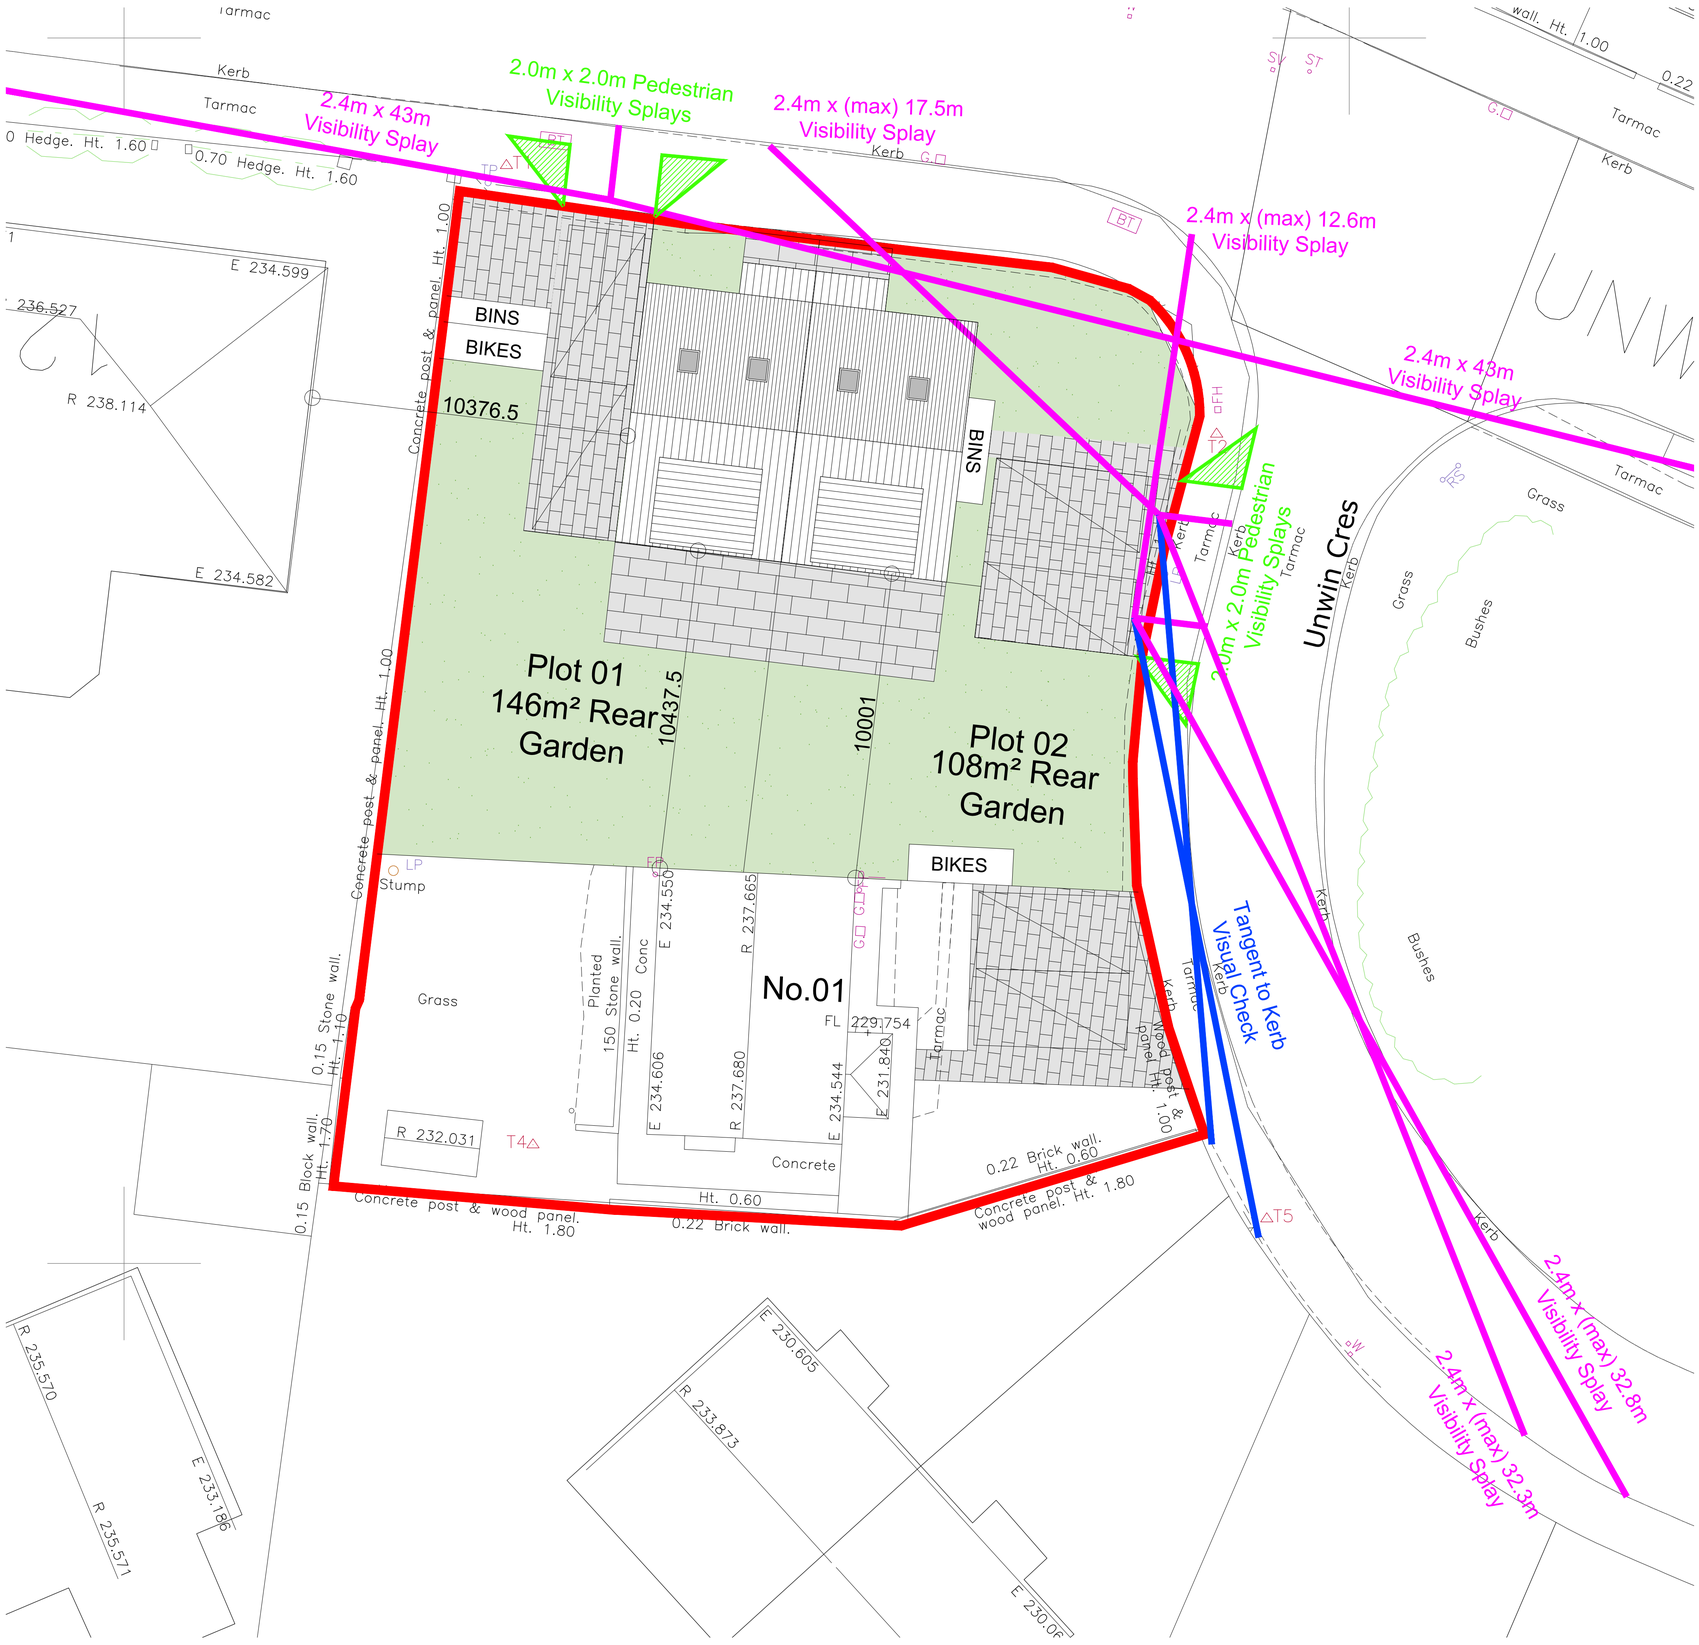

PROPOSED SITE PLAN
SCALE 1:100

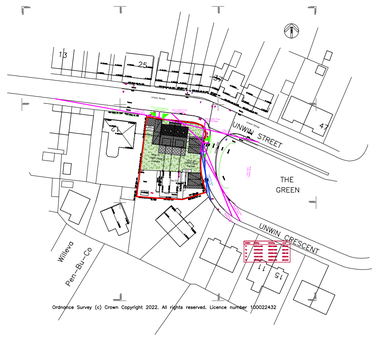

LOCATION PLAN
SCALE 1:1250

CODA Bespoke
Sheffield - Manchester
www.codastudios.co.uk
0114 2794931
hello@codastudios.co.uk

Penistone Developments	Client
Unwin Crescent	Job
Site and Location Plan	Title
-	

DRAWN	CHECKED	DATE	SCALE	
AH	-	FEB 2023	A3 ISSUE:	A1 ISSUE:
			-	AS SHOWN
REVISION	DRAWING STATUS		DRAWING NUMBER	
E	PLANNING		3158-001	

© COPYRIGHT EXISTS ON THE DESIGNS AND INFORMATION SHOWN ON THIS DRAWING
The Contractor must verify all dimensions on site before making shop drawings or commencing work of any kind. No dimensions to be scaled from this drawing. Architect to be notified of any discrepancies in dimensions immediately.