

Health and Safety Notes/CDM Regulations 2015

In line with the above regulations we are obliged to inform the Contractor of the abnormal risks that may be encountered in the construction of these works. As part of the design process all the salient health & safety aspects are given full consideration and these are observed within the designs viewed on this document. Although considerable effort is undertaken to eliminate risks, the very nature of the project gives rise to some hazards and risks.

Significant risks that cannot be eliminated by design and could not be foreseen by a competent contractor are noted in the risk assessment boxes on the drawings.

- Notes
- All highway works to be constructed in accordance with the South Yorkshire Design Guide and any specific requirements of Barnsley MBC.
 - All highway works are to be the subject of a Section 38 Agreement of the Highways Act 1980.
 - All public sewers to comply with the requirements of the Water Research Councils publication "Sewers For Adoption - 6th edition" together with any additional specific requirements of the Drainage Authority.
 - All public sewers are to be the subject of a Section 104 Agreement of the Water Industry Act 1991.
 - This drawing to be read in conjunction with:-
1:500 Engineering Layouts and the Longitudinal Sections.

NOTE

Insitu plate load CBR tests are required at formation level to confirm sub base and any capping layer thickness.

CBR values less than 2.5% will require further discussions with the L.A. Engineer.

CBR values vary across the site and therefore further testing will be required to confirm the actual CBR values at formation level prior to construction commencing.

No made ground or unsuitable material is to remain below the proposed highway construction.

Any made ground below formation level is to be replaced with engineered fill in accordance with the "Specification for Highway Works".

A	Pavement foundation design table added. Kerb type amended from detail 1 to detail 6 on footpath on roads 4(Part), 7(Part), 7TH(Part), 9(Part) and 14TH(Part) following client comments.	DL	06.08.21
---	---	----	----------

Rev	Description	By	Date
Client:			

Barratt Yorkshire West

Project Title:

Well House Lane,
Penistone

Drawing Title:

Road Construction Details
Sheet 3


Scale		Date	
1:500 @ A1		14.07.21	
Drawing No		Revision	Status
4619-C-D3-03		A	Approval




Geo Structures Civils
ID Civils Design Consulting Engineers

North East & Yorkshire:
Aske Stables, Aske, Richmond,
North Yorkshire, DL10 5HG
t: 01748 889015
f: 01565 740263


North West & Midlands:
Springwood, Booths Park,
Chefford Road, Knutsford,
Cheshire, WA16 8GS
t: 01565 759887
f: 01565 740263

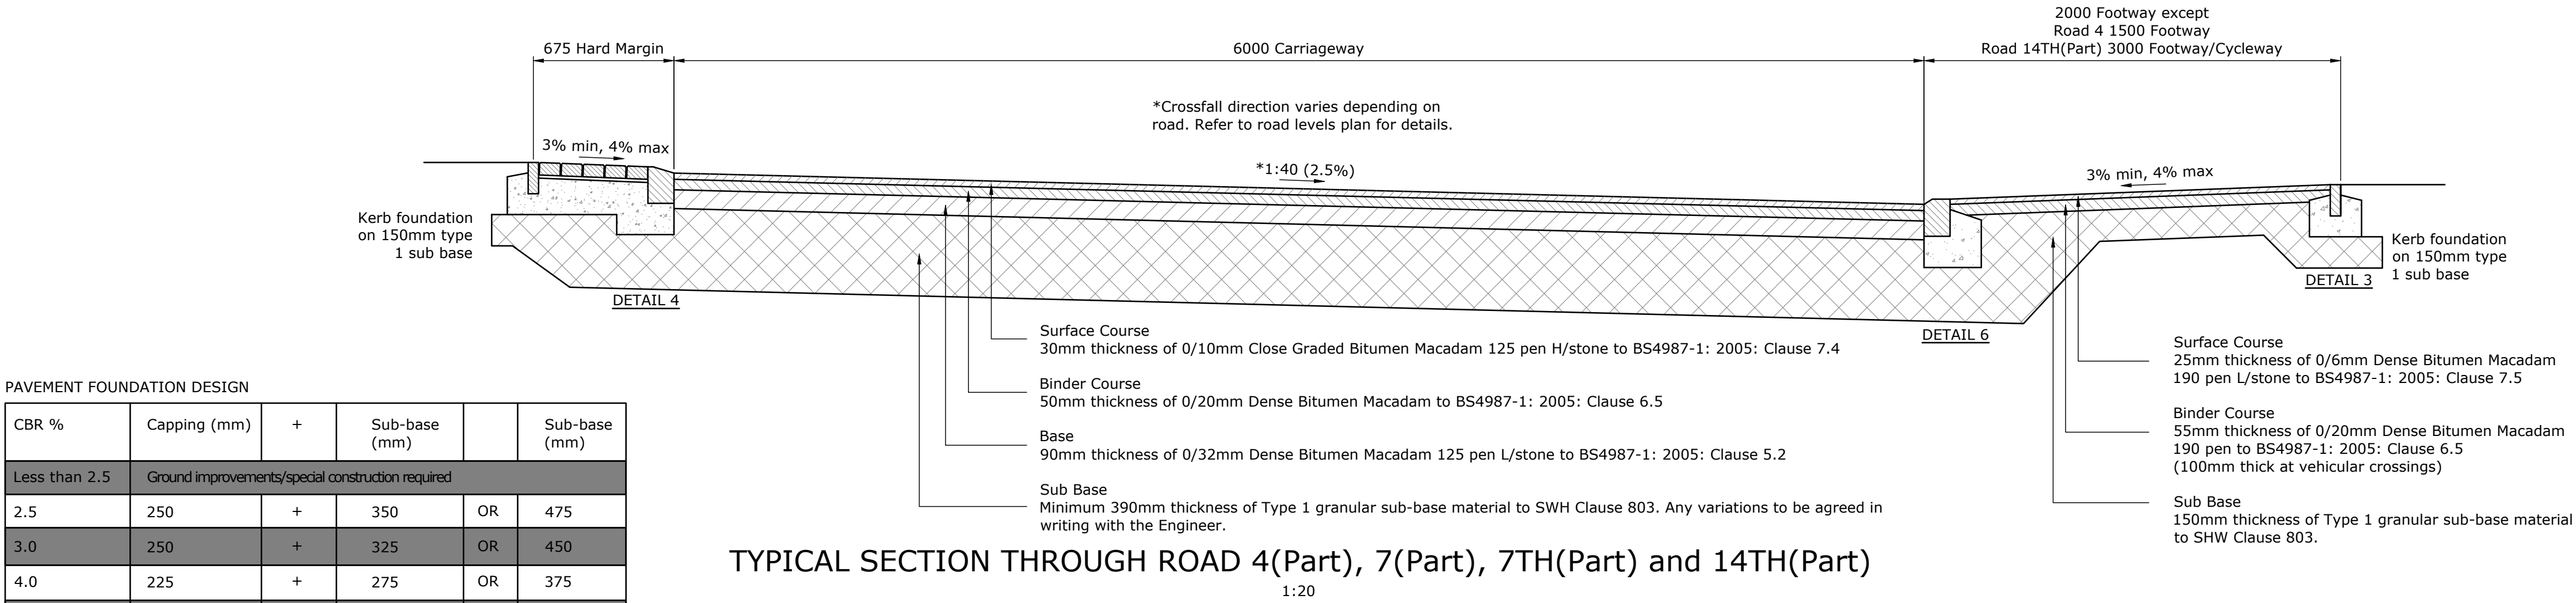

TYPICAL SECTION THROUGH ROAD 4(Part), 7(Part), 7TH(Part) and 14TH(Part)

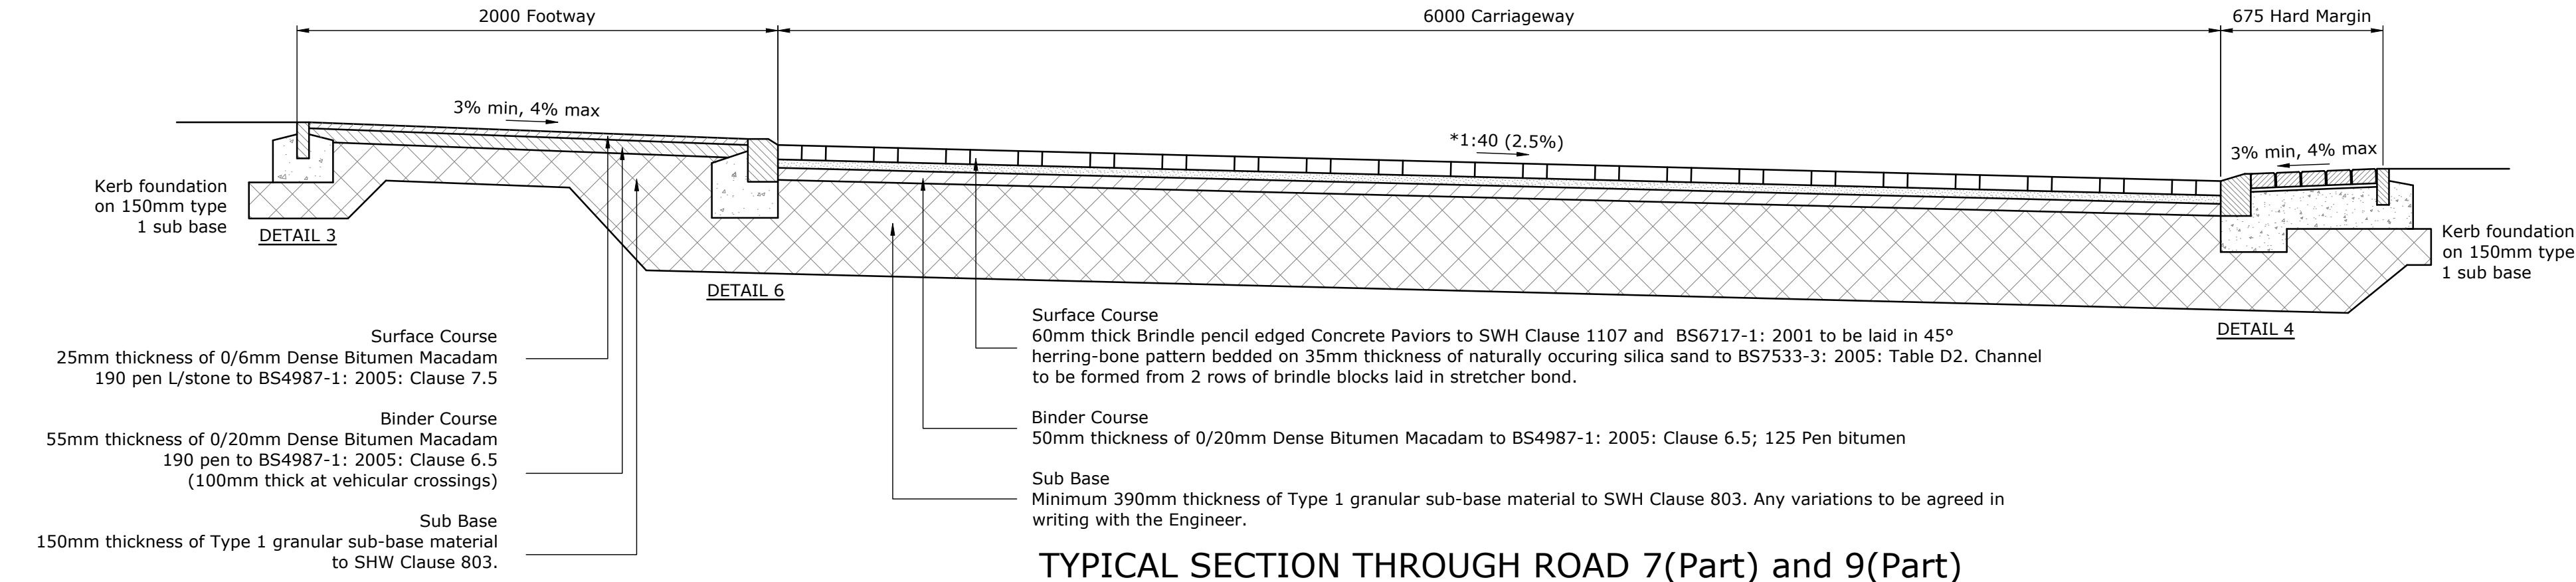

TYPICAL SECTION THROUGH ROAD 7(Part) and 9(Part)

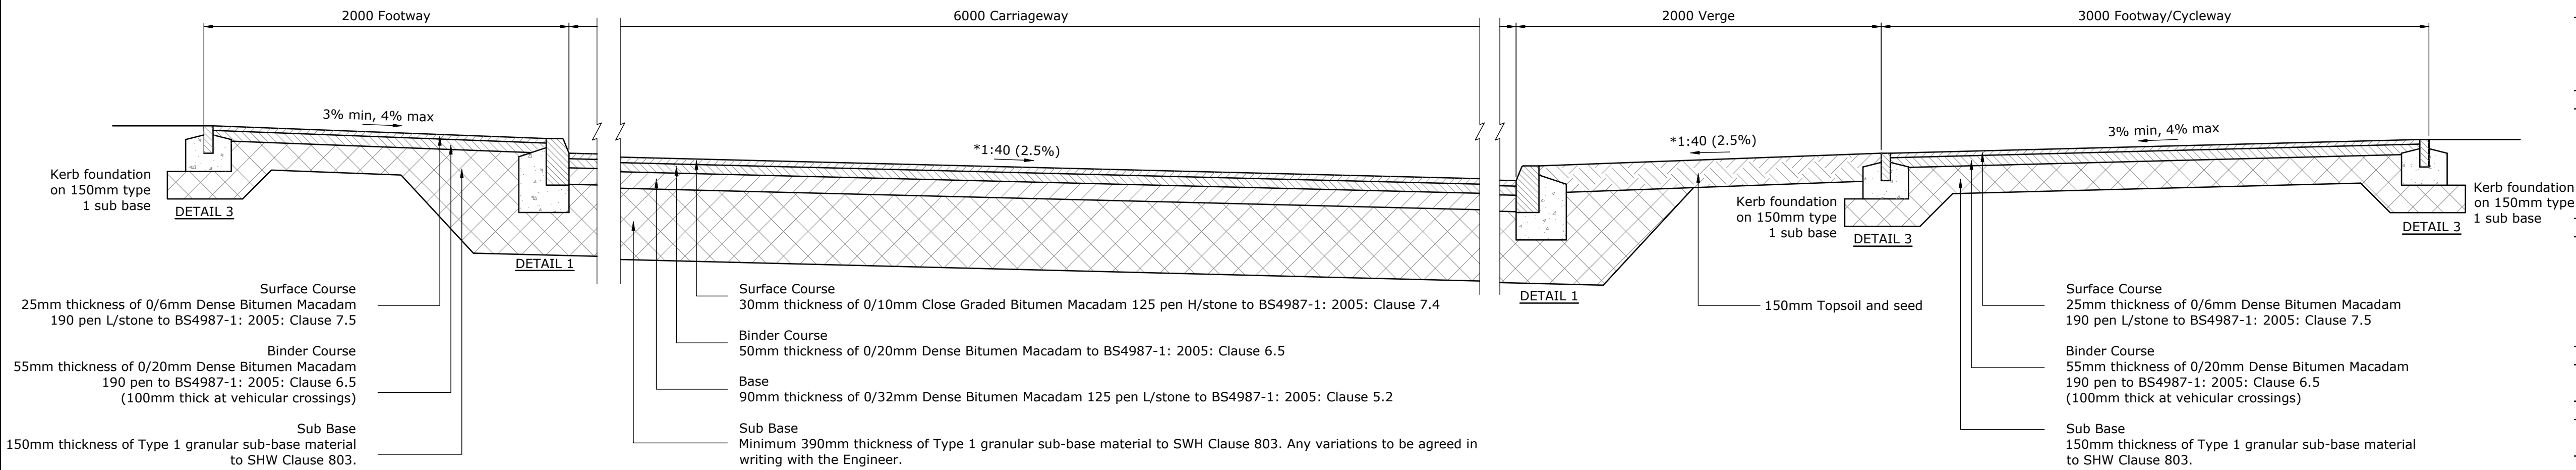

TYPICAL SECTION THROUGH ROAD 12