



PROPOSED PORCH AT 34 IVY BANK CLOSE, INGBIRCHWORTH. SHEFFIELD S36 7GT FOR MR N. BRAMALL. Scales:- 1-50 & 1-100.




PROPOSED FRONT ELEVATION

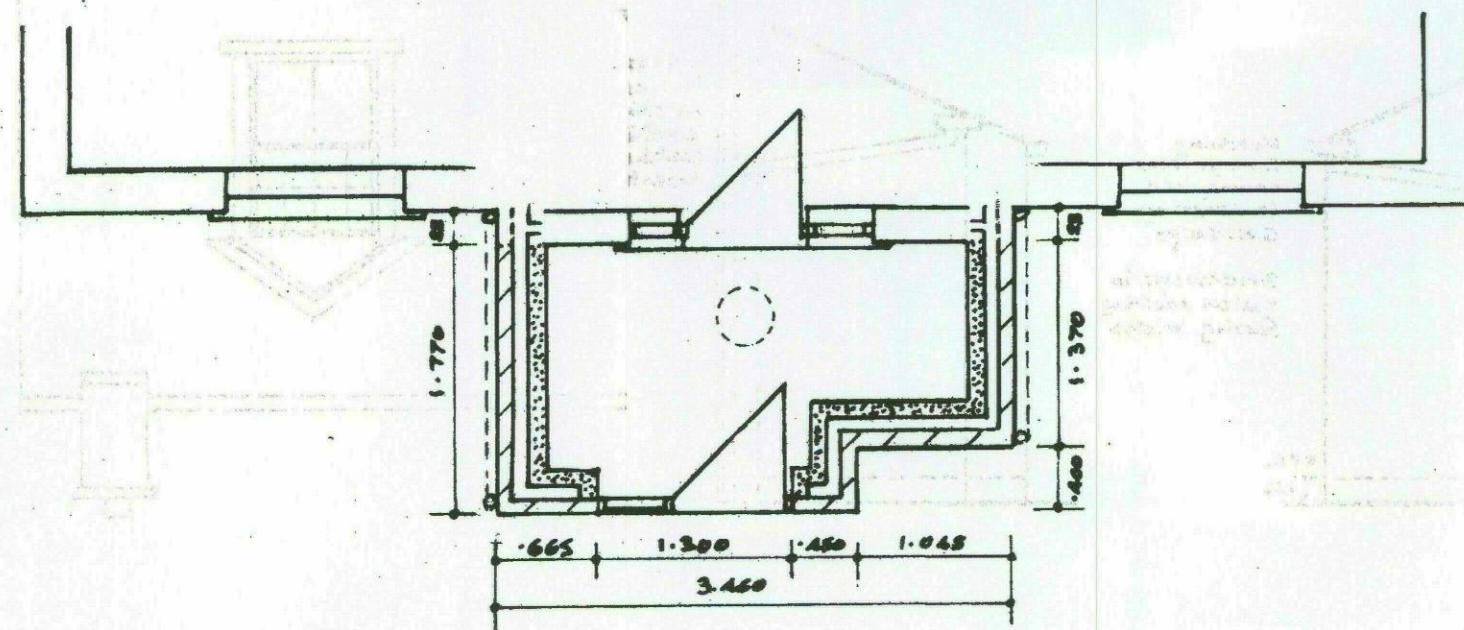

PLAN

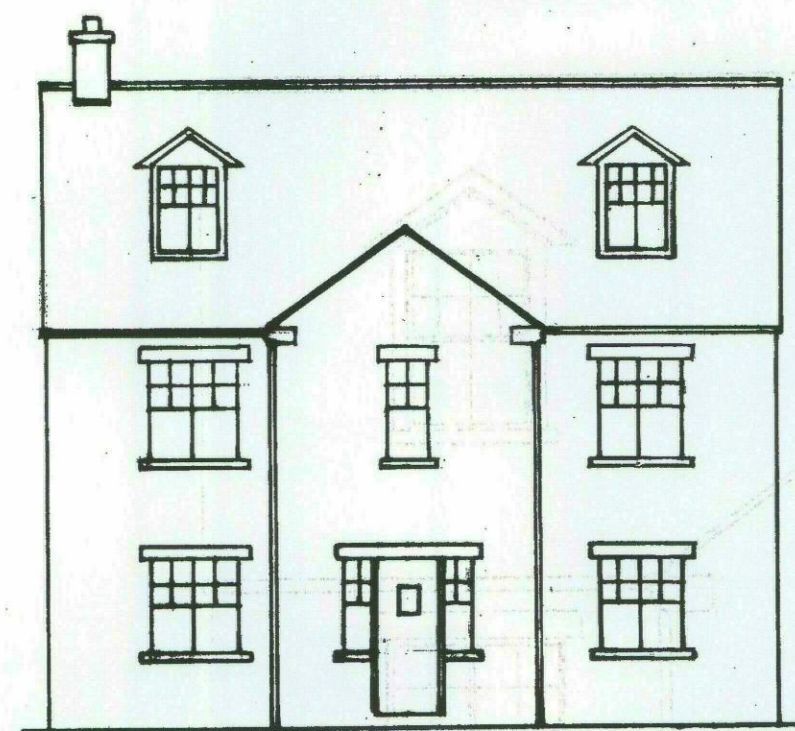


EXISTING FRONT ELEVATION

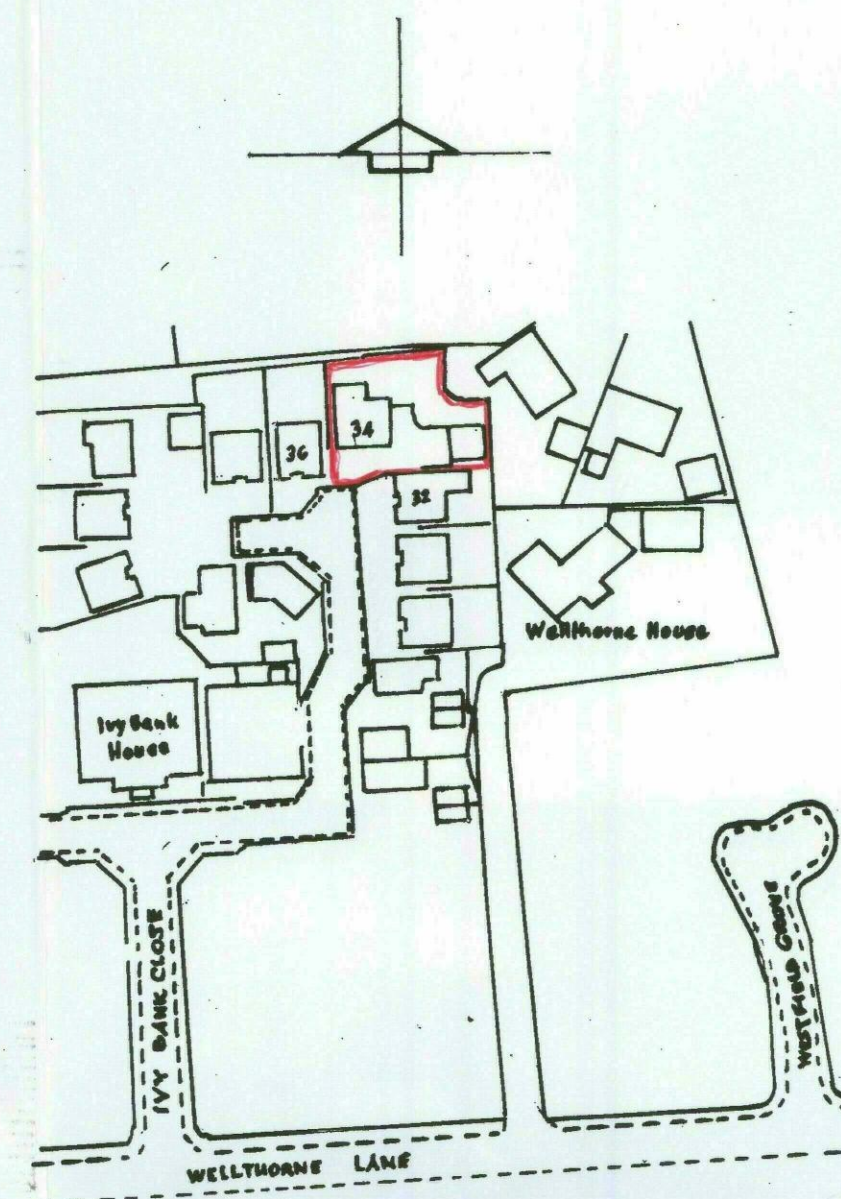


SITE PLAN

1/1250.

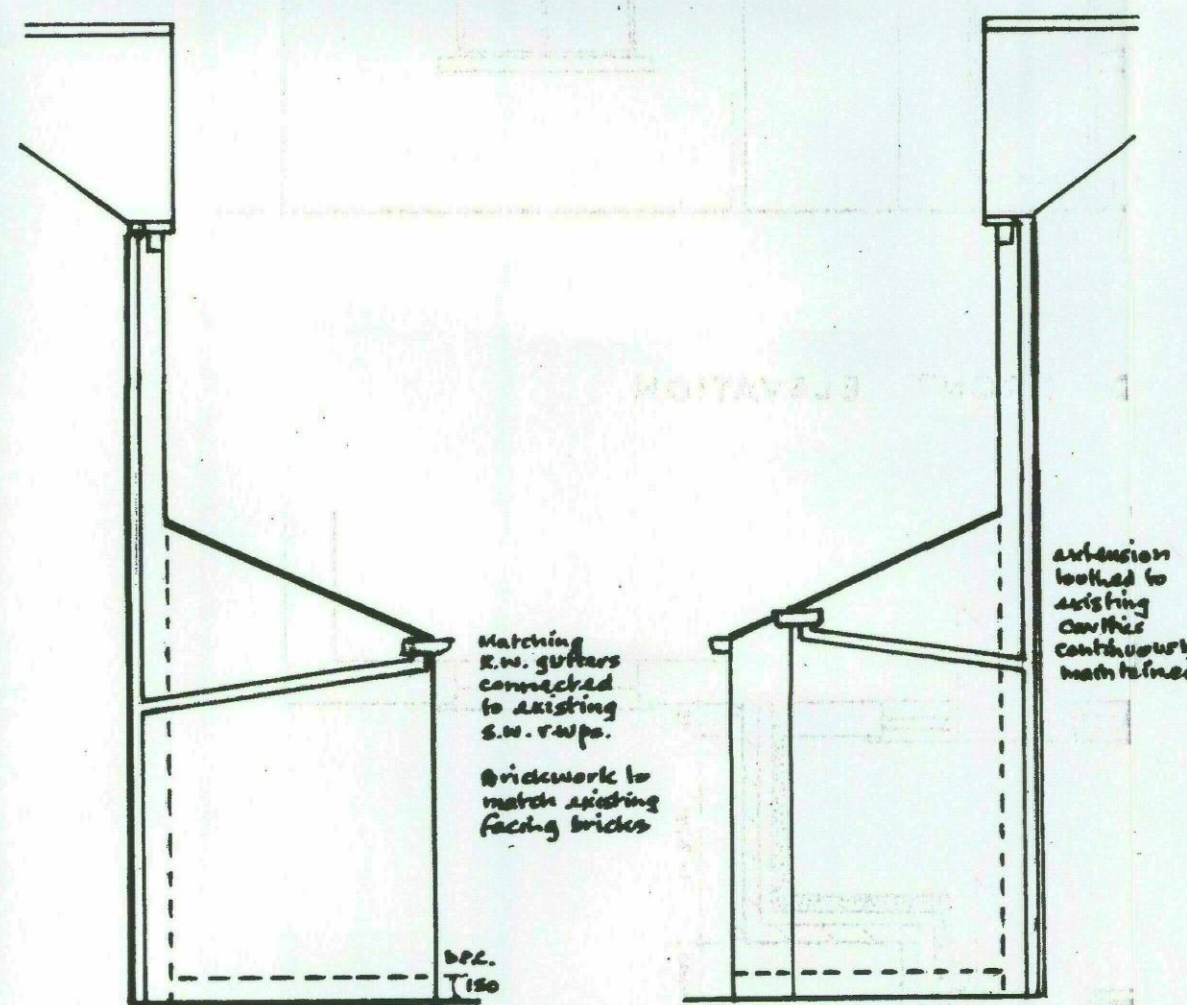

SIDE ELEVATIONS

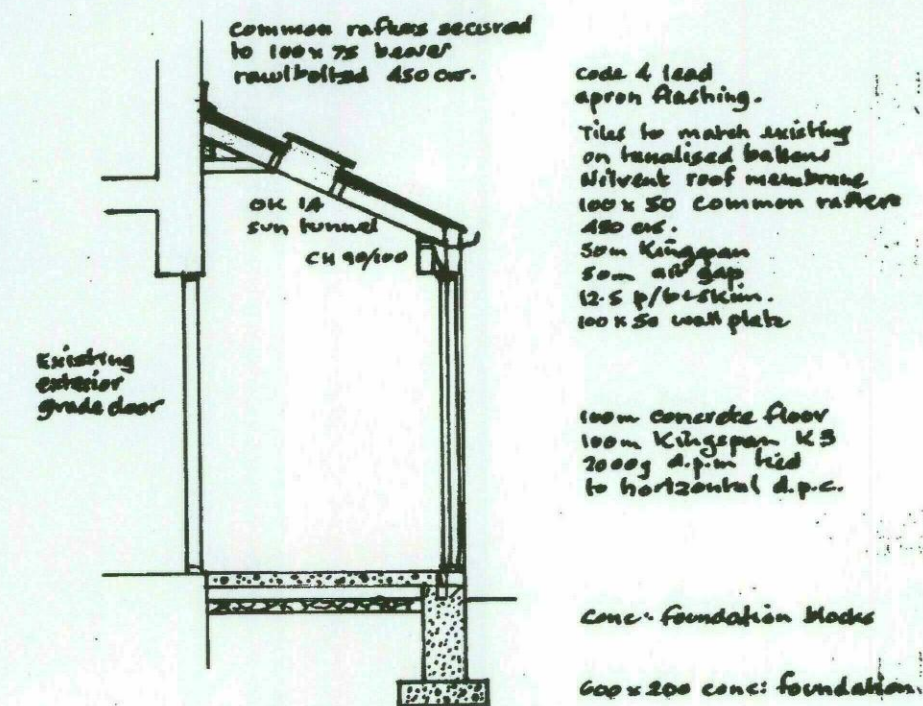

SECTION