
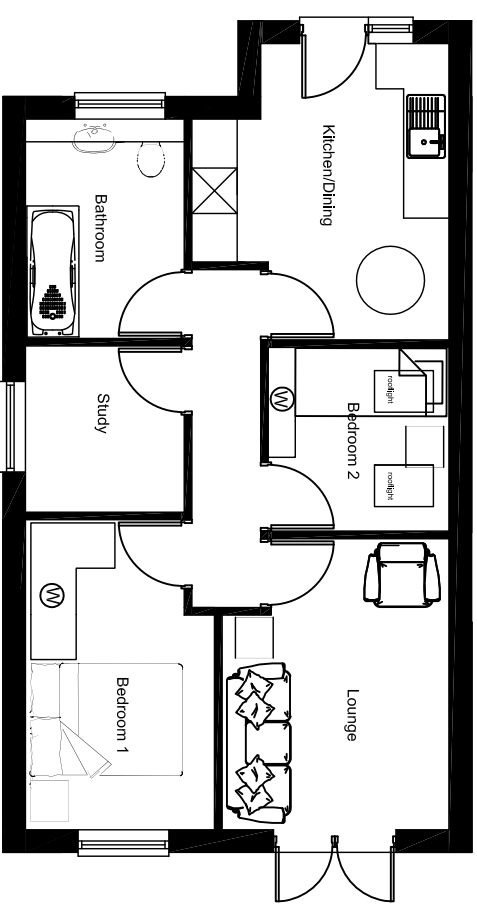


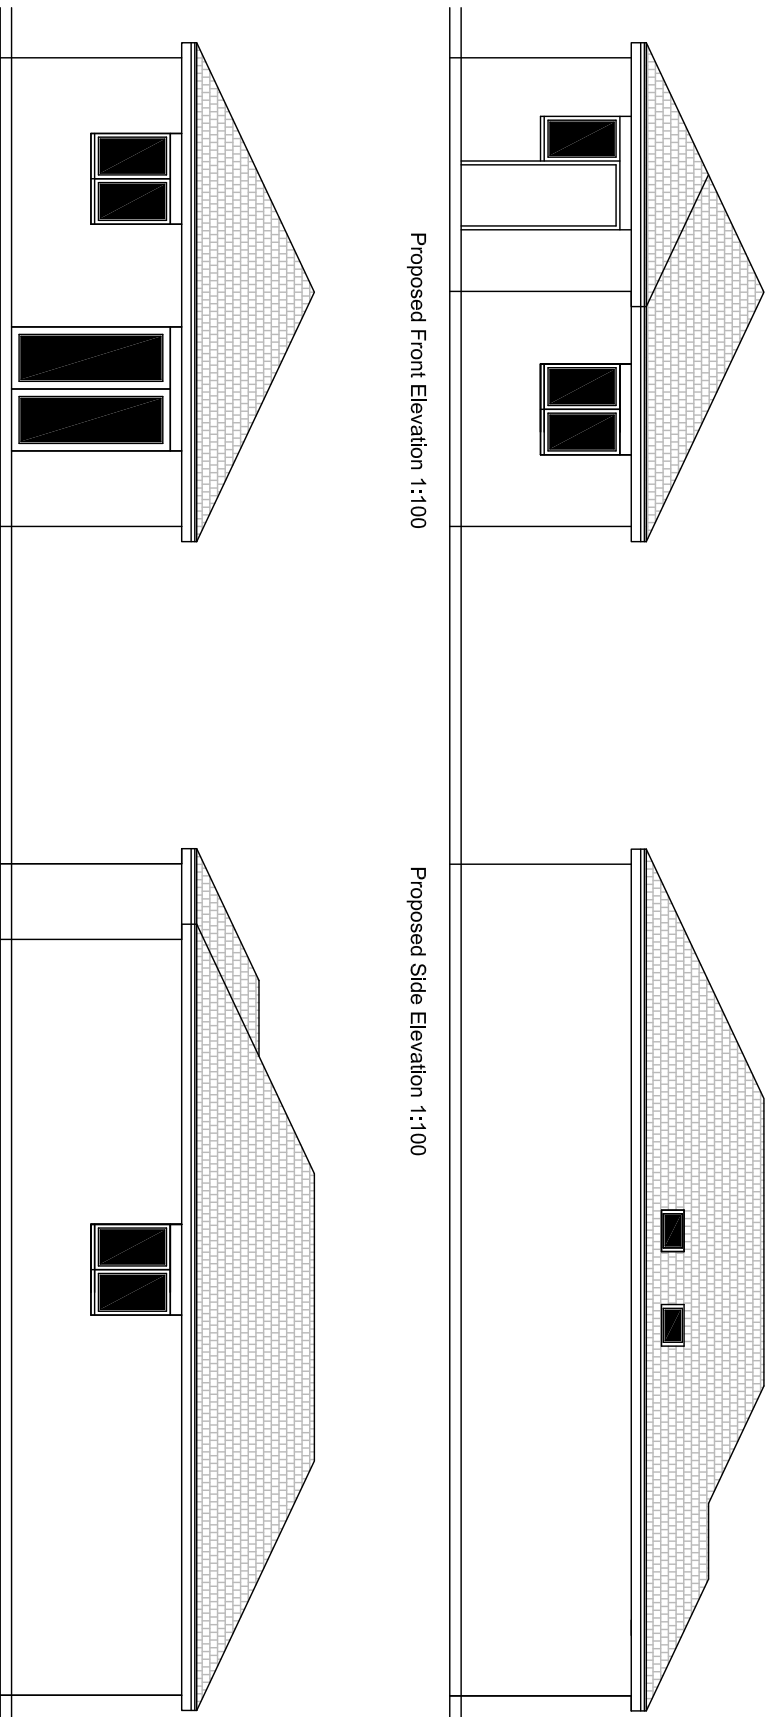

Proposed Ground Floor Plan 1:100

Plot 3, New Road, Mapplewell  
Mr J. Wade  
Prints to scale on A3 paper

JK PLANNING AND DESIGN SERVICE LTD  
6 Fair Holme View, Armthorpe, Doncaster, DN3 3TW  
Tel: 01302 830436  
Email: jasonkirk5@aol.com