
714 DONCASTER ROAD, ARDSLEY, BARNSLEY.

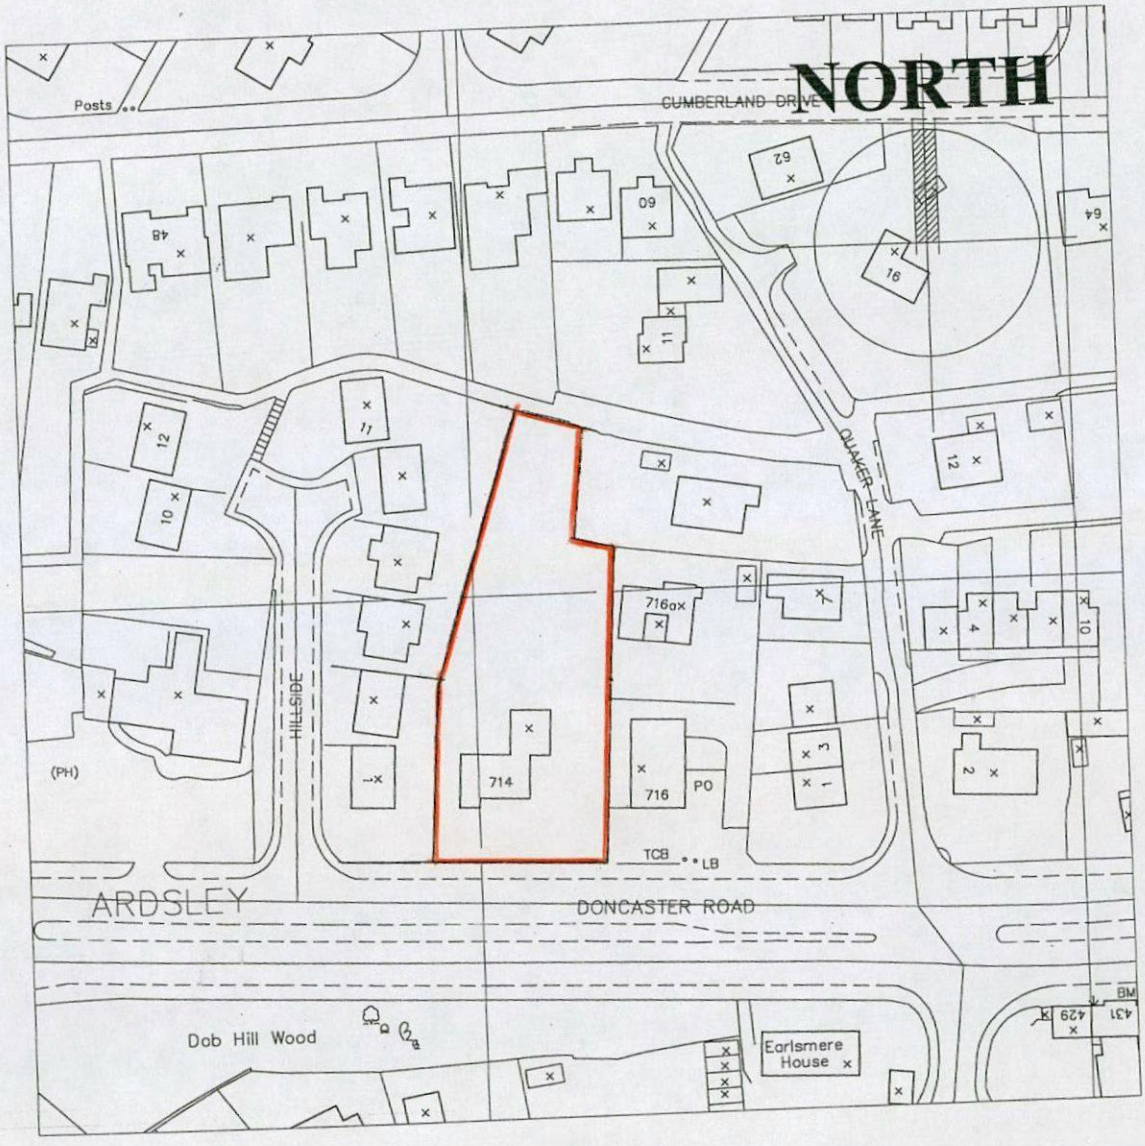


Crown Copyright. All rights reserved. Licence Number AR 100010225

SITE LOCATION PLAN - 1:1250.

FOR ILLUSTRATIVE PURPOSES ONLY

unless specified and subject to verification on site.

RESIDENTIAL DEVELOPMENT
714 DONCASTER ROAD
ARDSLEY
BARNSLEY

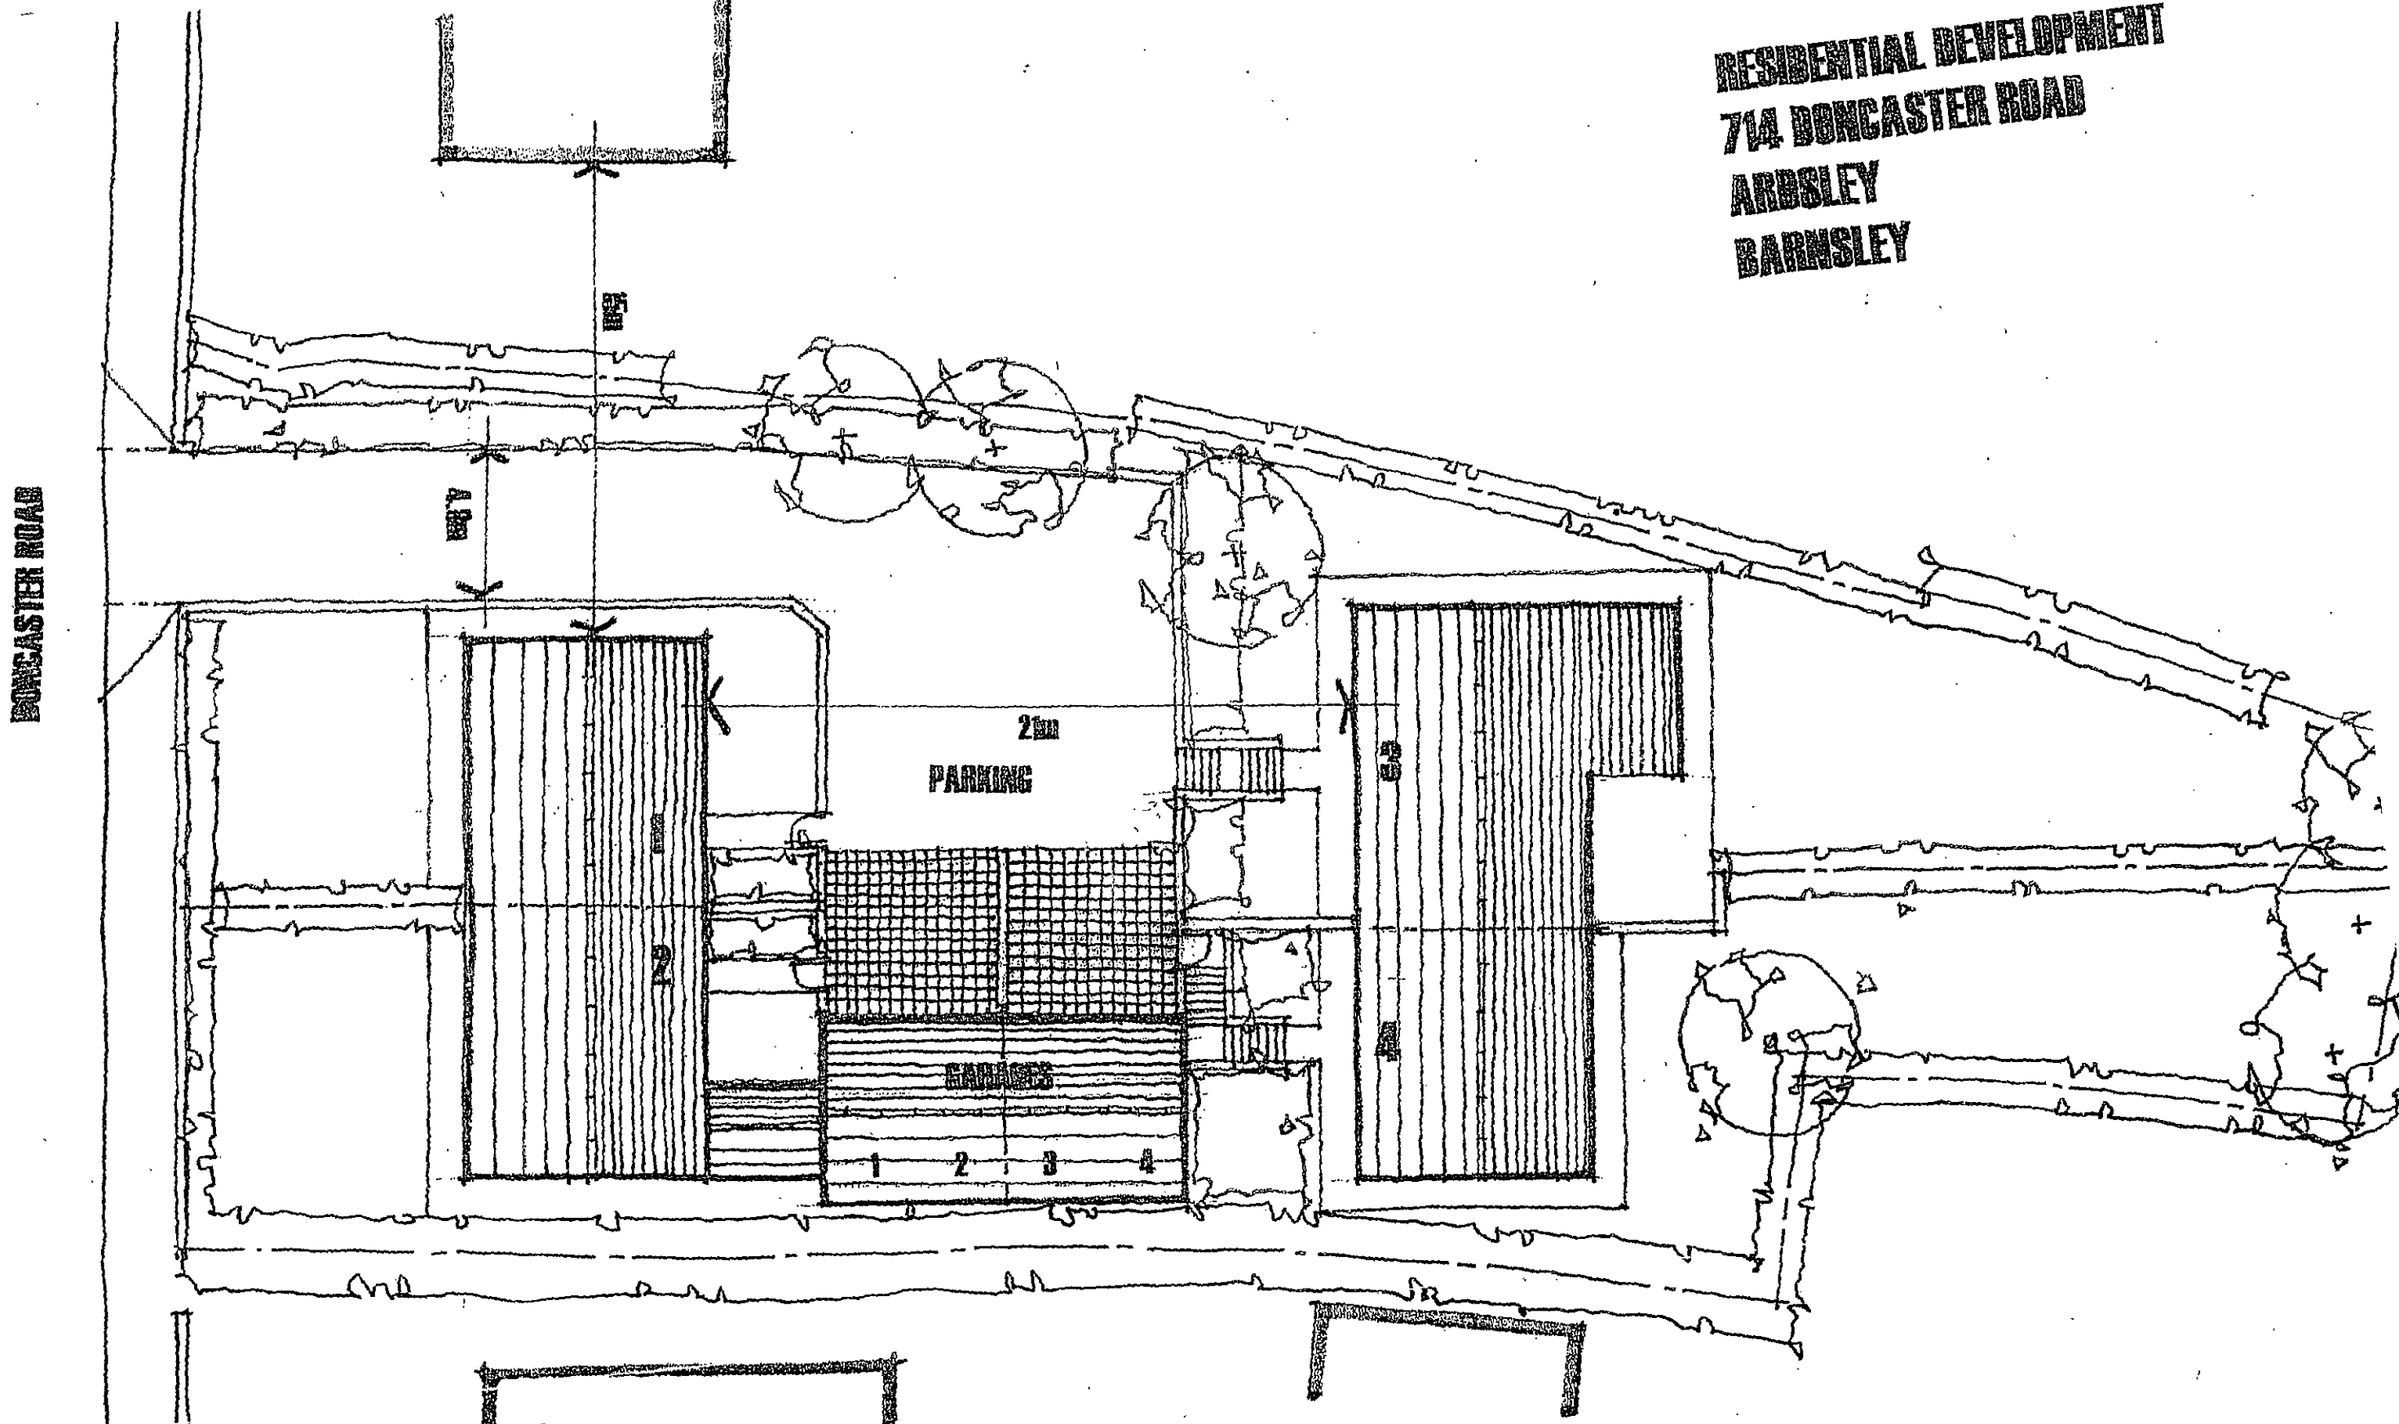

SITE LAYOUT PLAN

1:200 @A3 SK 01 JUNE 2005