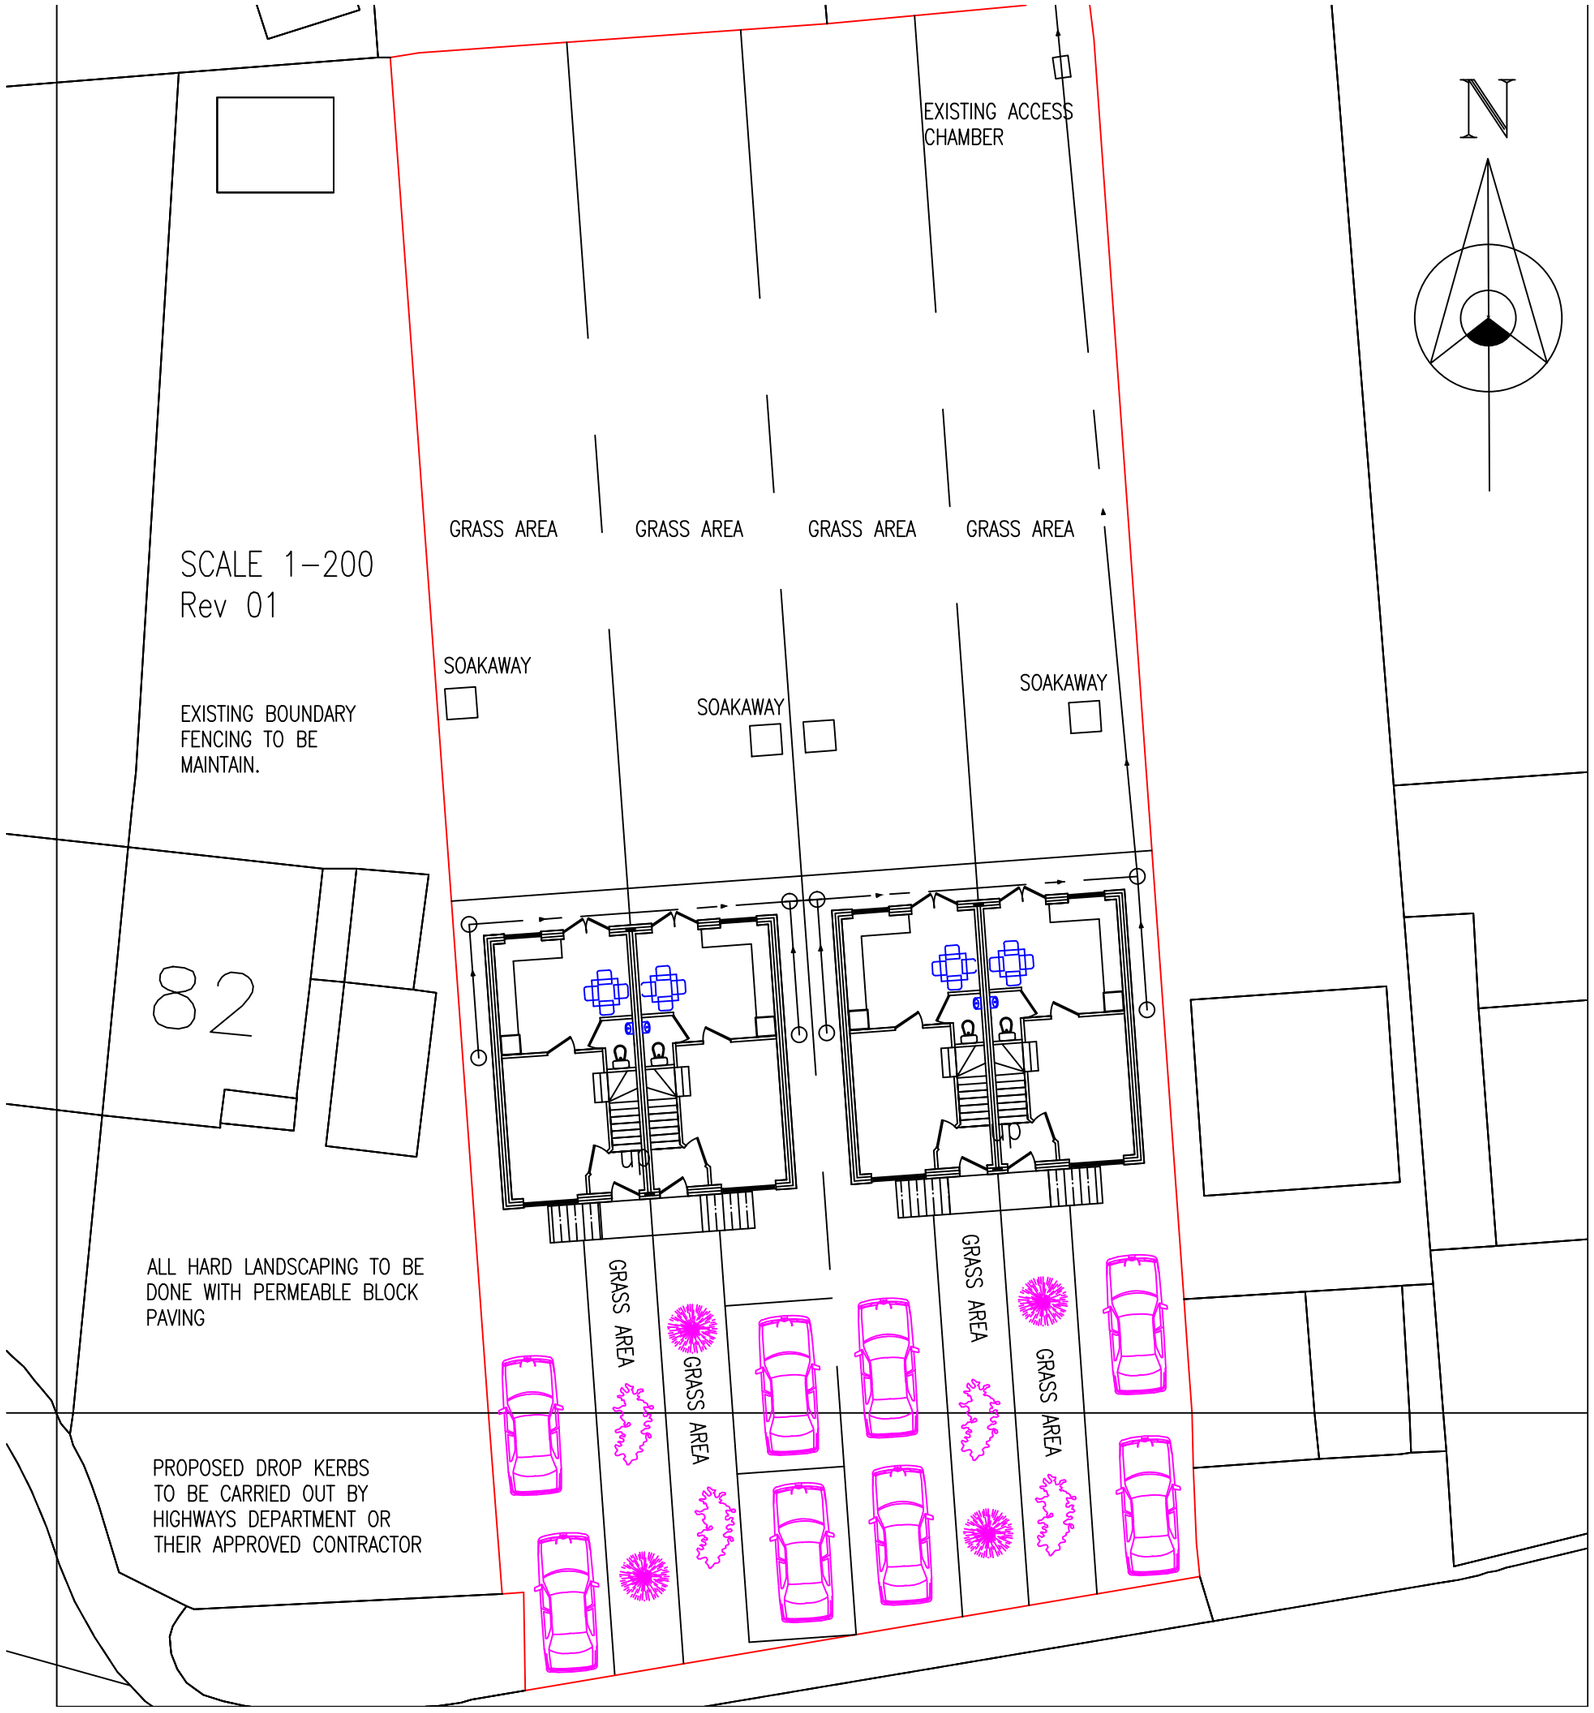

EXISTING ACCESS CHAMBER
GRASS AREA
GRASS AREA
GRASS AREA
GRASS AREA
SOAKAWAY
SOAKAWAY
SOAKAWAY
SCALE 1-200
Rev 01
EXISTING BOUNDARY FENCING TO BE MAINTAIN.
N
82
ALL HARD LANDSCAPING TO BE DONE WITH PERMEABLE BLOCK PAVING
GRASS AREA
GRASS AREA
GRASS AREA
GRASS AREA
PROPOSED DROP KERBS TO BE CARRIED OUT BY HIGHWAYS DEPARTMENT OR THEIR APPROVED CONTRACTOR