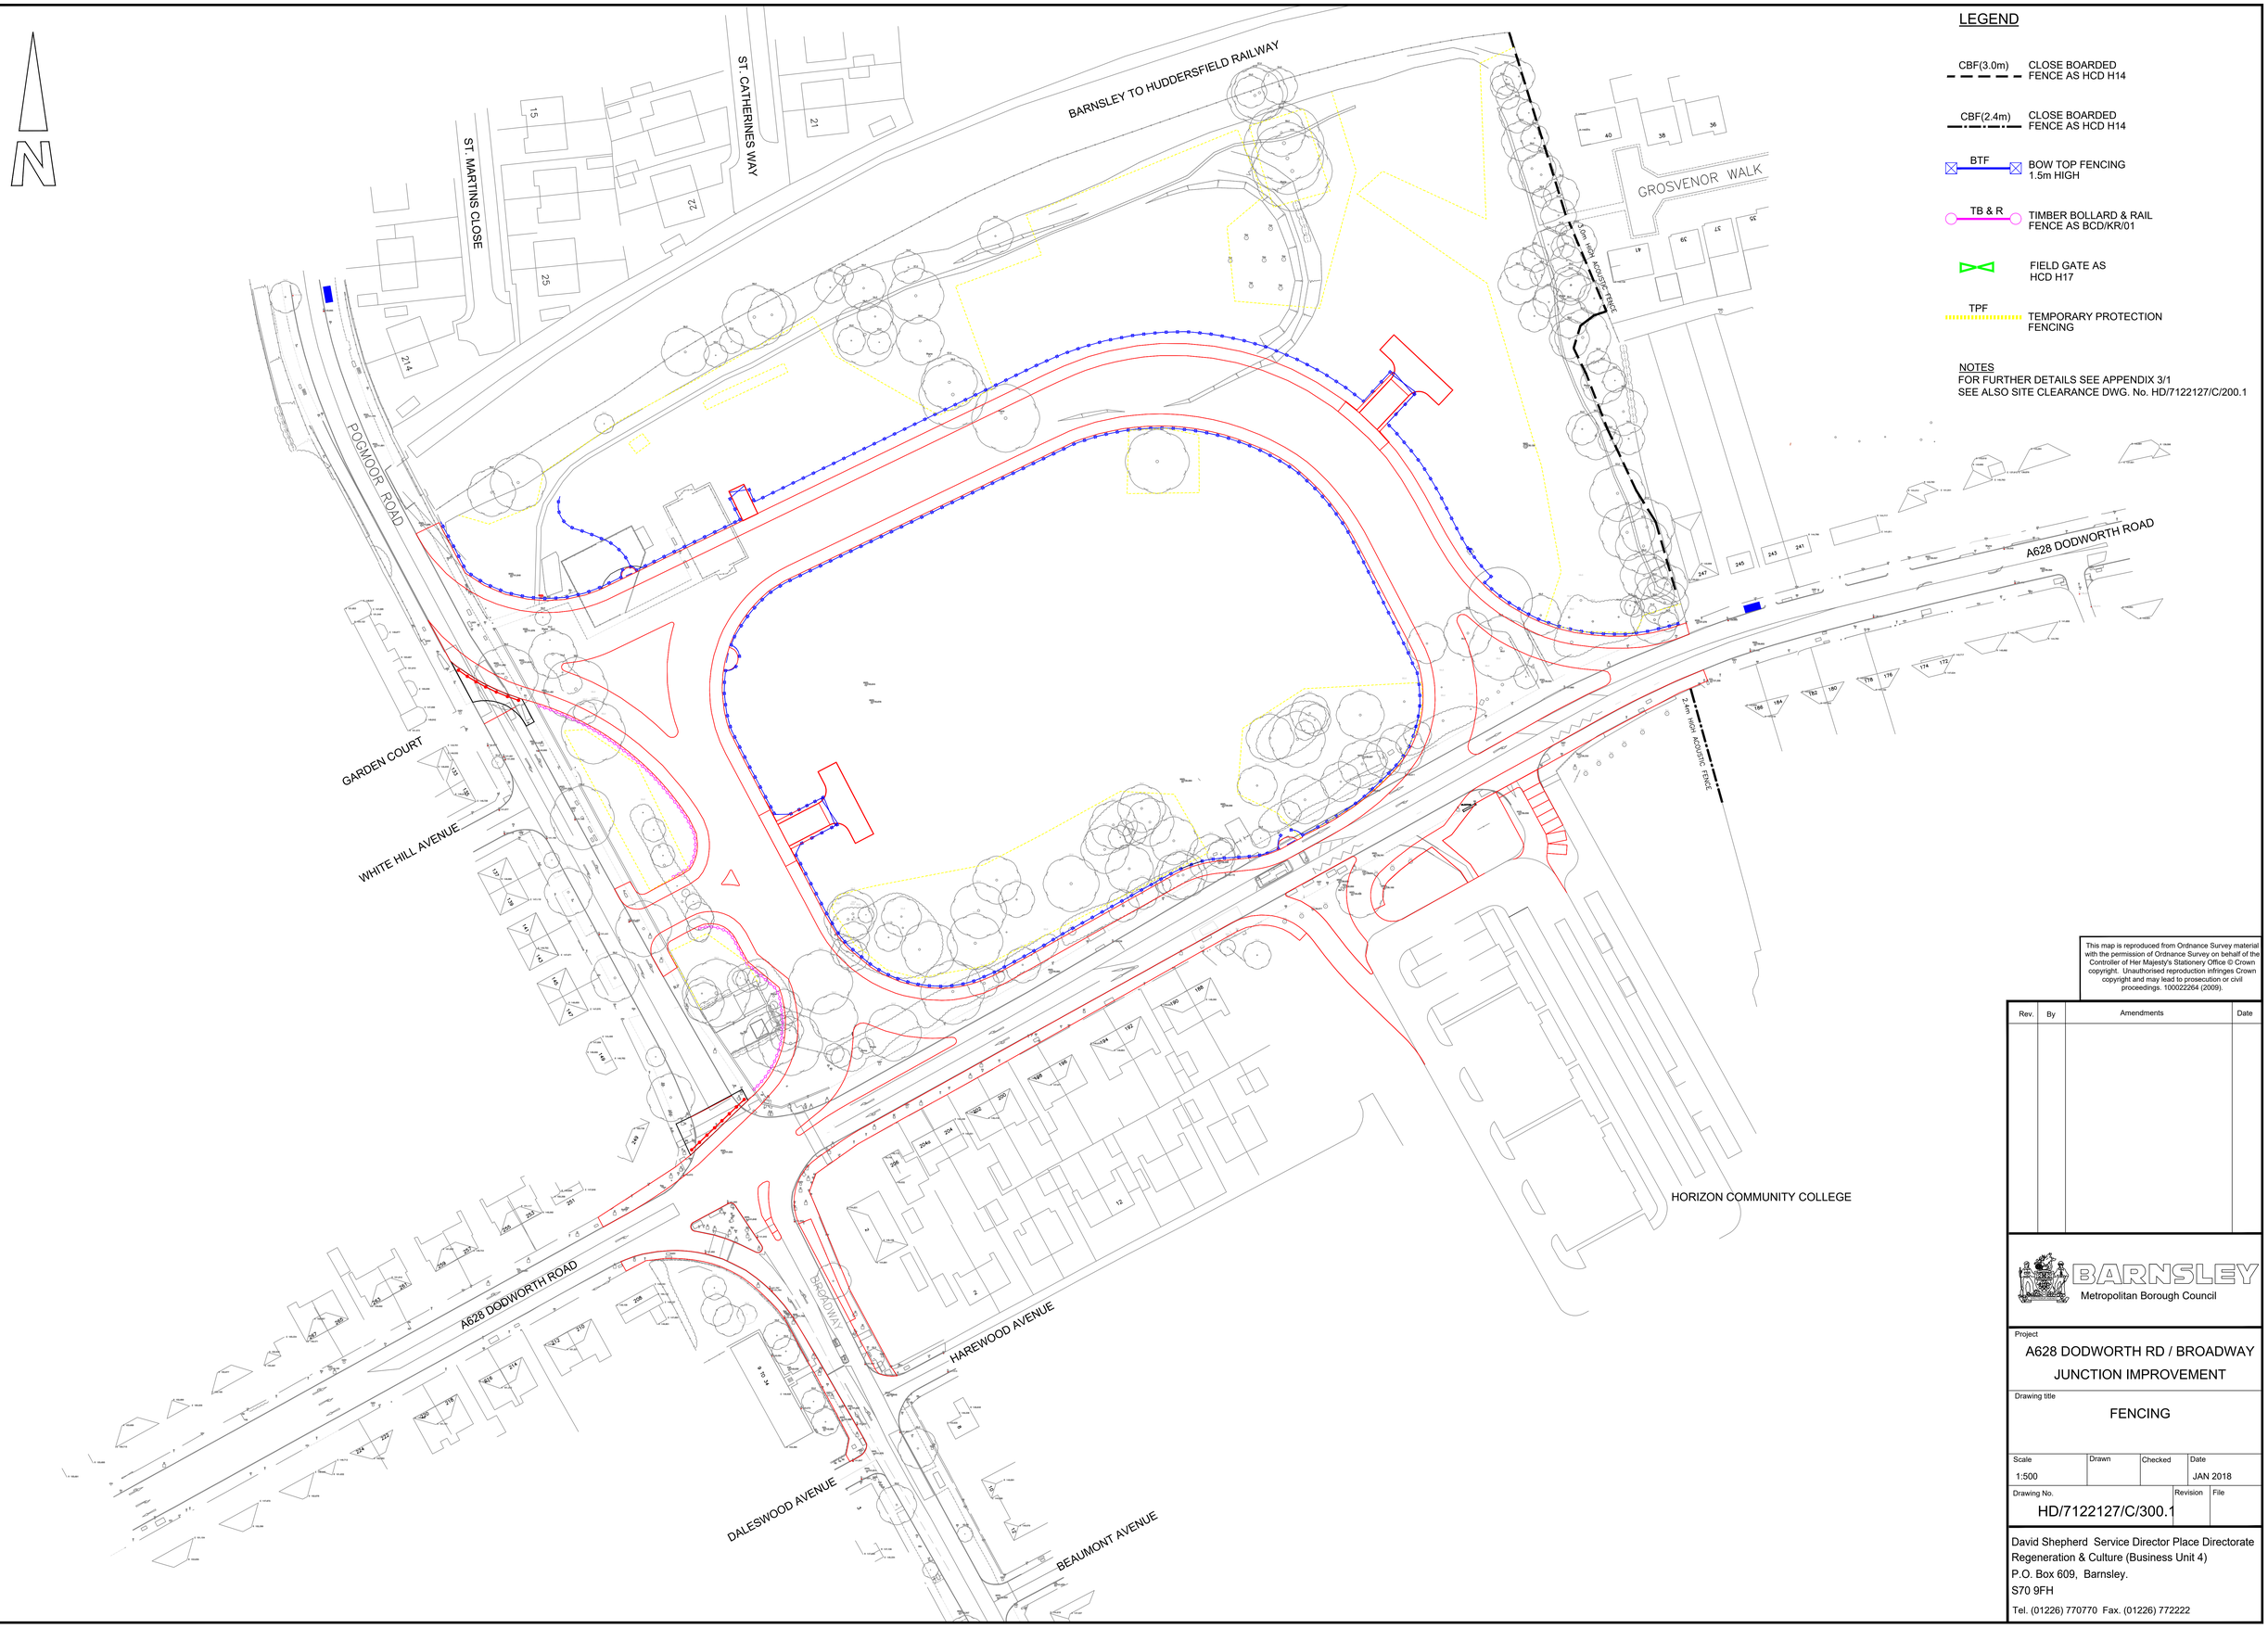

LEGEND

- CBF(3.0m) — CLOSE BOARDED FENCE AS HCD H14
- CBF(2.4m) — CLOSE BOARDED FENCE AS HCD H14
- BTF — BOW TOP FENCING 1.5m HIGH
- TB & R — TIMBER BOLLARD & RAIL FENCE AS BCD/KR/01
- FIELD GATE AS HCD H17
- TPF — TEMPORARY PROTECTION FENCING

NOTES
FOR FURTHER DETAILS SEE APPENDIX 3/1
SEE ALSO SITE CLEARANCE DWG. No. HD/7122127/C/200.1

This map is reproduced from Ordnance Survey material with the permission of Ordnance Survey on behalf of the Controller of Her Majesty's Stationery Office © Crown copyright. Unauthorised reproduction infringes Crown copyright and may lead to prosecution or civil proceedings. 100022264 (2009).

Rev.	By	Amendments	Date

BARNSLEY Metropolitan Borough Council

Project
A628 DODWORTH RD / BROADWAY JUNCTION IMPROVEMENT

Drawing title
FENCING

Scale	Drawn	Checked	Date
1:500			JAN 2018

Drawing No.	Revision	File
HD/7122127/C/300.1		

David Shepherd Service Director Place Directorate
Regeneration & Culture (Business Unit 4)
P.O. Box 609, Barnsley.
S70 9FH
Tel. (01226) 770770 Fax. (01226) 772222