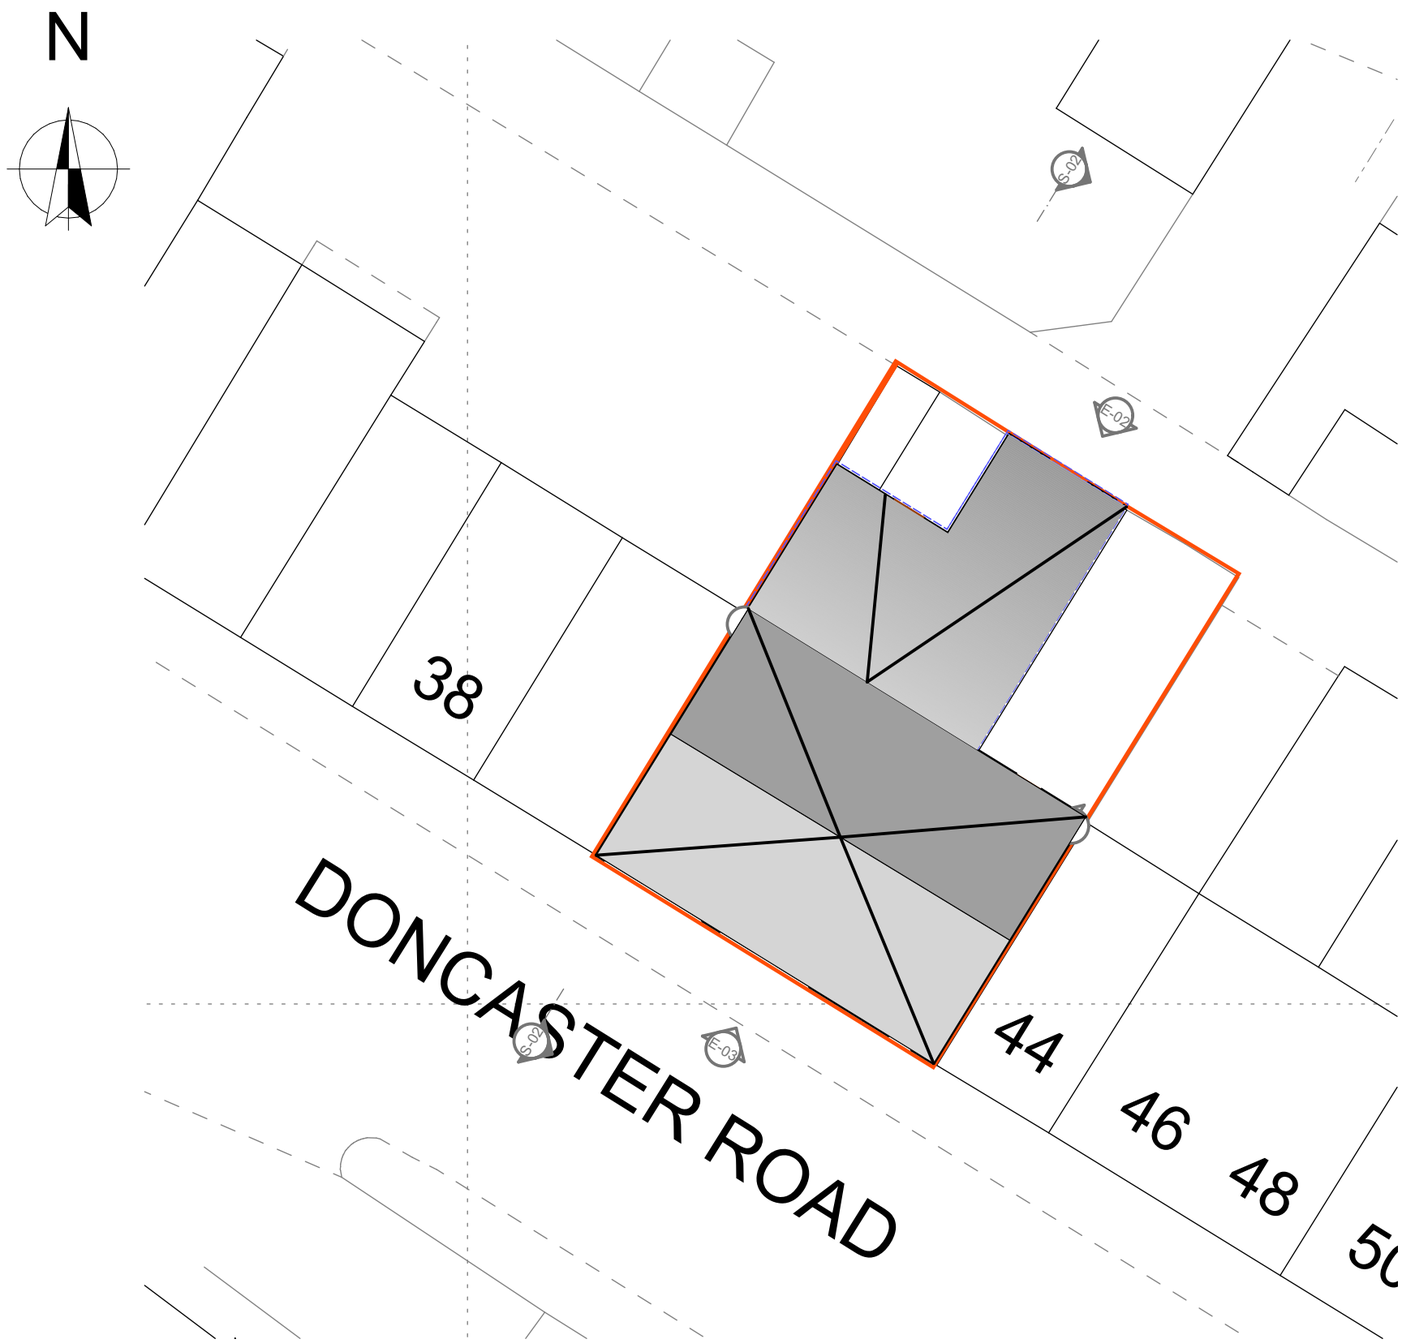

1
-
Site Plan
1:200

2
-
Location Plan
1:1250

Site Area = 242.8 M²

All Dimensions subject to verification on site.
Do Not Scale From Paper Drawings.
(If in doubt refer to the Architect)

SCALE 1:1250 — 0, 30, 60, 90, 120m

SCALE 1:200 — 0, 6, 12, 18m

Rev	Change	Date

RIBA Chartered Practice

. - 417.01.5 - Site Plan

Subject to Planning / Building Control Approval

eznat

Eznat - architecture | development
One Business Village, Emily Street, Hull
HU9 1ND

CLIENT CO.	#Client Full Name	DRAWING NO.	417.01.5
CLIENT ADDRESS	<CLIENT_ADDRESS>	LAYOUT TITLE.	Site Plan
		REVISION	
PROJECT NAME.	.	SCALE.	1:200, 1:1250 @ A

Eznat - architecture | development | +44 (0) 1482 77 80 50 | enquiry@eznat.co.uk | DRAWN/CHECKED BY #CAD Technician Full Name/JB | Date: 27/07/2026 | REV