


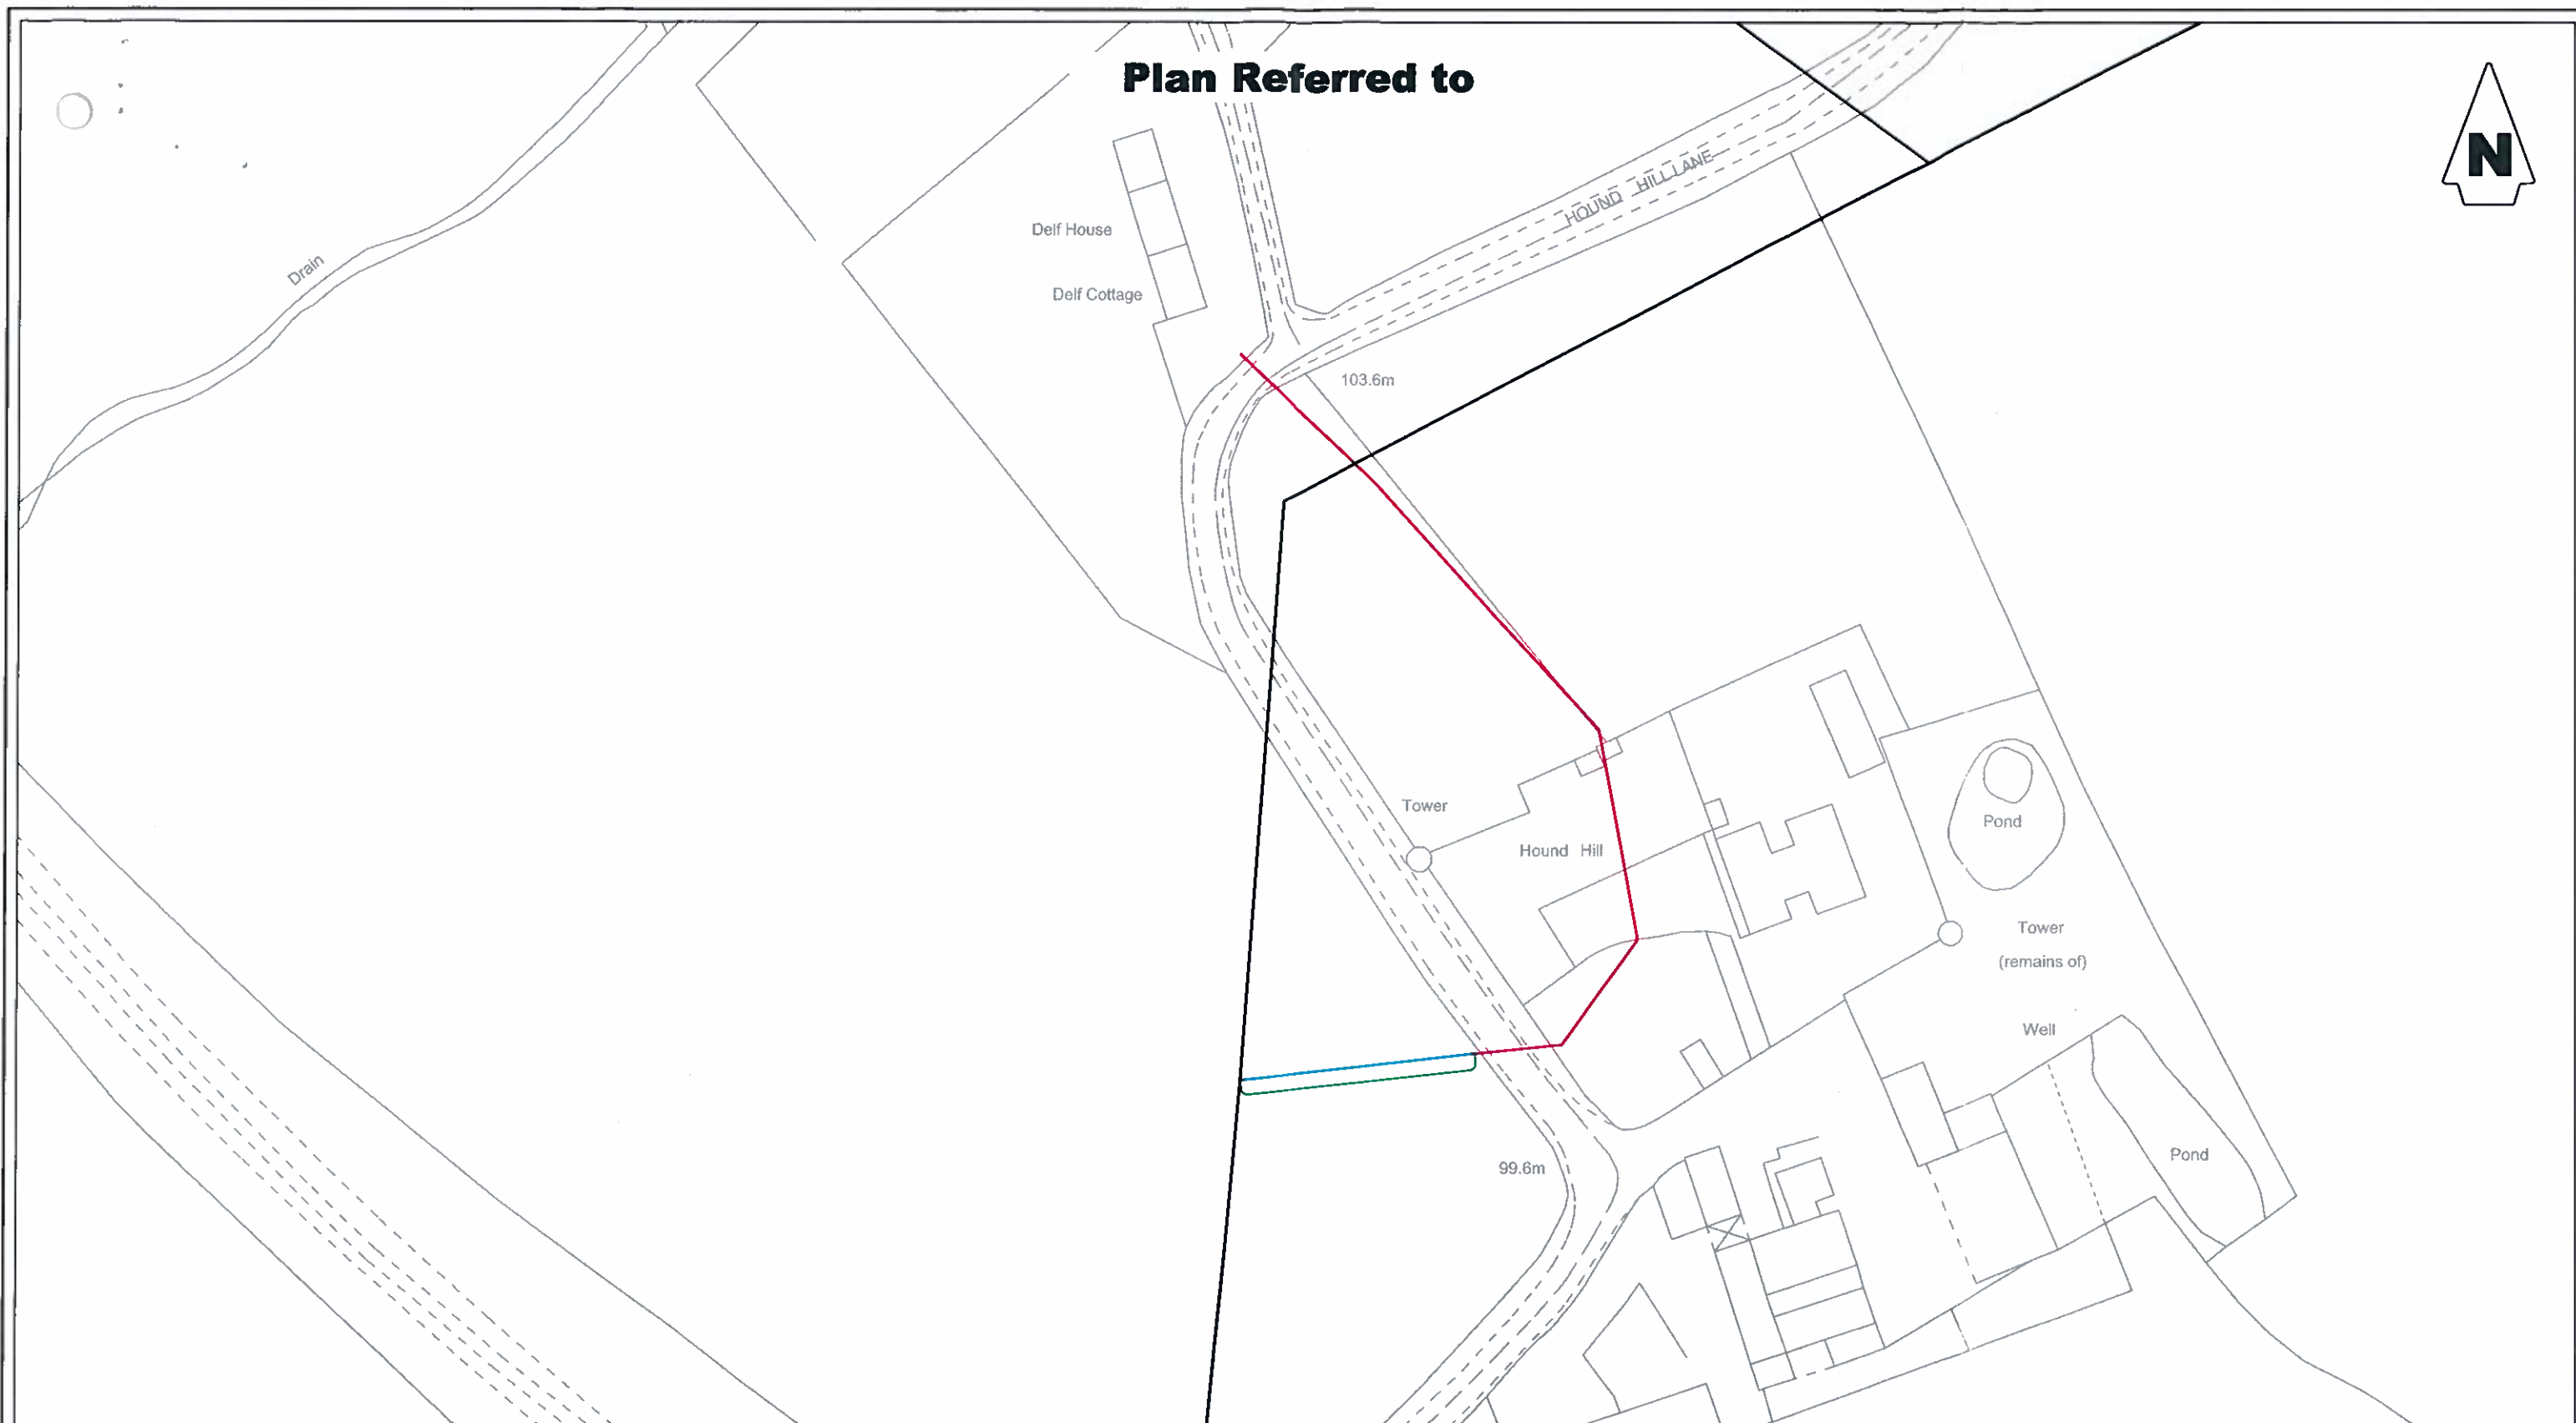

KEY TO DRAWING

	EXISTING OVERHEAD LINE
	PROPOSED OVERHEAD LINE
	PROPOSED UNDERGROUND CABLE
	RECOVERED OVERHEAD LINE

National Grid Reference SE334040
1:50,000 Sheet Number 110
Local Authority BARNSLEY MBC

Based on the Ordnance Survey Map with the sanction of the controller of HM Stationery Office Crown copyright reserved.
Licensee: Northern Powergrid Holdings Company
Registered Office: Lloyds Court, 78 Grey Street, Newcastle Upon Tyne, NE1 6AF.
Registered in England and Wales Number 3476201



Manufacturer Details	
Sheet No.	Scale
	1:1000
Prepared By	Anthony Mallon
Revised	Grid Reference
	SE334040
Date Issued	Checked By
10/04/2013	C.BETTISON

Lloyds Court, 78 Grey Street, Newcastle Upon Tyne, NE1 6AF

WORSBROUGH PARK
WORSBROUGH S.T.W BALK LANE AND WEST STREET
(PZ23552401&3&8)
PLANNING PLAN

Document Details	
LEGAL DRAWINGS OTHER	
Drawing No.	Historic Ref No.
C1021681	YP13657
Revision	Notes

A3