

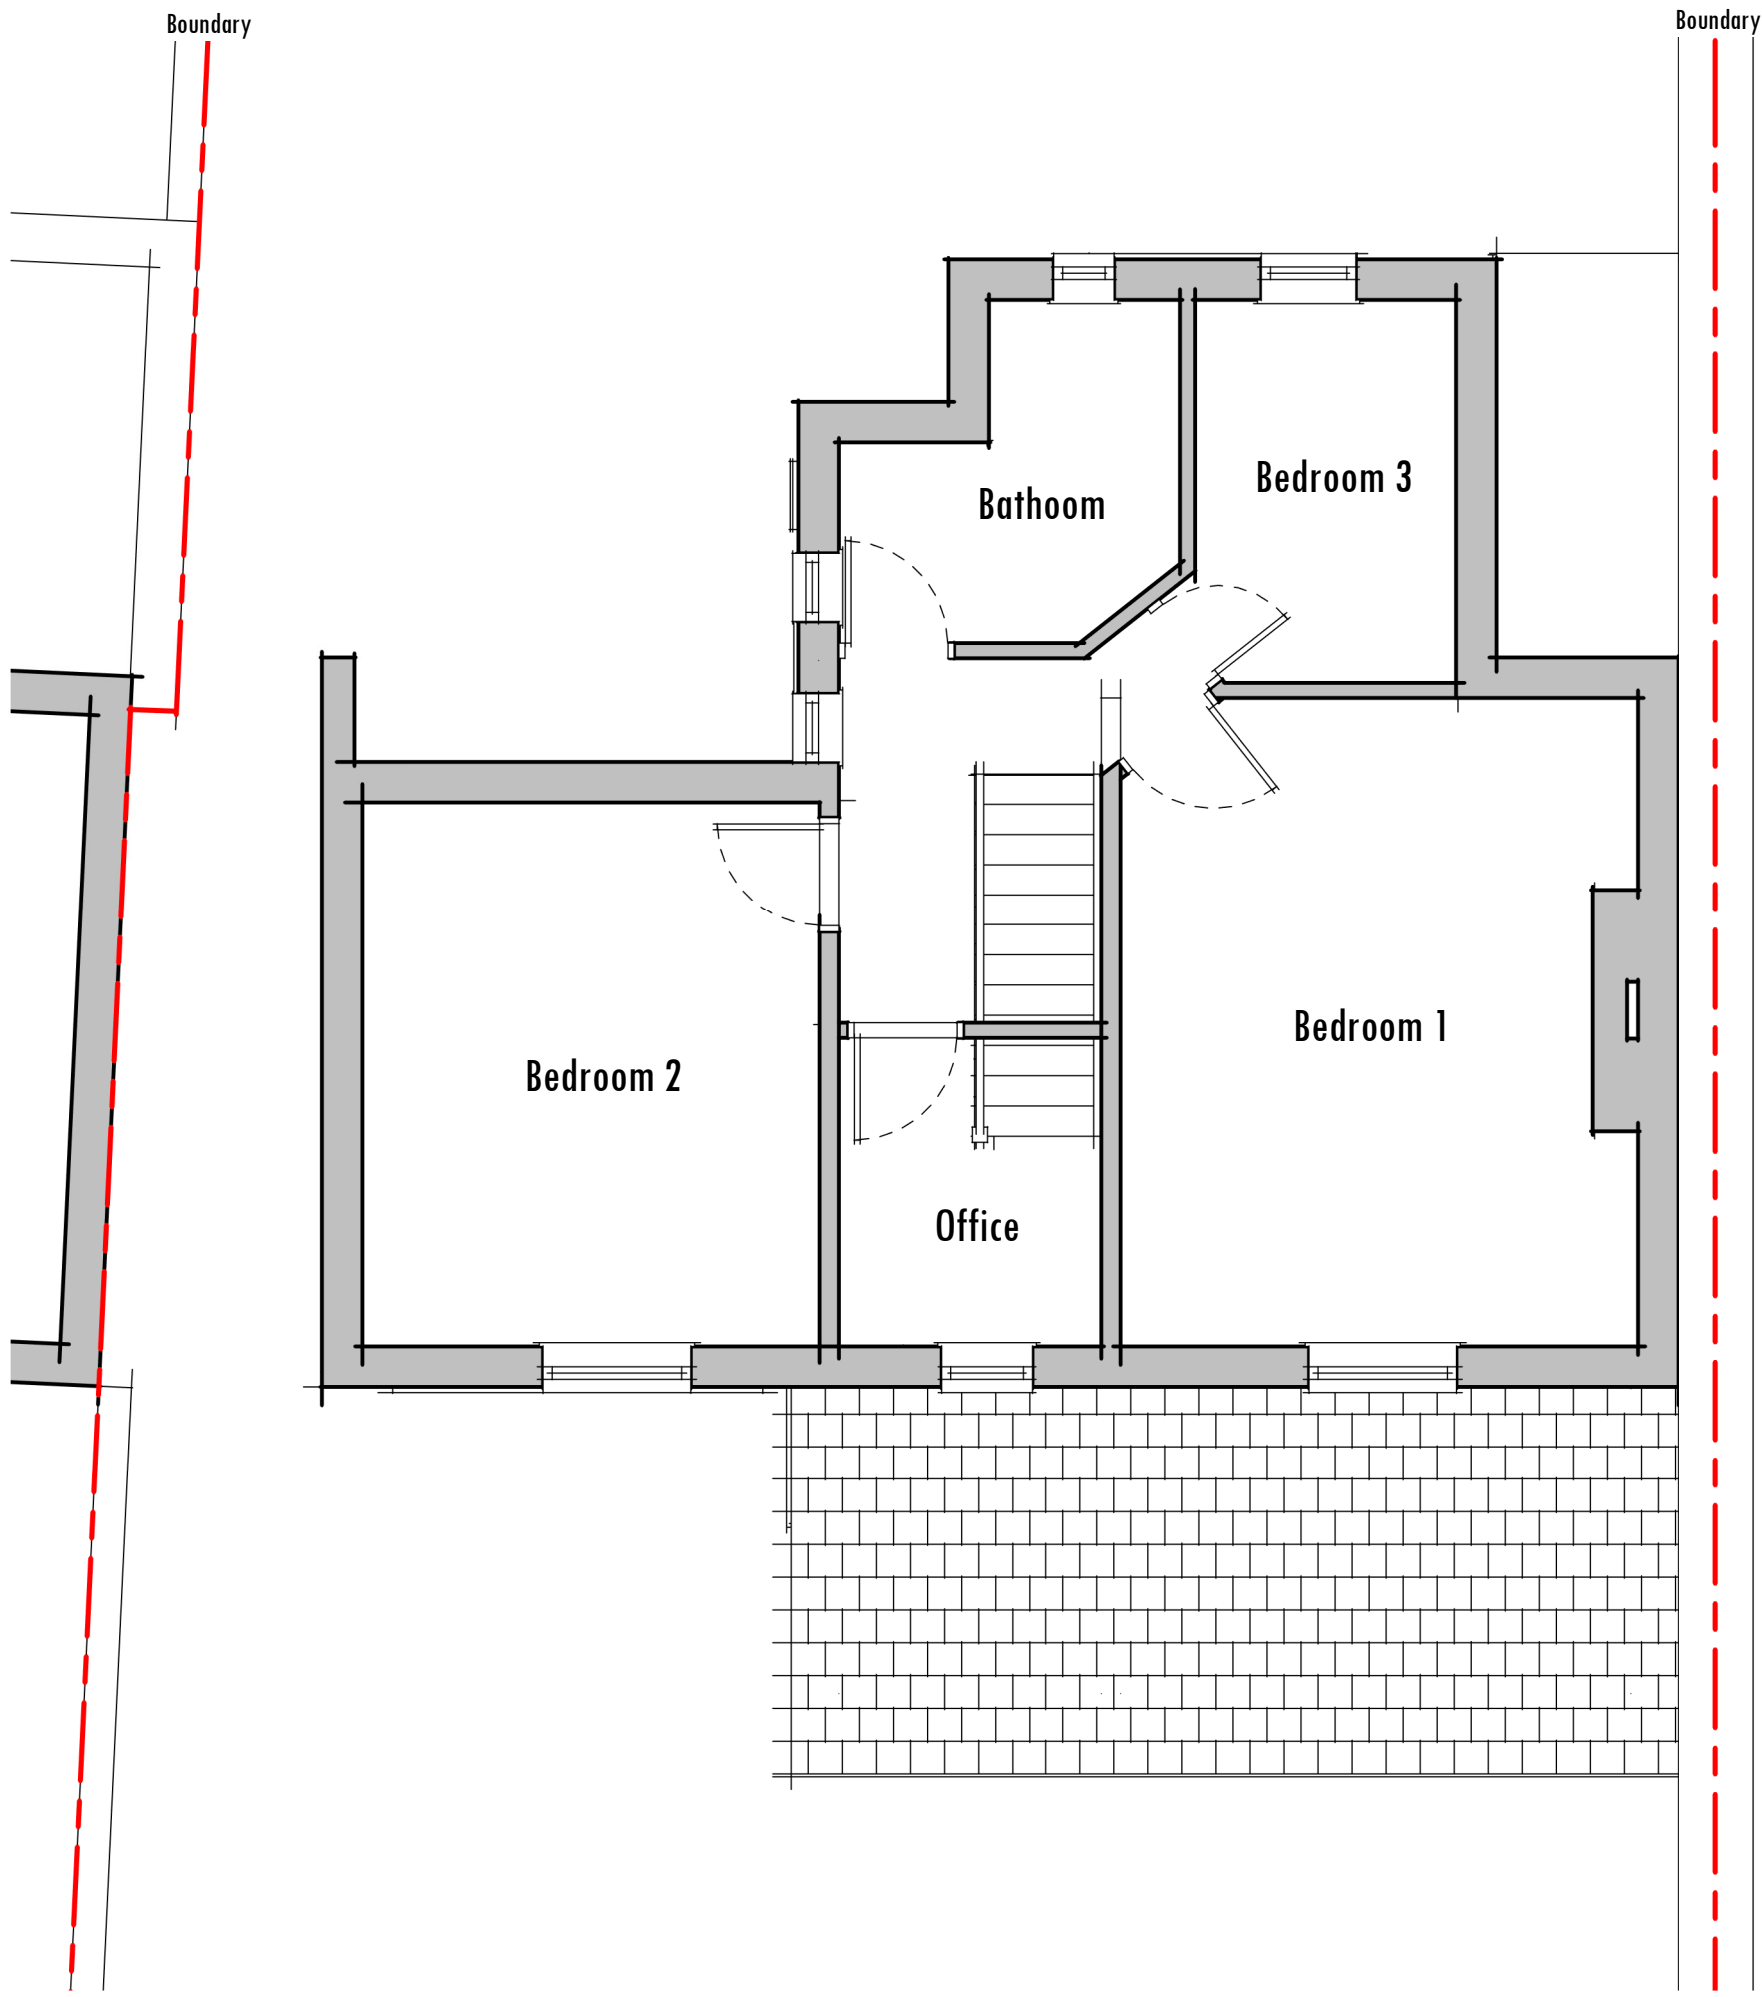


Rev	Description	Date

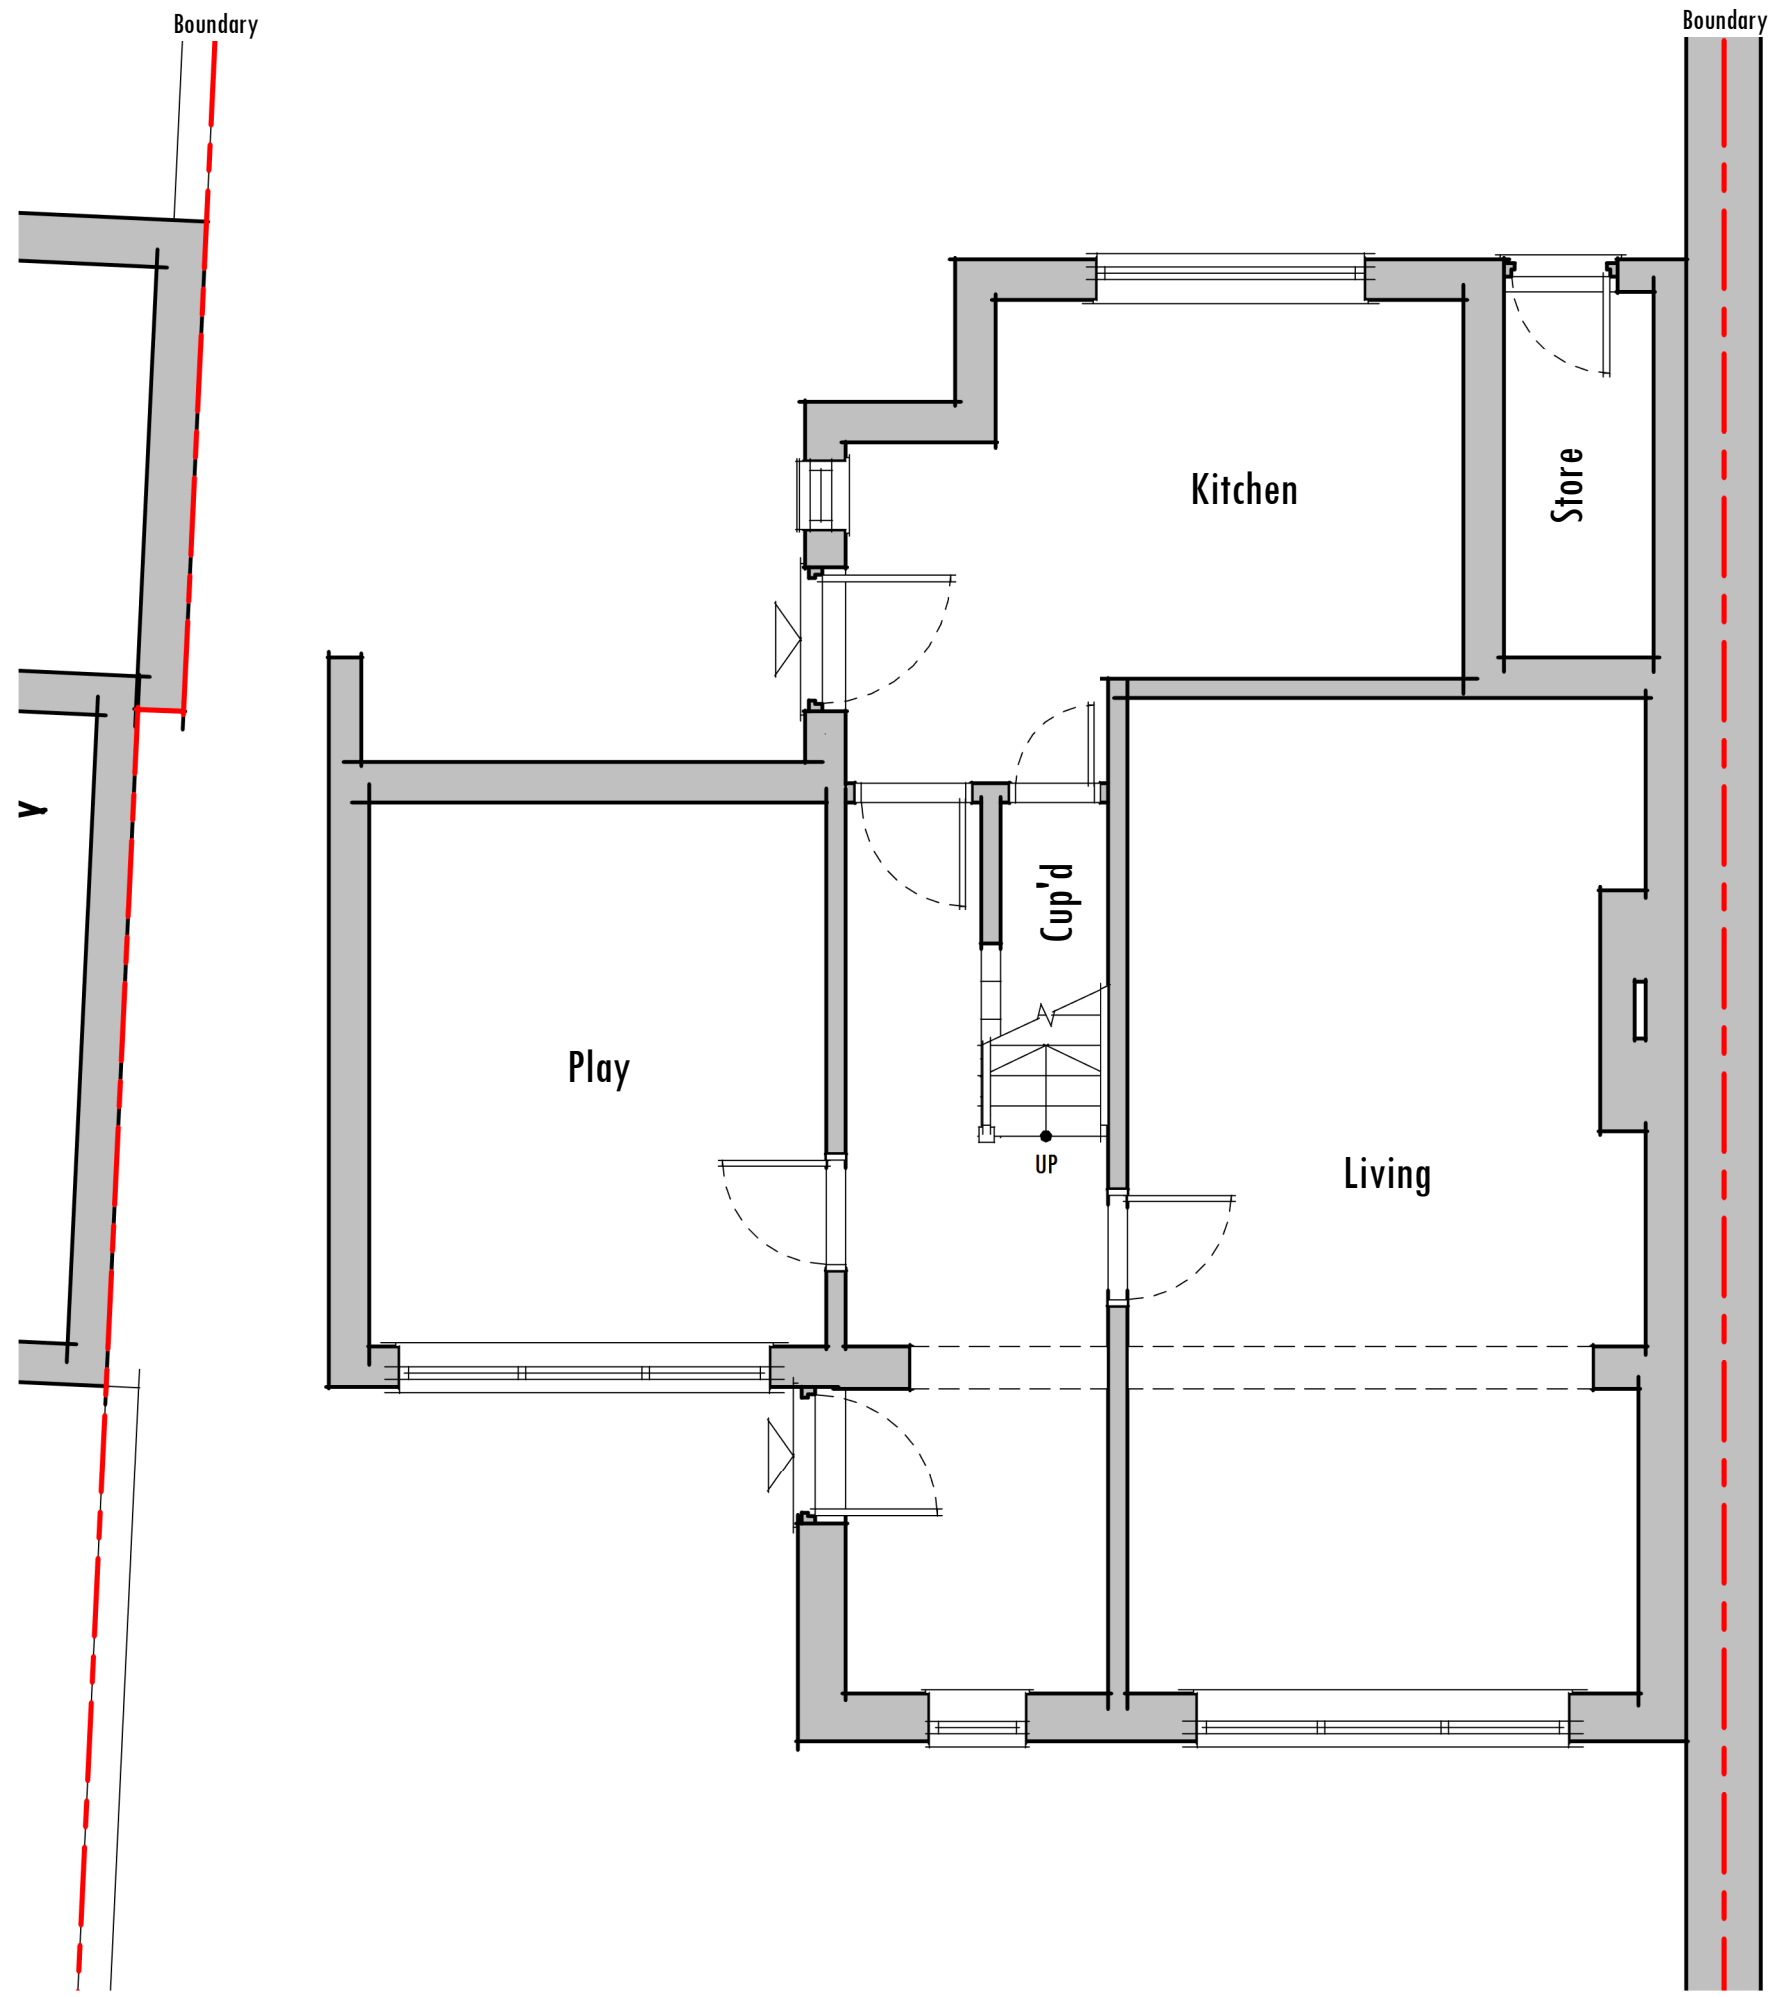


Ref	Material
1	Masonry (Stone) - String Course & Lintels Colour: Buff
2	Masonry (Brick) Colour: Red
3	uPVC Double Glazed Doors, Windows & Fascia Colour: Brown
4	uPVC Guttering & Fall Pipes Colour: Black
5	Slate Tiles Colour: Grey

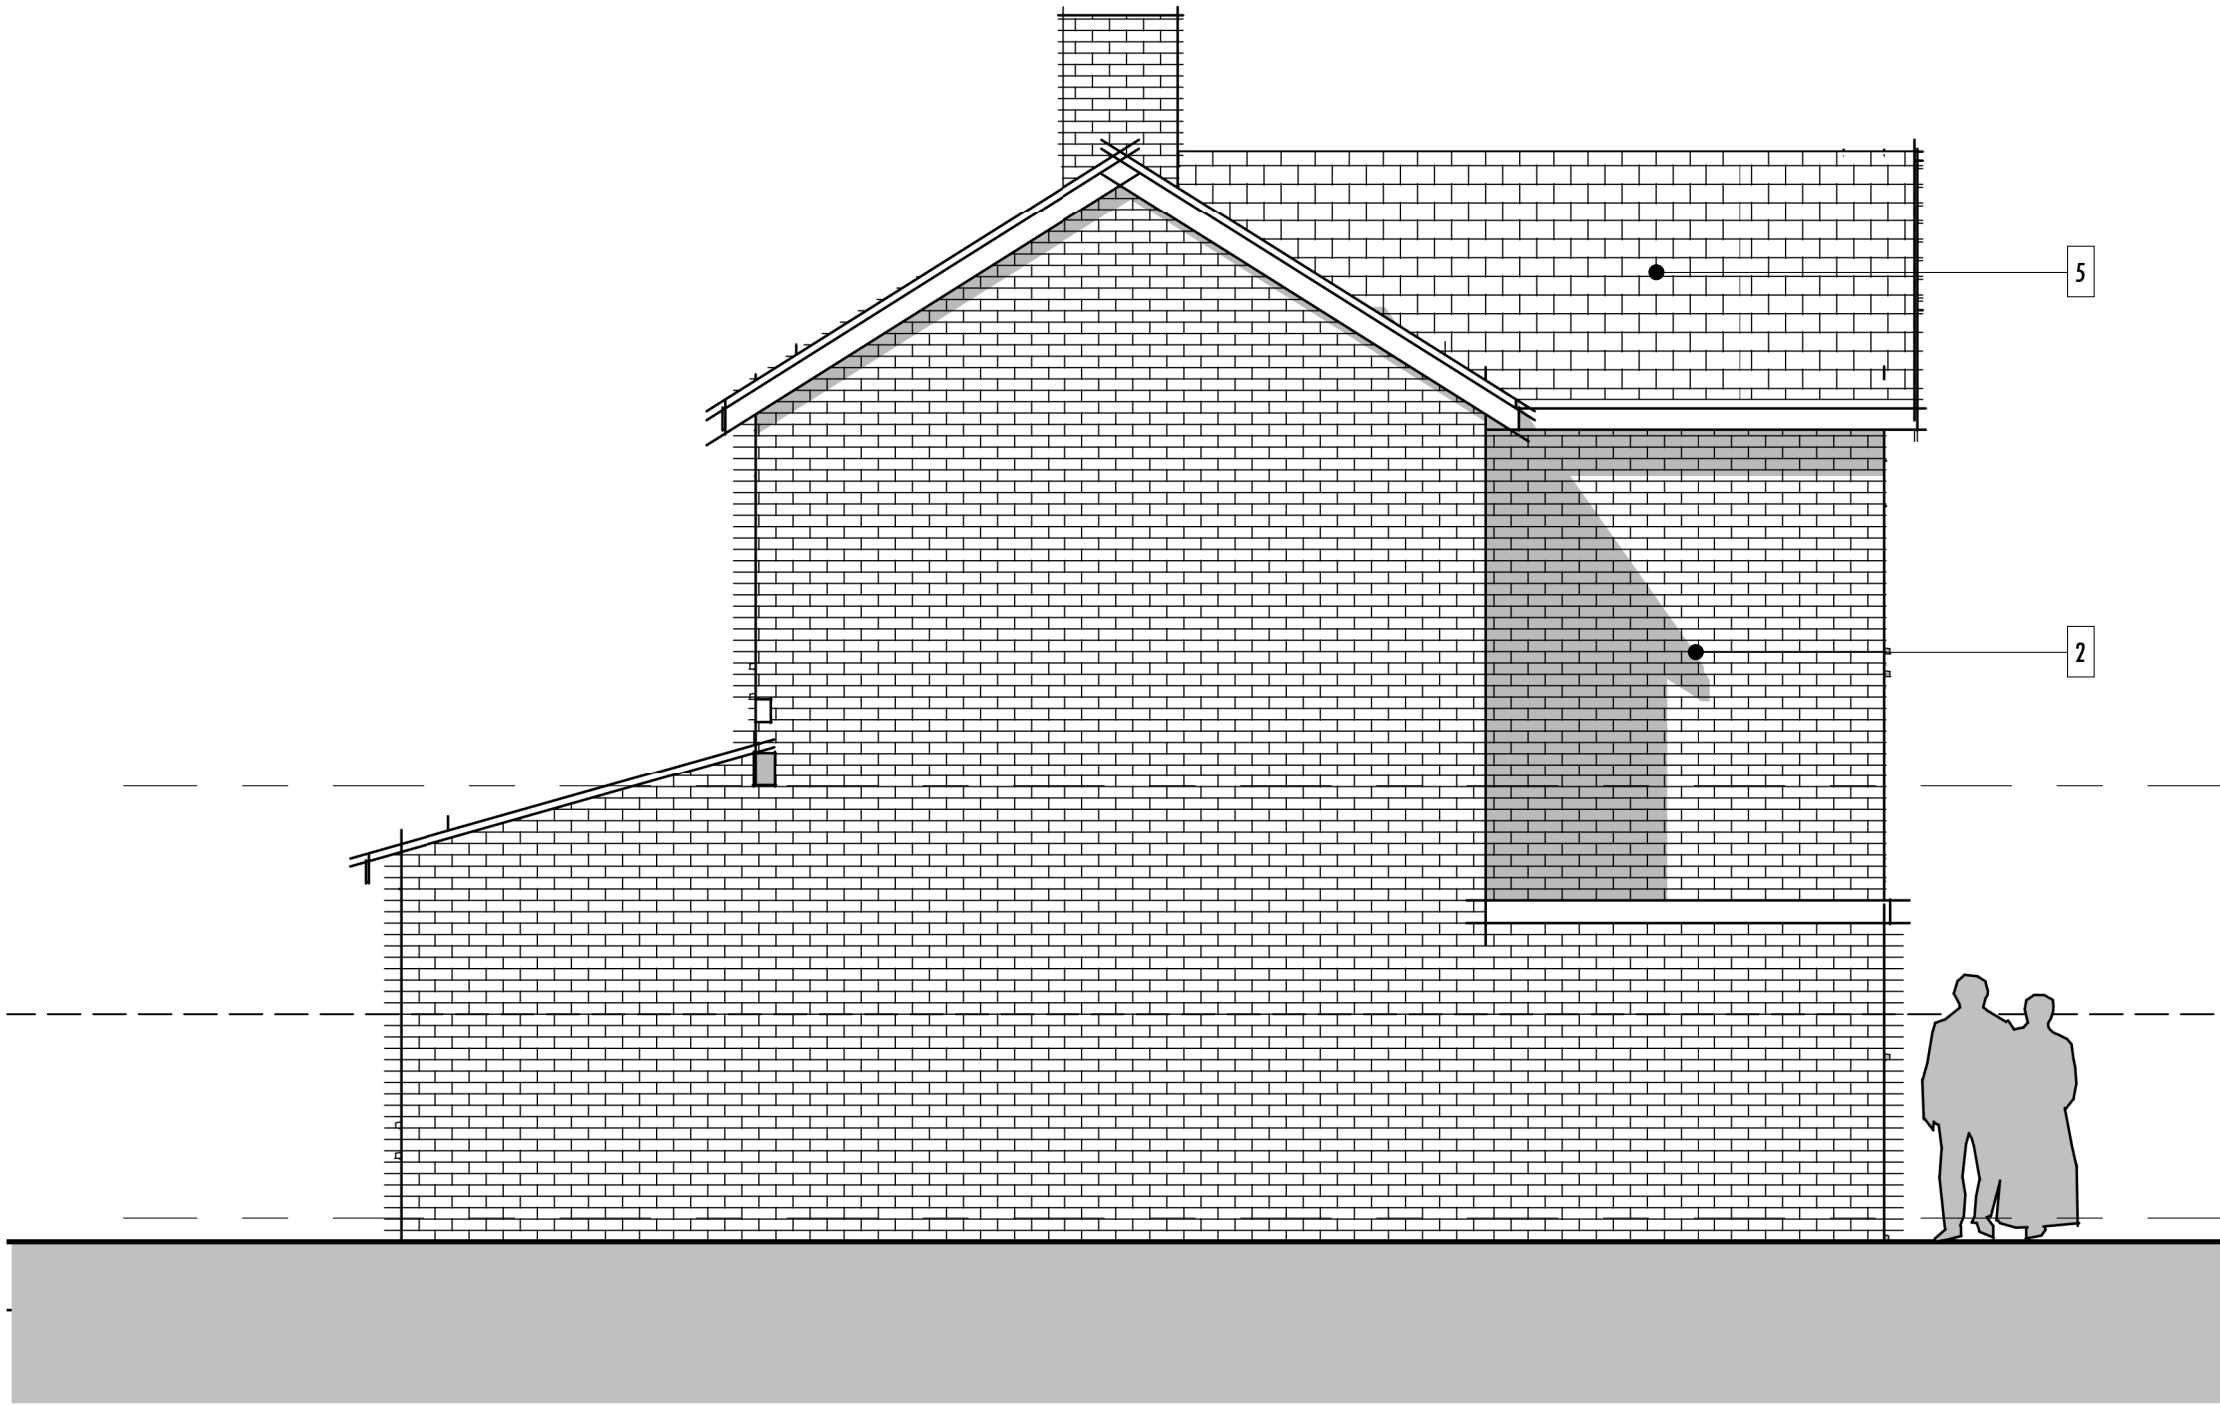

1 Ground Floor
1 : 50

2 First Floor
1 : 50

6 Side Elevation
1 : 50

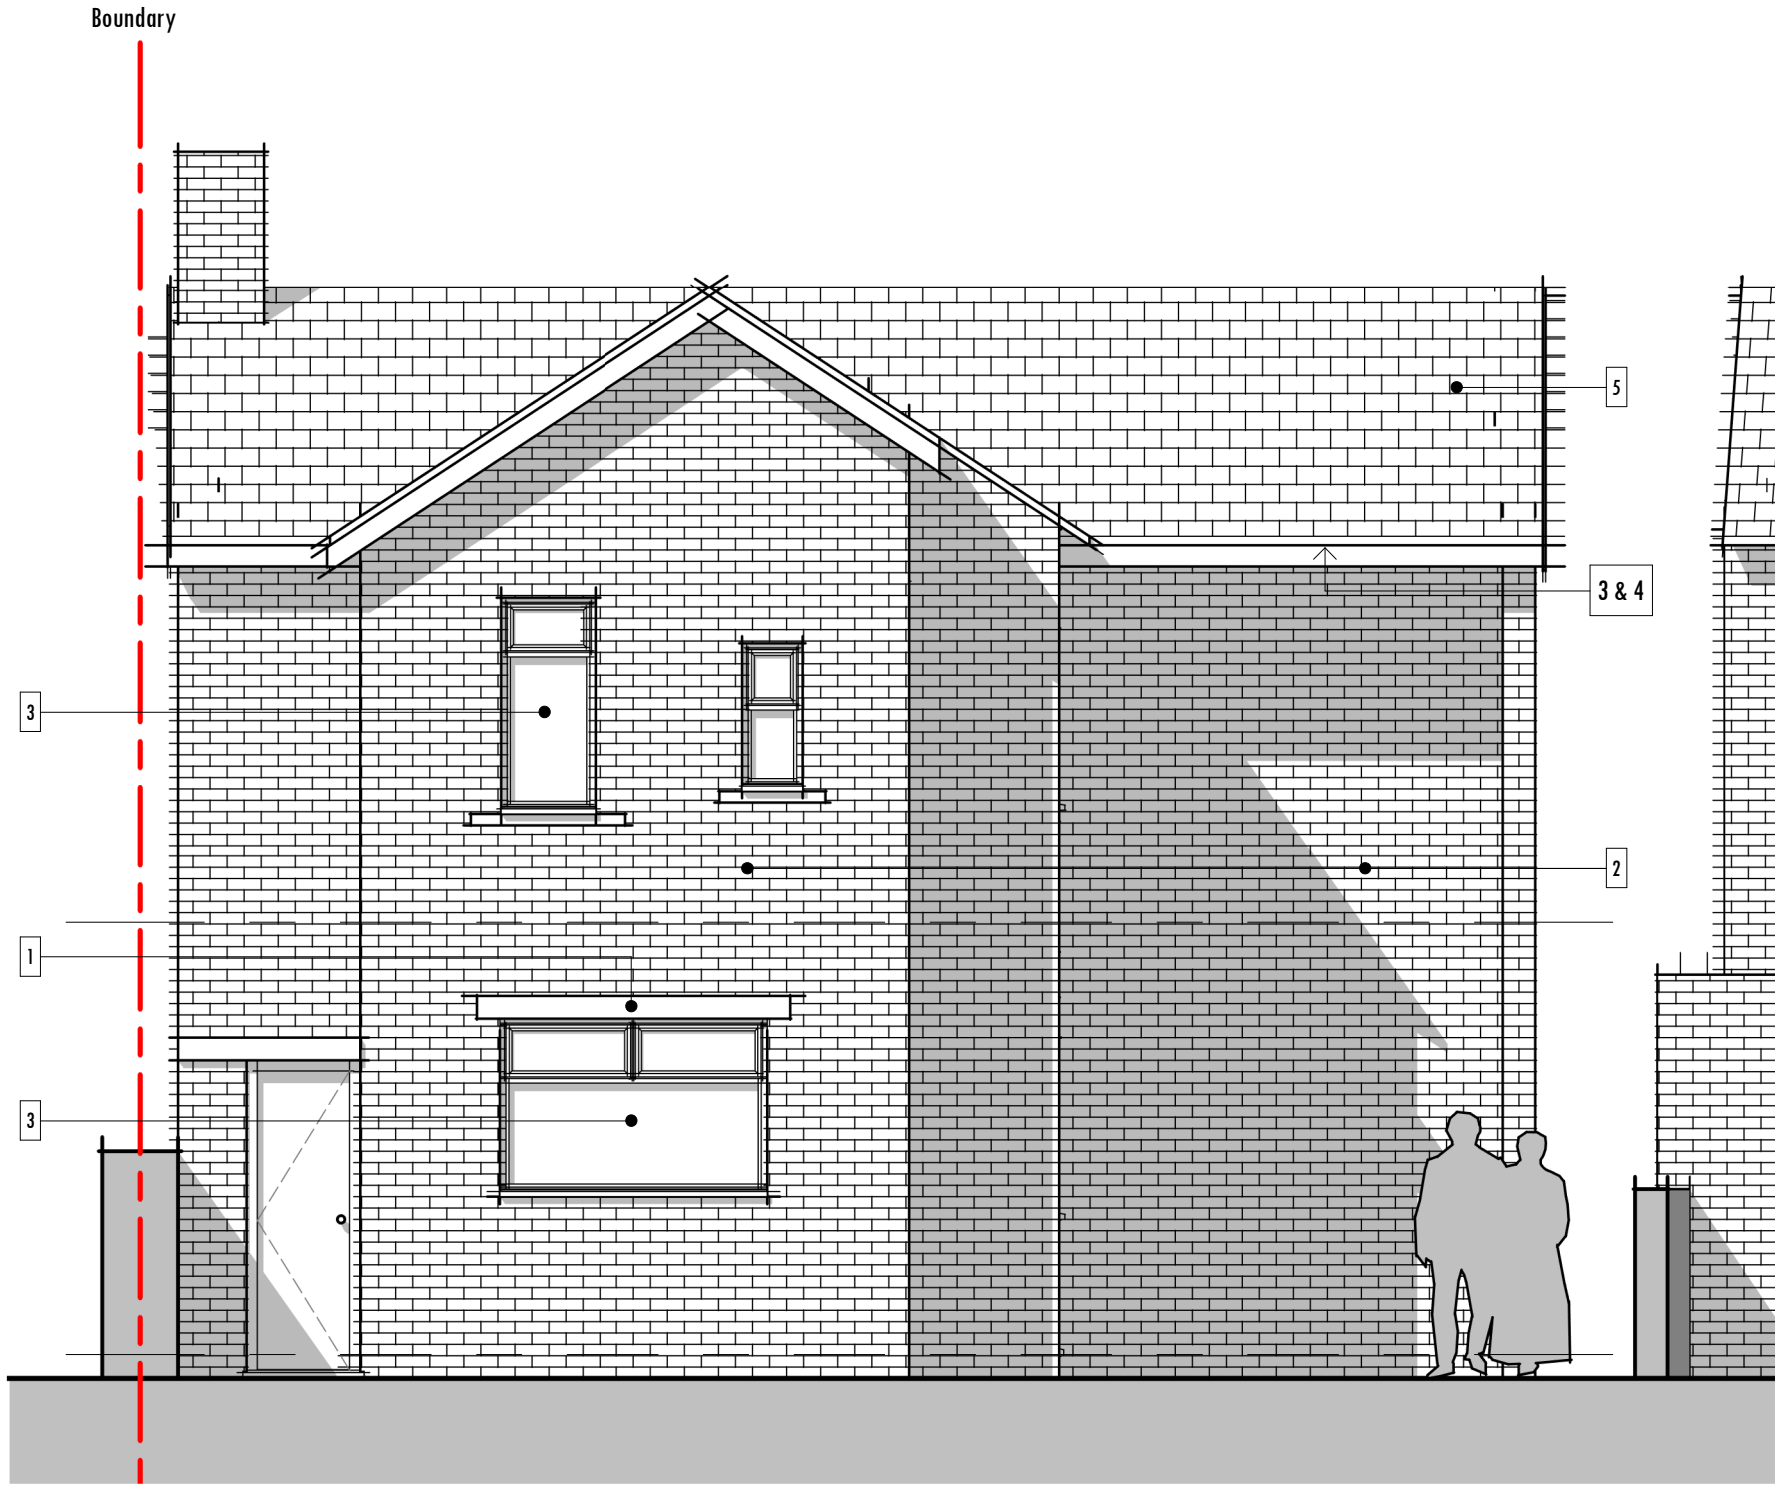

3 Front Elevation
1 : 50

4 Rear Elevation
1 : 50

5 Side Elevation
1 : 50

A1 Paper Scale Check (mm)

0	10	20	30	40	50
---	----	----	----	----	----