




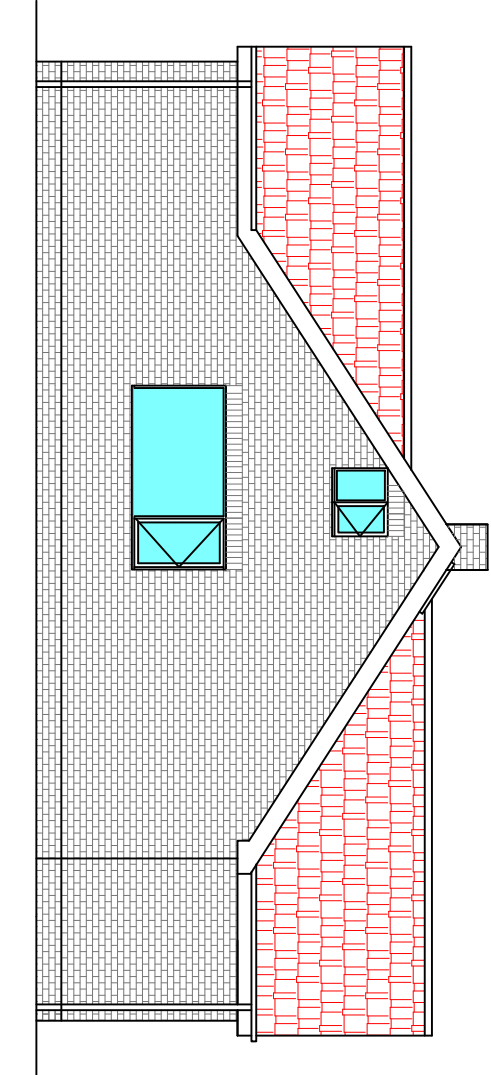


Proposed Side Elevation - North East

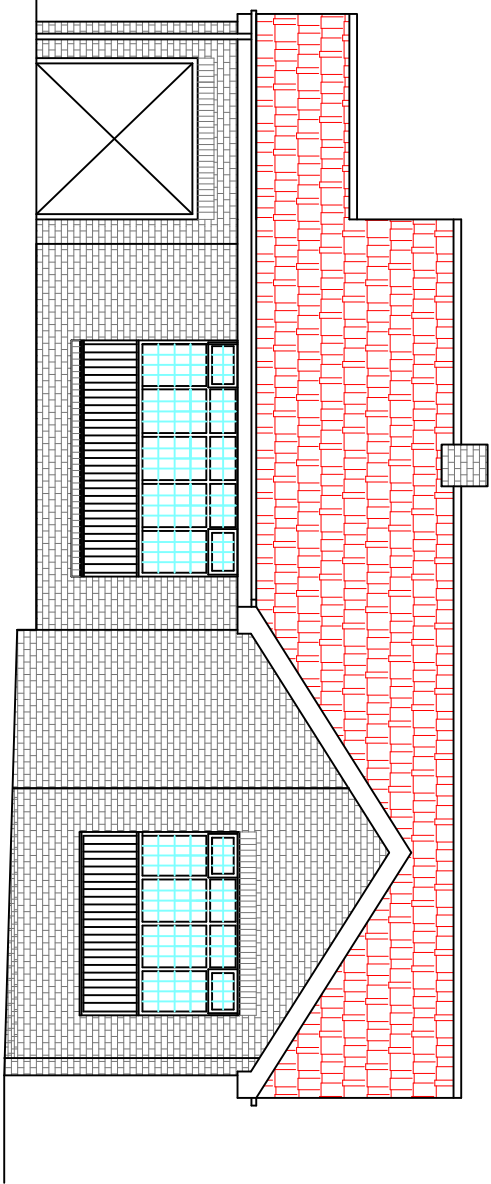

Proposed Front Elevation - South

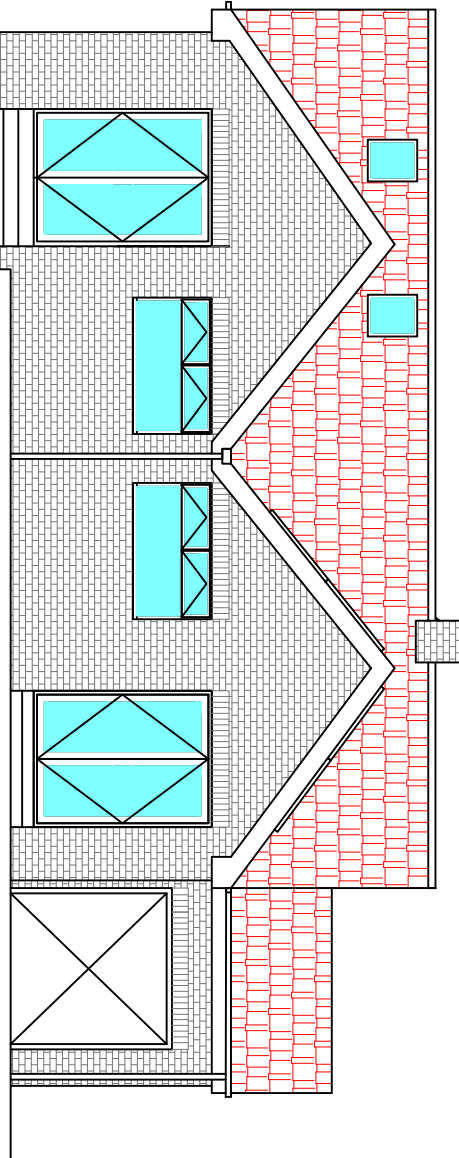


Proposed Rear Elevation - North

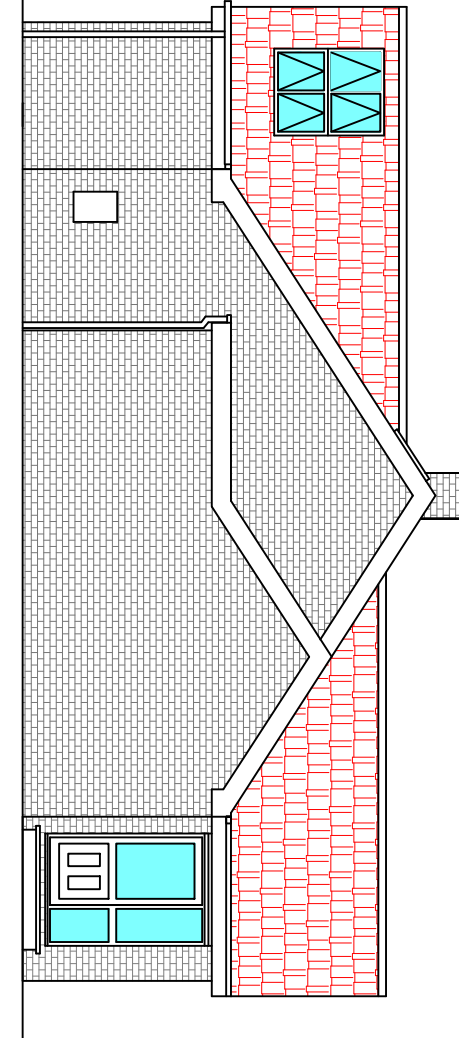


Proposed Side Elevation - South West




8 Timothy Wood Avenue Birdwell S70 5RT
Location Plan - 1:1250

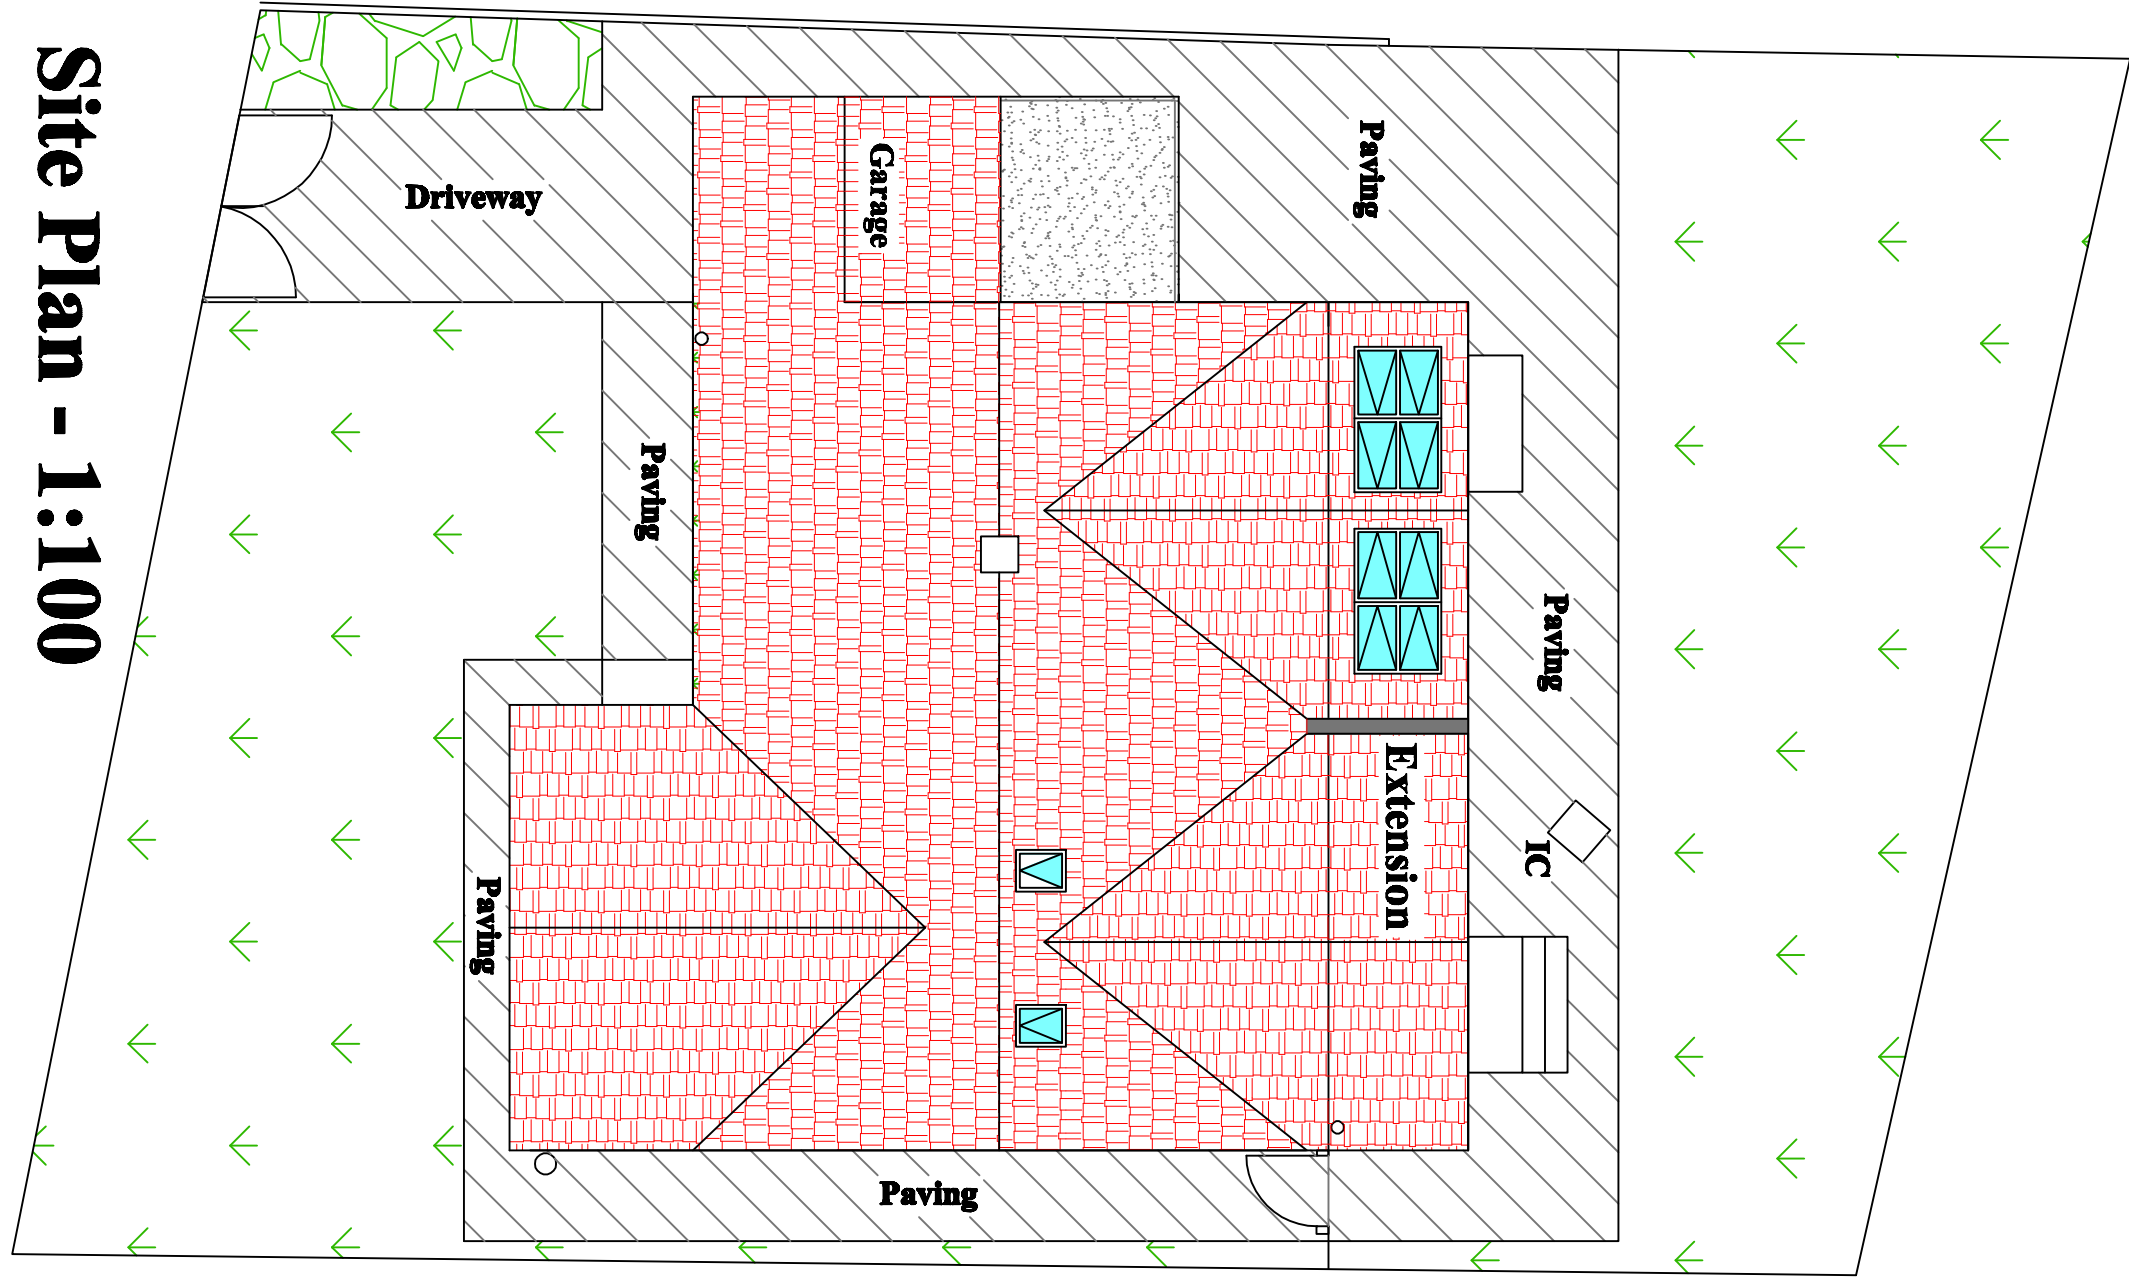


Site Plan - 1:100

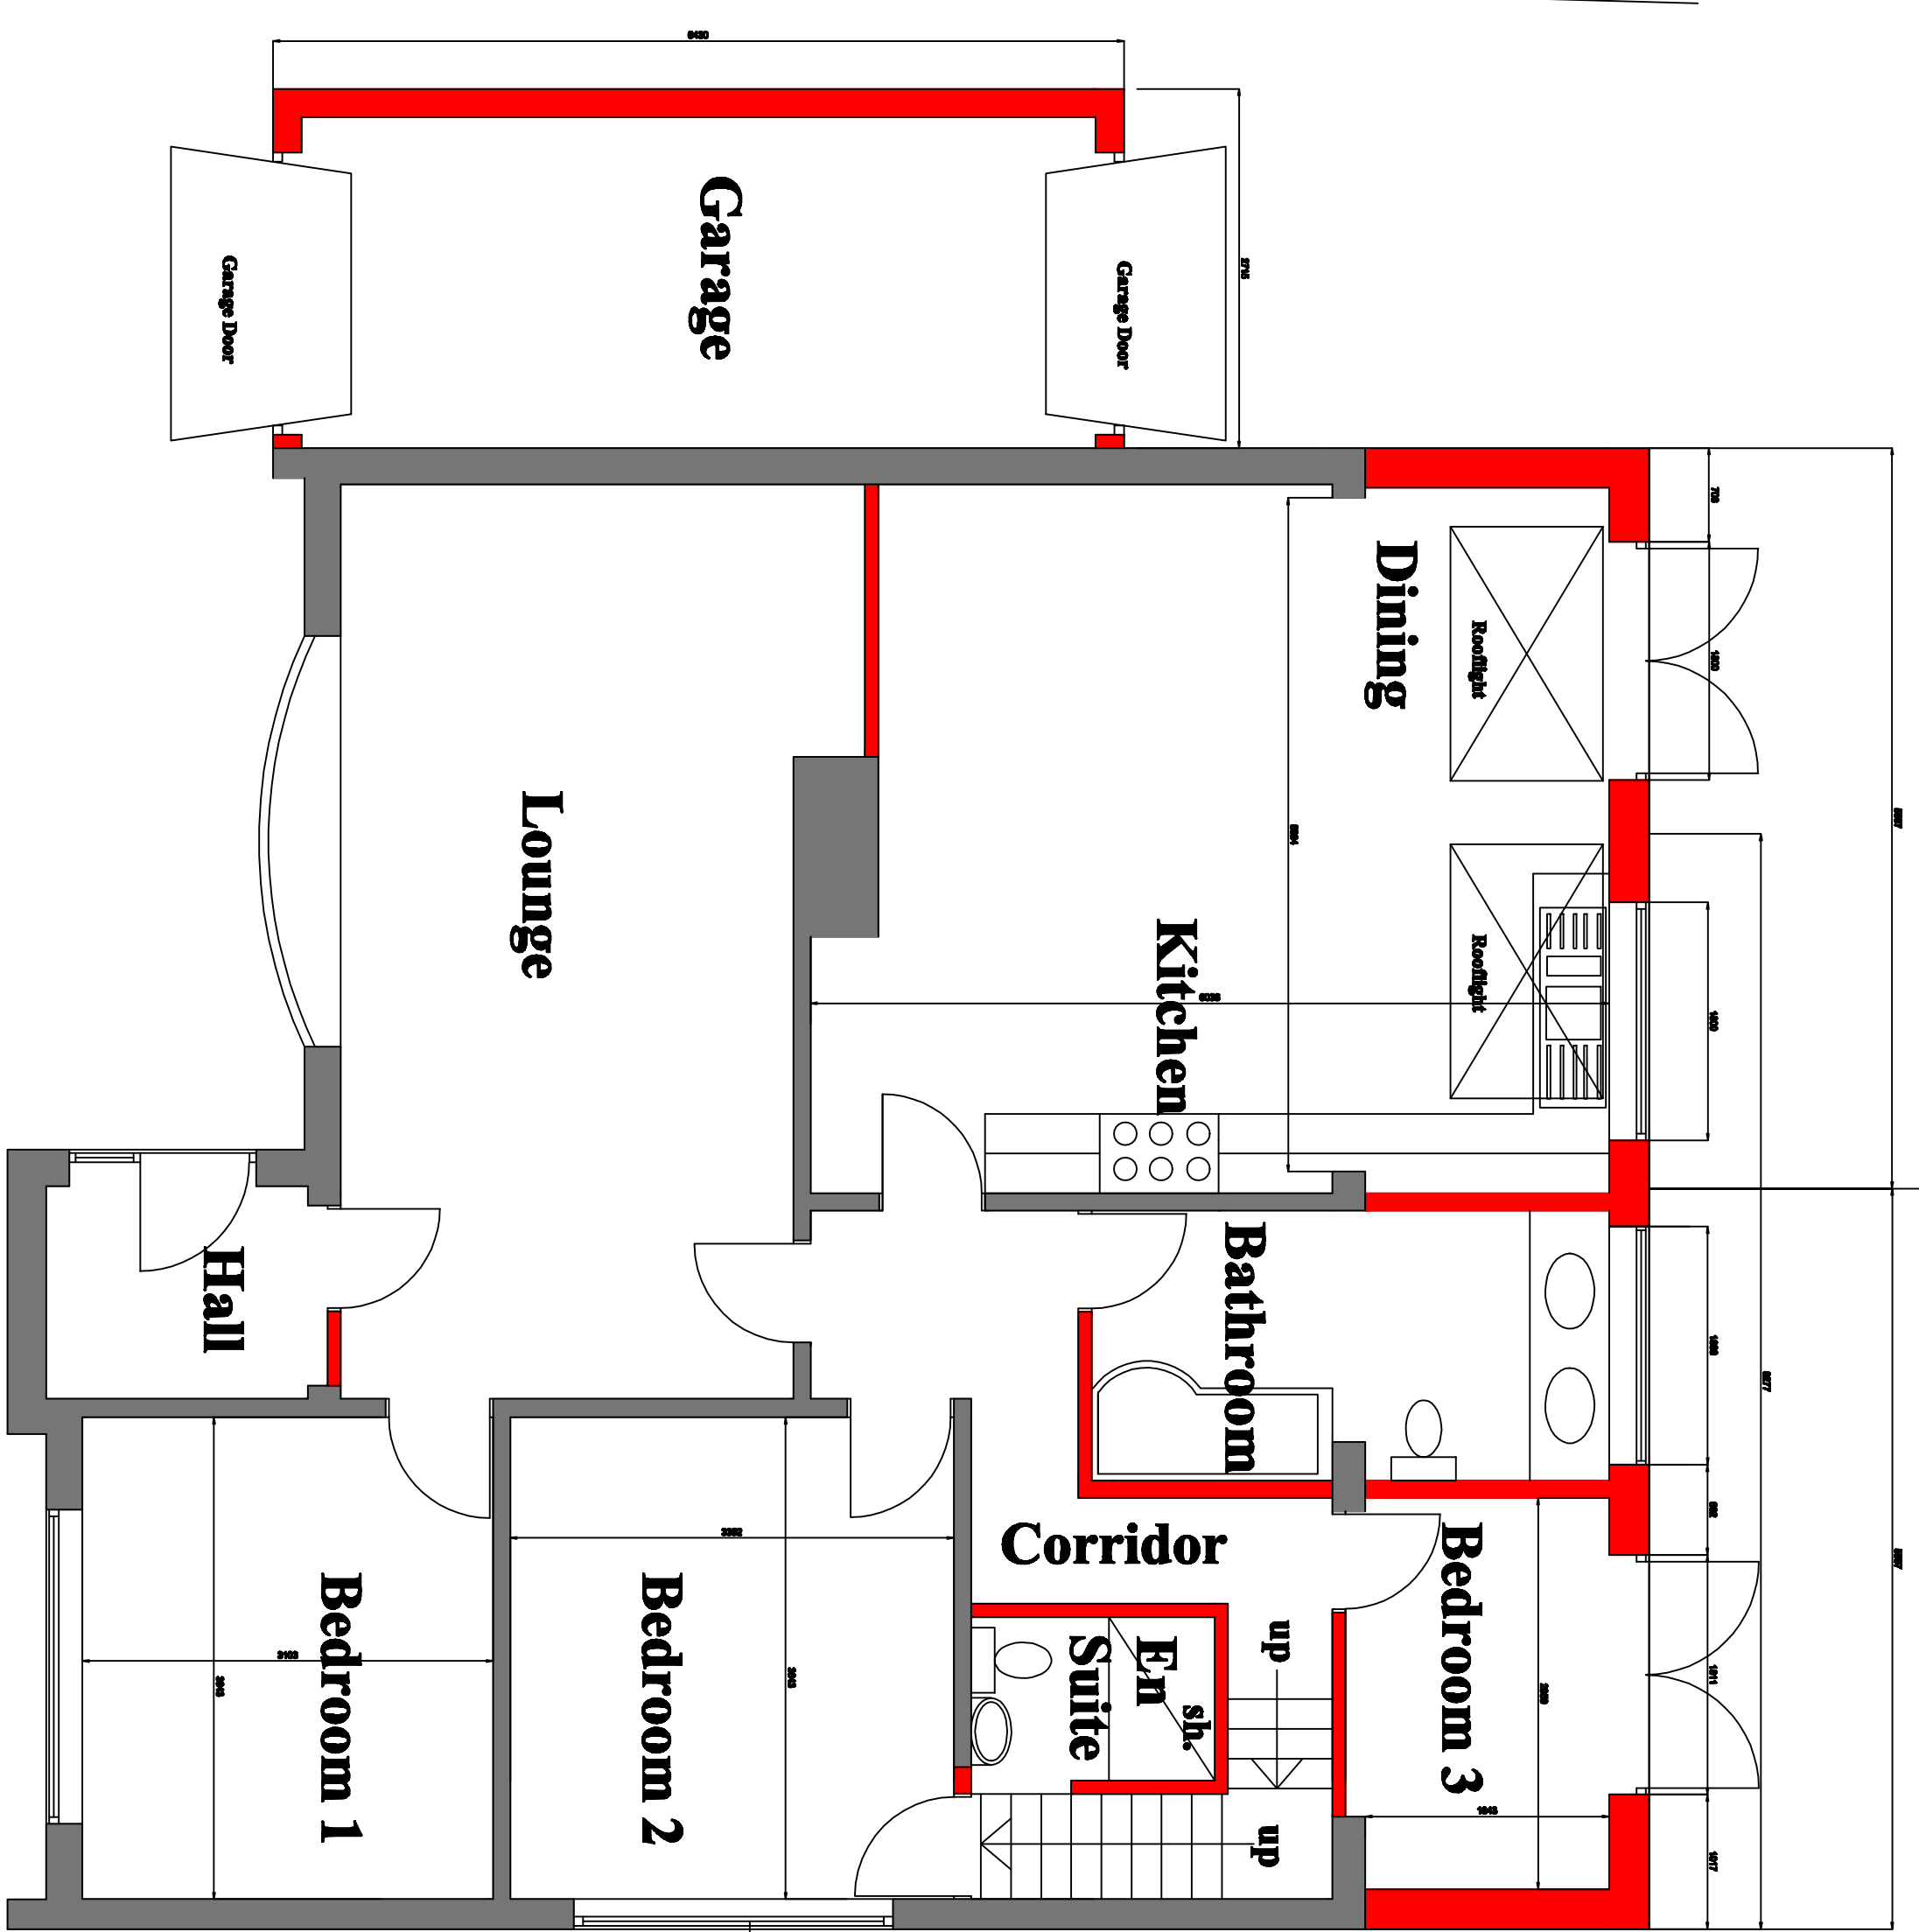

Ground Floor Plan as Proposed 1:50

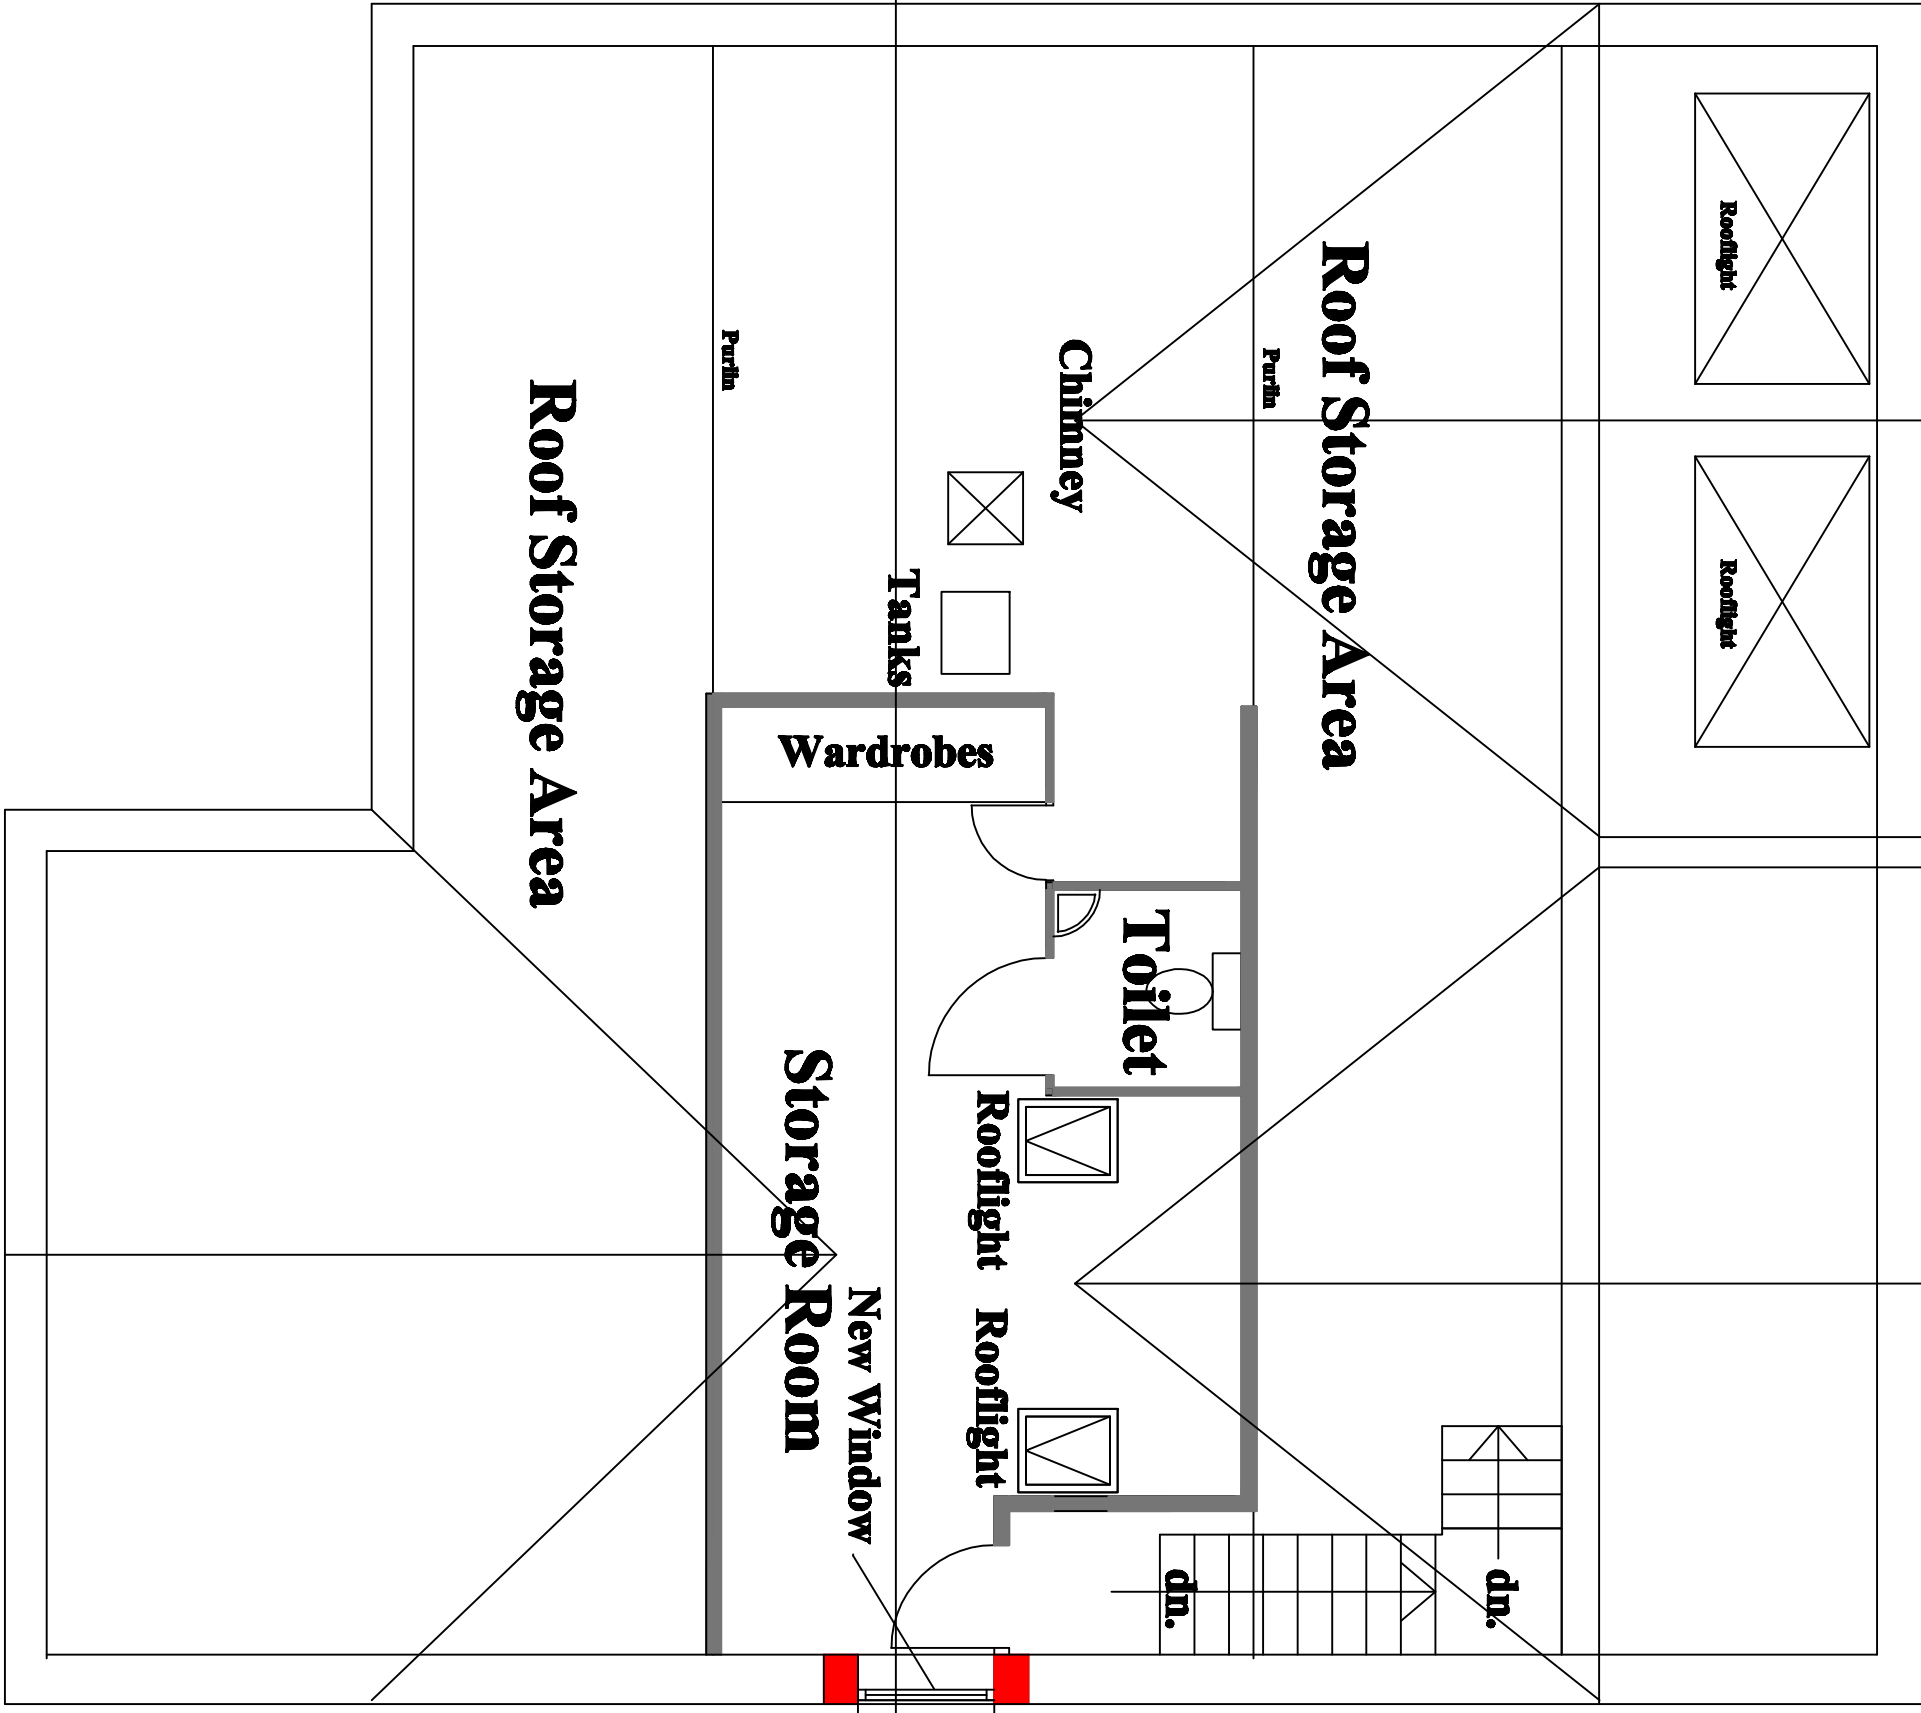

Attic Floor Plan as Proposed 1:50

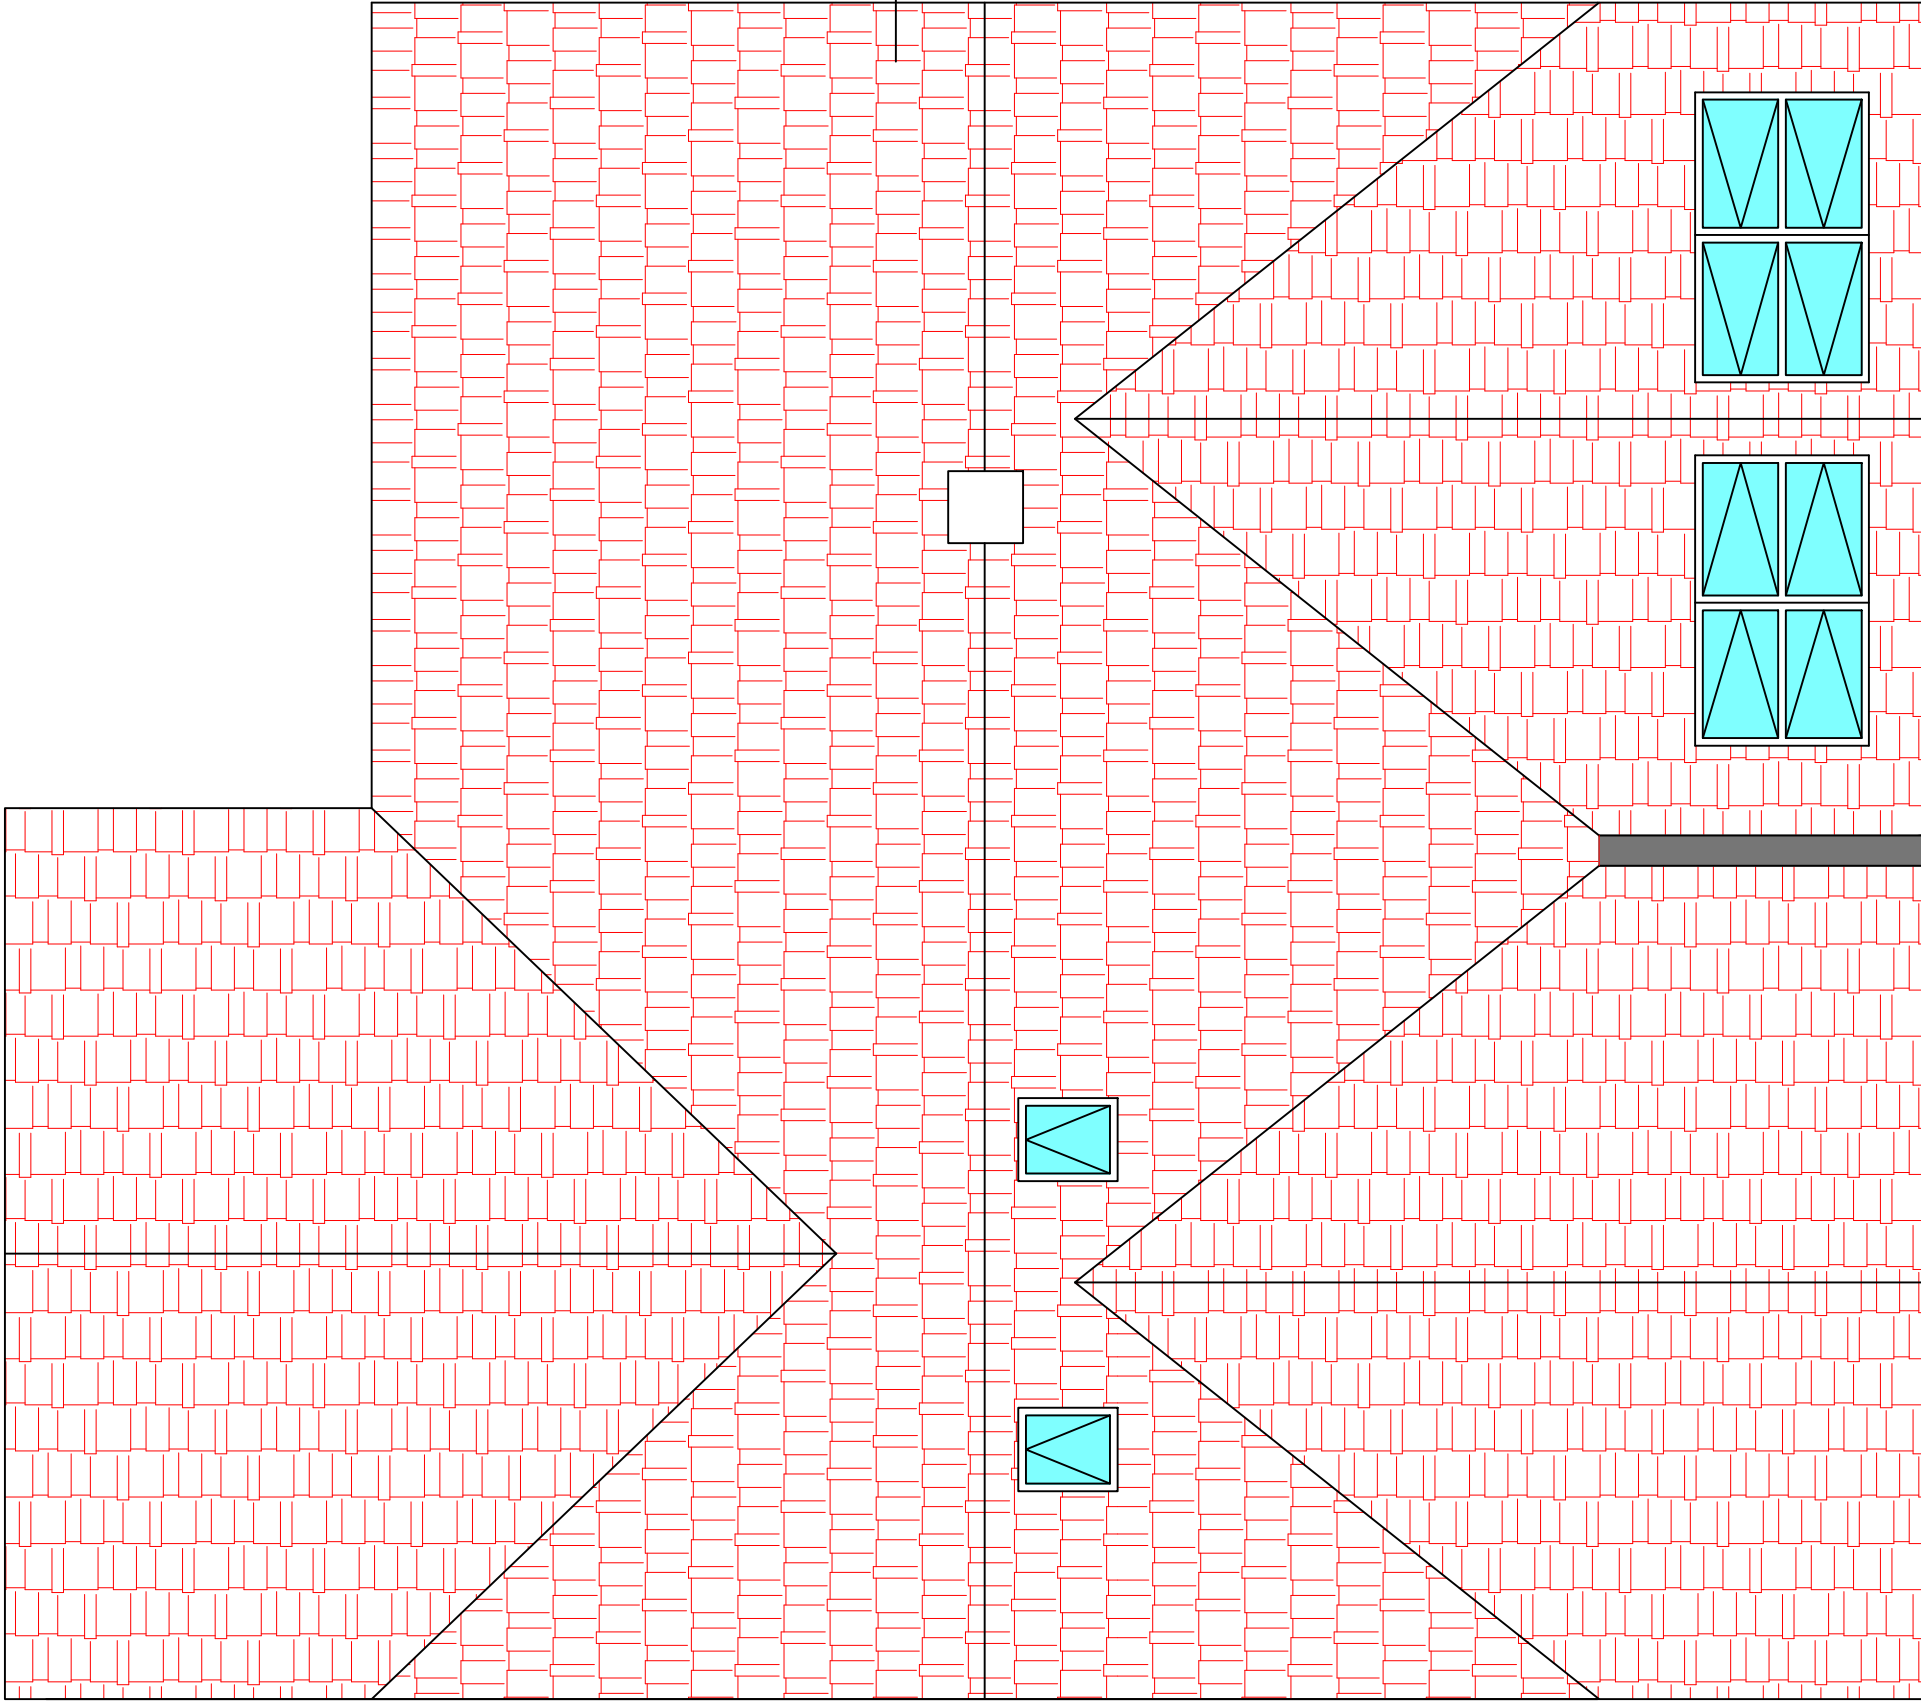

Roof Plan as Proposed 1:50