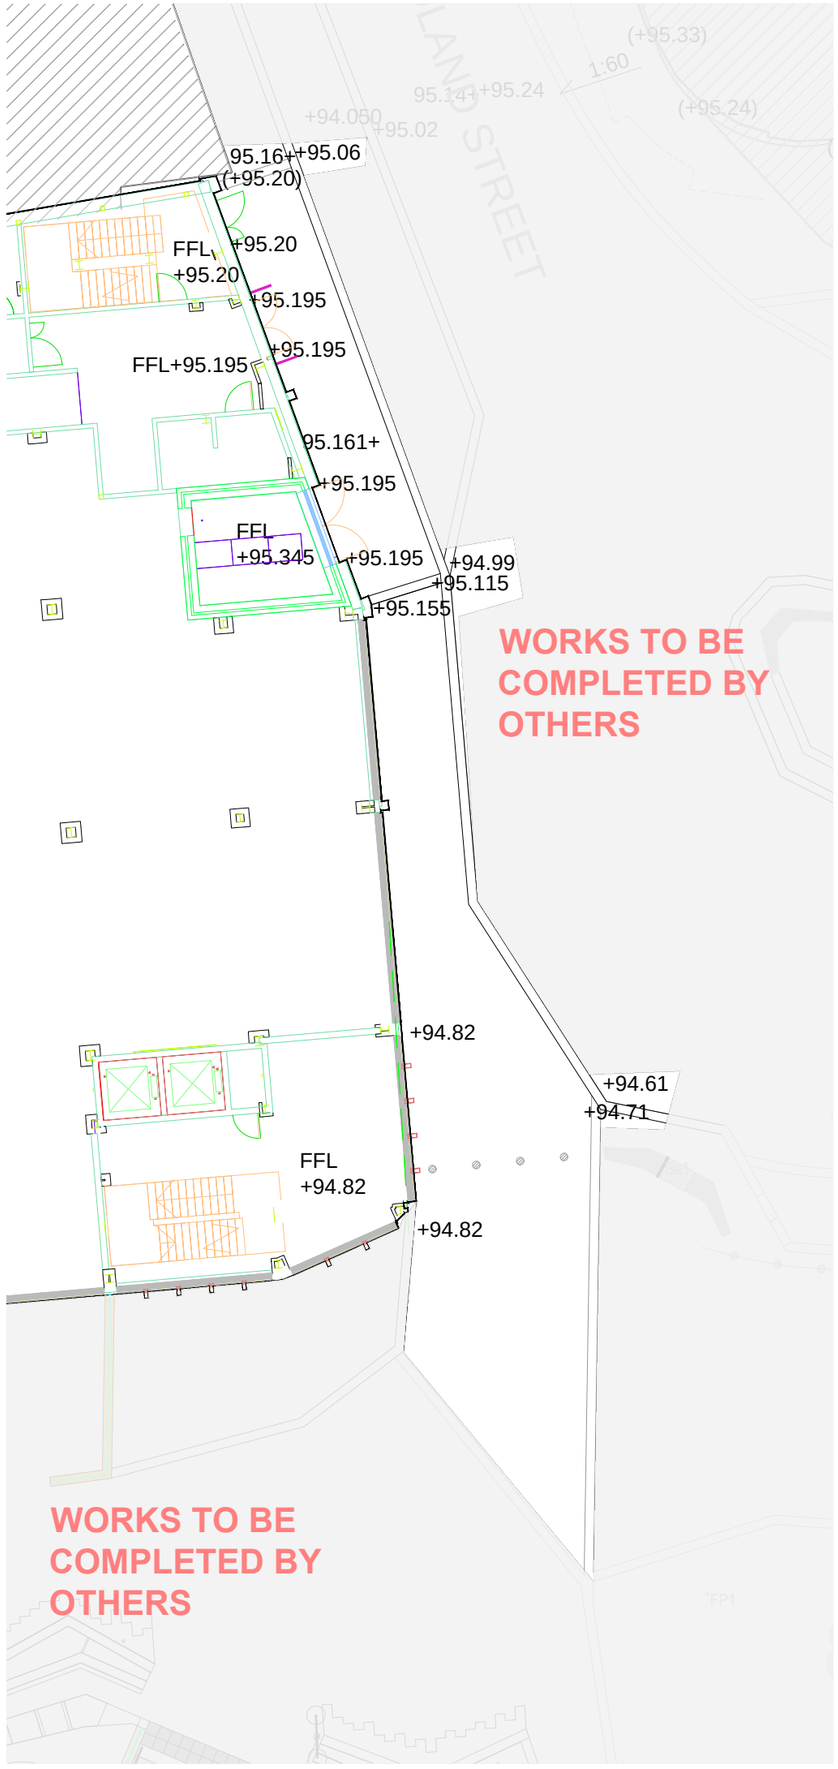


LEVELS

(+65.70)	**Existing Level retained**
+68.45	**Proposed Indicative Level**

Notes:
- This drawing is copyright.
- Do not scale dimensions from this drawing.
- This drawing is to be read in conjunction with all other relevant drawings.
- All discrepancies on this drawing are to be reported to the architect.
- Do not modify any element of this drawing.
- Use drawing only for purpose(s) issued.

North Sign / Key Plan

The following external model files are included within this drawing:

0mm 60mm

Rev	Date	Revision Notes	Dn	Rv
A	19/01/21	Minor amendments to levels following planting and granite seat omission	NV	DW

Client / Contractor

IBI
Intelligence
Buildings
Infrastructure
www.ibigroup.com

Project
BETTER BARNSLEY TOWN CENTRE

Drawing Title
PUBLIC REALM
LEVELS PLAN - AREA EAST OF ZA [CCP080]

Job Number	Drawing Originated Date	PAS 1192 Status Code
50035	13/10/20	.
Scale@A3	Purpose	
1:200	COMMENT AND APPROVAL	

Drawing Number	Revision
BBTC-IBI-N1-L-G700-PL-00-31	A