


TYPICAL TRACK SECTION 1:50 M

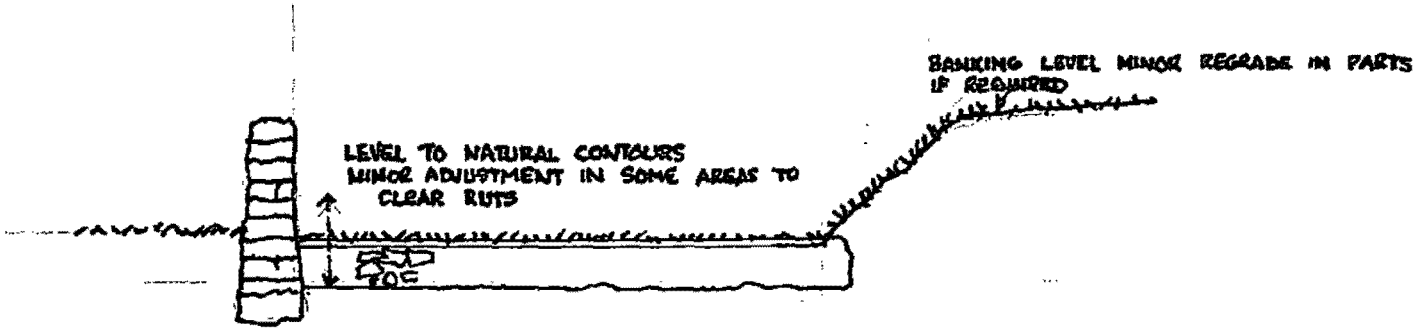

TYPICAL GULLY SECTION 1:50 M

COUNTRYSIDE TRACK TO HEALD HEAD COTTAGE

Michael A. Clynch
Architect, Town Planner, Property Consultant
DIP.ARCH. DIP. T.P. A.R.I.B.A. F.R.S.A.

14 Huddersfield Road, Ingbirchworth, Penistone
Sheffield S36 7GF

Tel: 01226 766308