




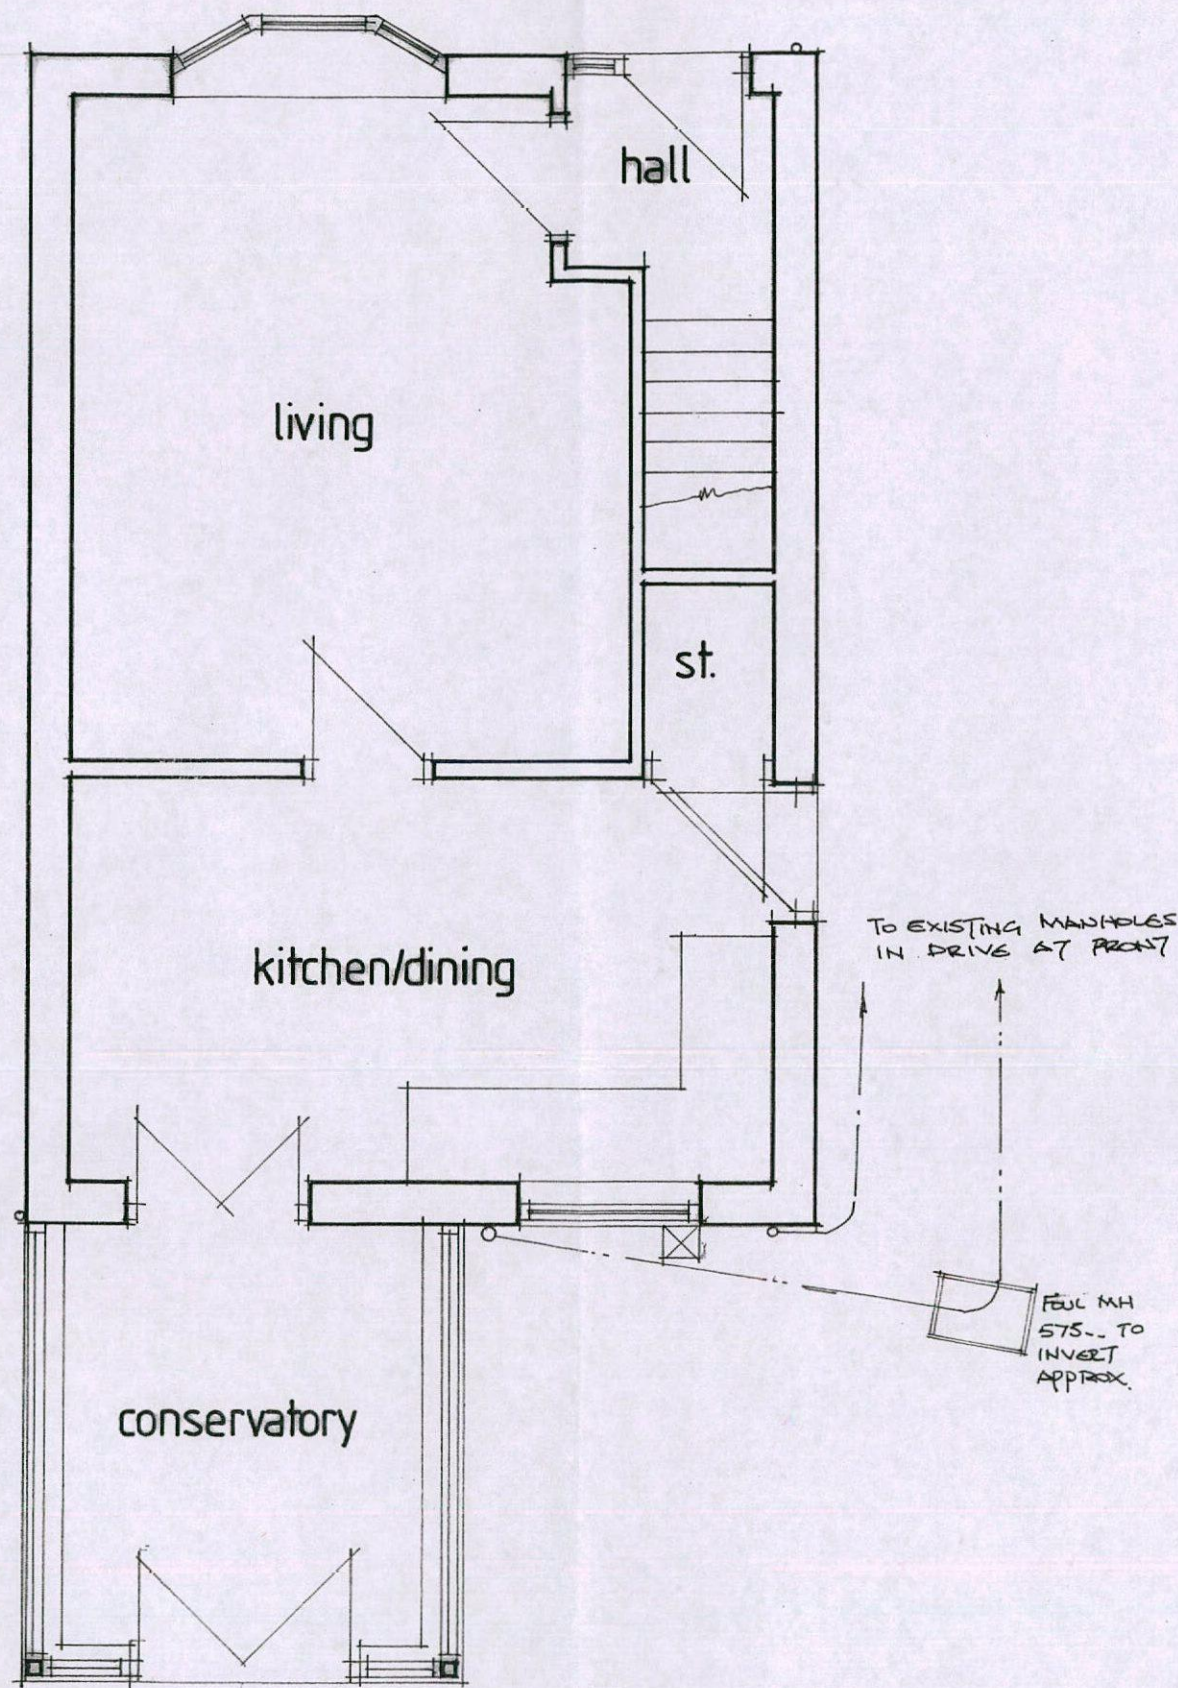


EX. G.F. PLAN (1:50)

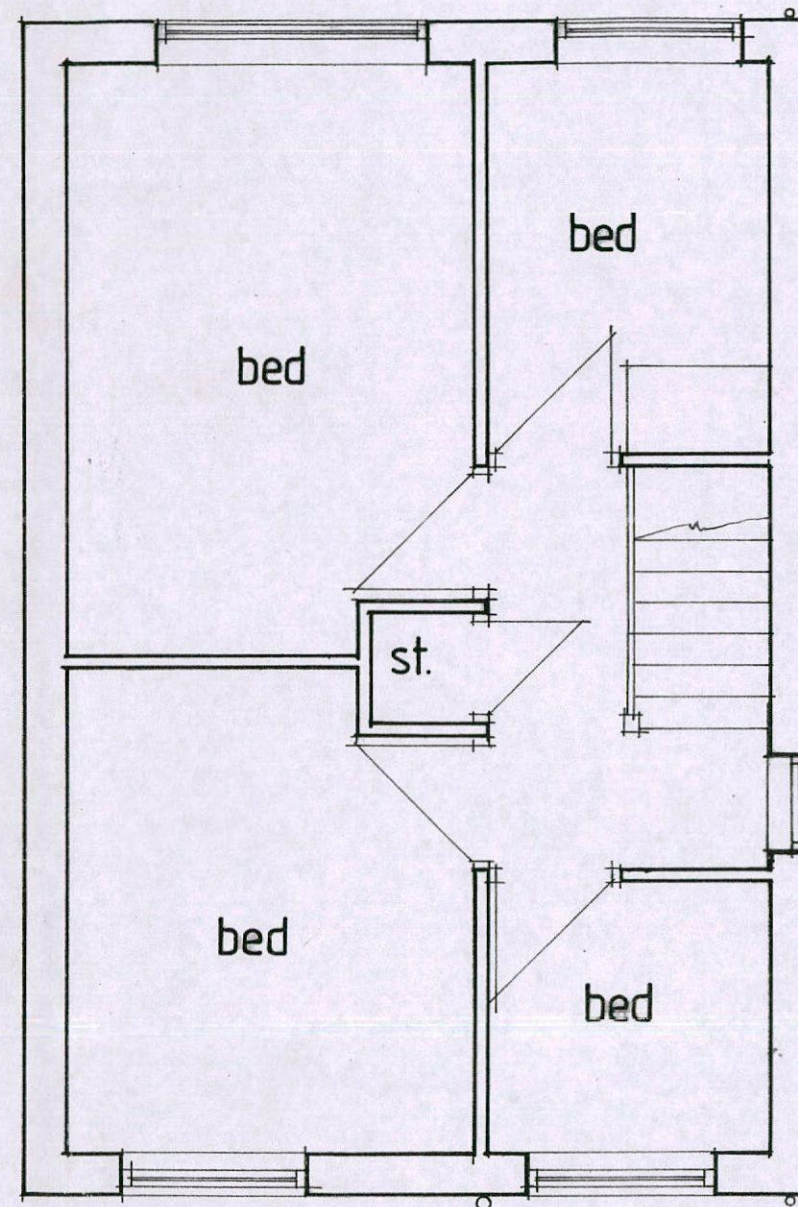

EX. F.F. PLAN (1:50)

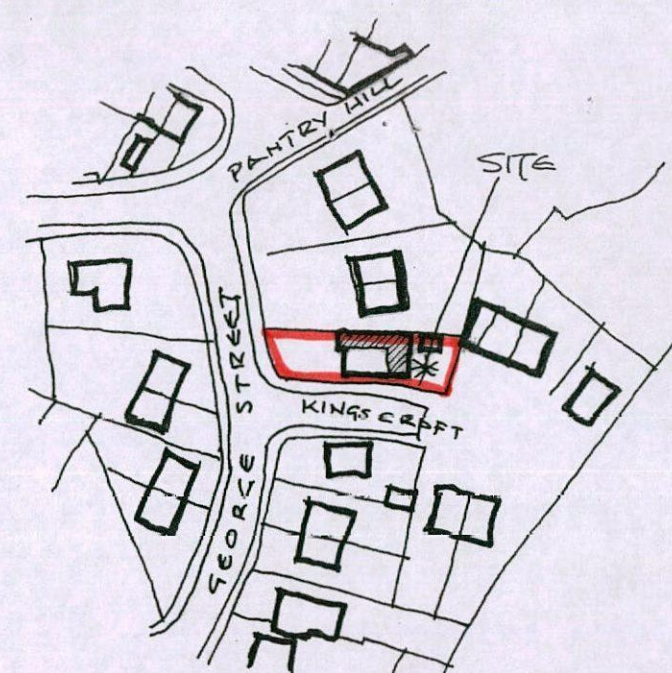


LOCATION PLAN 1/1250 approx.

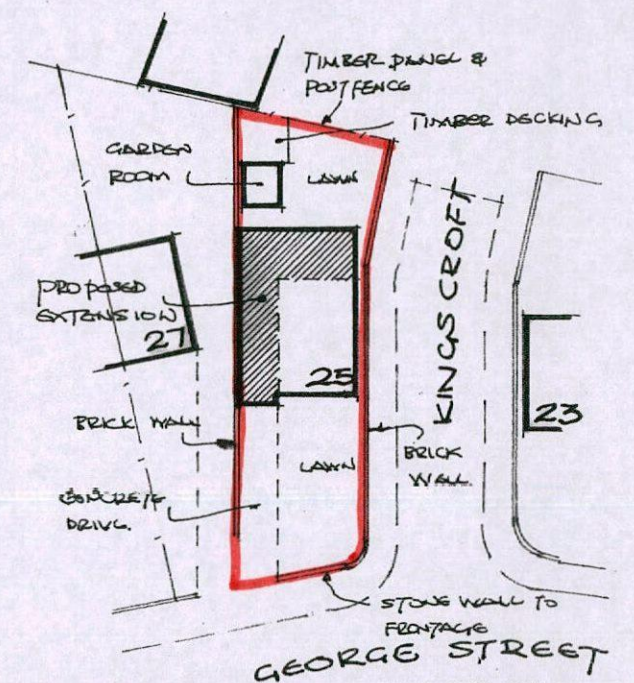


BLOCK PLAN 1/500 approx.

PROPOSED TWO STOREY EXTENSIONS TO
25 GEORGE STREET WORSBROUGH DALE FOR
MR. & MRS. J. BARRACLOUGH - TEL. 07983707348

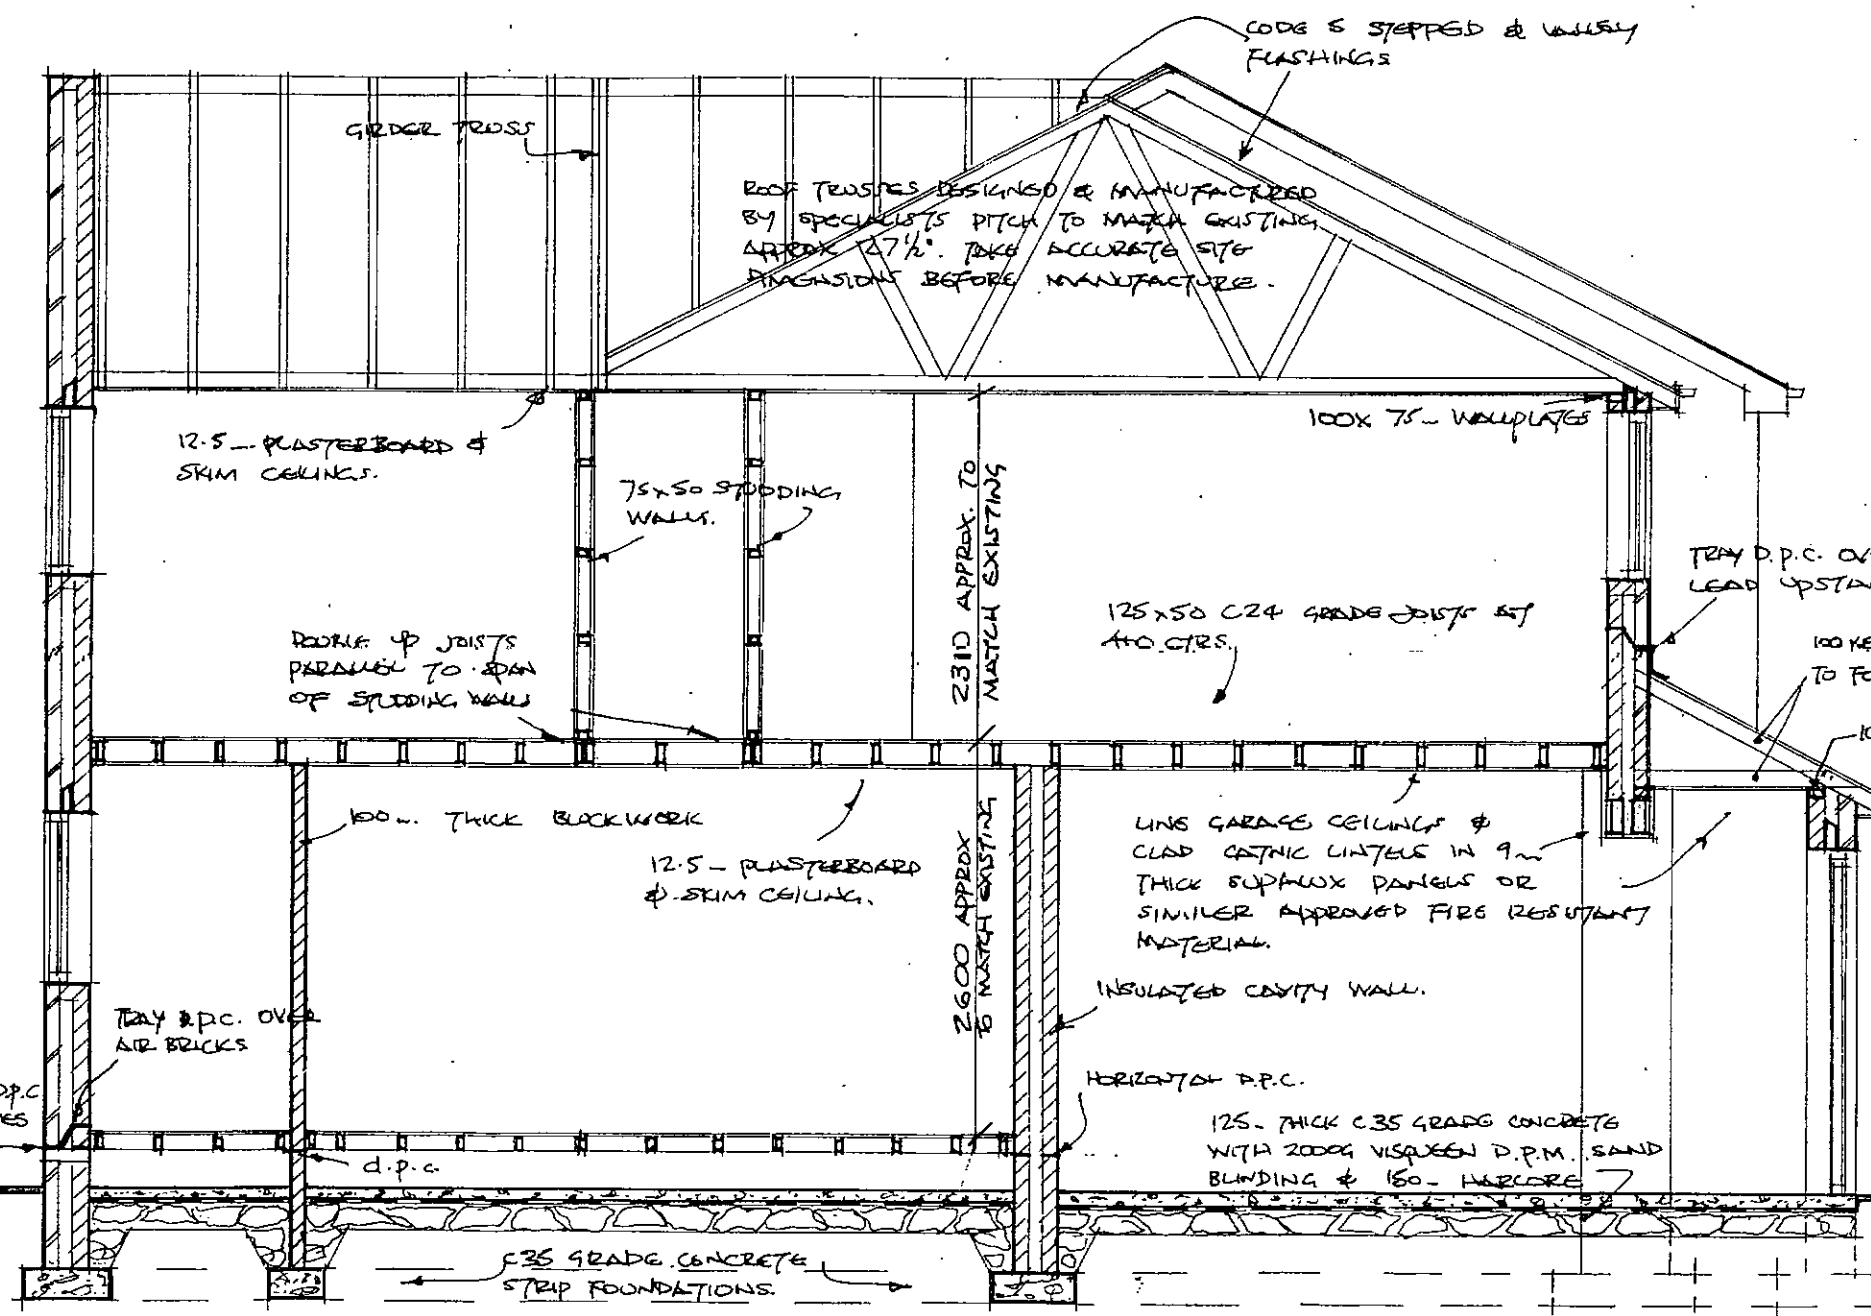


SECTION A-A (1:50)

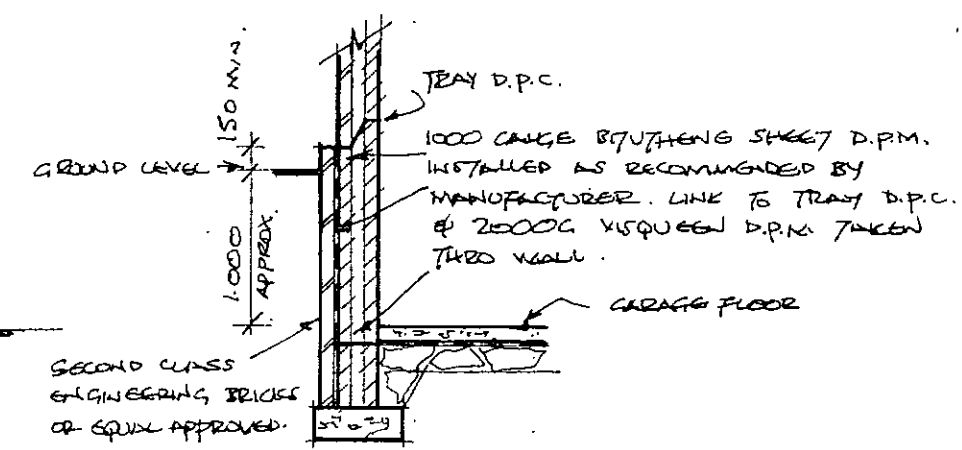

SECTION B-B (1:50)




EX. SIDE ELEVATION. (1:100)

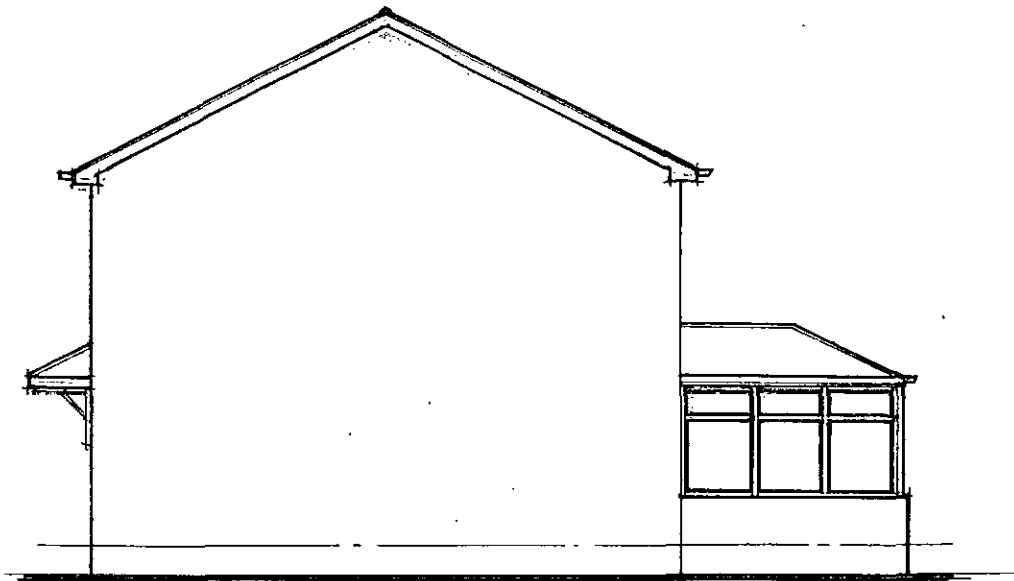

EX. SIDE ELEVATION. (1:100)



EX. REAR ELEVATION. (1:100)

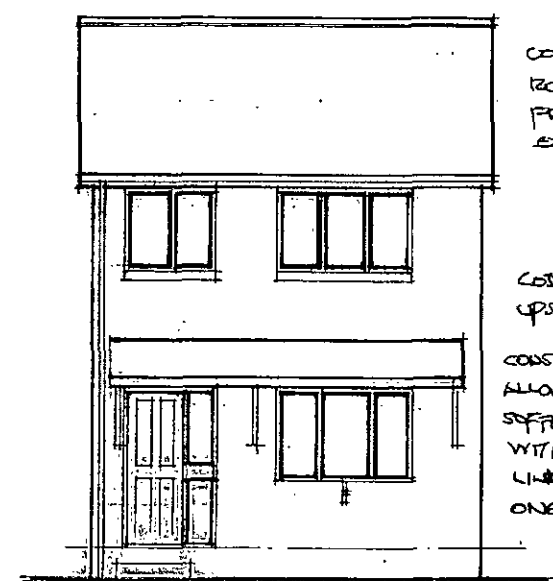

EX. FRONT ELEVATION. (1:100)


CONCRETE INTERIOR CEILING
ROOF TILES COLOUR &
PROFILE TO MATCH
EXISTING.

CODG 4 LEAD
UPSTAND FLASHING.

CONSTRUCT ROOF TO
ALLOW FASCIA &
SOFFIT TO LINE UP
WITH CANOPY &
LINE TILING AS
ONE.




PROP. FRONT ELEVATION. (1:100)

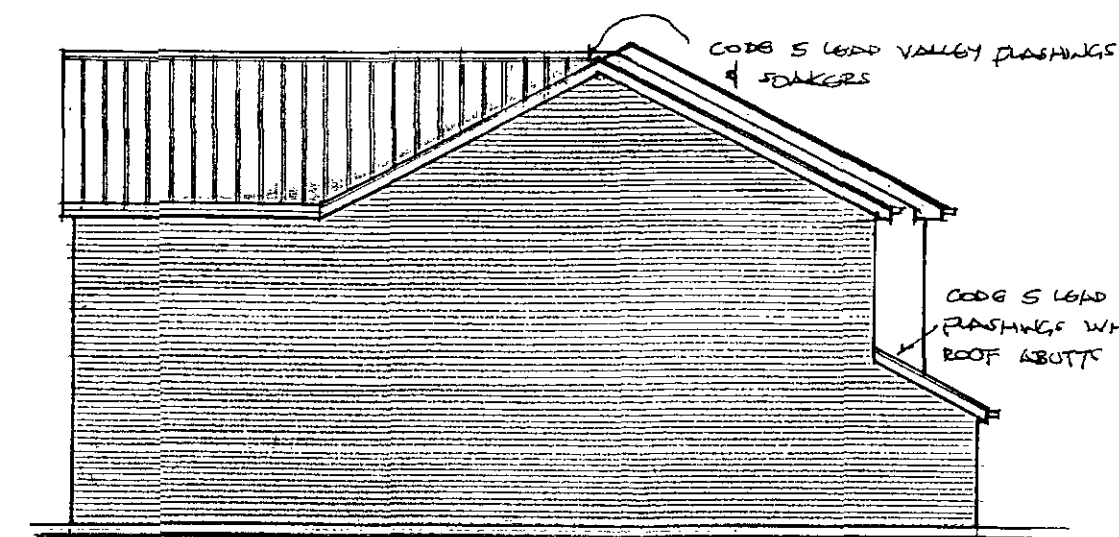

CODG 5 LEAD VALLEY FLASHINGS
& SAKERS


CODG 5 LEAD STEPPER
FLASHING WHERE NEW
ROOF BUTTS WALL.

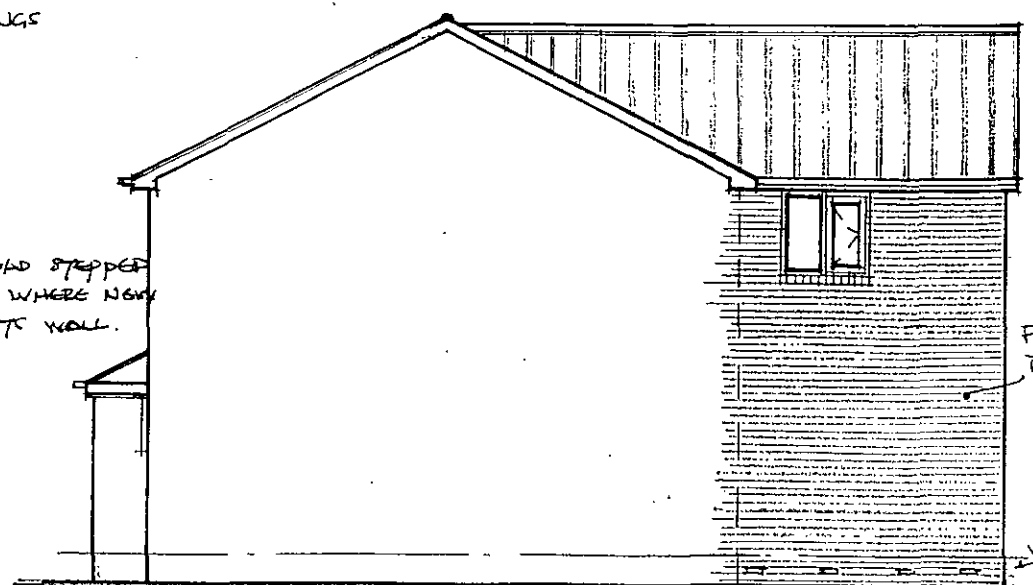

PROP. SIDE ELEVATION. (1:100)

FACING BRICKS
TO MATCH EXISTING

FLY BRICKS

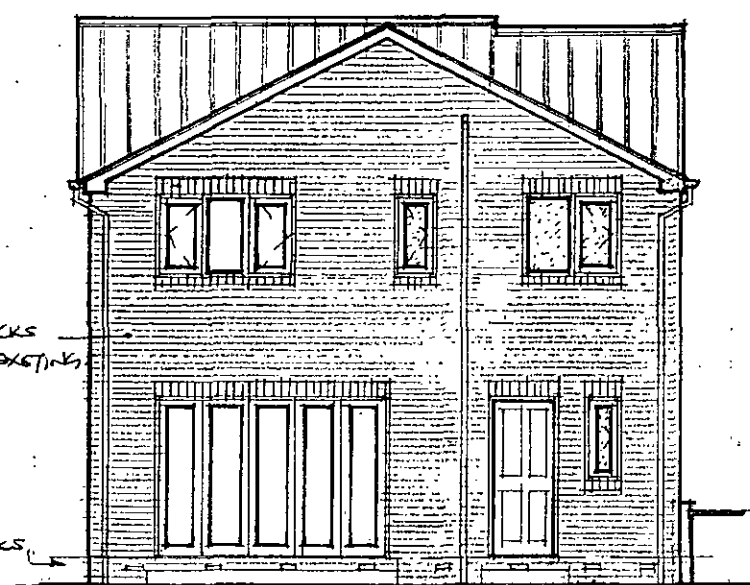

PROP. REAR ELEVATION. (1:100)

PROP. SIDE ELEVATION. (1:100)