
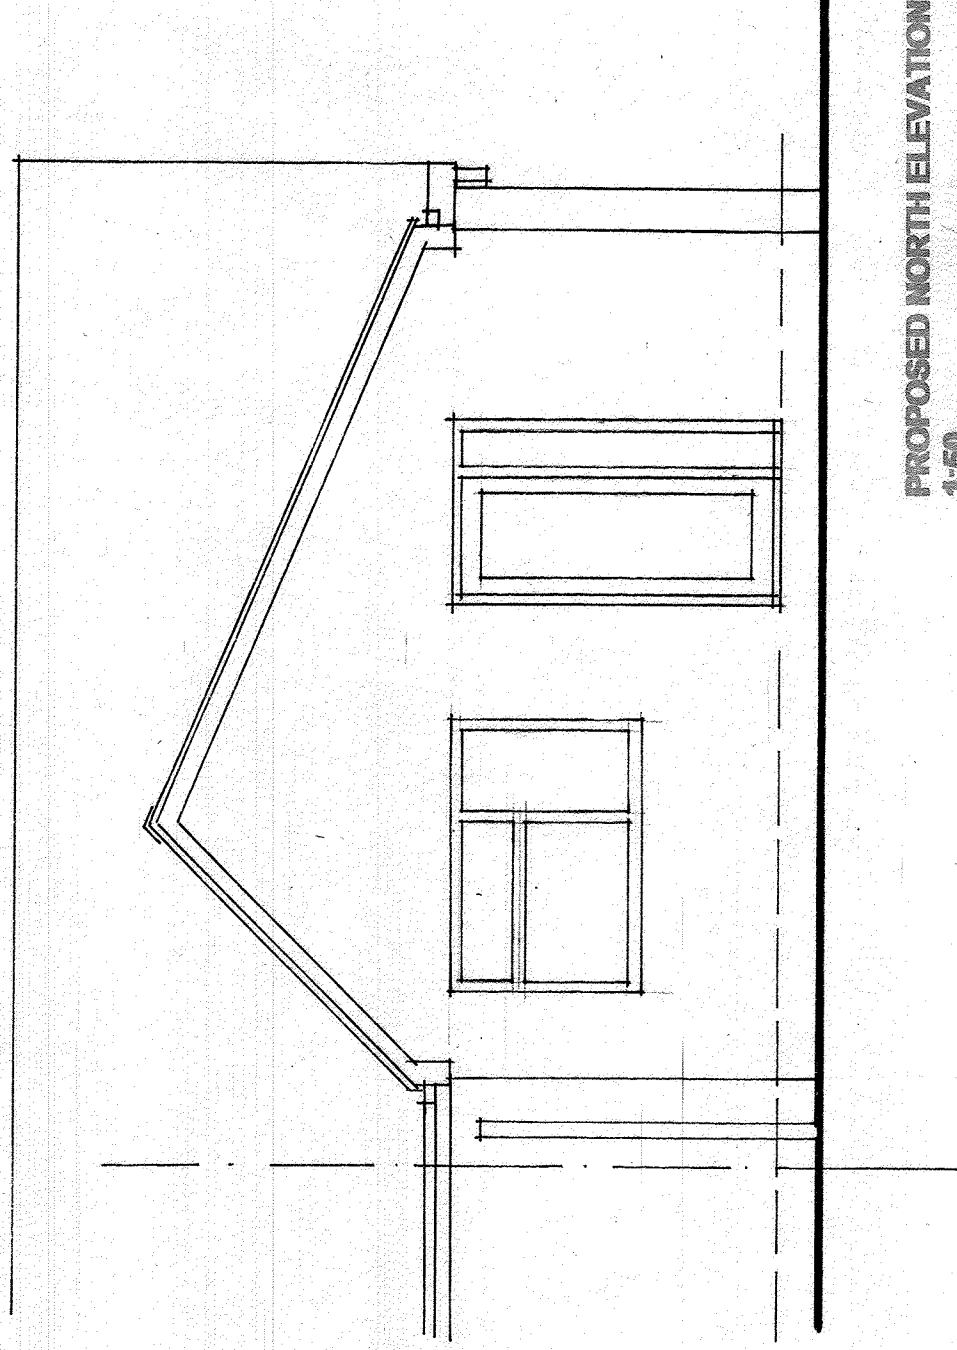


MATERIALS

WALLS- FACING BRICKWORK TO MATCH EXISTING
ROOF- CONCRETE INTERLOCKING TILES TO MATCH
EXISTING

UPPER PART OF WALLS TO MATCH EXISTING
DOORS WHITE UPVC TO MATCH EXISTING

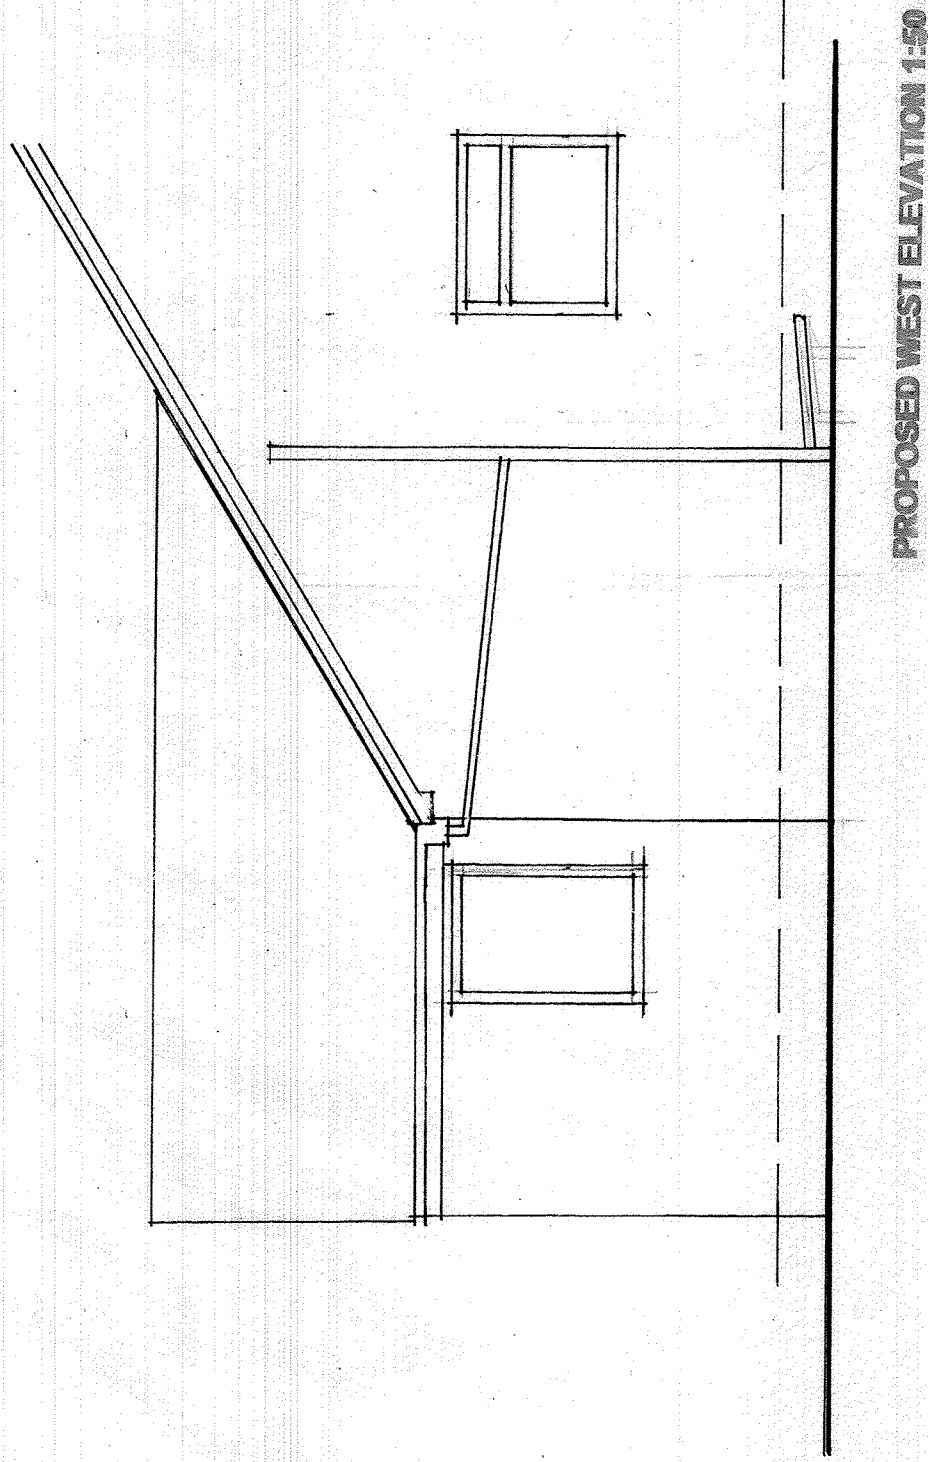

EXTENSION AT 3 WOBBURN PLACE
DODWORTH BARNSLEY S75 3ST
FOR MR & MRS J LEIGH NOV 2021