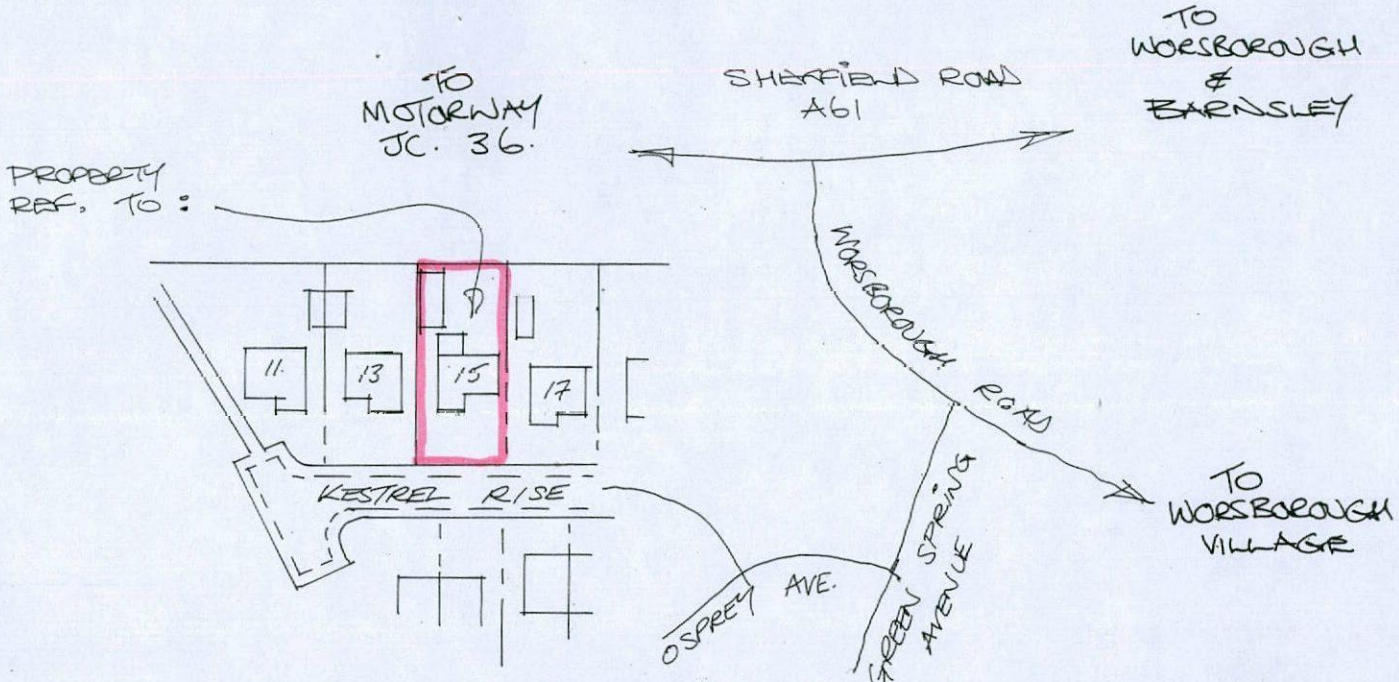

Location Plan 1:1250

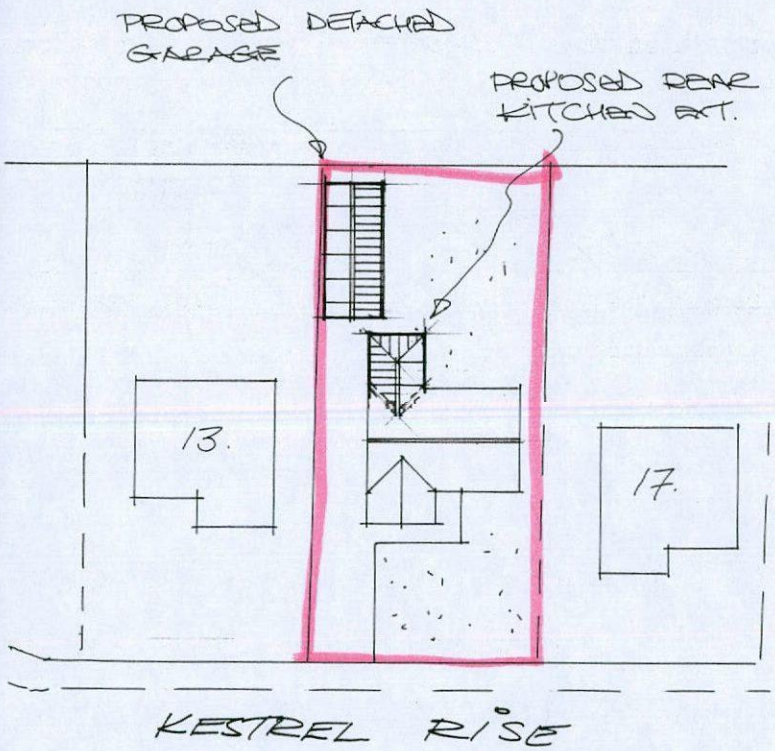

Site Layout 1:500

Rev	Notes	Date

Garry Greetham Associates Ltd
Residential Design Consultant
Westwood House
18 Carr Lane
Tankersley
Barnsley S75 3BE
Tel(01226)746573

PROJECT	Various Extensions
CLIENT	Mr. & Mrs. M. Senenko
TITLE	Site & Location Layouts
ADDRESS	15 Kestrel Rise, Birdwell, Barnsley. S70 5SJ
DRAWN BY	ggg
SCALE	as shown
DATE	July15
DRAWING No	807-01
REV	

Member of the Chartered Institute of Architectural Technologists

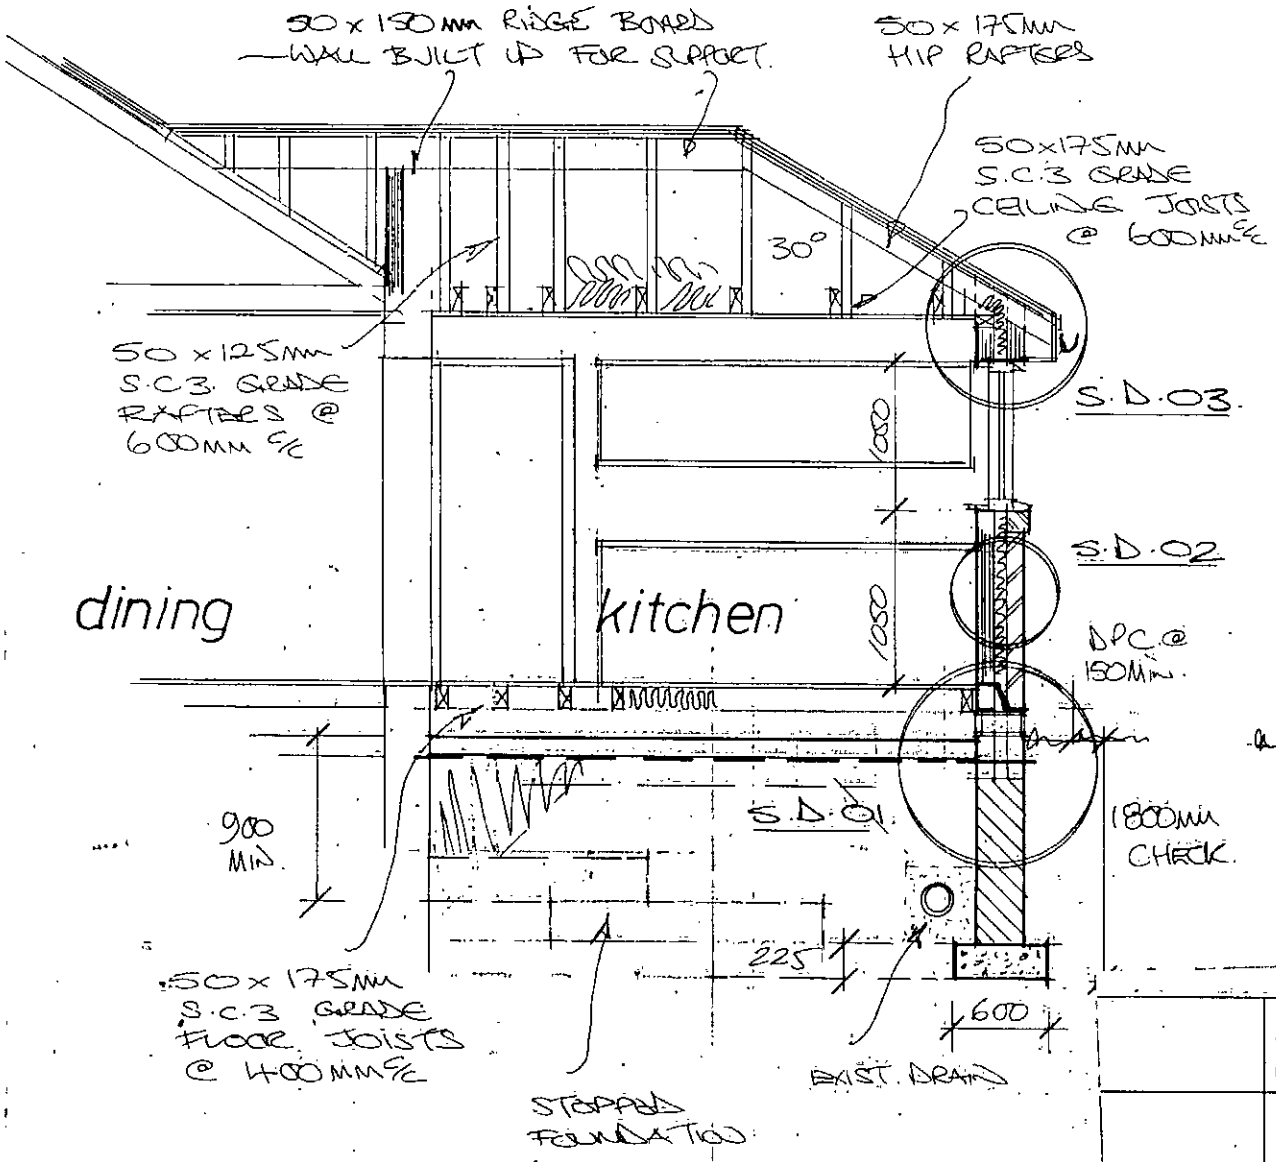

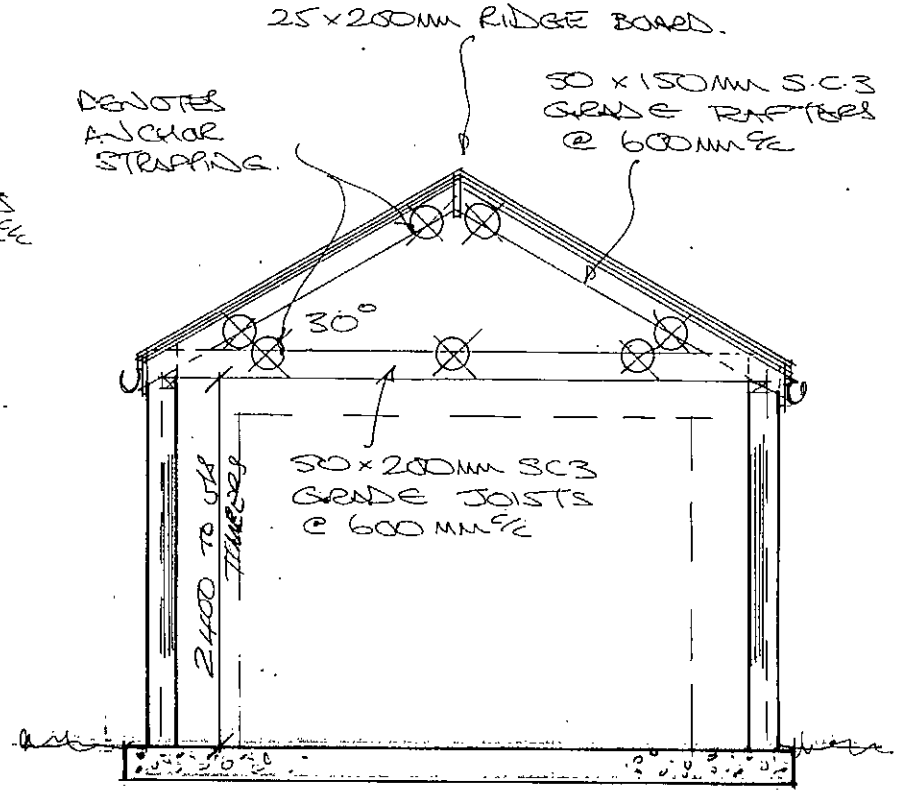

Rev	Notes	Date

Garry Greetham Associates Ltd
Residential Design Consultant
Westwood House
18 Carr Lane
Tankersley
Barnsley, S75 3BE
Tel(01226)746573

PROJECT Various. Extensions

CLIENT Mr. & Mrs. M. Senenko

TITLE Typical Sections

ADDRESS 15 Kestrel Rise, Birdwell, Barnsley. S70 5SJ

DRAWN BY ggg

SCALE 1:50 DATE July15

DRAWING No 807-04 REV

Member of the Chartered Institute of Architectural Technologists