
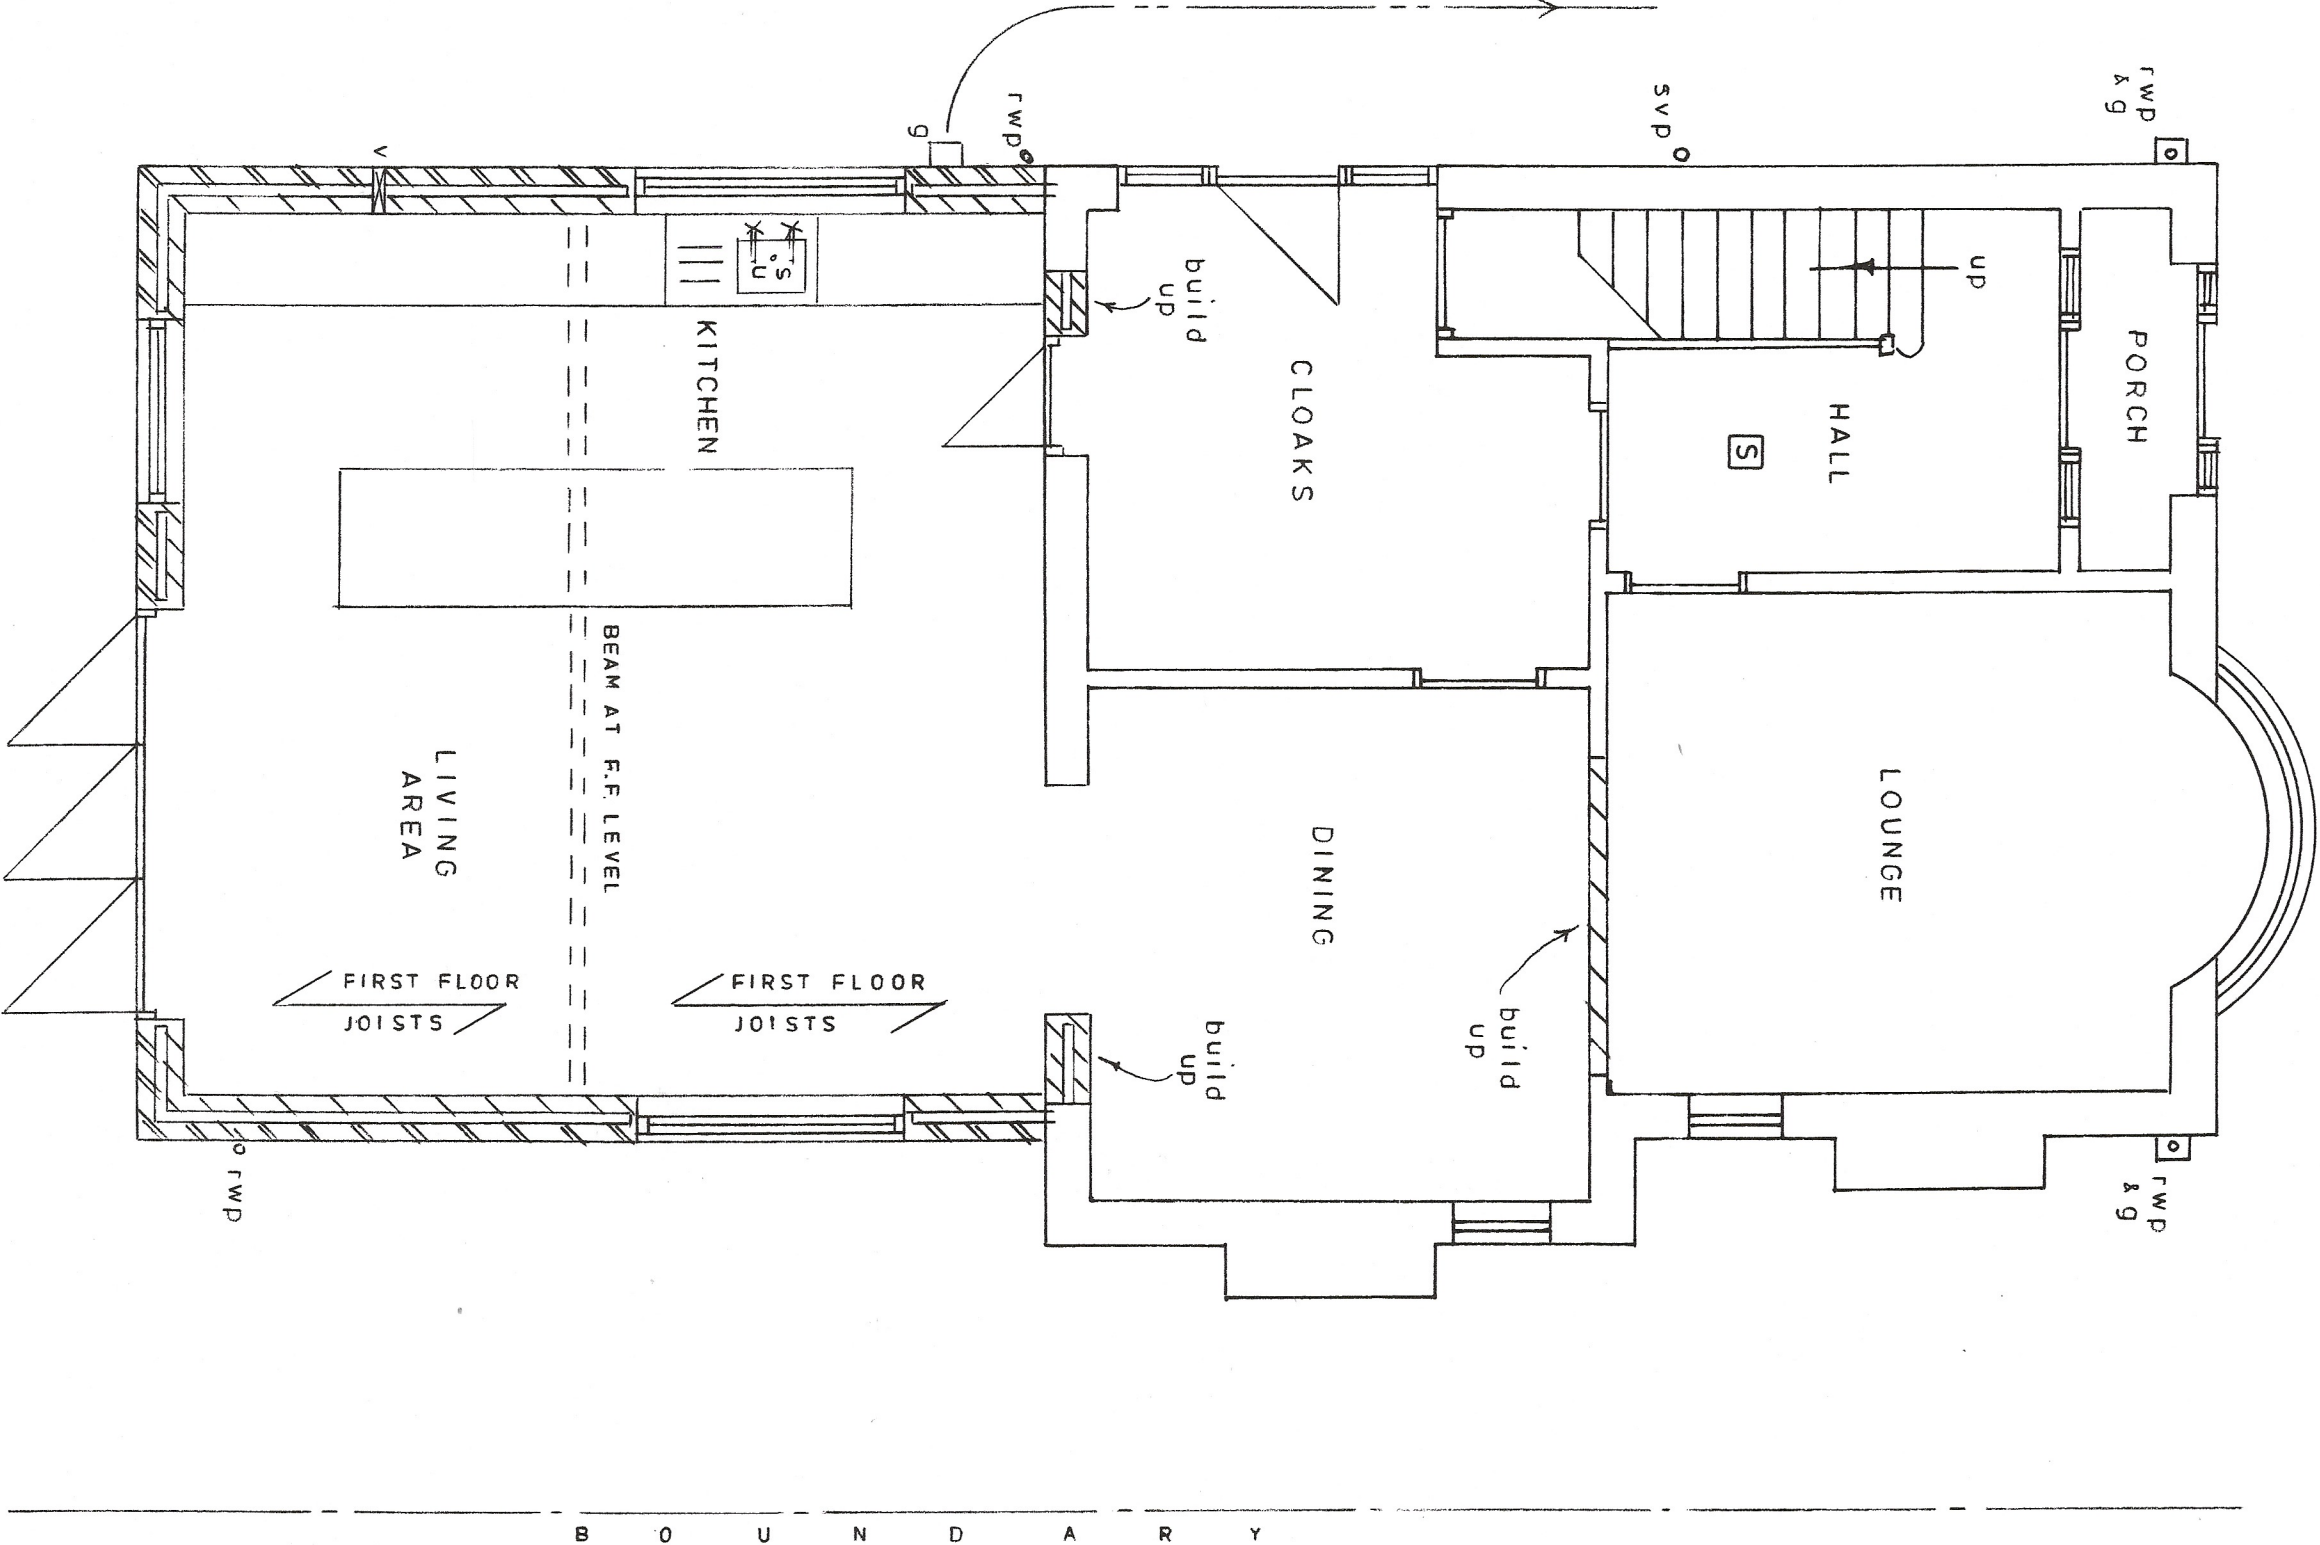



PROPOSED DOUBLE STOREY REAR EXTENSION
at No 5 TOLLGATE CLOSE, SHAFTON
for Mr. A. PICKERSGILL.

SCALE:- PLANS & SECTIONS = 1:50 ELEVATIONS = 1:100


PROPOSED

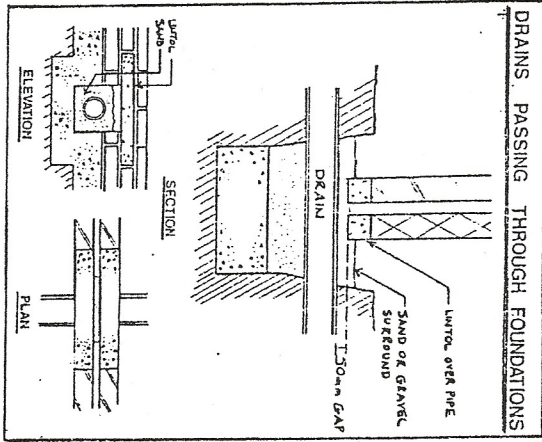


PROPOSED GROUND FLOOR PLAN

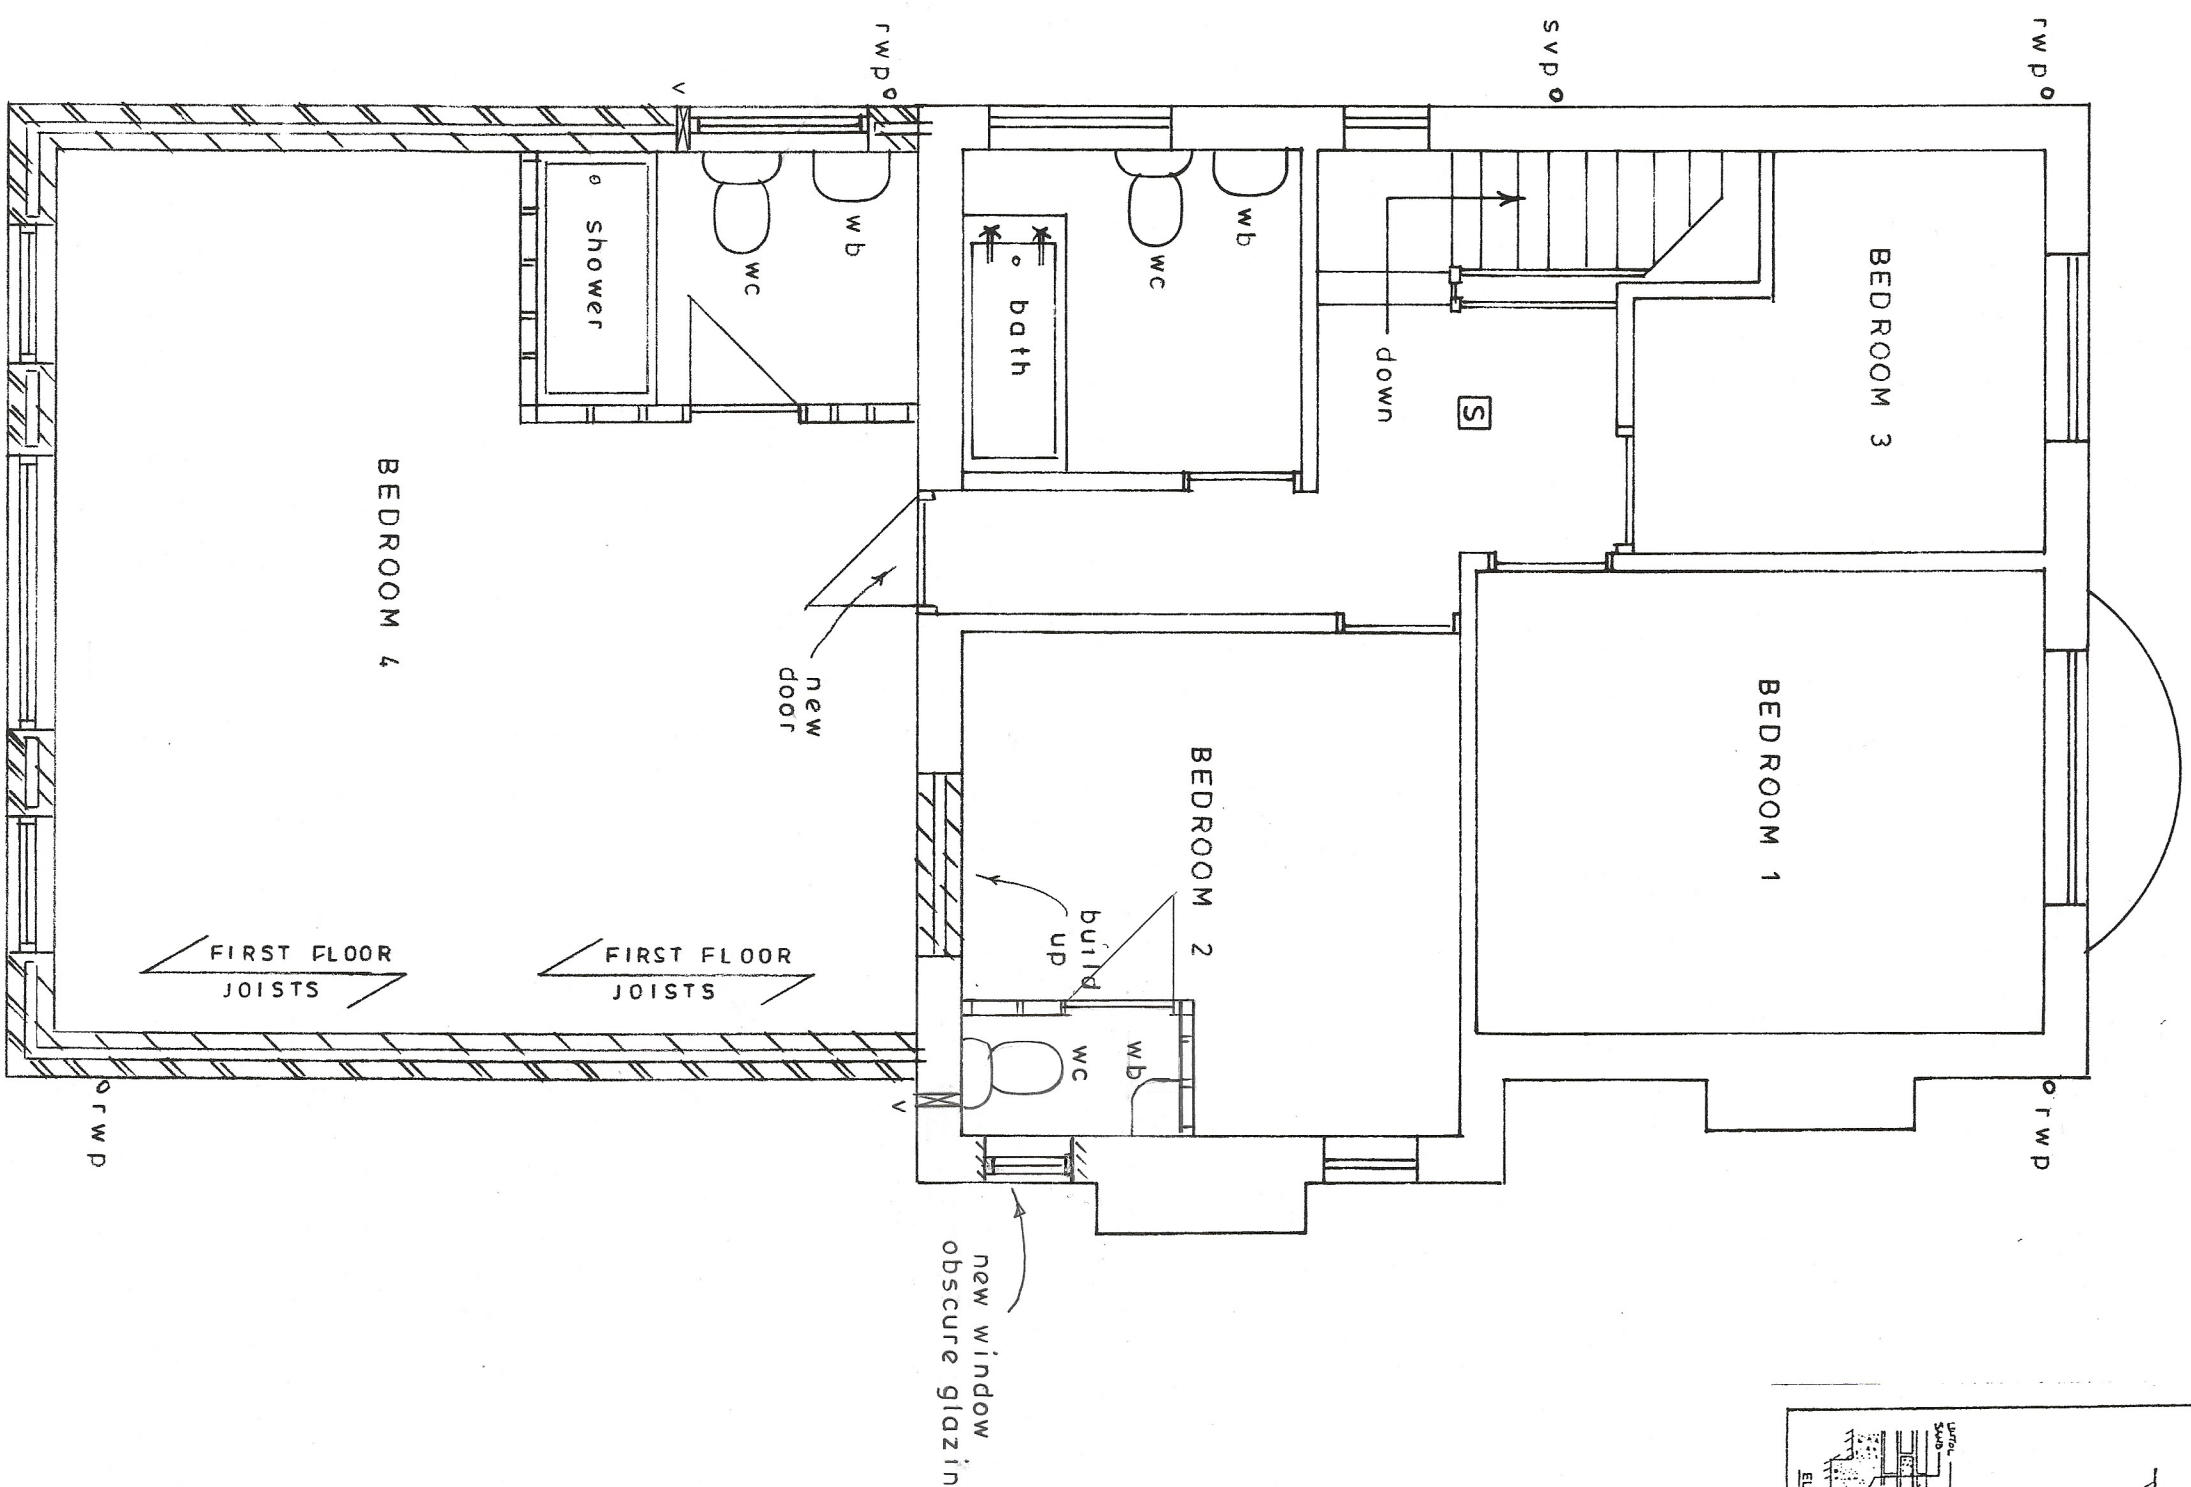


PROPOSED FIRST FLOOR PLAN

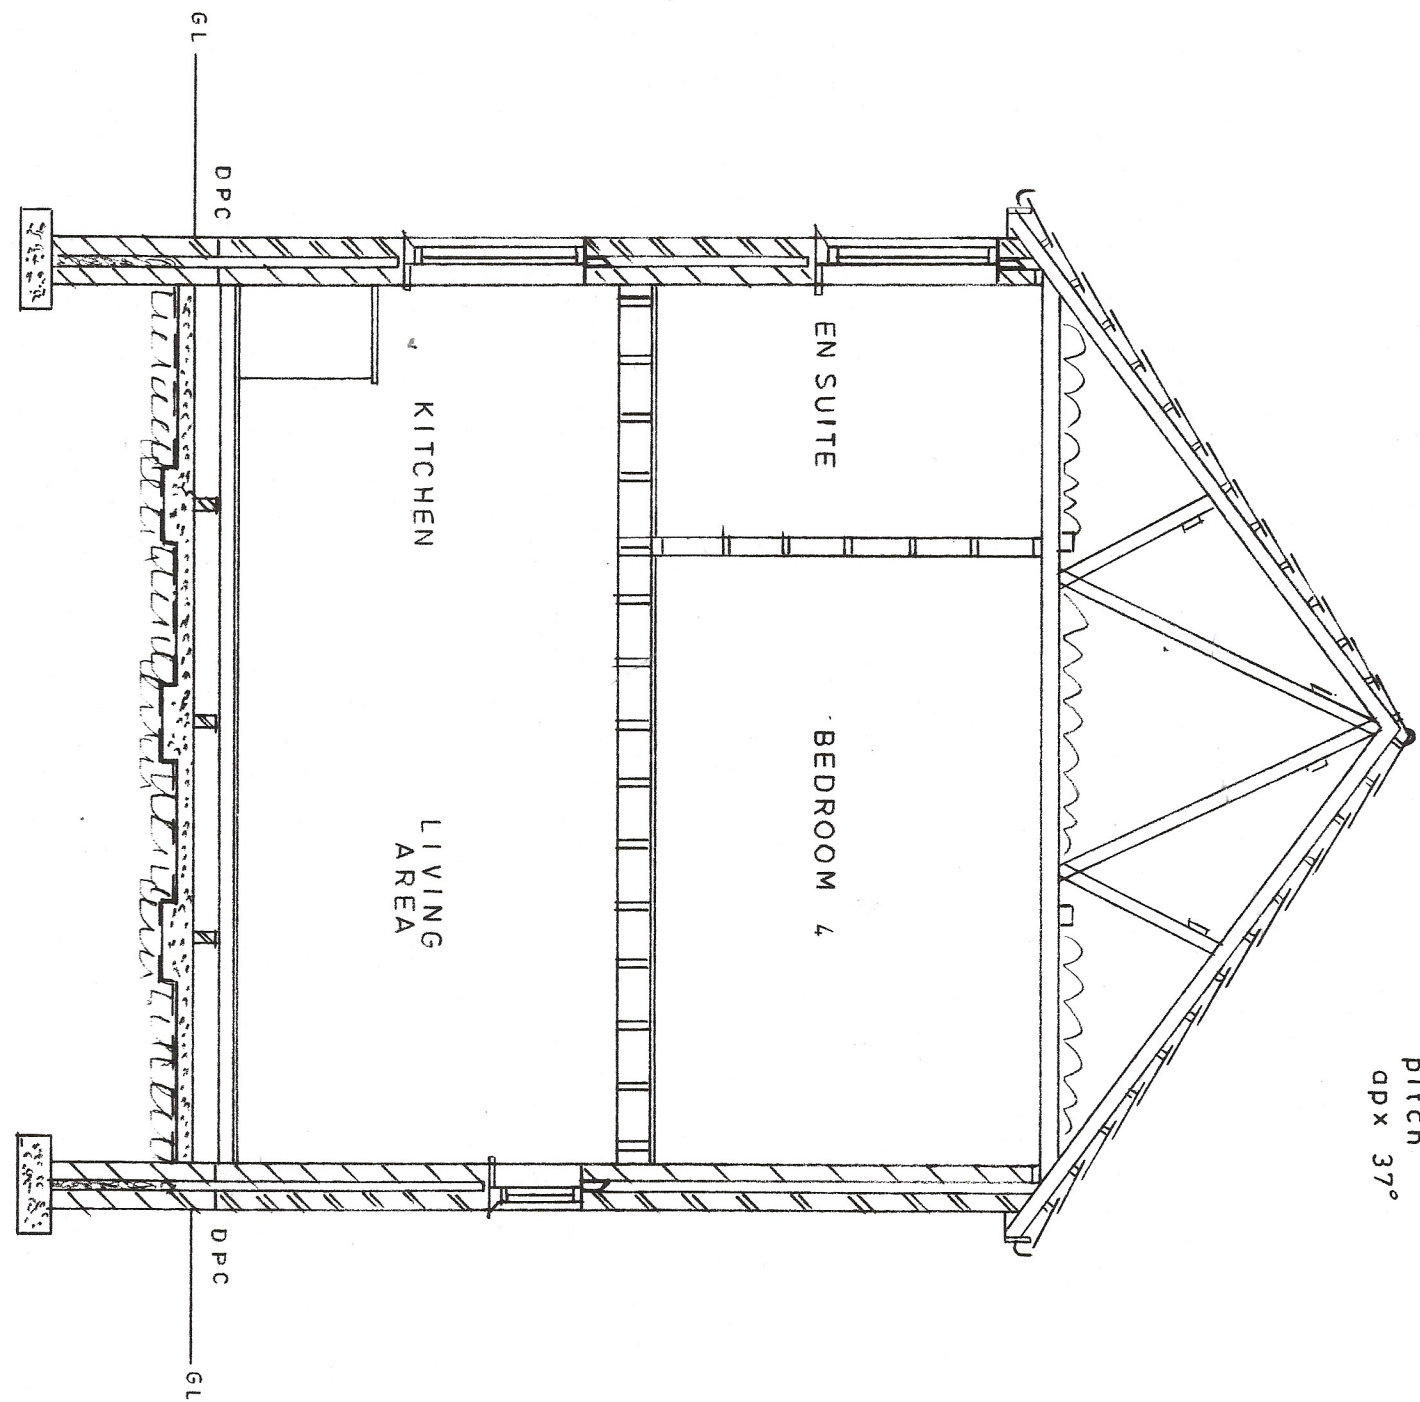


SECTION

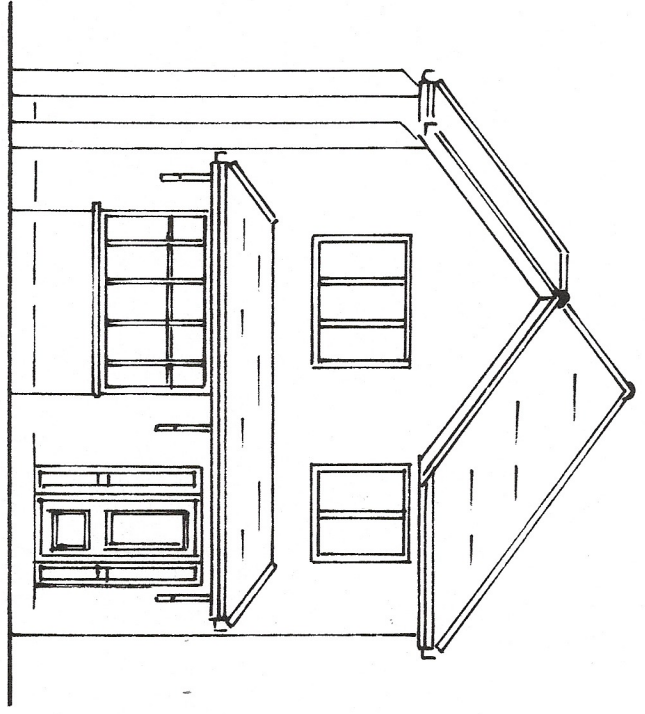


PROPOSED FRONT
SOUTH - WEST

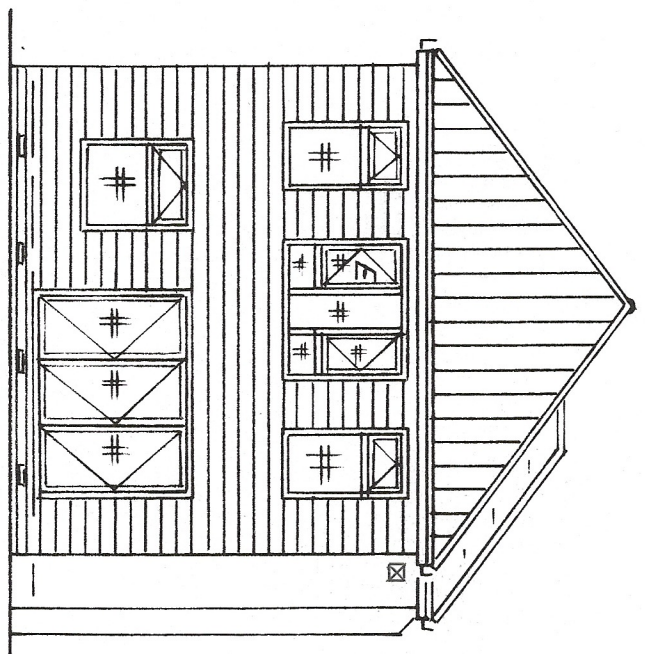


PROPOSED REAR
NORTH - EAST

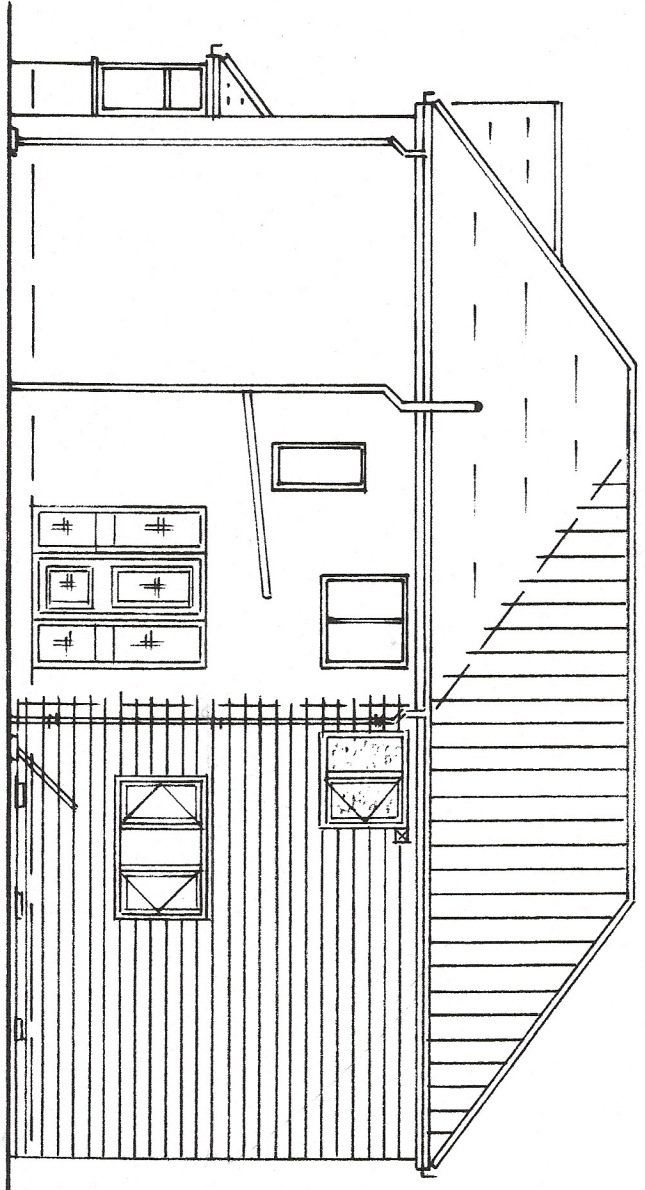

PROPOSED SIDE
SOUTH - EAST

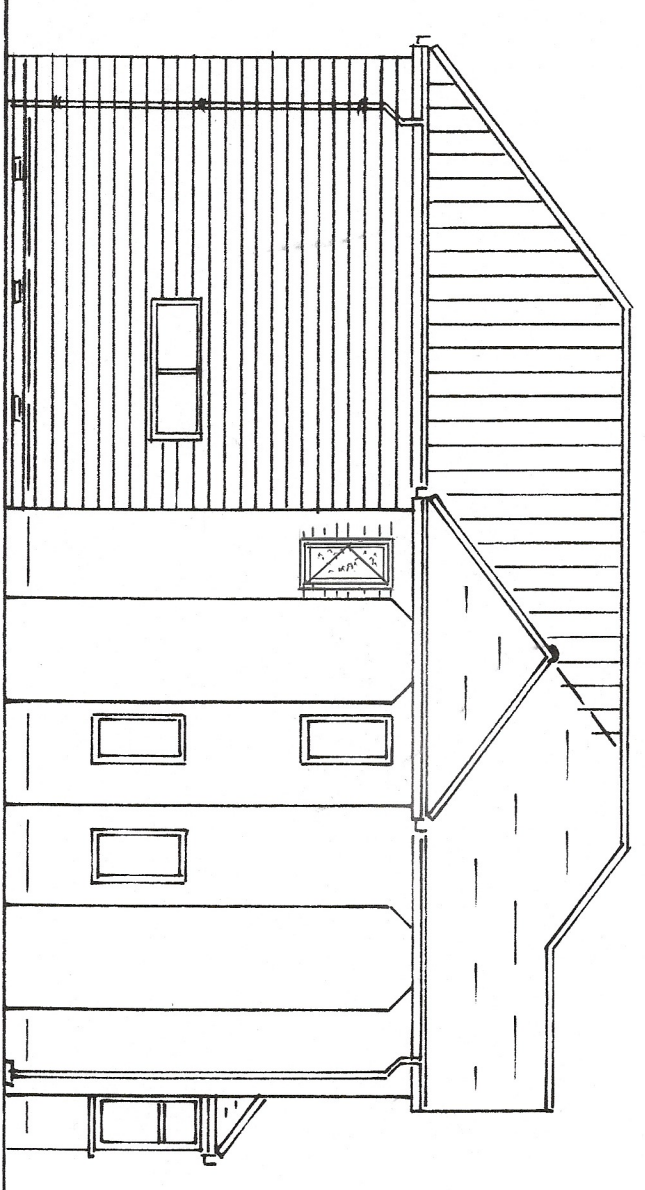

PROPOSED SIDE
NORTH - WEST

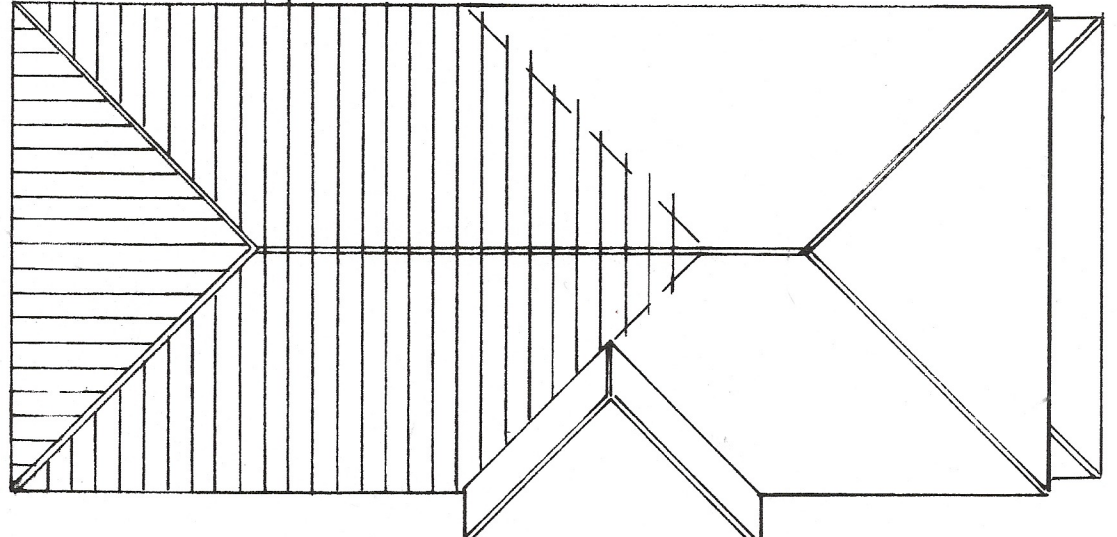

PROPOSED PLAN 1:100