




TO FRONT

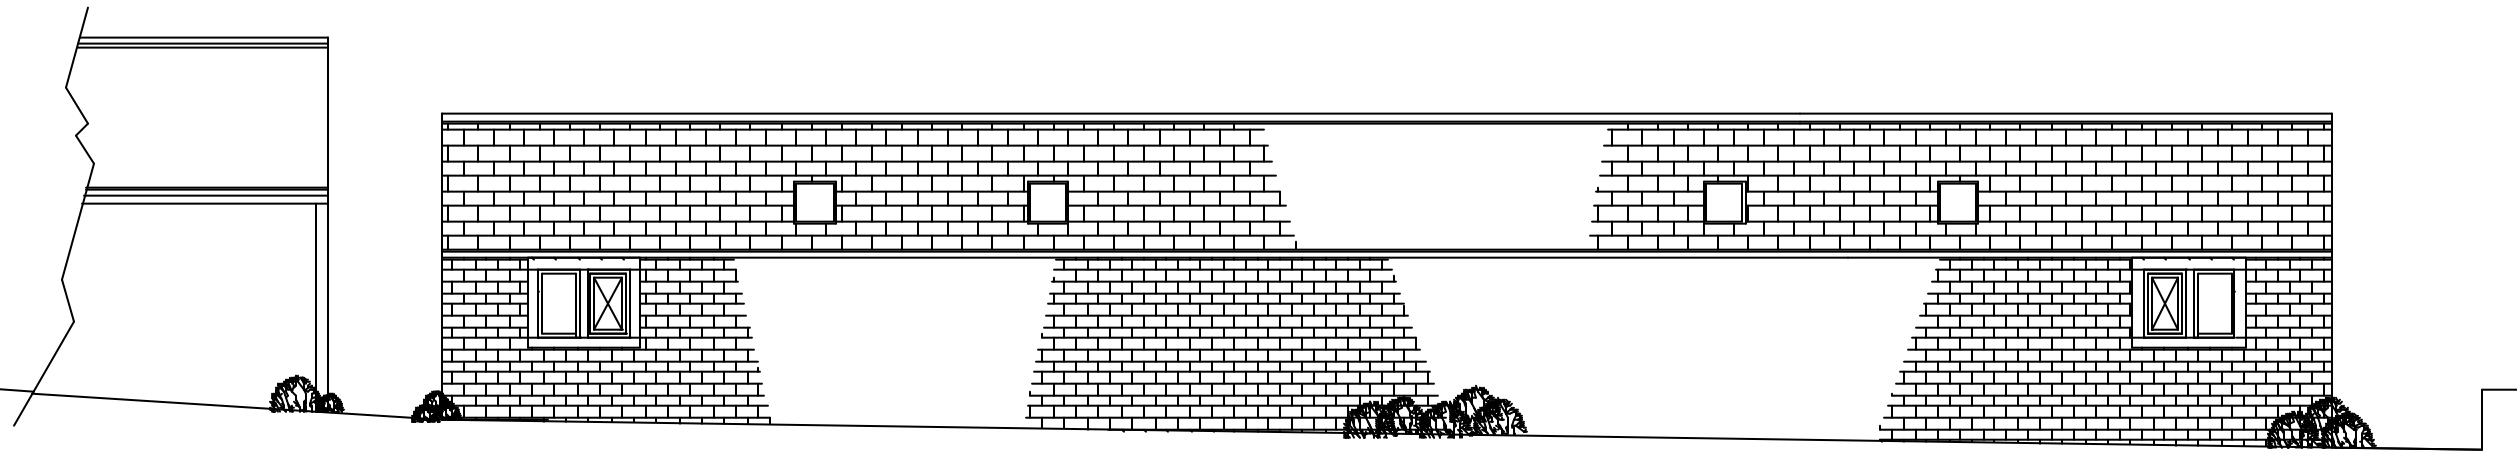

TO REAR

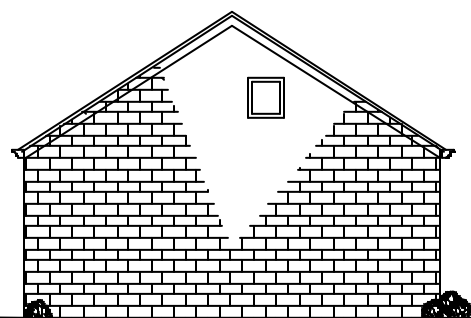

TO SIDE

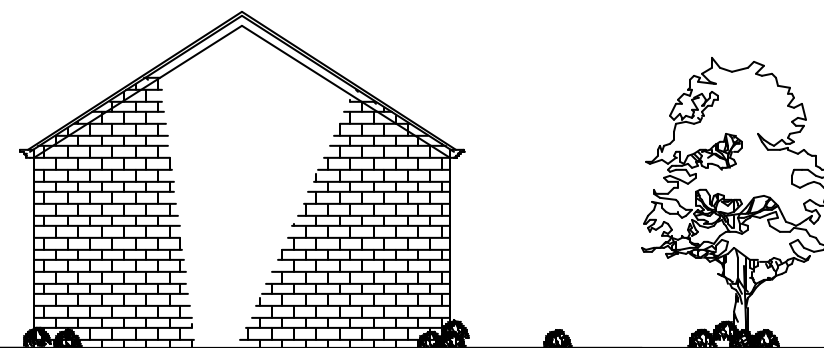

TO SIDE

The accuracy of the site survey was compromised by site obstructions of old immovable farm machinery and rubbish etc

MALLALIEU ARCHITECTS LTD

WREN COTTAGE, STRINGER HOUSE LANE,
EMLEY. HUDDERSFIELD. HD8 9SU.

01924 848334
07971 041016

JOB TITLE

H. BUCKLEY AND SONS,
HALL FARM,
HIGH HOYLAND,
BARNLEY

PROPOSED REDEVELOPMENT

DRAWING
ELEVATIONS UNITS 5 AND 6

NUMBER
2062/11

SCALE
1:100

DATE
NOVEMBER 2008