


OS MasterMap 1250/2500/10000 scale
08 May 2014, *ID: M4P-00322848*
Orchard Bookshop

1:1250 scale print at A4, Centre: 439515 E, 408033 N

©Crown Copyright Ordnance Survey. Licence no. 100025026

Mapping sourced from Ordnance Survey

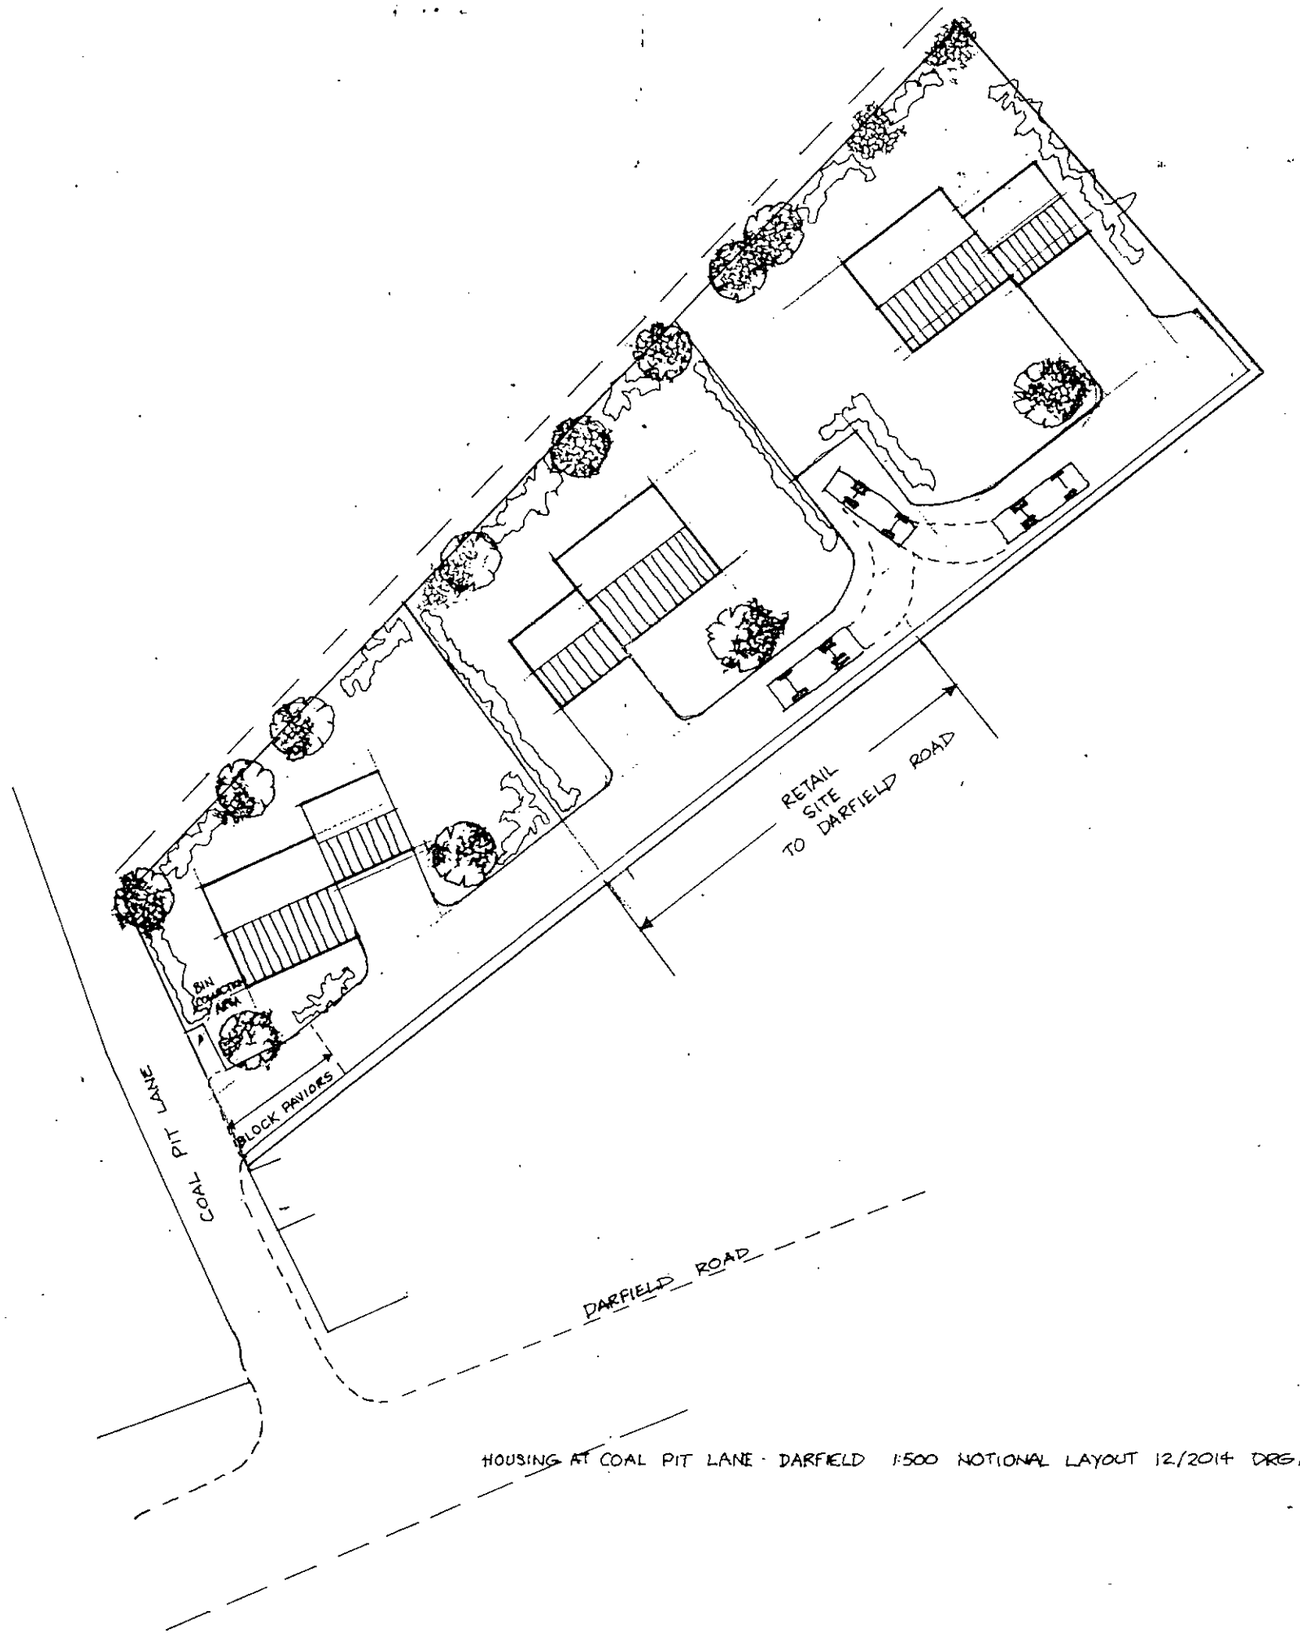

HOUSING AT COAL PIT LANE · DARFIELD 1:500 NOTIONAL LAYOUT 12/2014 DRG A1

MICHAEL A CHURCH
Dip. Arch. Dip. T. P. A.R.I.B.A.
Architect & Town Planner
14 Huddersfield Road, Inghirchworth
Sheffield S36 7GF Tel: 01226 763307