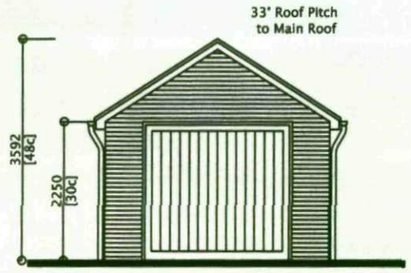

FRONT ELEVATION

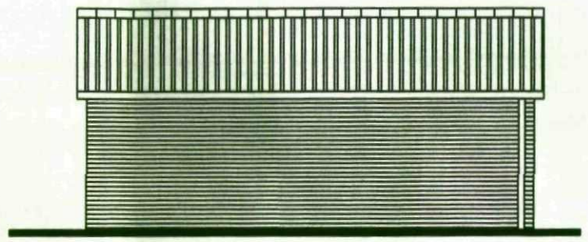

SIDE ELEVATION

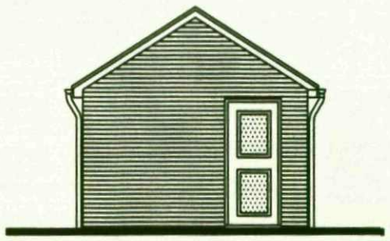

REAR ELEVATION

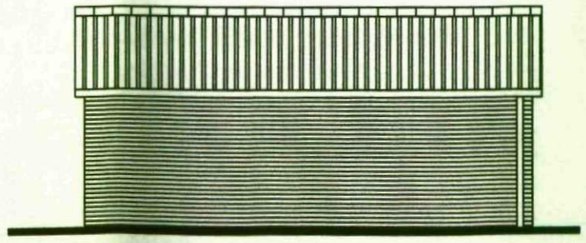

SIDE ELEVATION

REV A- AMENDED TO PLANNERS COMMENTS

Drawing-	Proposed Elevations Single Garage		
Adress-	No 7 Herons Way Birdwell Barnsley S79 5SF		
Drawing No-	Birdwell/001/02 REV A		
Scale-	1/100	Date-	10/06/2009

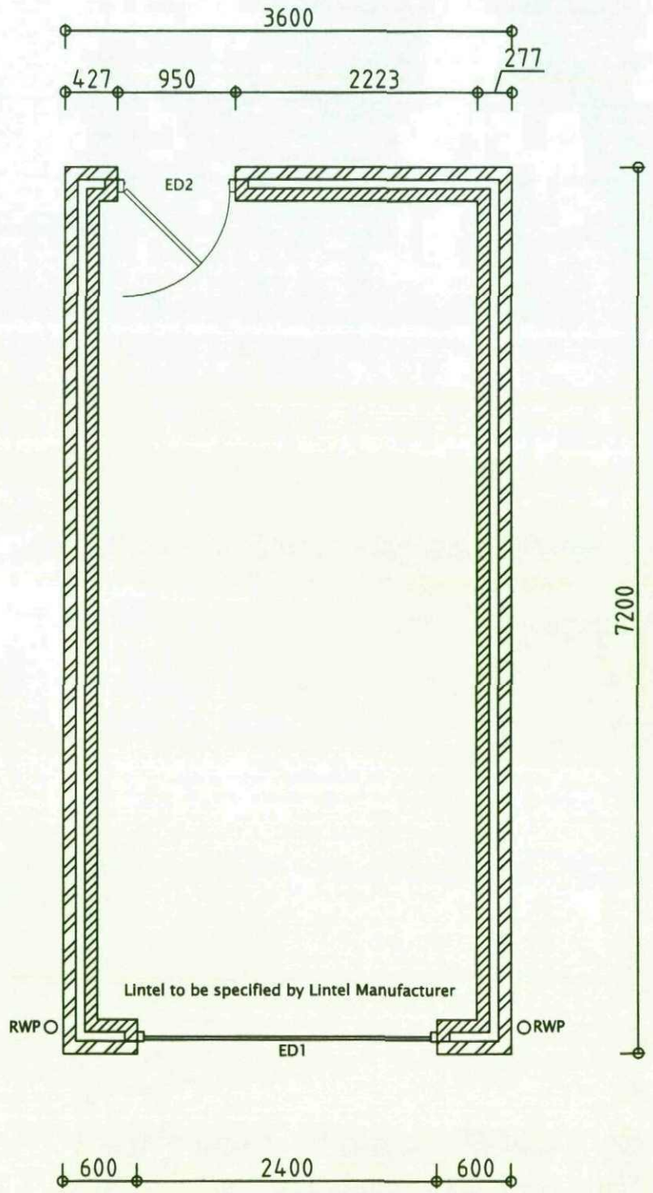

Wall Construction Key

- 102.5mm Facing bricks
  External Wall - Outer leaf
- 100mm Blockwork
  External Wall - Inner leaf

STRUCTURAL ENGINEERS TO CONFIRM BLOCKWORK LOADINGS

NOTE

ALL STRUCTURAL STEEL TO BE CONFIRMED BY MANUFACTURER

DOOR/WINDOW SCHEDULE

Ref	Location	Width Length	Structural Opening	Fire Protection
ED1	Garage	TO SUIT OPENING	2400 x 2250	N.A
ED2	Garage	TO SUIT OPENING	950 x 2100	N.A

REV A- AMENDED TO PLANNERS COMMENTS

Drawing-	Proposed Floor Plan Single Garage		
Adress-	No 7 Herons Way Birdwell Barnsley S79 5SF		
Drawing No-	Birdwell/001/01 REV- A		
Scale-	1/50	Date-	18/06/2009

Herons Way

Plover Drive

Dropped Kerb

Dropped Kerb

LP

Grassed Area

Grassed Area

Grassed Area

Concrete imprinted driveway

Proposed FFL 99.890

SVP

MH

BT O/H

REV A- AMENDMENT TO PLANNERS COMMENTS

Drawing-	Proposed Site layout		
Adress-	No 7 Herons Way Birdwell Barnsley S79 5SF		
Drawing No-	Birdwell/001/04 REV- A		
Scale-	1/200	Date-	10/06/2009

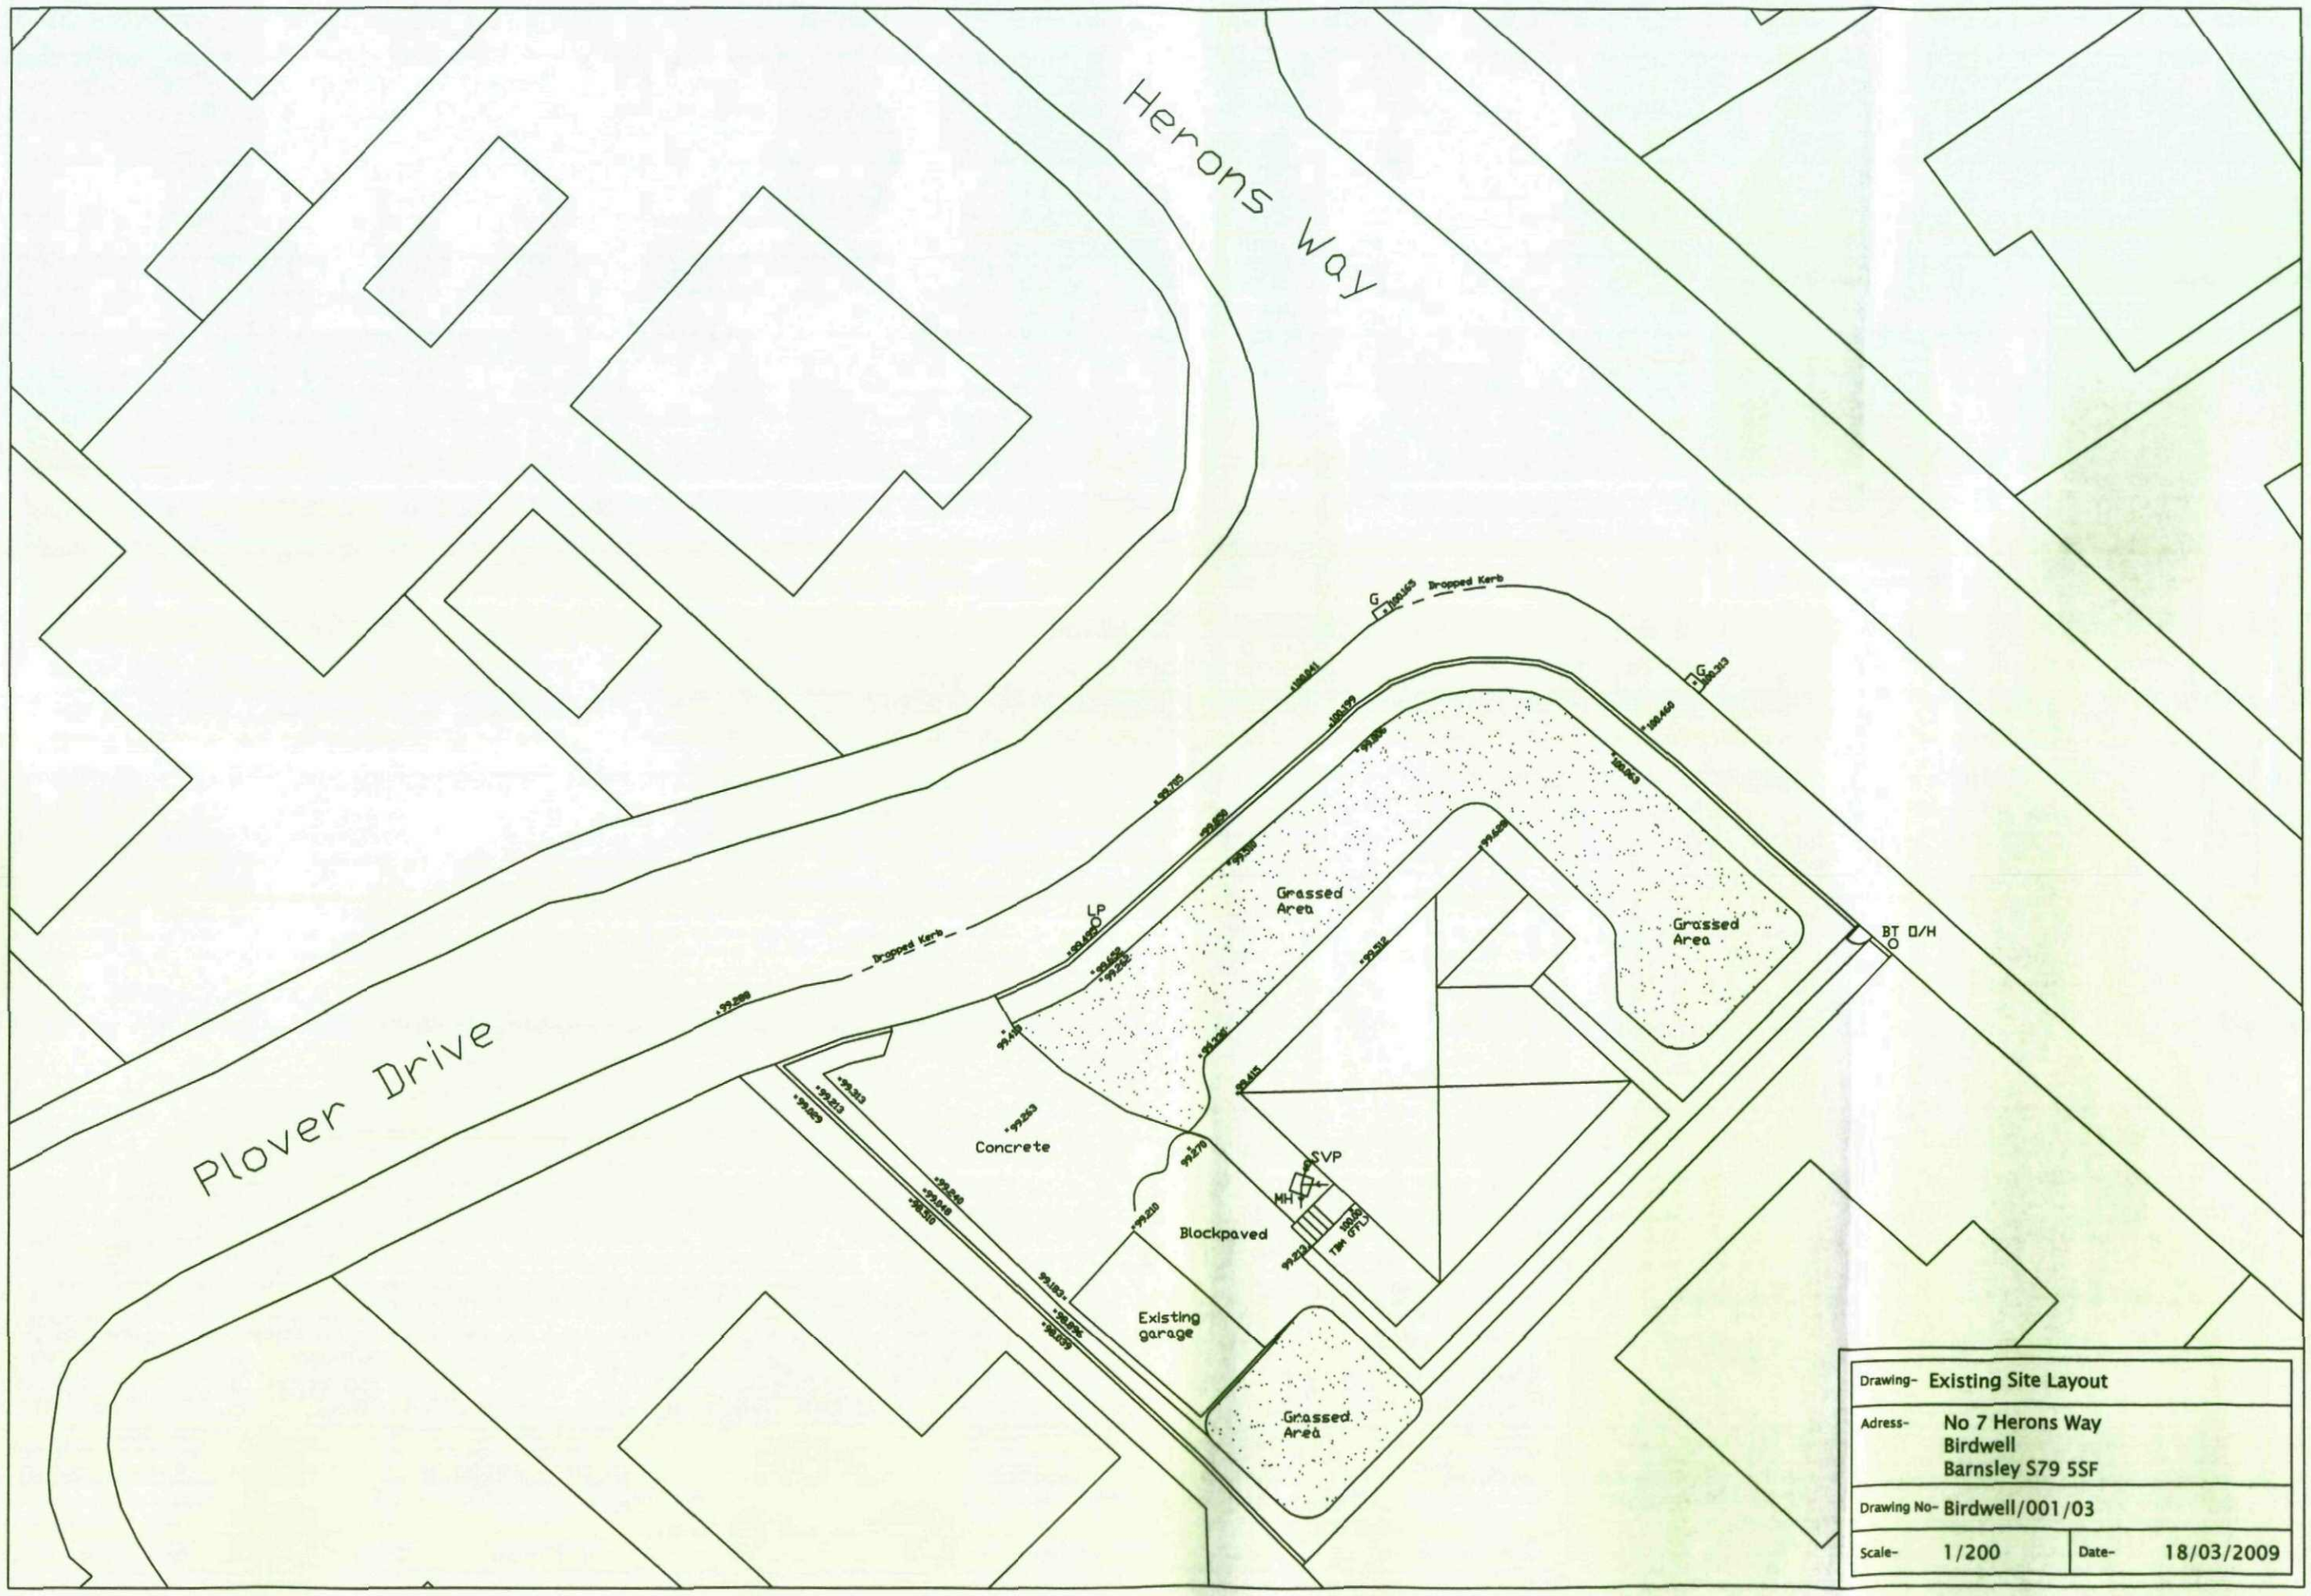
Herons Way
Plover Drive
Dropped Kerb
Grassed Area
Grassed Area
Grassed Area
Concrete
Blockpaved
Existing garage
LP
BT O/H
SVP
MH
Drawing- Existing Site Layout
Adress- No 7 Herons Way
Birdwell
Barnsley S79 5SF
Drawing No- Birdwell/001/03
Scale- 1/200
Date- 18/03/2009