



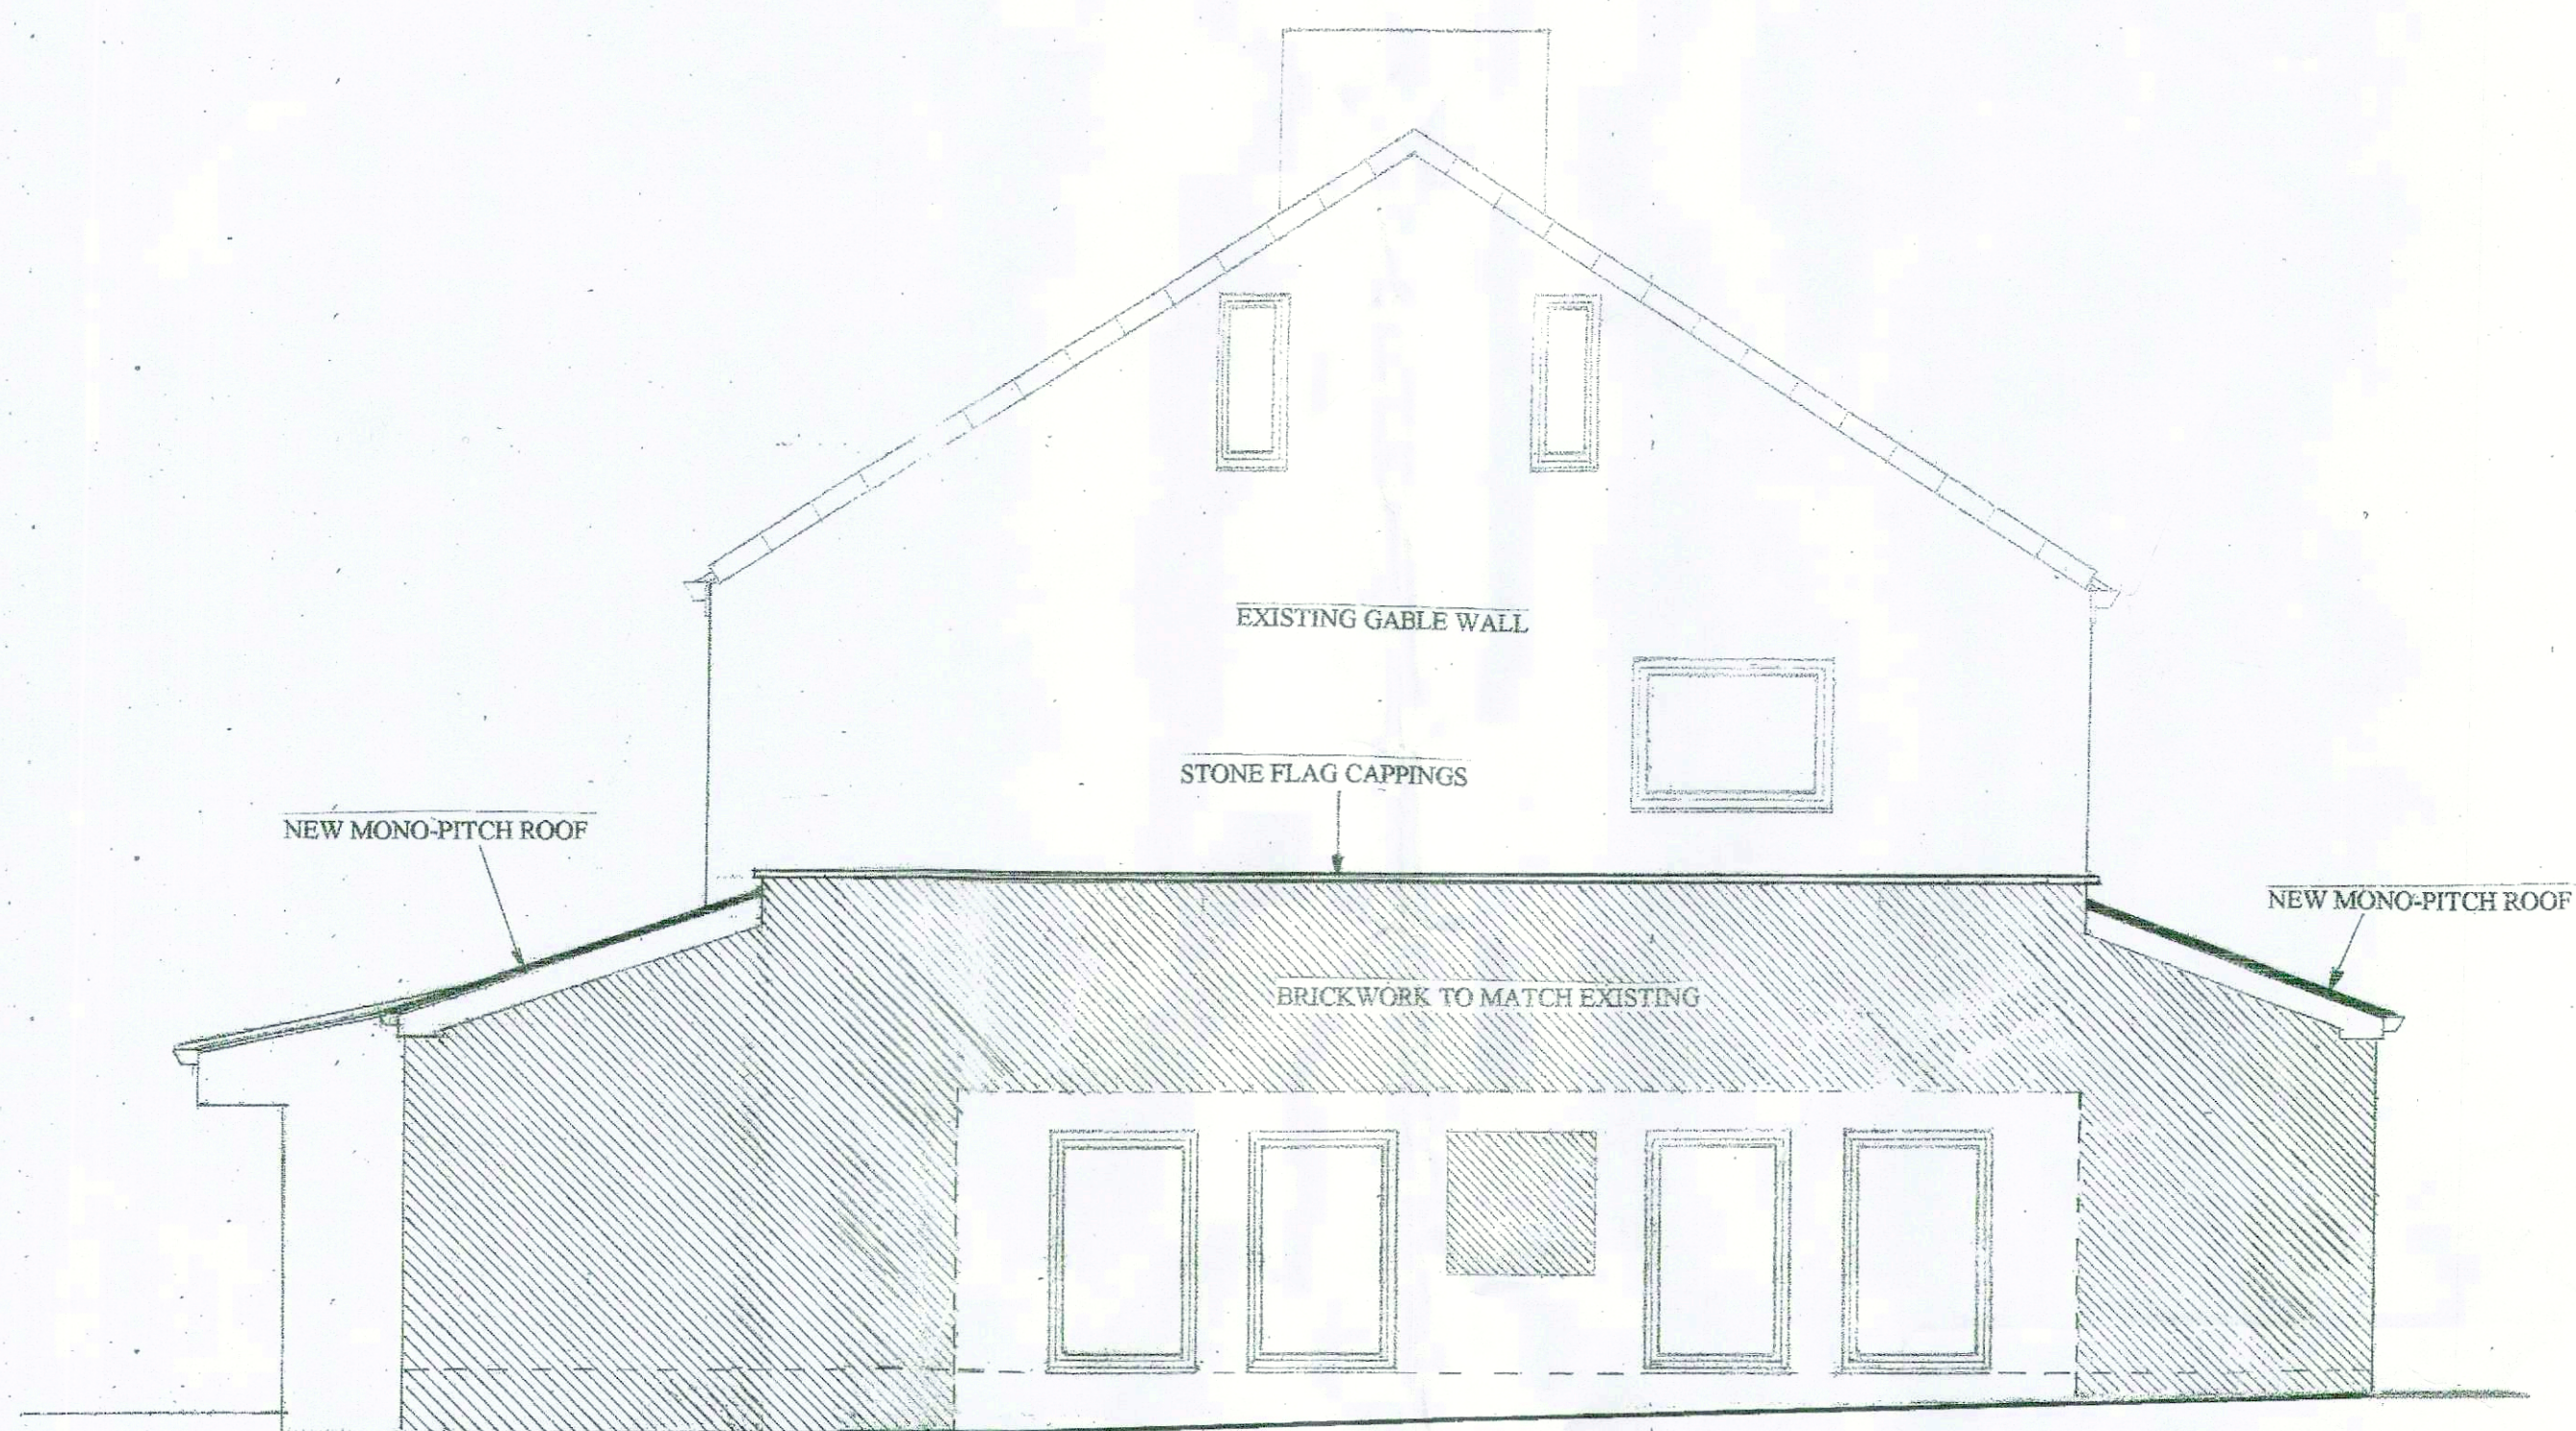

PROPOSED SIDE ELEVATION

SCALE 1:50

REVISION C

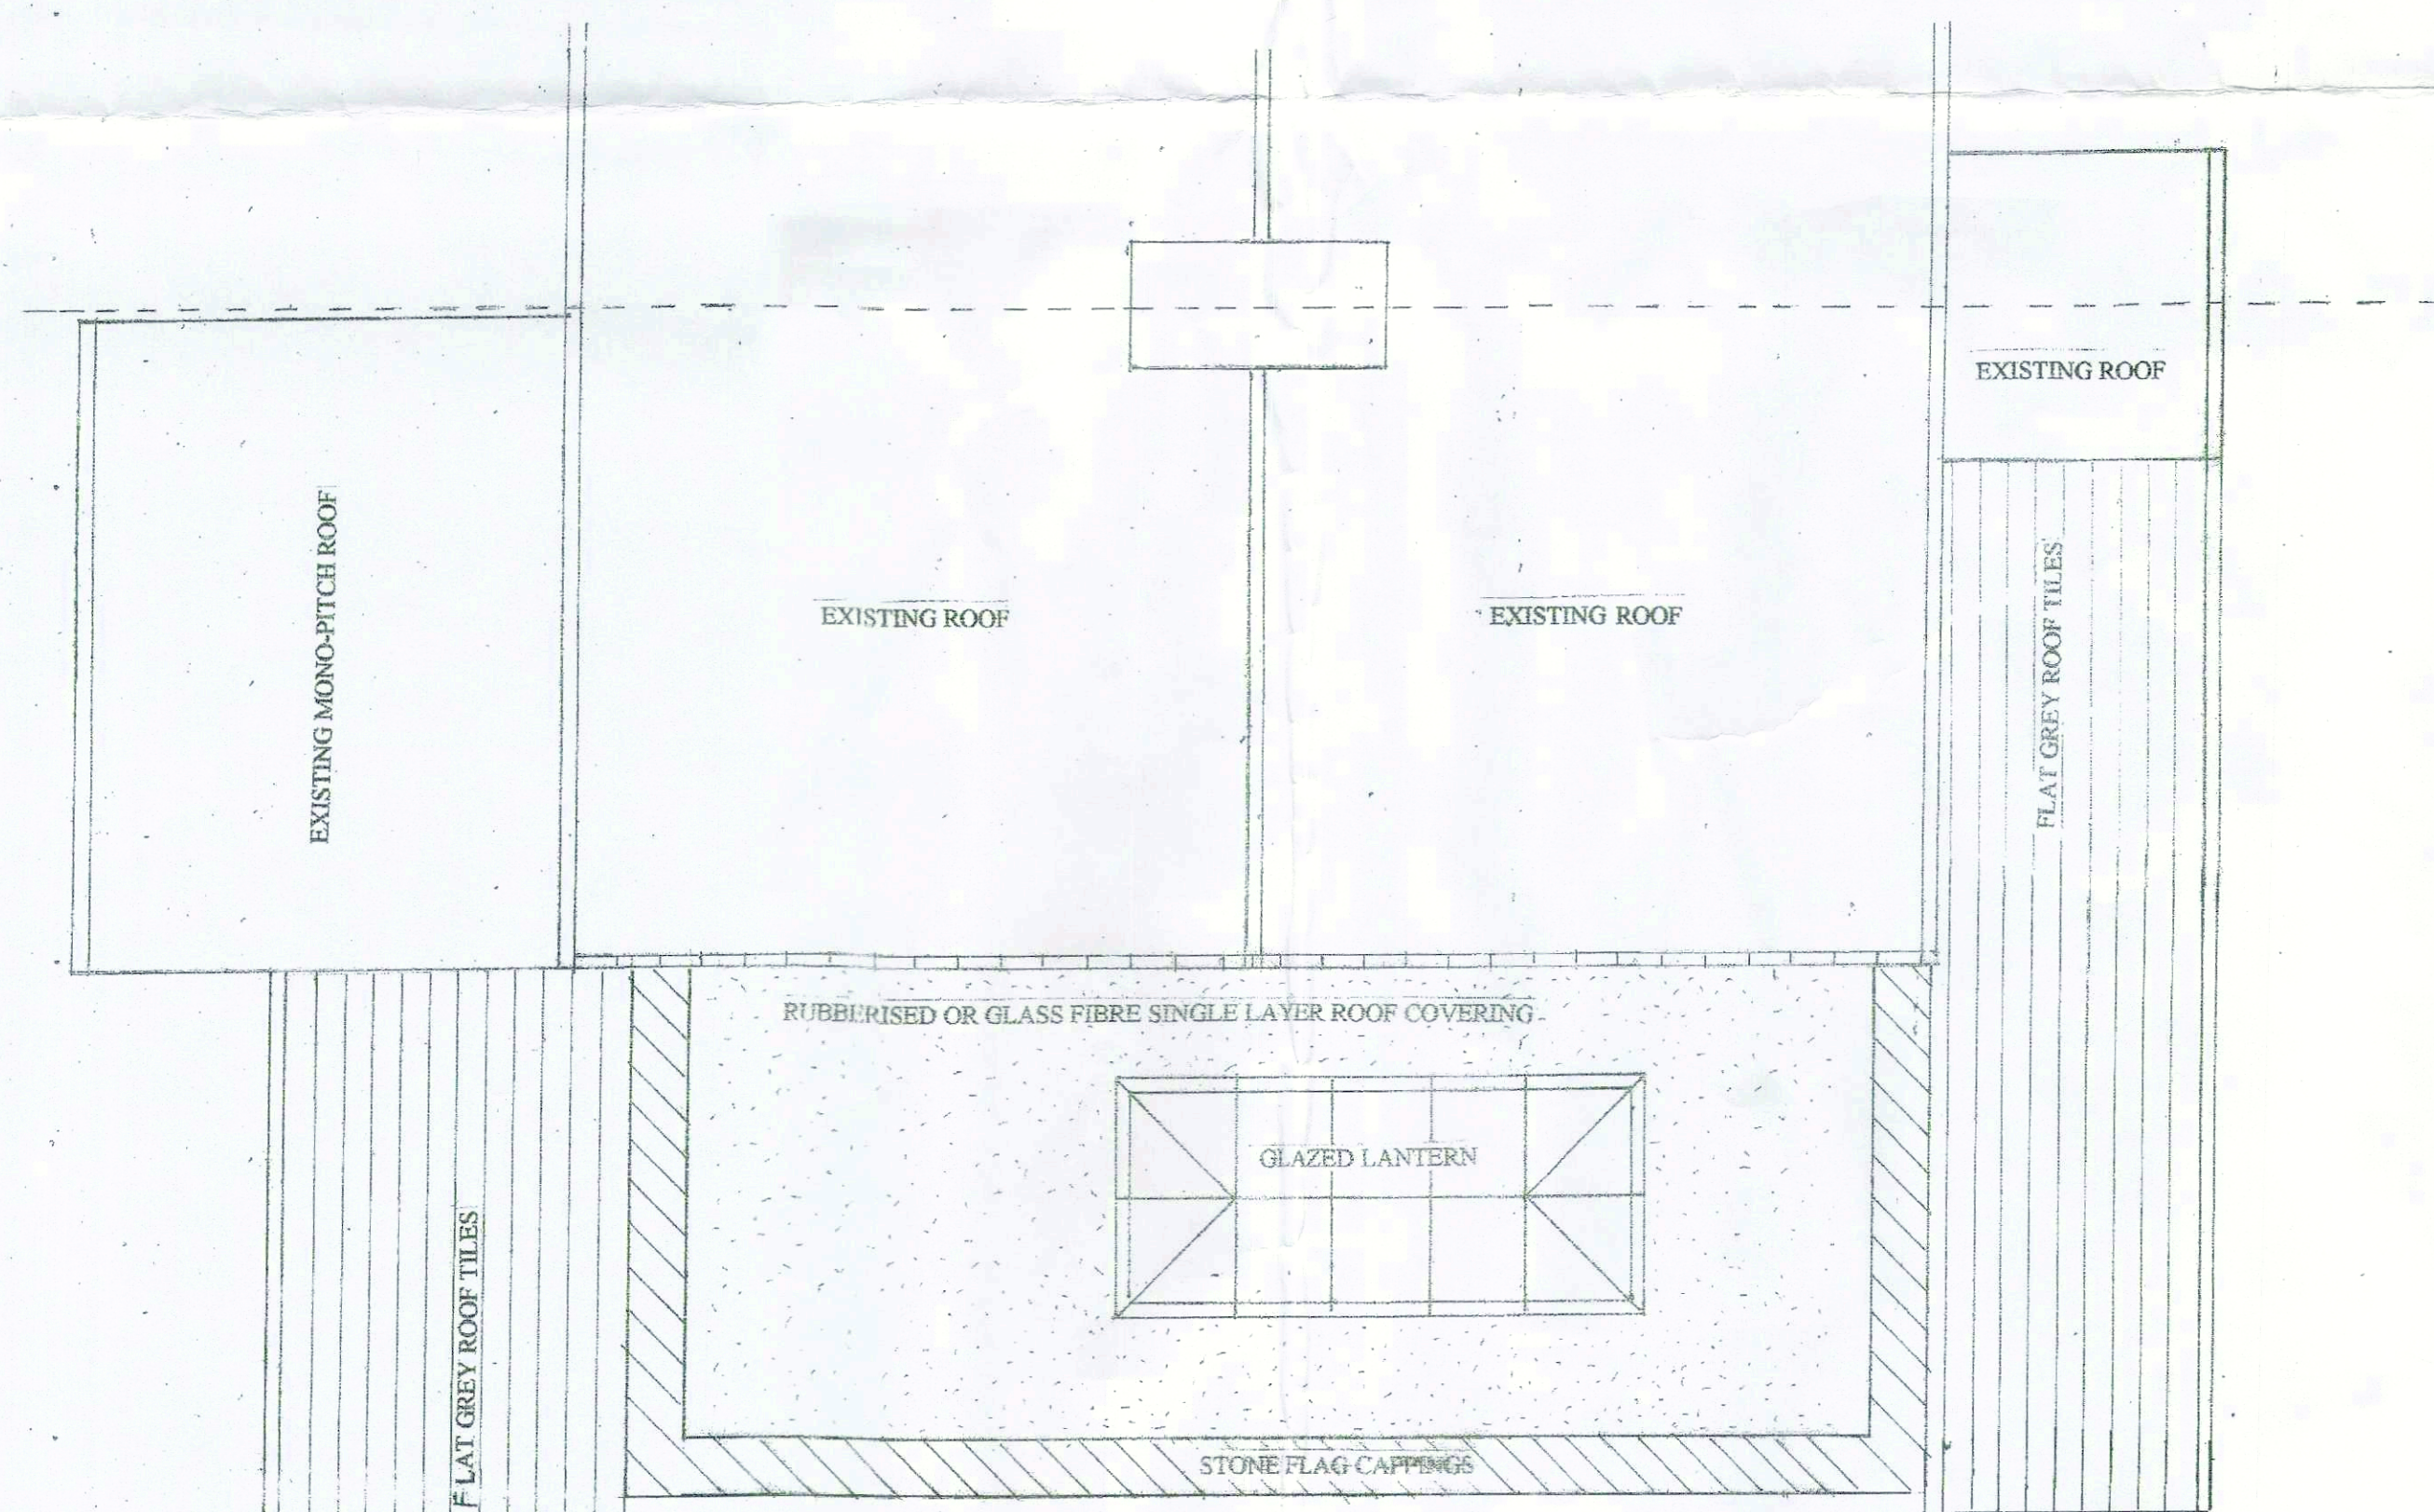

SCALE 1:50

PROPOSED ROOF LAYOUT