
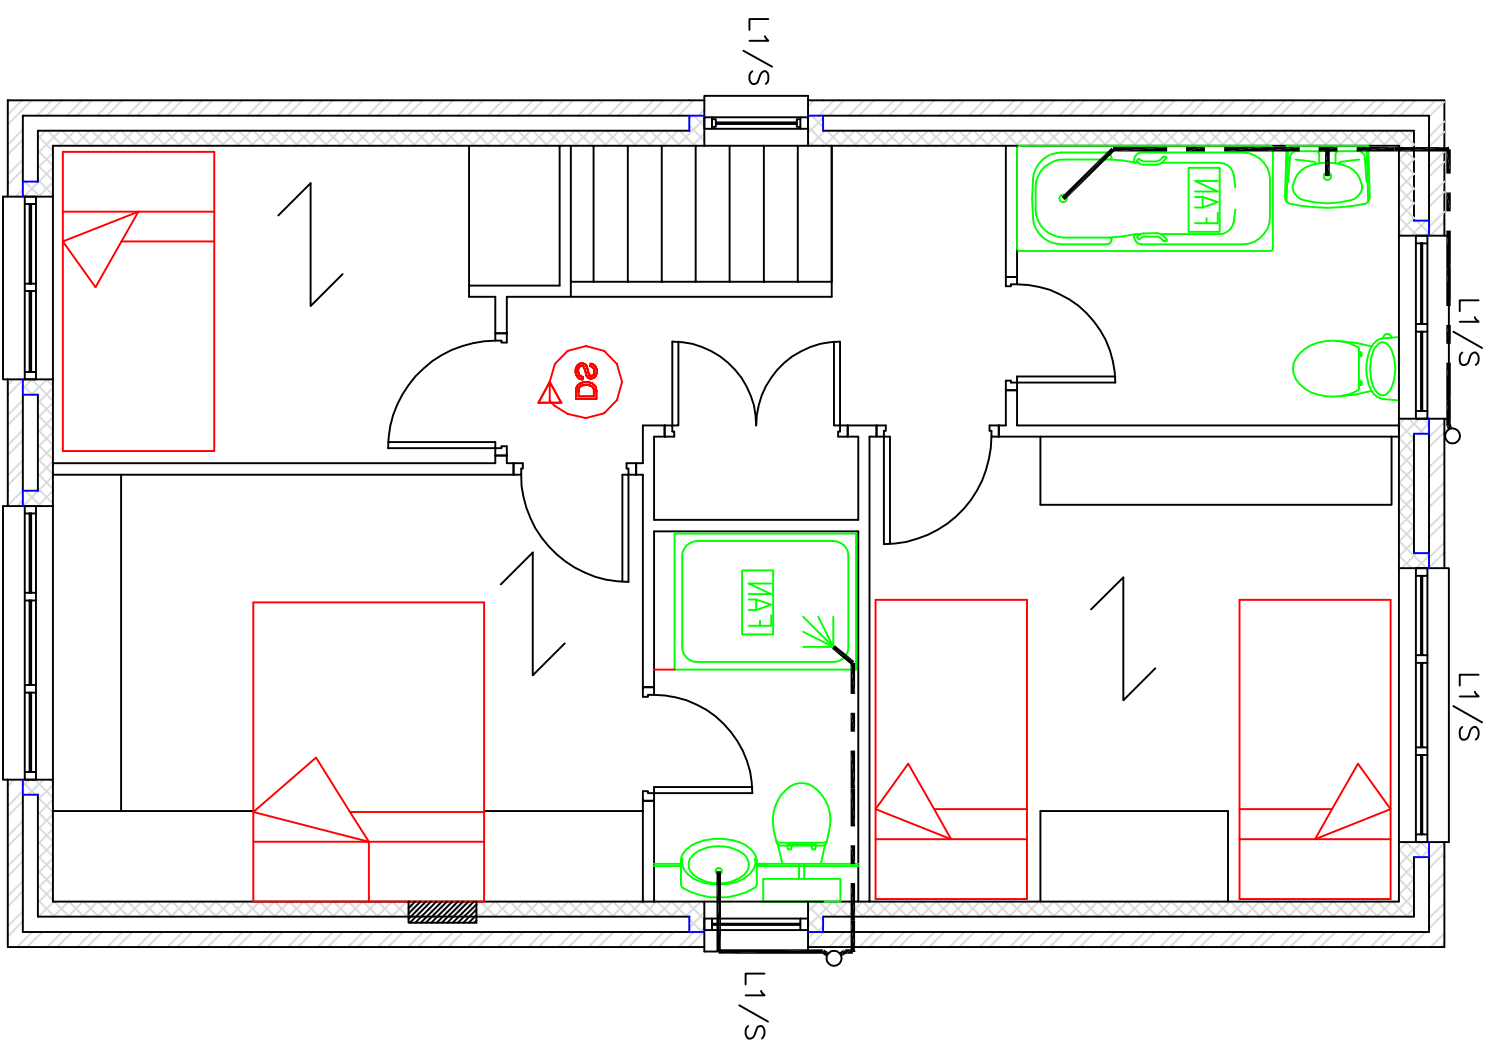


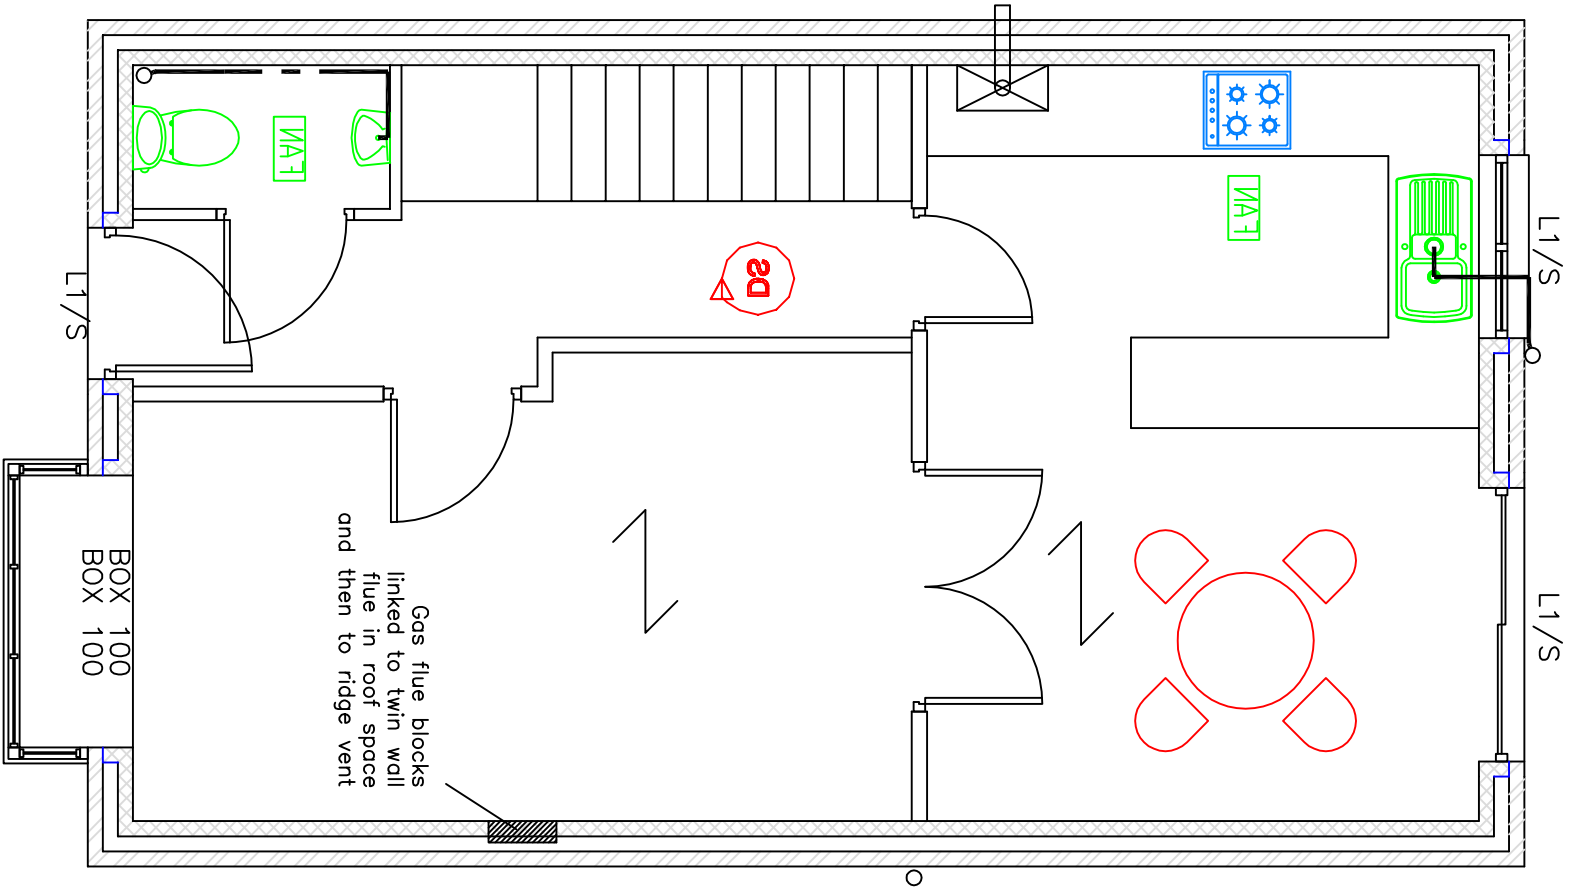

A3 @

PROJECT		TITLE	
John R. Bradley Ltd. ARCHITECTURAL DESIGNER 64, JENKIN ROAD, HORBURY WAKEFIELD WF4 6DT FAX & TEL : 01924 280782		PROPOSED 3BED 5 PERSON DETACHED HOUSES AT CHURCH LANE SWILLINGTON LS26 8DX	
SCALE		DWG. NO.	
1:50		6	
DATE		REV.	
6:9:11			