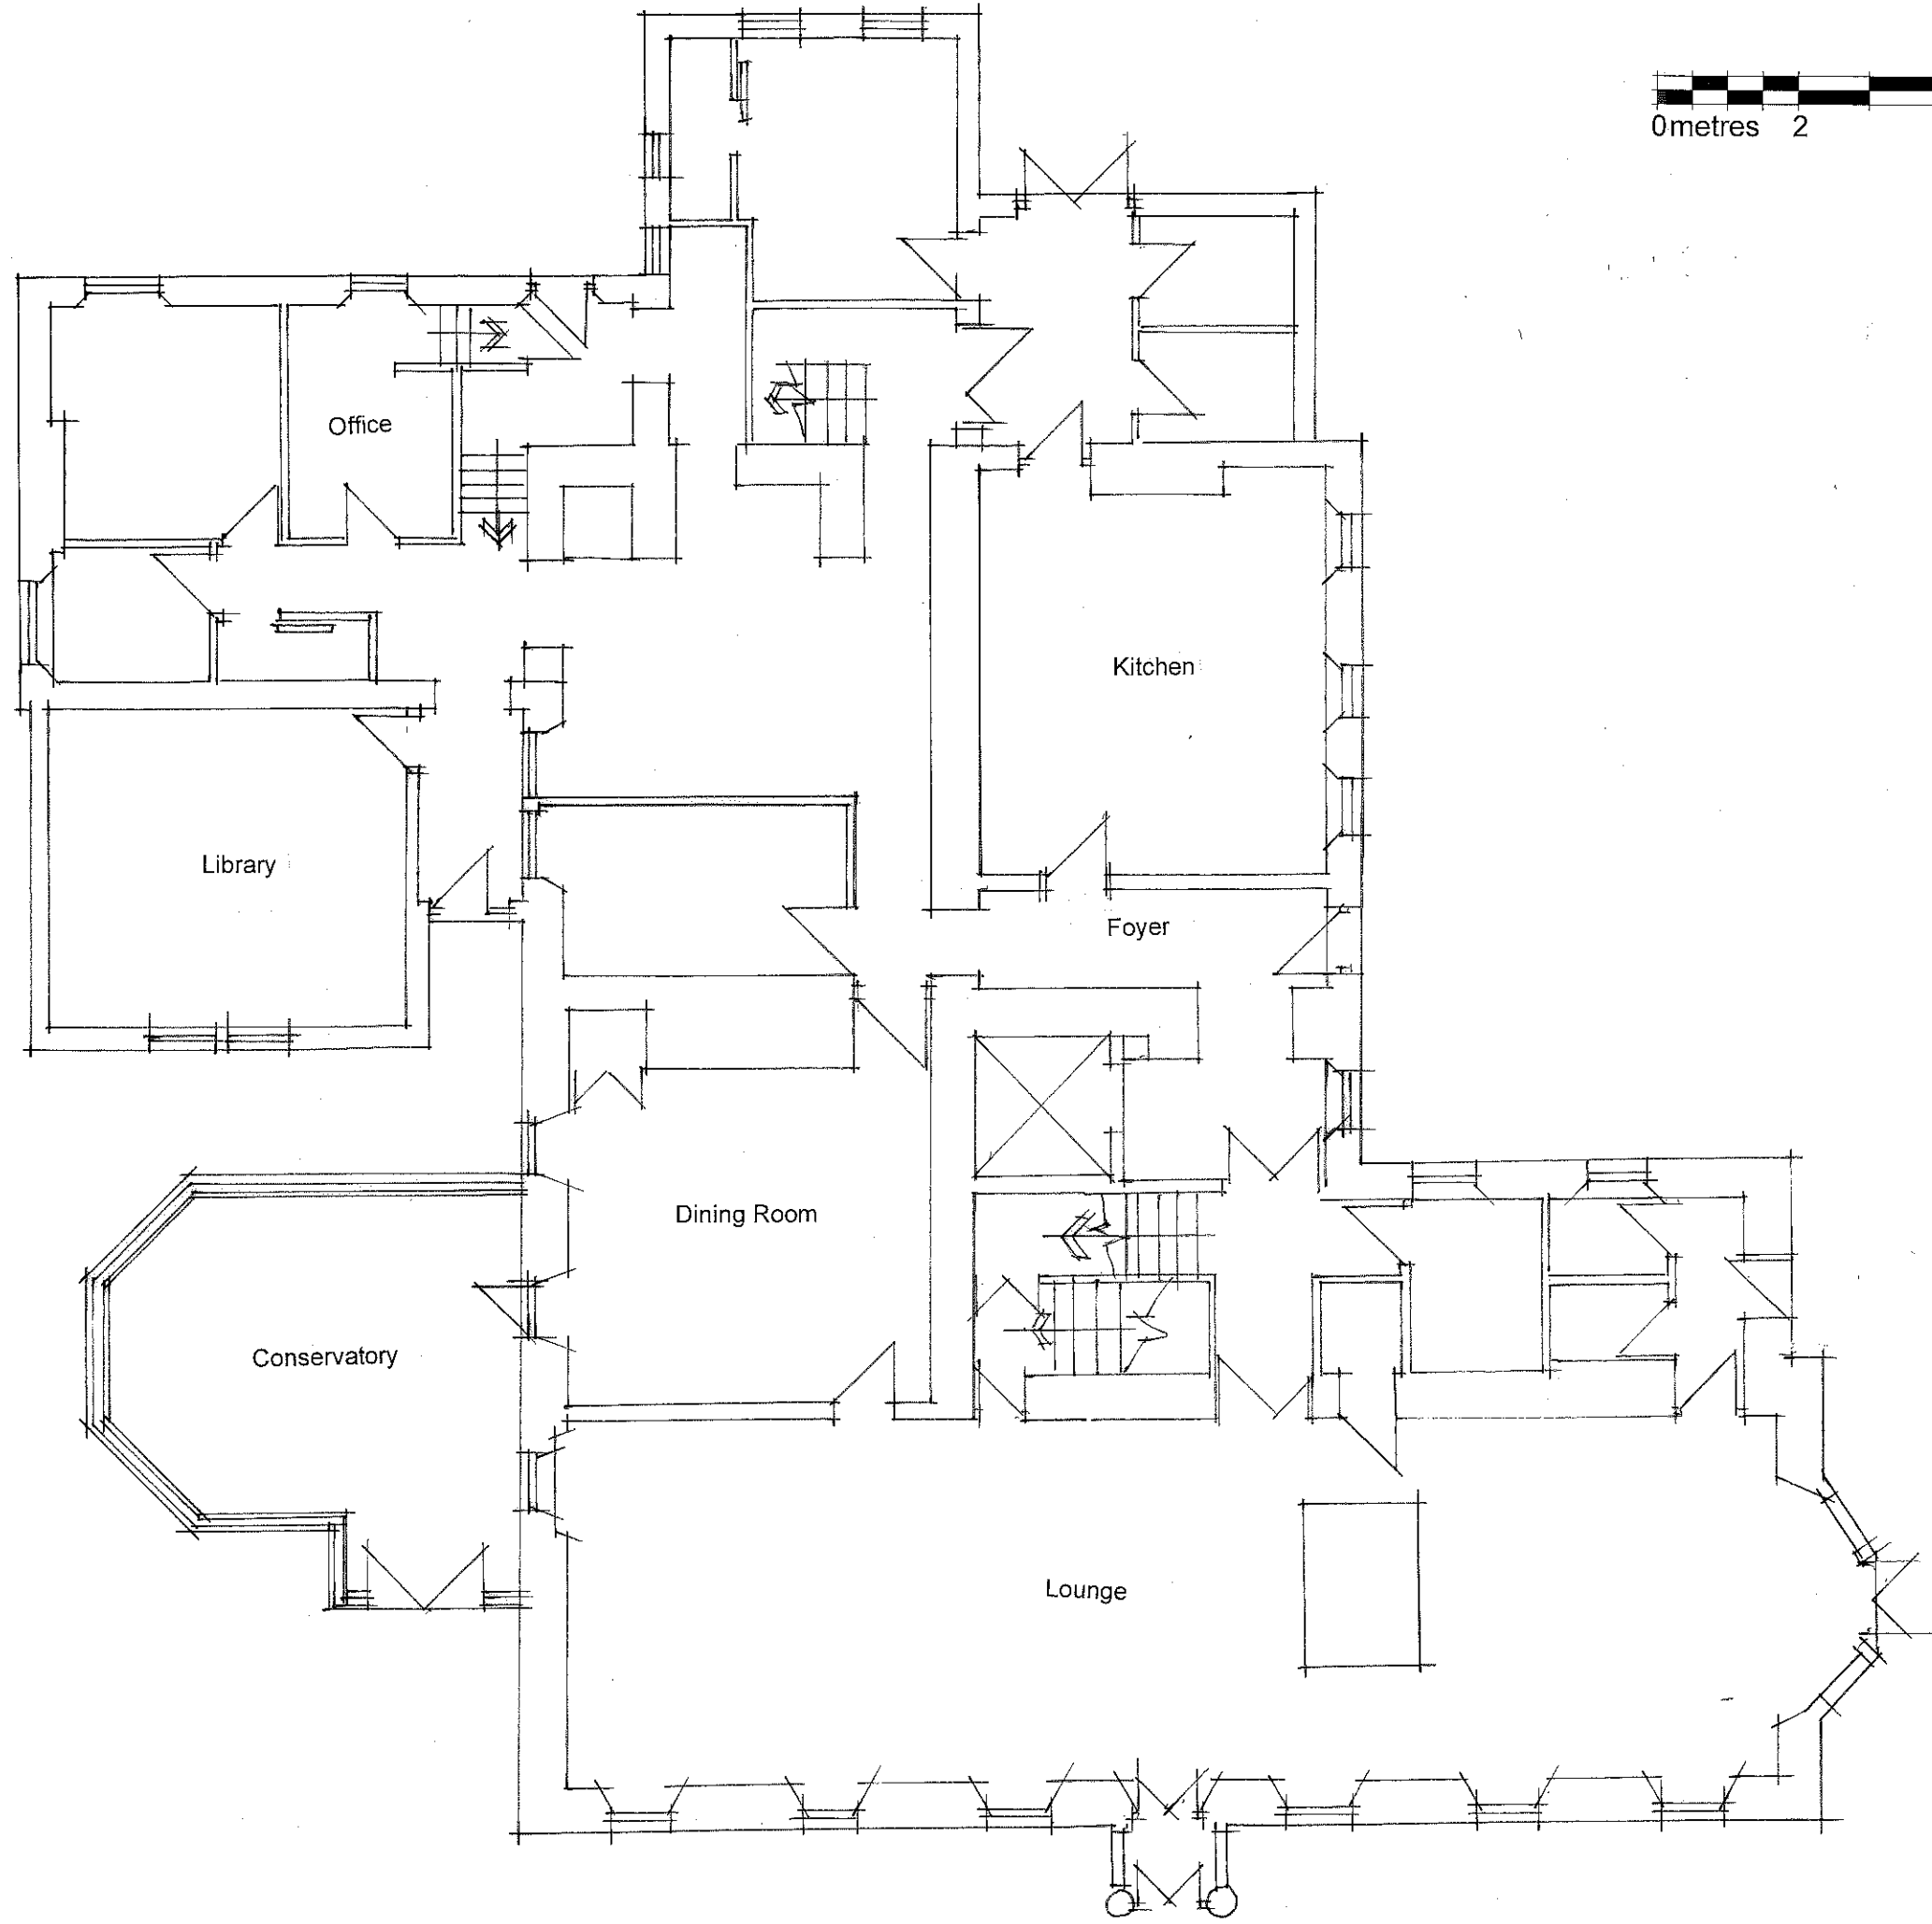


Rev	By	Date	Revision Note
-----	----	------	---------------

**Pearce
Bottomley
architects**

Client/ Project
**MR G COOLEY
THURNSCOE HALL, HIGH STREET,
BARNESLEY S63 0JS**

Drawing
GF AS PROPOSED

Pearce Bottomley LLP
Roman Ridge, Main Street,
Aberford, Leeds LS25 3AW
T: 0113 281 2000 F: 0113 281 2911
E: pbp@pbarchitects.co.uk
www.pbarchitects.co.uk

Scale 1:100	Drawn ADL	Checked SMC	Date Oct-12
----------------	--------------	----------------	----------------

Status
Survey

Project No.	Drawing No.	Rev.
4818	(P) 14	-

THURNSCOE HALL