



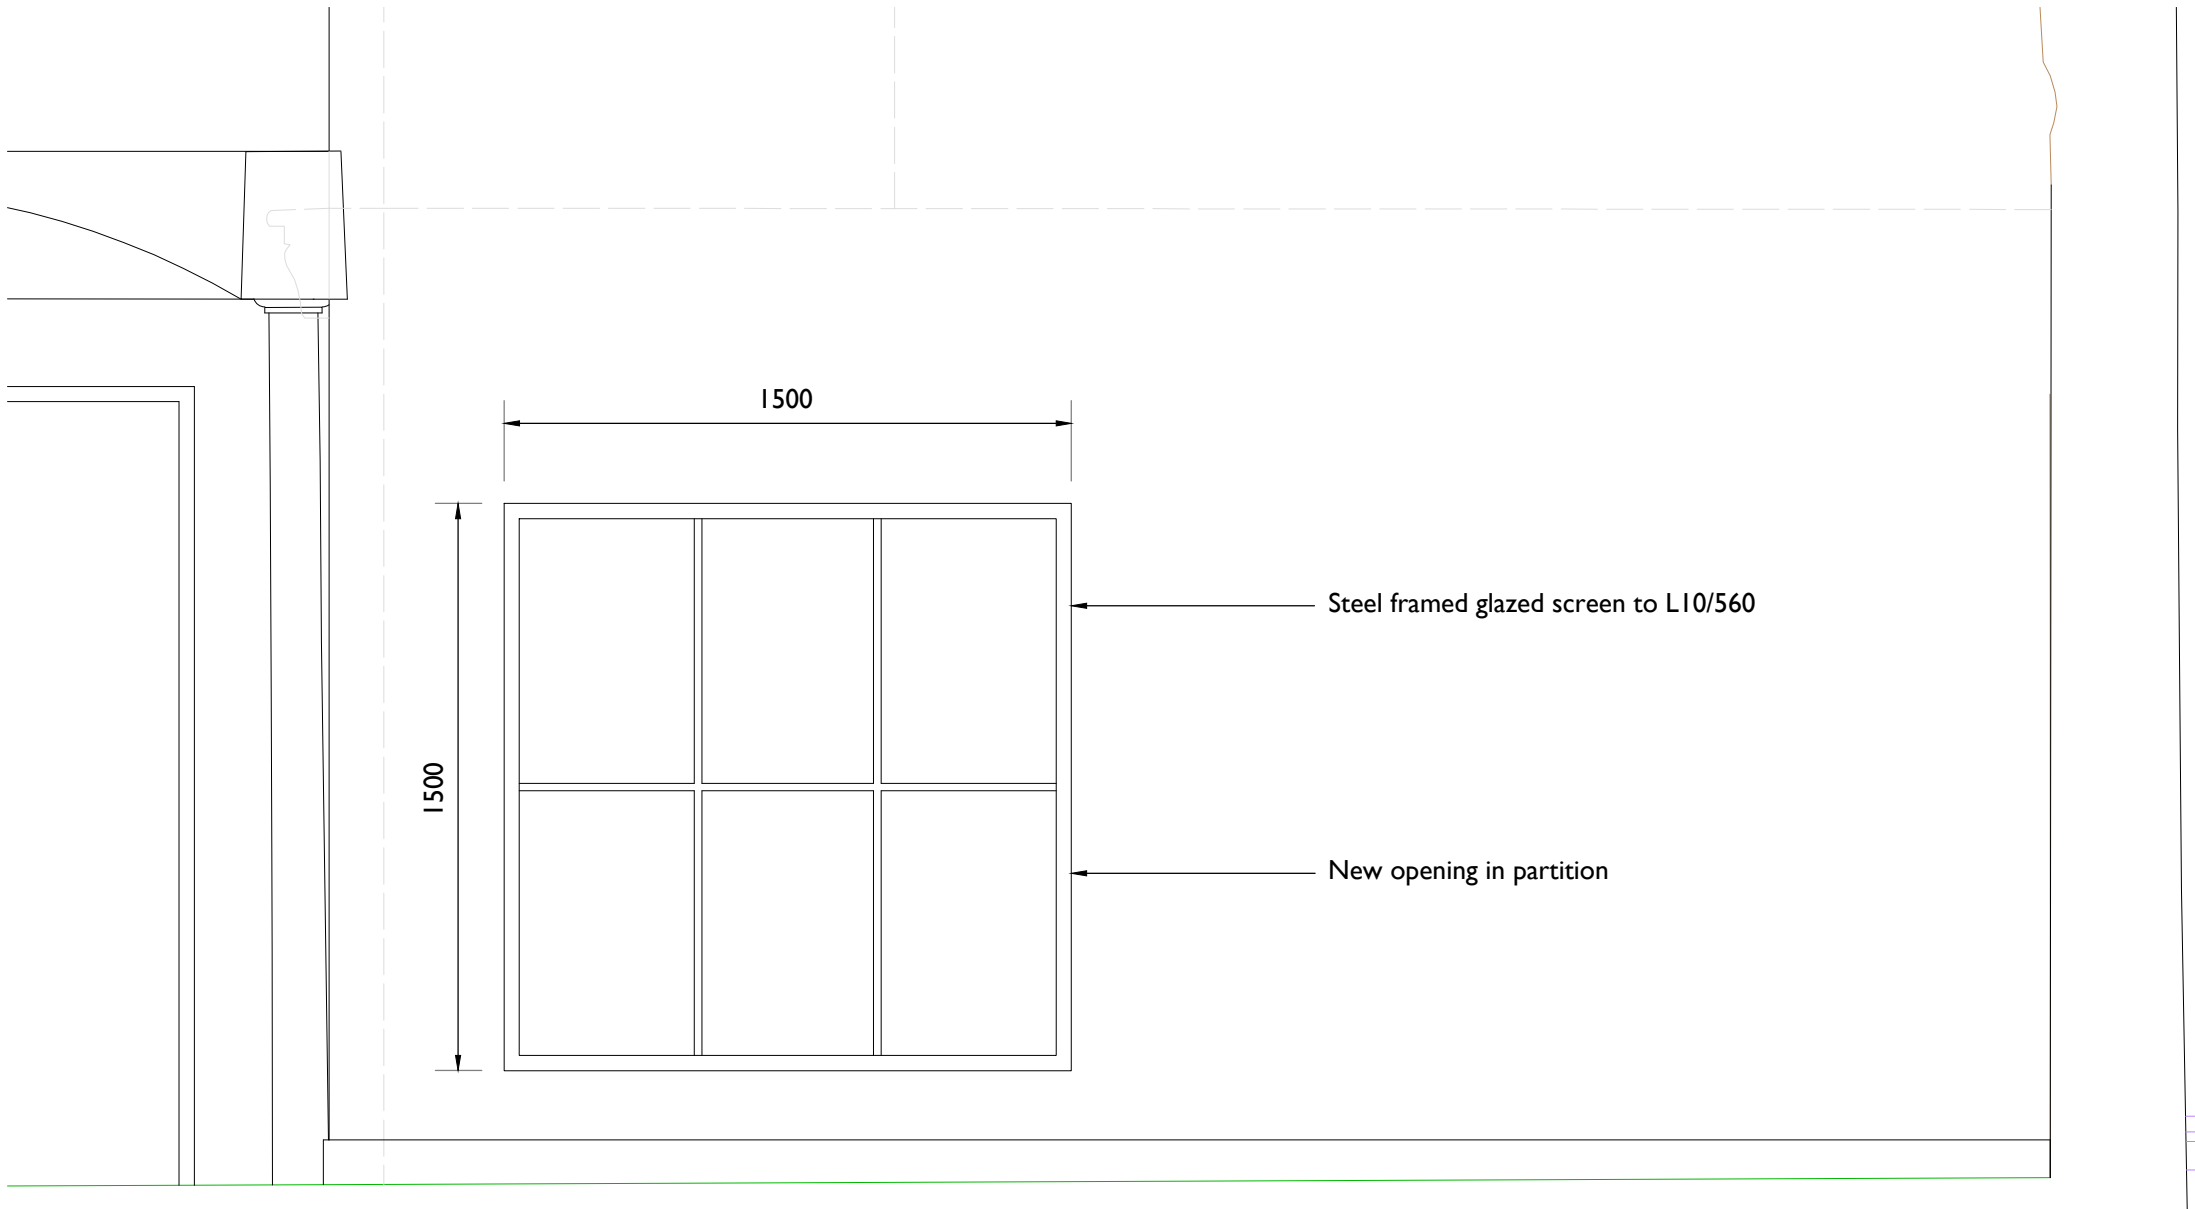


Window Type: WIN-210

I
3801 **IS.21.00.01.01.N internal glazing elevation**
1:20 @ AI

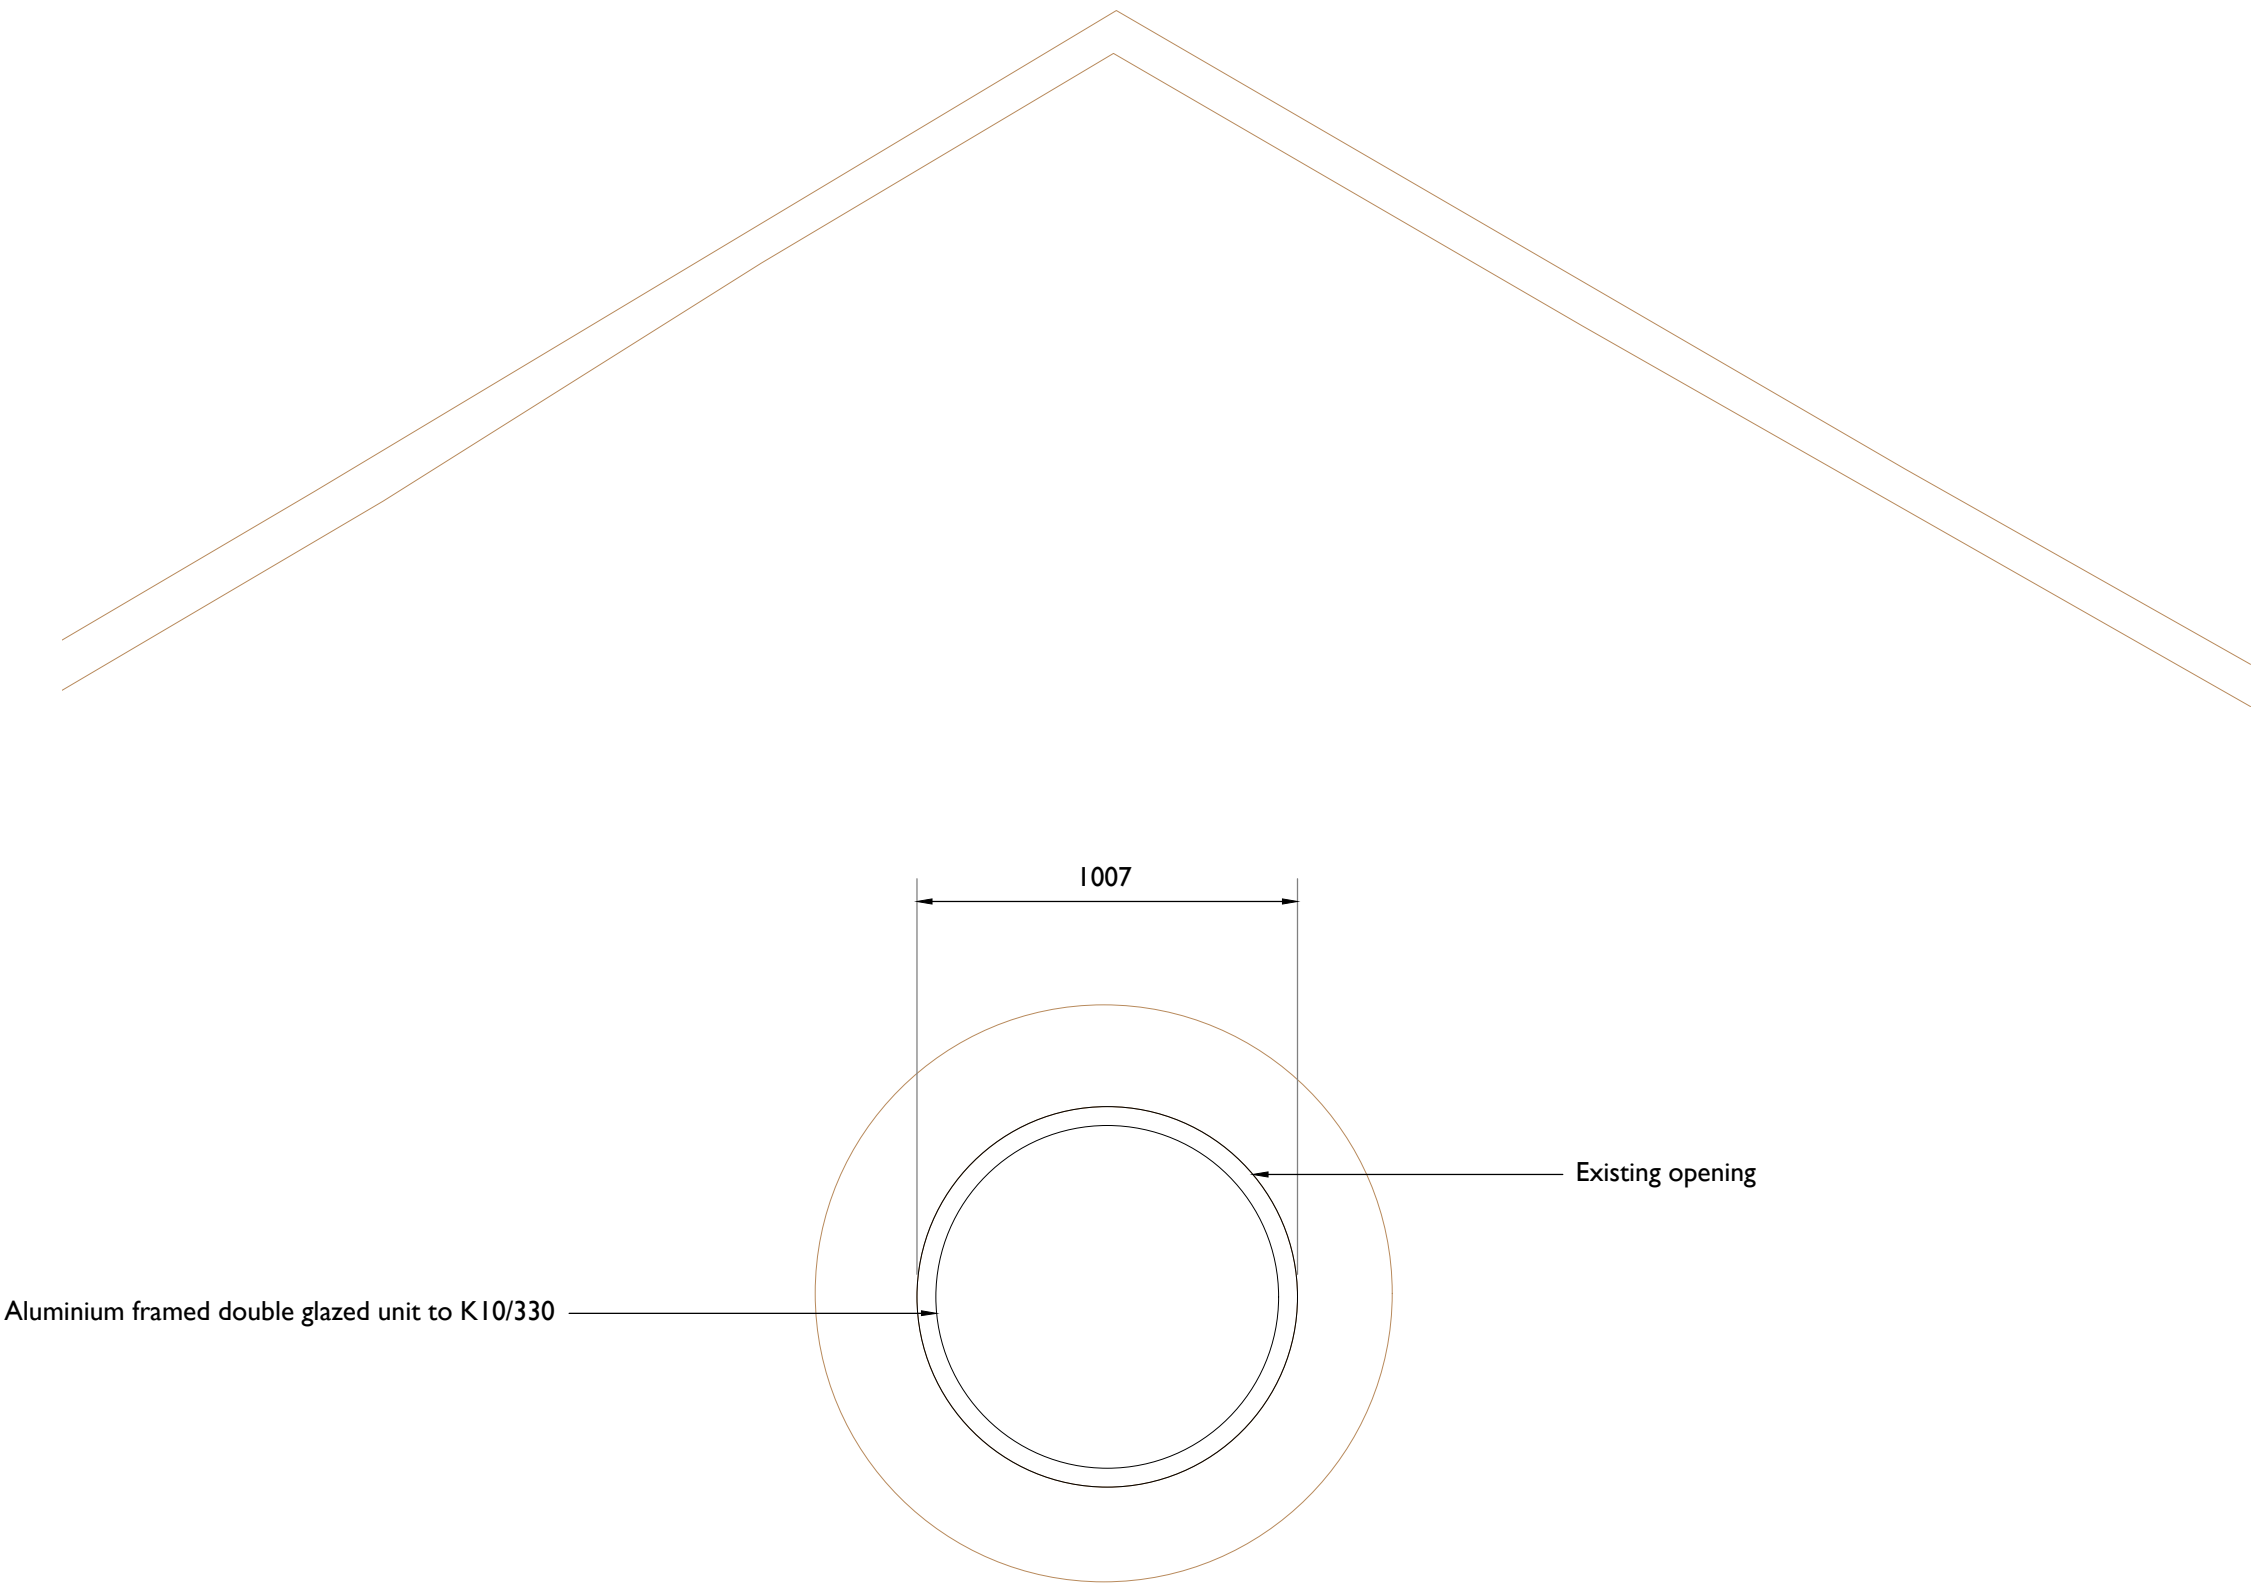

Window Type: WIN-201

I
3801 **EW.20.00.42.01 external window elevation**
1:20 @ AI

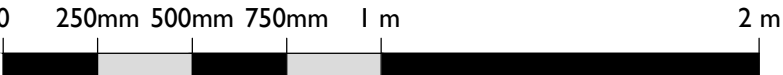

Notes: 22/09/2023 18:12:12

Drawings are based on survey data and may not accurately represent what is physically present.

Do not scale from this drawing. All dimensions are to be verified on site before proceeding with the work.

All dimensions are in millimeters unless noted otherwise.

Purcell shall be notified in writing of any discrepancies.

Key Plan
not to scale

C01	22/09/2023	TW	TW	-
REV	DATE	BY	CHK	DESCRIPTION

CLIENT
Barnsley MBC

PROJECT
Elsecar - Forging Ahead

JOB NUMBER
241992

PURCELL

TITLE
Building 20 & 21
Glazing Details

SIZE	SCALE	LAST REVISED	DRAWN	CHECKED
A1L		22/09/2023	TW	TW

REV	SUITABILITY/REASON FOR ISSUE
C01	A - Tender

DRAWING NAME
EFAS-PUR-20-XX-DR-A-3801