REVISIONS

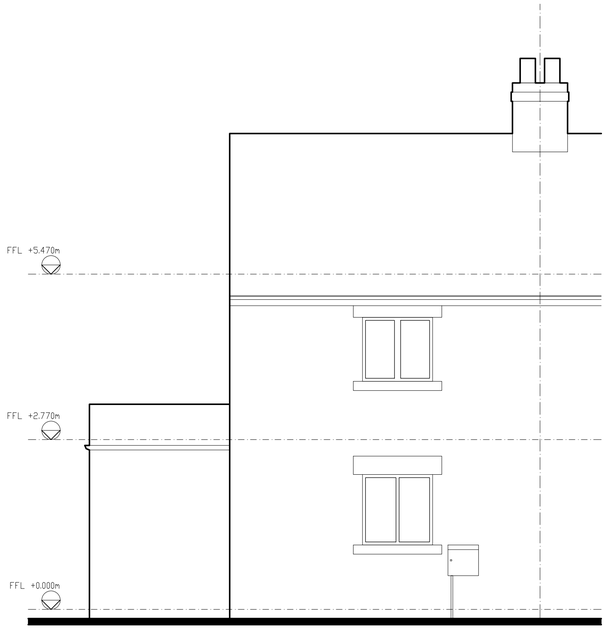

3 Existing Front Elevation (1)
Scale: 1:50

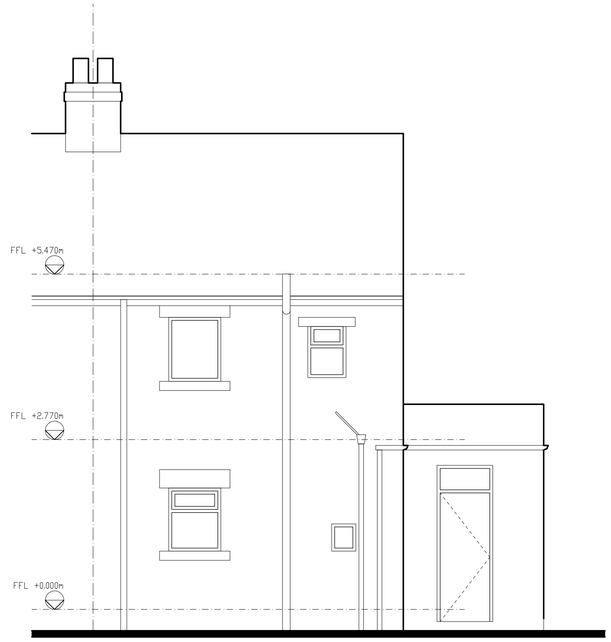

4 Existing Rear Elevation (2)
Scale: 1:50

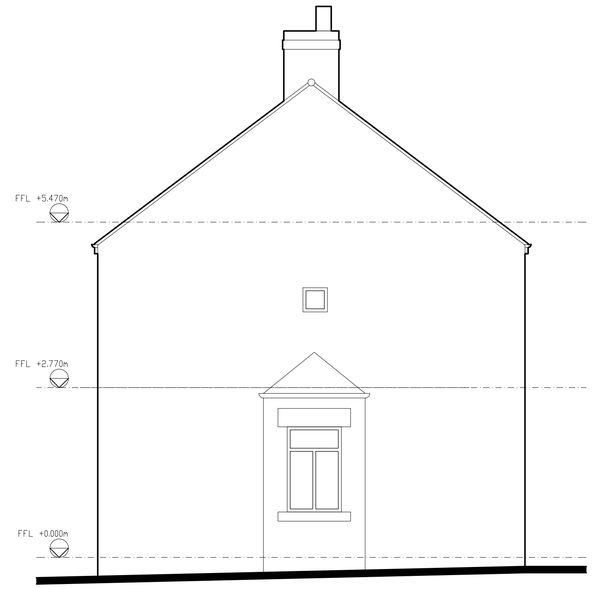

5 Existing Side Elevation (3)
Scale: 1:50

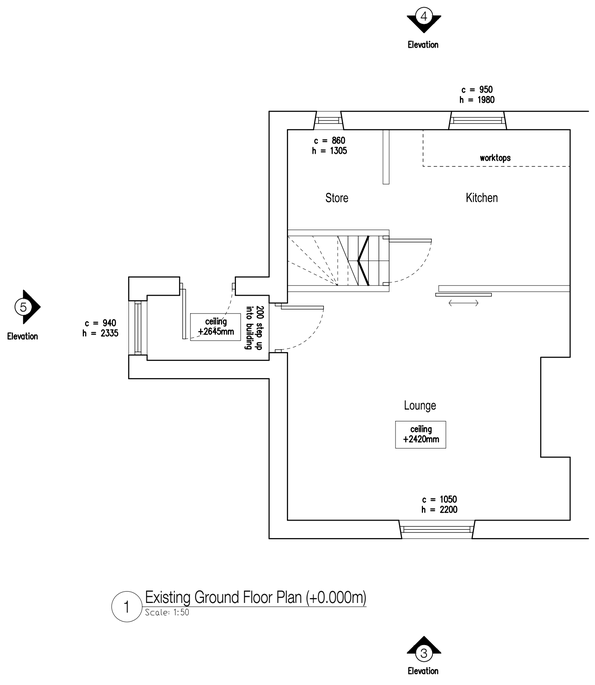

1 Existing Ground Floor Plan (+0.000m)
Scale: 1:50

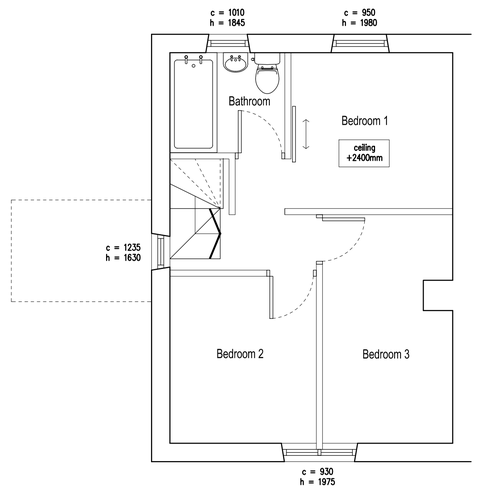

2 Existing First Floor Plan (+2.770m)
Scale: 1:50

PROJECT
11 Woodhead Lane
Proposed Double Storey Extension

TITLE
Existing GA's

SCALE
1:50 @ A1

DATE
26.10.2018

DRAWN BY

REVIEWED

DRAWING NO
2018-05-01

REVISION

DRAWING PATH