




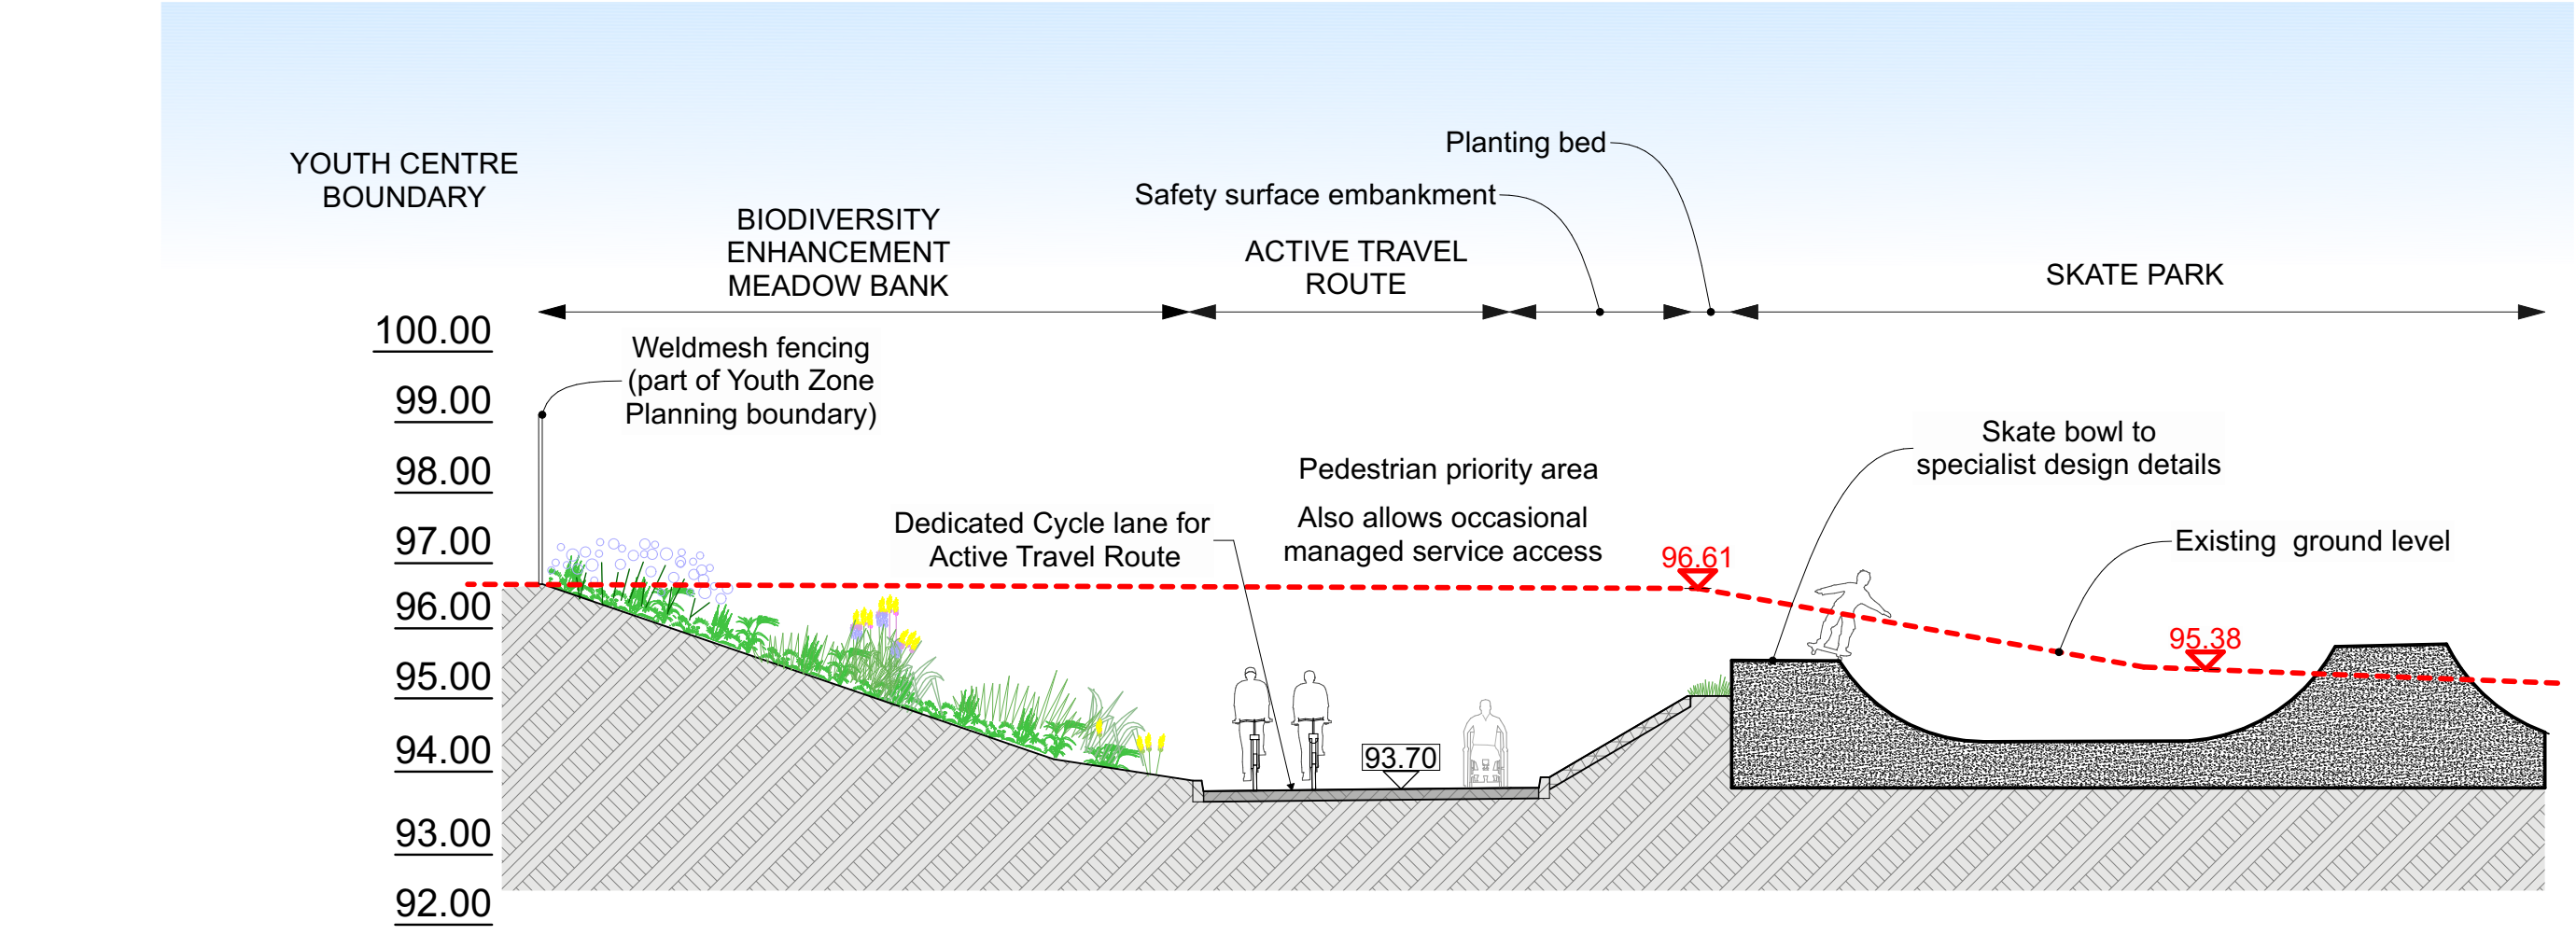

Section DD
1:100

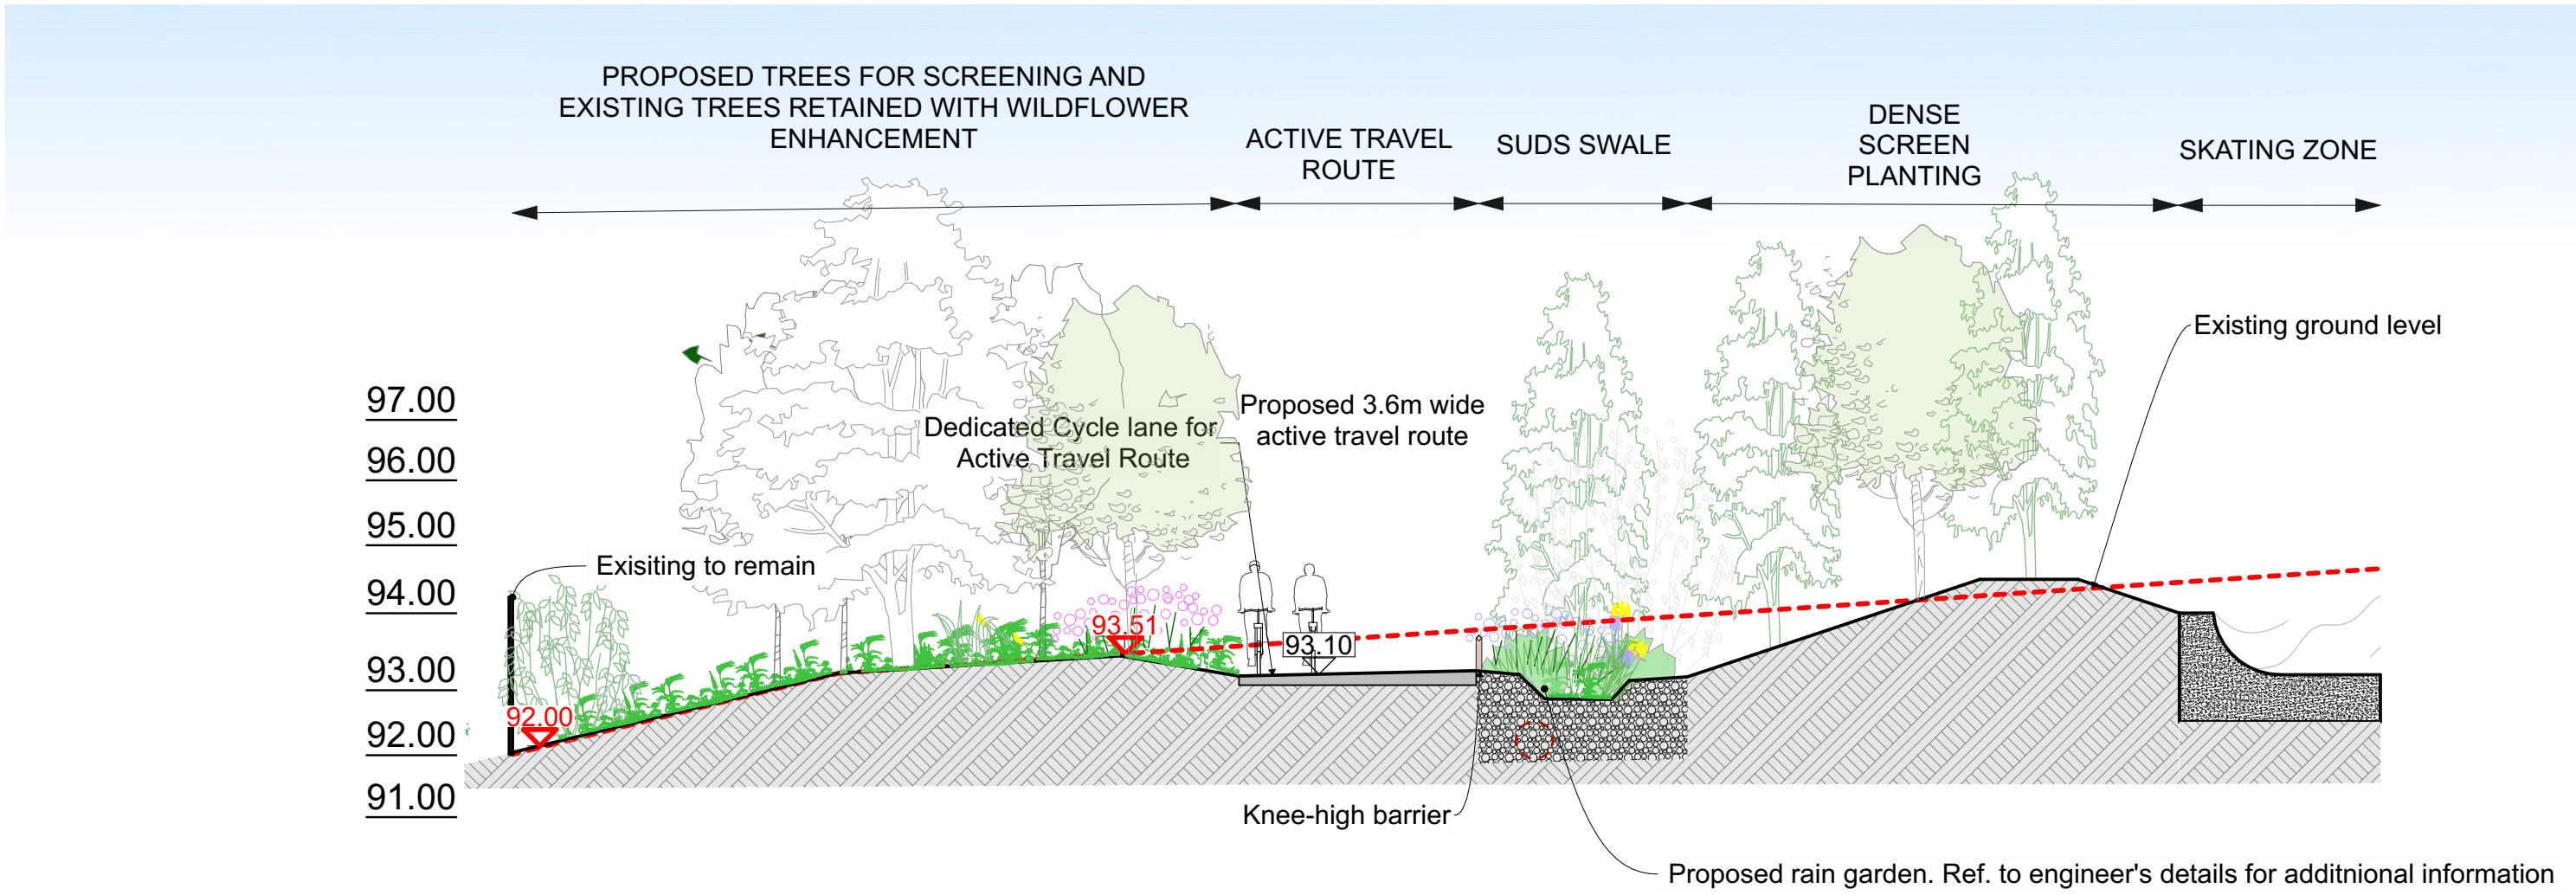

Section EE
1:100


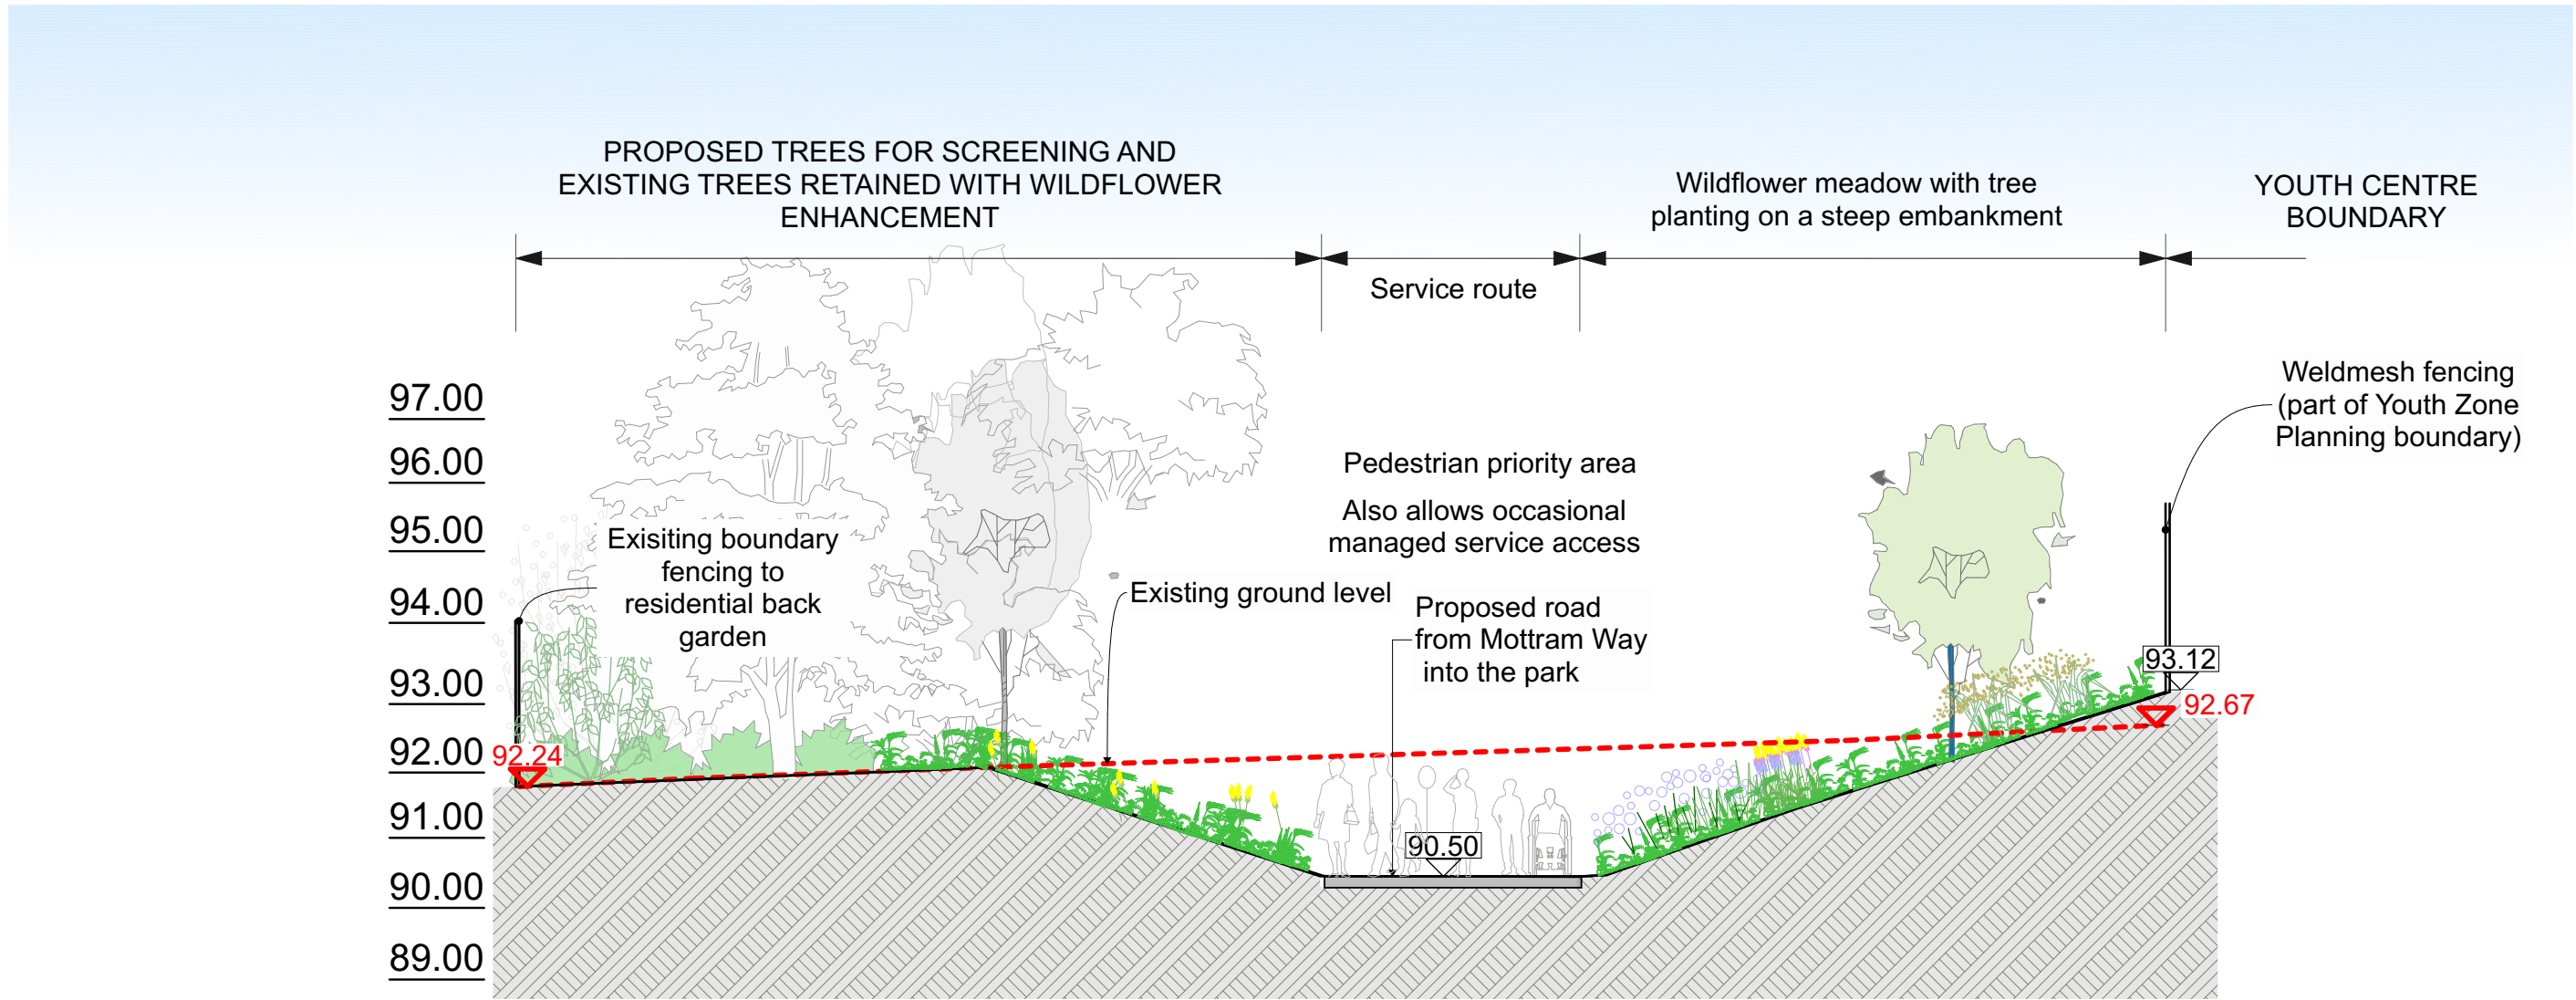


Section FF
1:100

This document is © Bond Bryan Architects Ltd.
If in doubt ASK. Drawing measurements shall not be obtained by scaling. Verify all dimensions prior to construction.
Immediately report any discrepancies on this document to the Originator. This document shall be read in conjunction with associated models, specifications and related consultants' documents.

Key plan

North
N

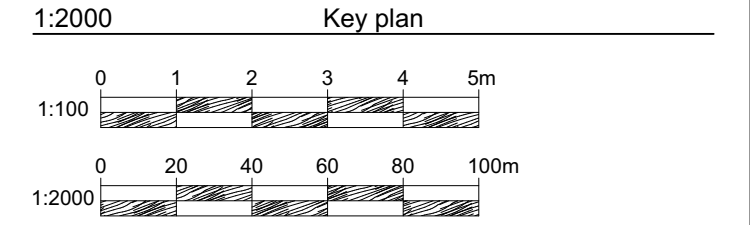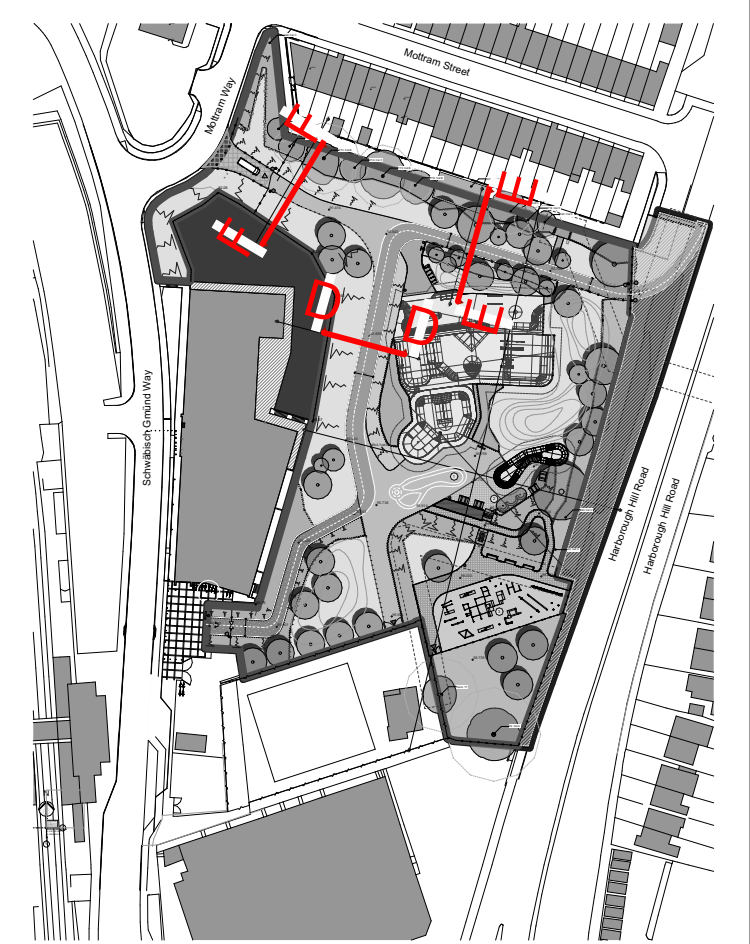

P02	Design development	AF	SR	28/02/2025
P01	Issued for Planning- Stage 3	TT	SR	16/07/2024

Rev	Description	Drawn	Checked	Date
-----	-------------	-------	---------	------

B

BOND BRYAN

e info@bondbryan.co.uk
w www.bondbryan.co.uk

Barnsley Metropolitan Borough Council



Barnsley Levelling Up Fund

Youth Zone Activity Park

GA Site Sections DD, EE and FF

Originator project ref 23048	Purpose of Issue Design Development
Scale(s) 1:100	
Paper size A1	Revision description Preliminary

project	originator	volume	level	type	role	number	revision
BALU	BBA	YAP	ZZ	DR	L	4002	P02

Netra Model: 202406 YouthZoneActivityPark