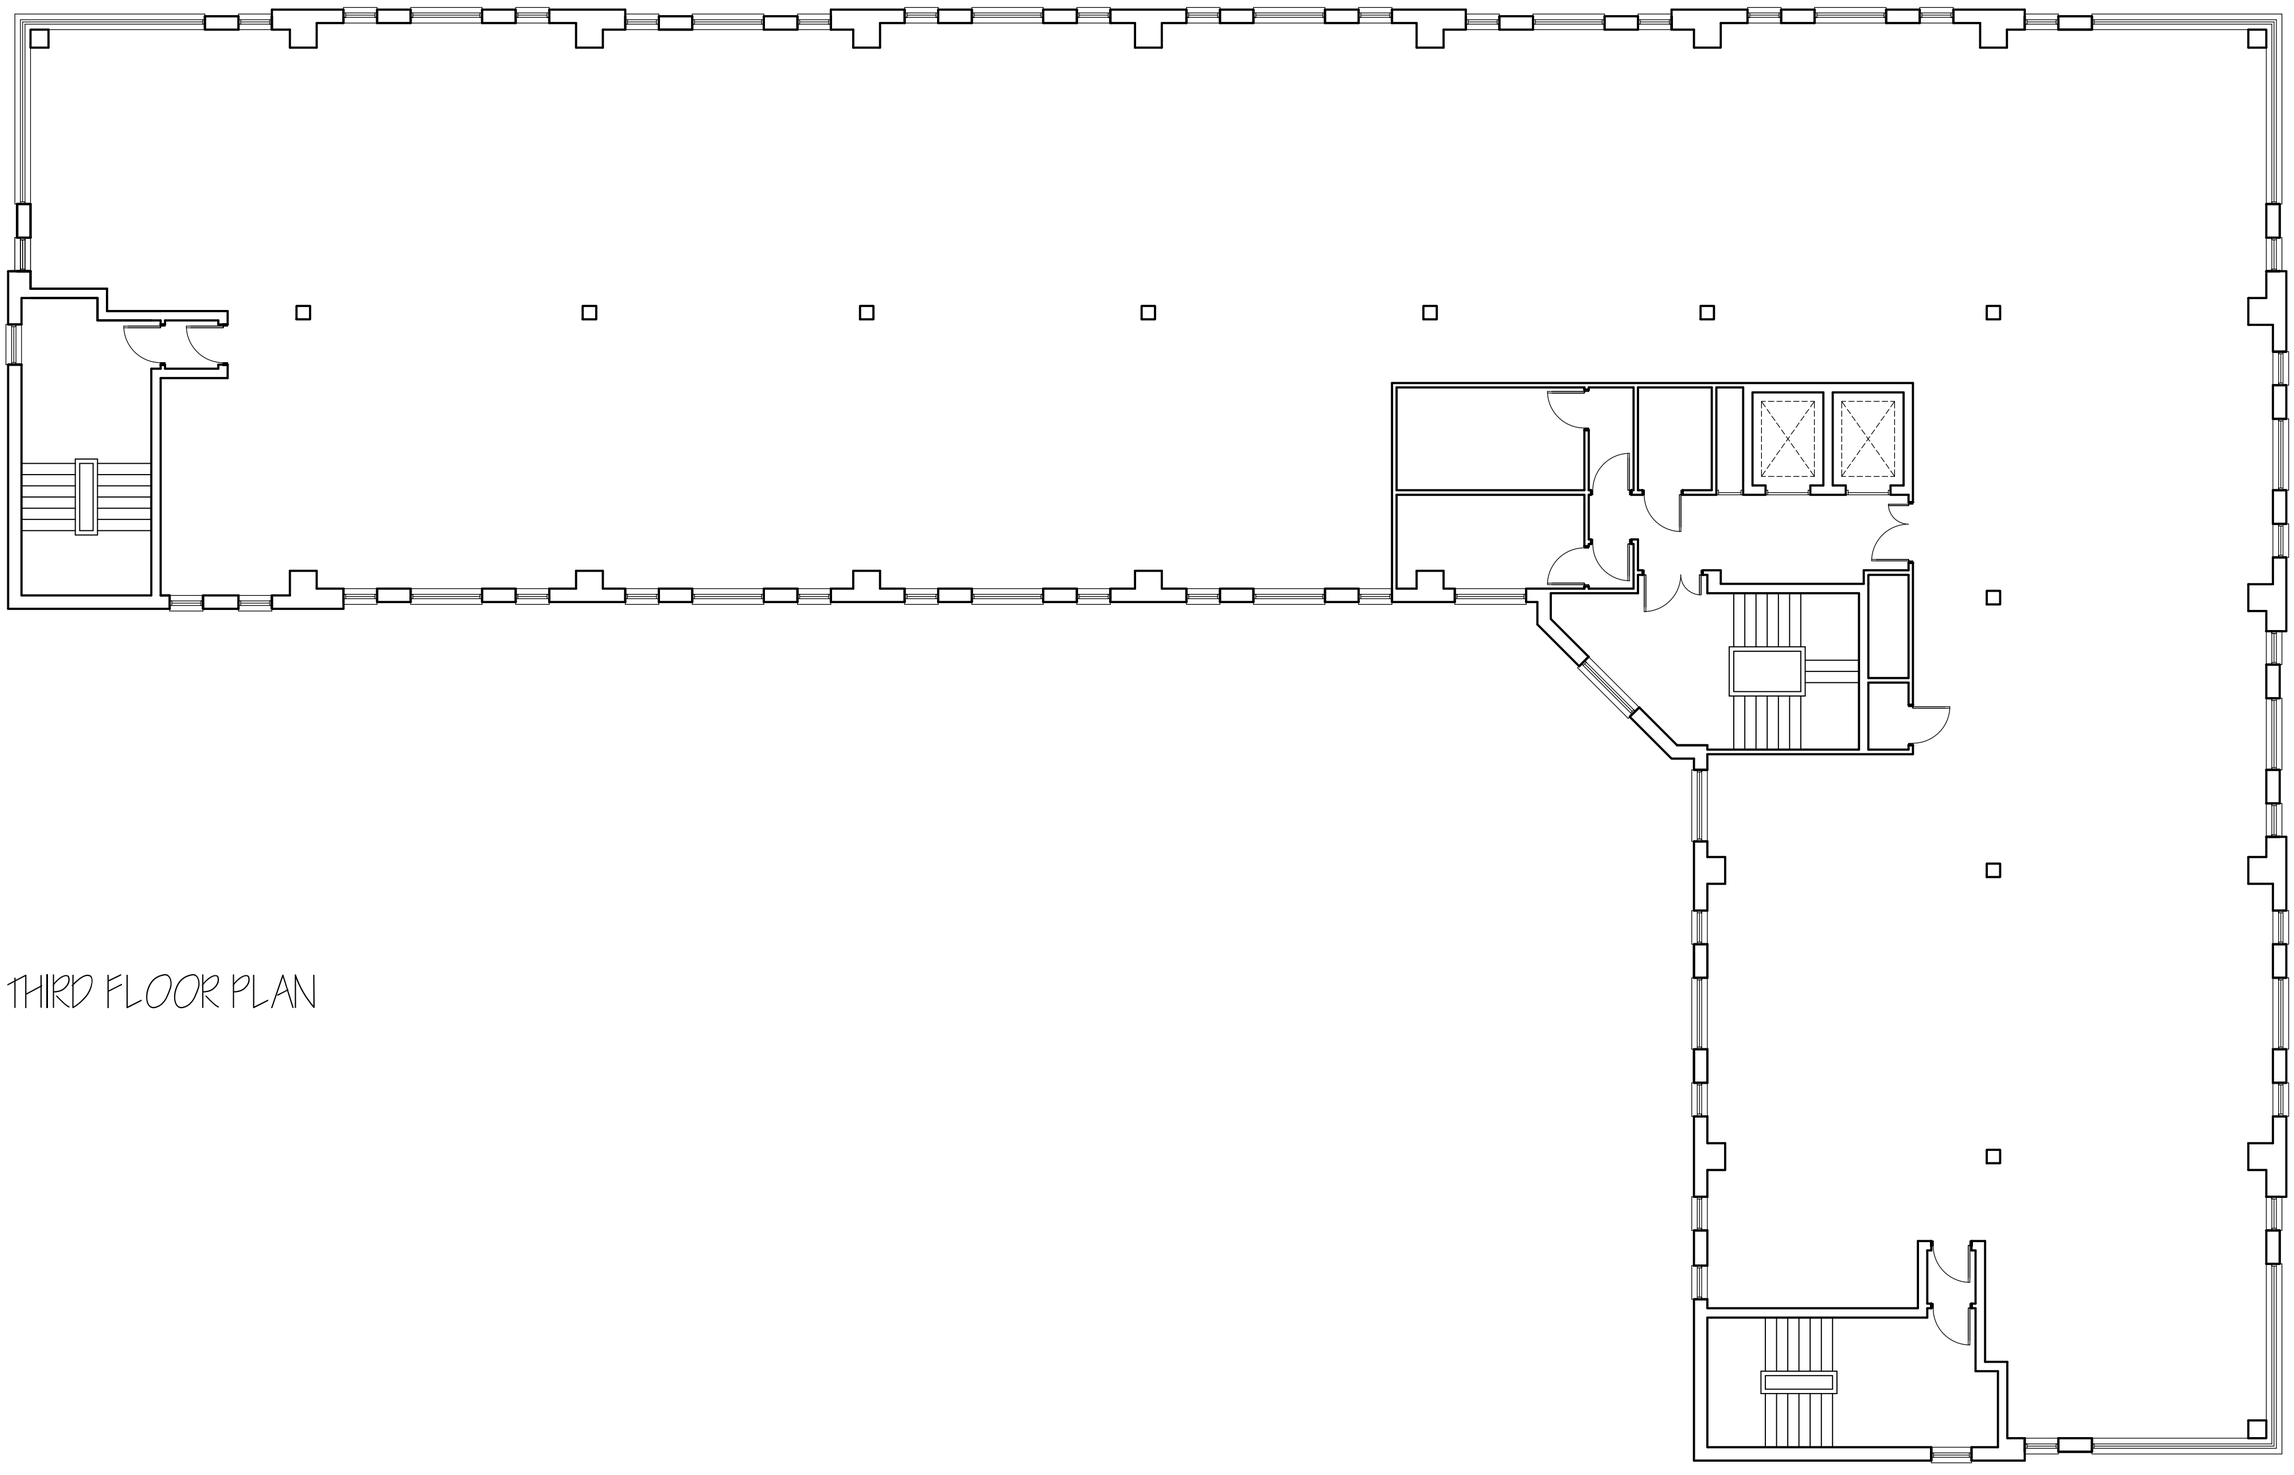

THIRD FLOOR PLAN

FORTH FLOOR PLAN

SDE ARCHITECTURE

BIRCHLEIGH
468 SHADWELL LANE
SHADWELL
LEEDS
LS17 8BA

Email: s-eccles1@sky.com

Tel: 0113 808 4157
eFax: 0113 322 4639
Mob: 0794 6537770

RESIDENTIAL DEVELOPMENT
JOSEPH LOCKE HOUSE, HEELIS STREET
BARNSLEY S70 1LG
for
EMPIRE PROPERTY CONCEPTS

EXISTING PLANS

Date:	Drawn By:	Checked By:	Scale:
APRIL 2016	SDE		1:100 @ A1

Project No:	Drawing No:	Revision:
1082	003	