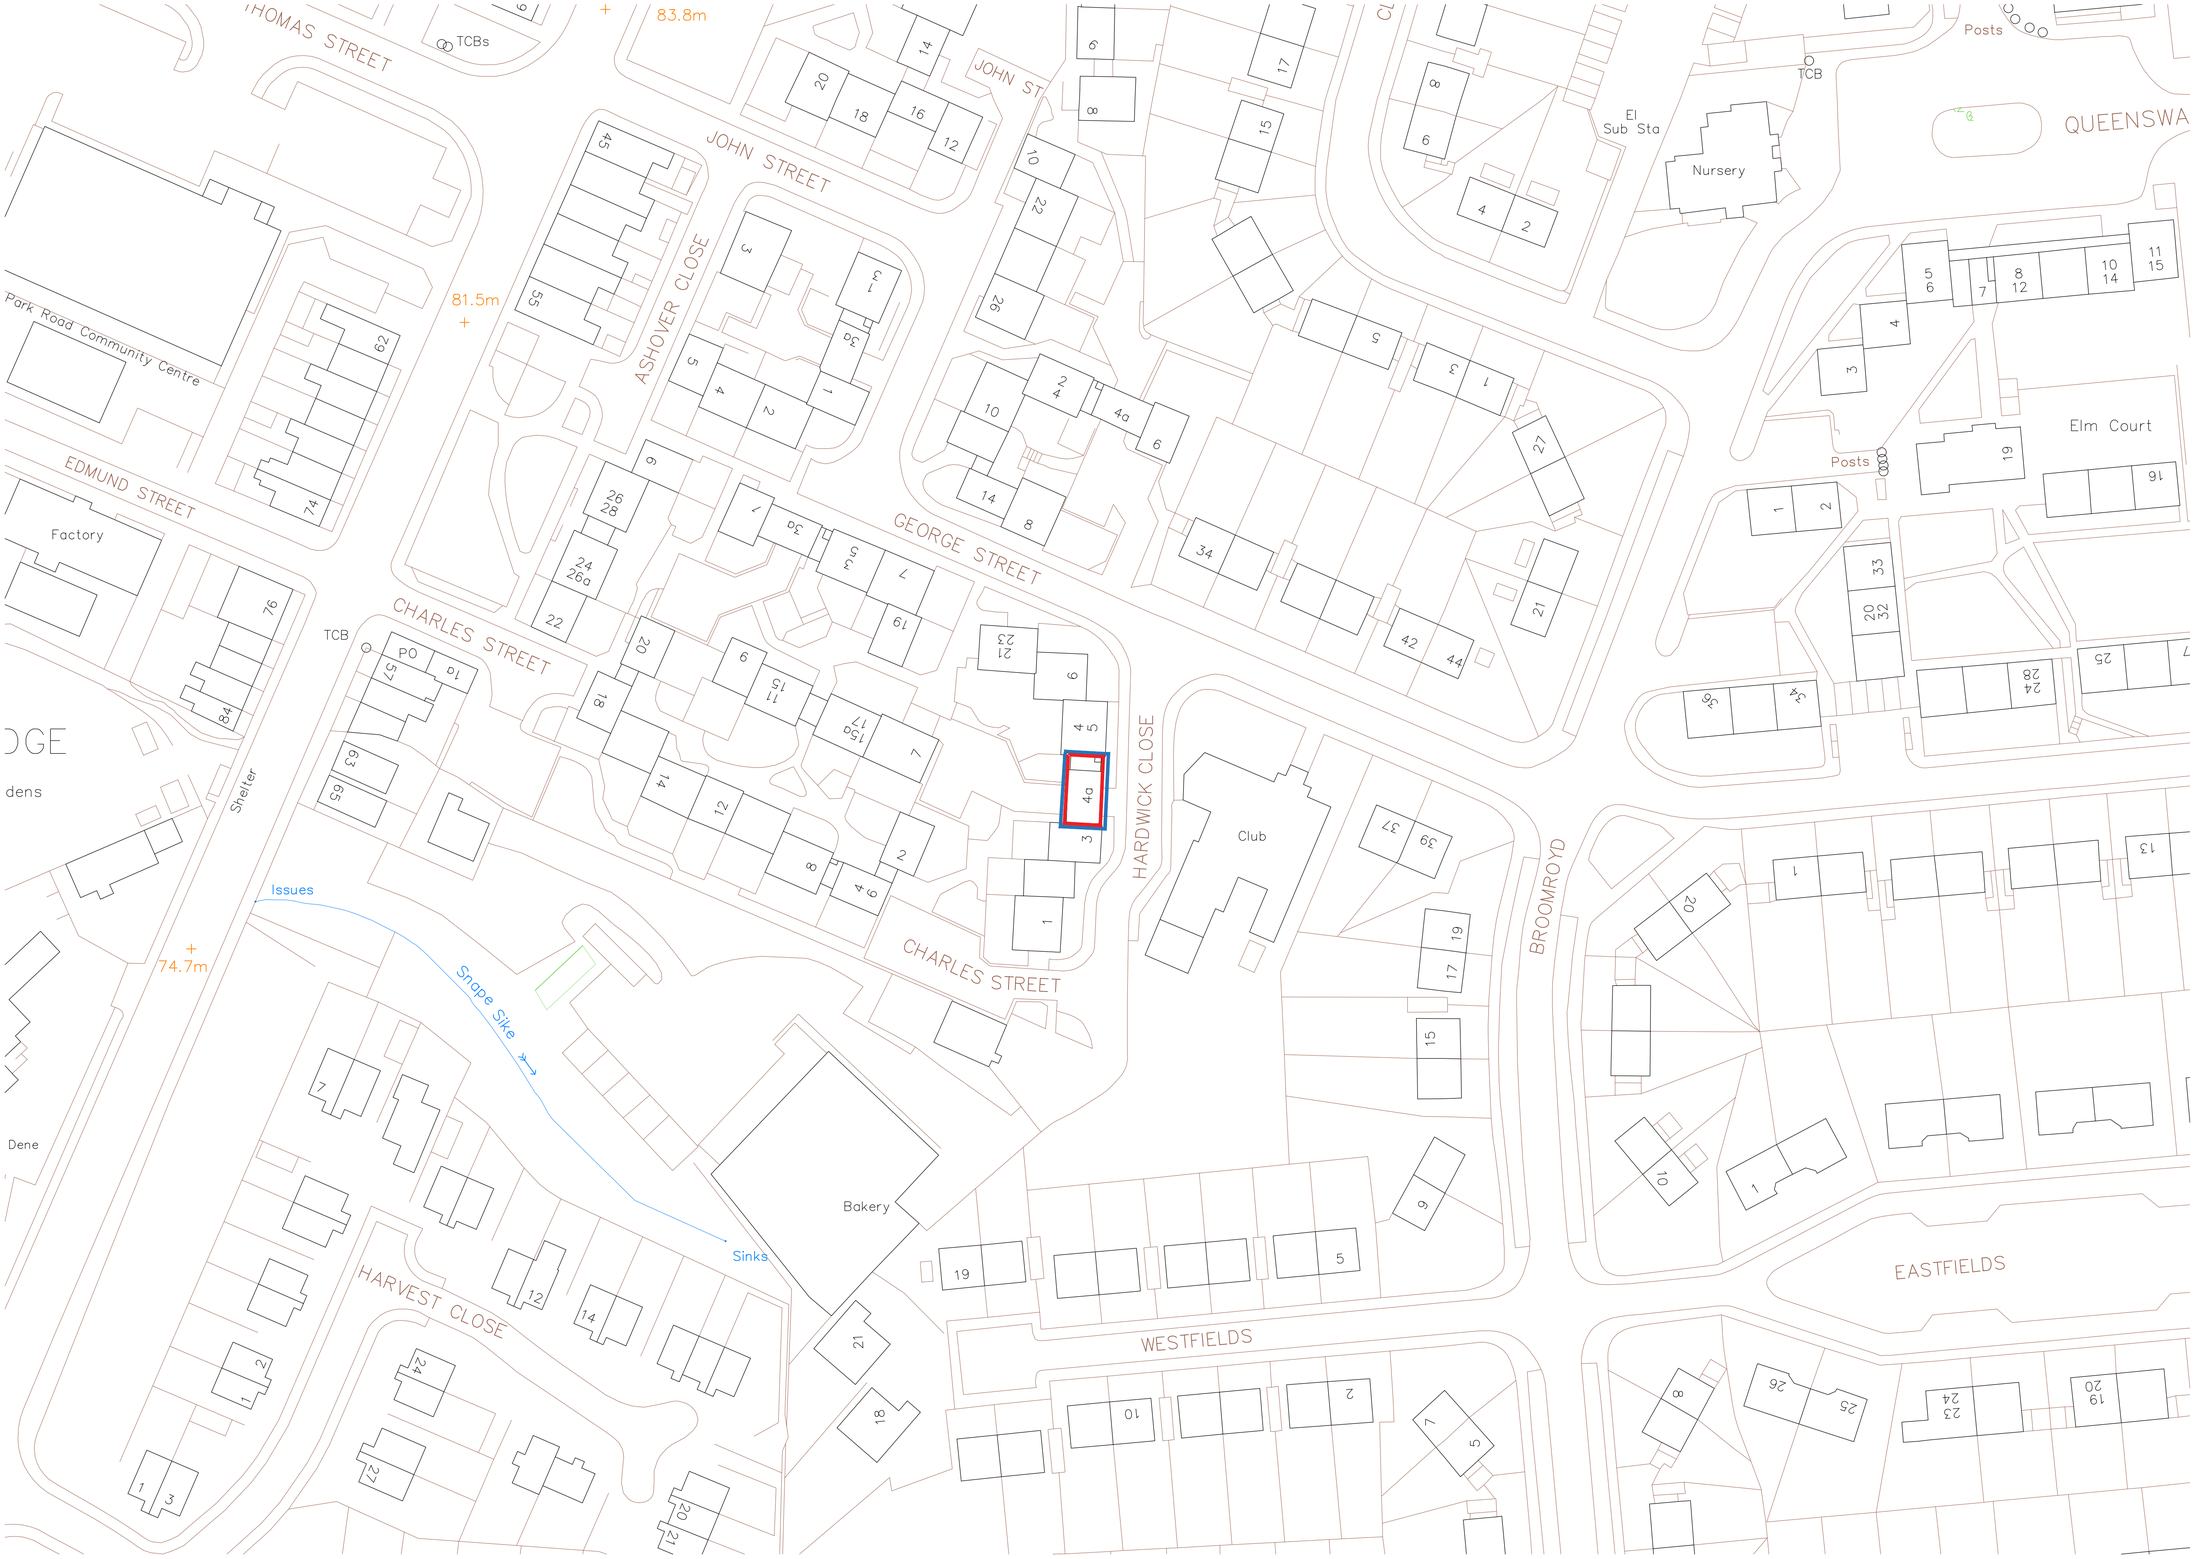


Site Location Plan (4-4a Hardwick Close)

Scale 1:500

Notes

This Drawing is an instrument of service and shall remain the property of Align Property Partners Ltd copyright ©. It may not be reproduced or copied in any form. It shall not be used for the construction, enlargement or alteration of a building or area other than the said project without the authorisation of the issuing office.
Contractors shall verify and be responsible for all dimensions and conditions and shall report any discrepancies to the issuing office before proceeding with any work. Drawings shall not be scaled.

N

Key:

- Site boundary
- Proposed area of work

0 10 20 30 40 50 m

SCALE 1 : 500

P1	Planning	WRB 27.10.23	NRL 27.10.23	SAS 27.10.23
Ver.	Details	Author & Date	Checked & Date	Approv'd & Date

align PROPERTY PARTNERS
White Rose House (2nd Floor), Northallerton Business Park, Thurston Road, Northallerton, DL6 2NA Tel: 01609 797373

Client
Barnsley Metropolitan Borough Council

Project name
Cladding Replacements (Phase 1)
Worsbrough

Drawing Title
Location Plan
Hardwick Close (4-4a)

Purpose
Planning

Scale	Drawn	Checked	Approved
1:500	WRB	NRL	SAS
Original Size	Date	Date	Date
A1	27.10.23	27.10.23	27.10.23

Drawing Number
BC2202 22-APP-XX-XX-DR-B-000001

Version
P1

Align Property Partners Ltd copyright ©