


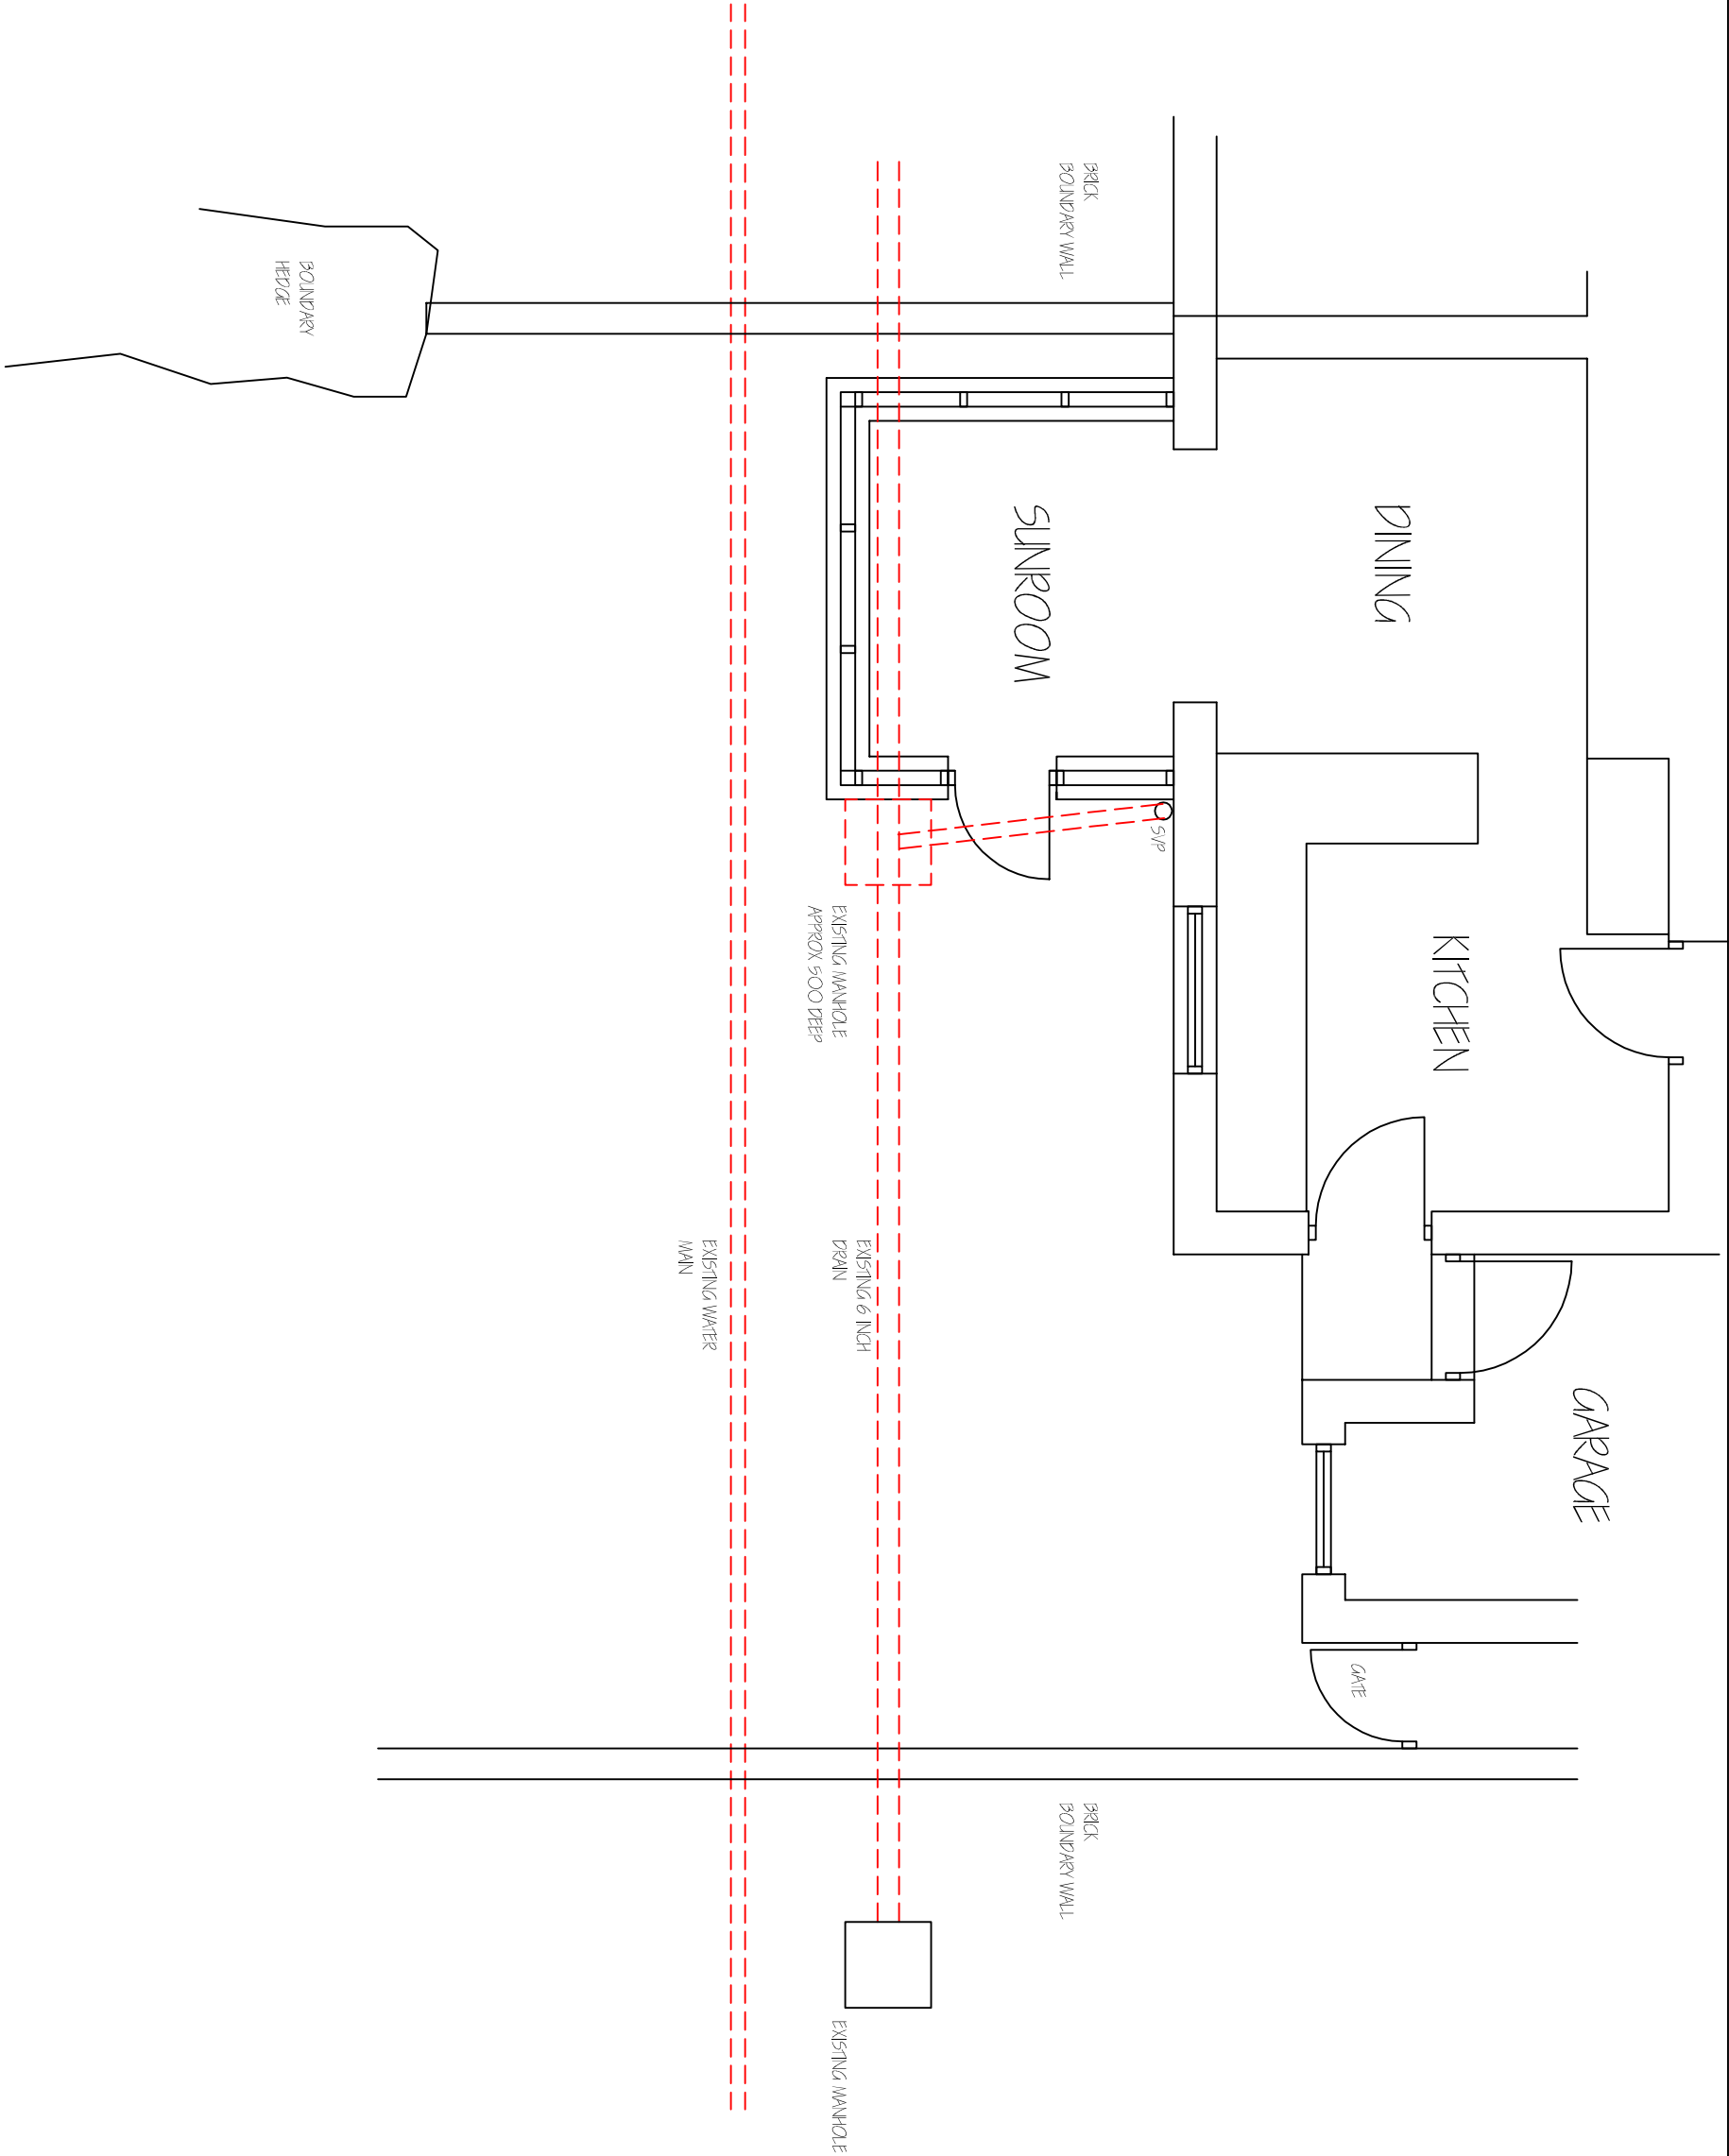

EXISTING PLAN

1:50

Revisions	A. A----	00-00-
This drawing is for planning permission only and is not a construction drawing.		
Drawing Title	EXISTING-PLAN	
Job No. - Dwg No.	RW/2014/2	-
Client:	MR R WARD 8 BENICE LANE BARSTOW S75 5NX	
Scale.	1:50	