




SITE PLAN
1/1250.

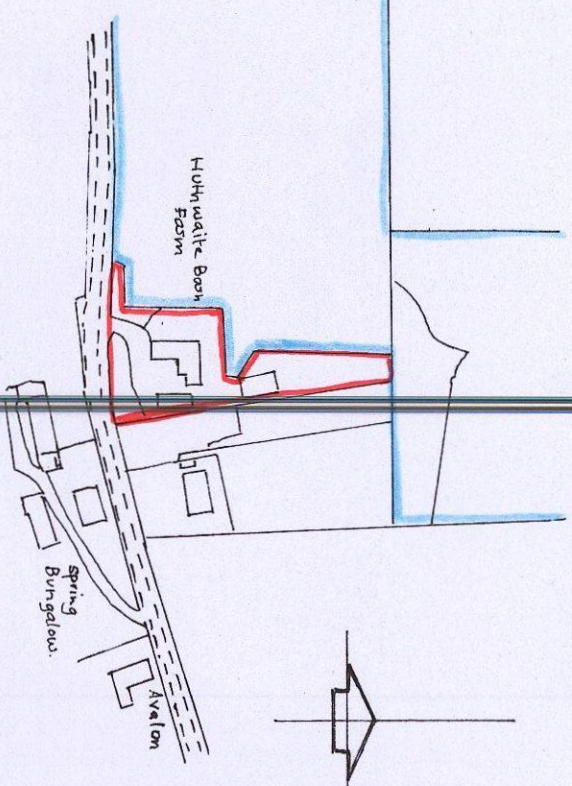


BLOCK PLAN 1/500.

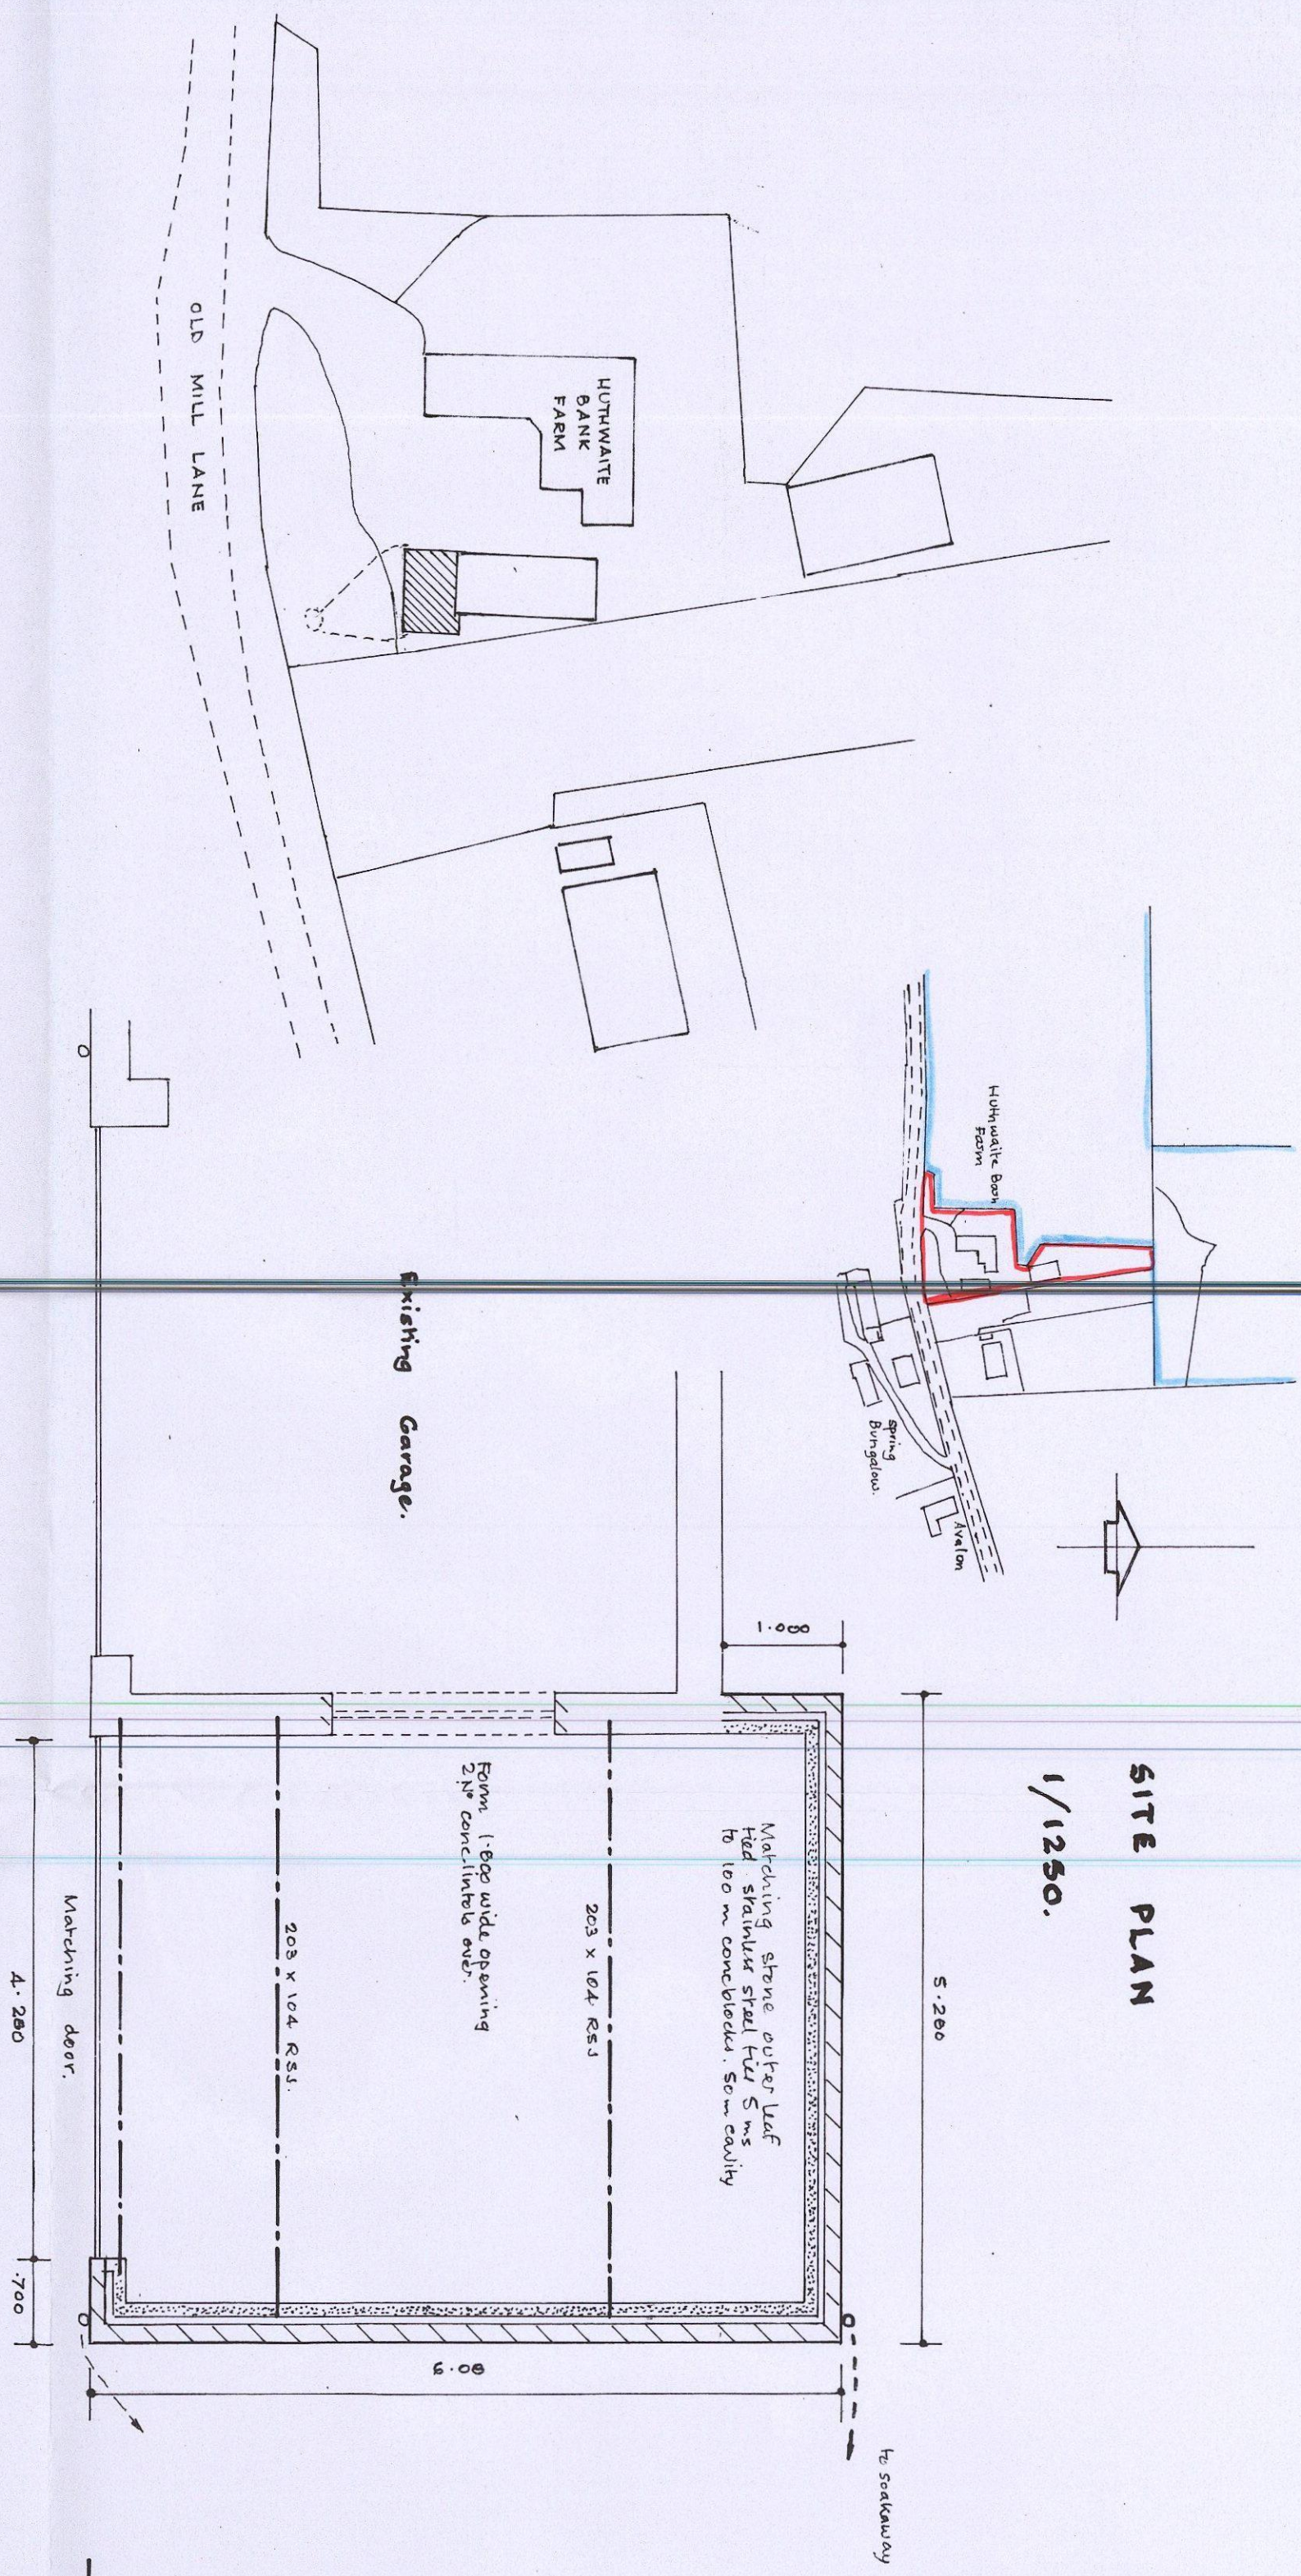


REAR ELEVATIONS

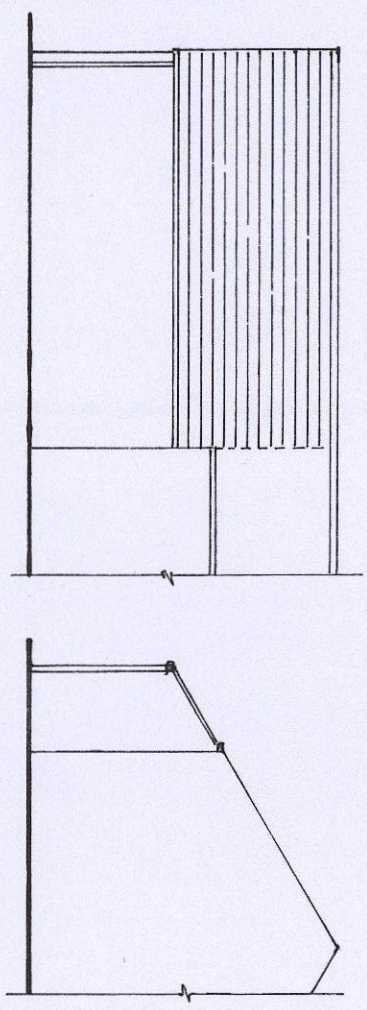


SECTION

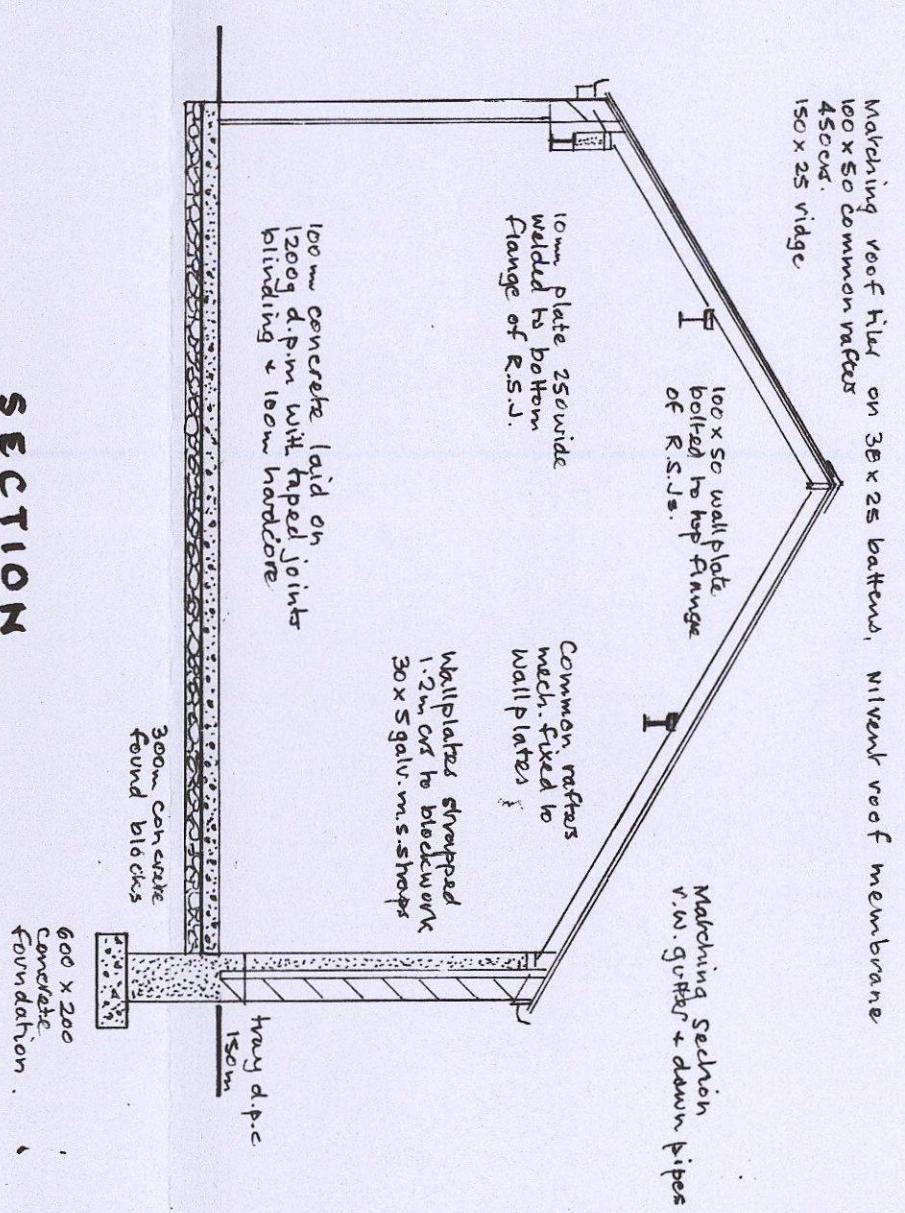

FRONT ELEVATION

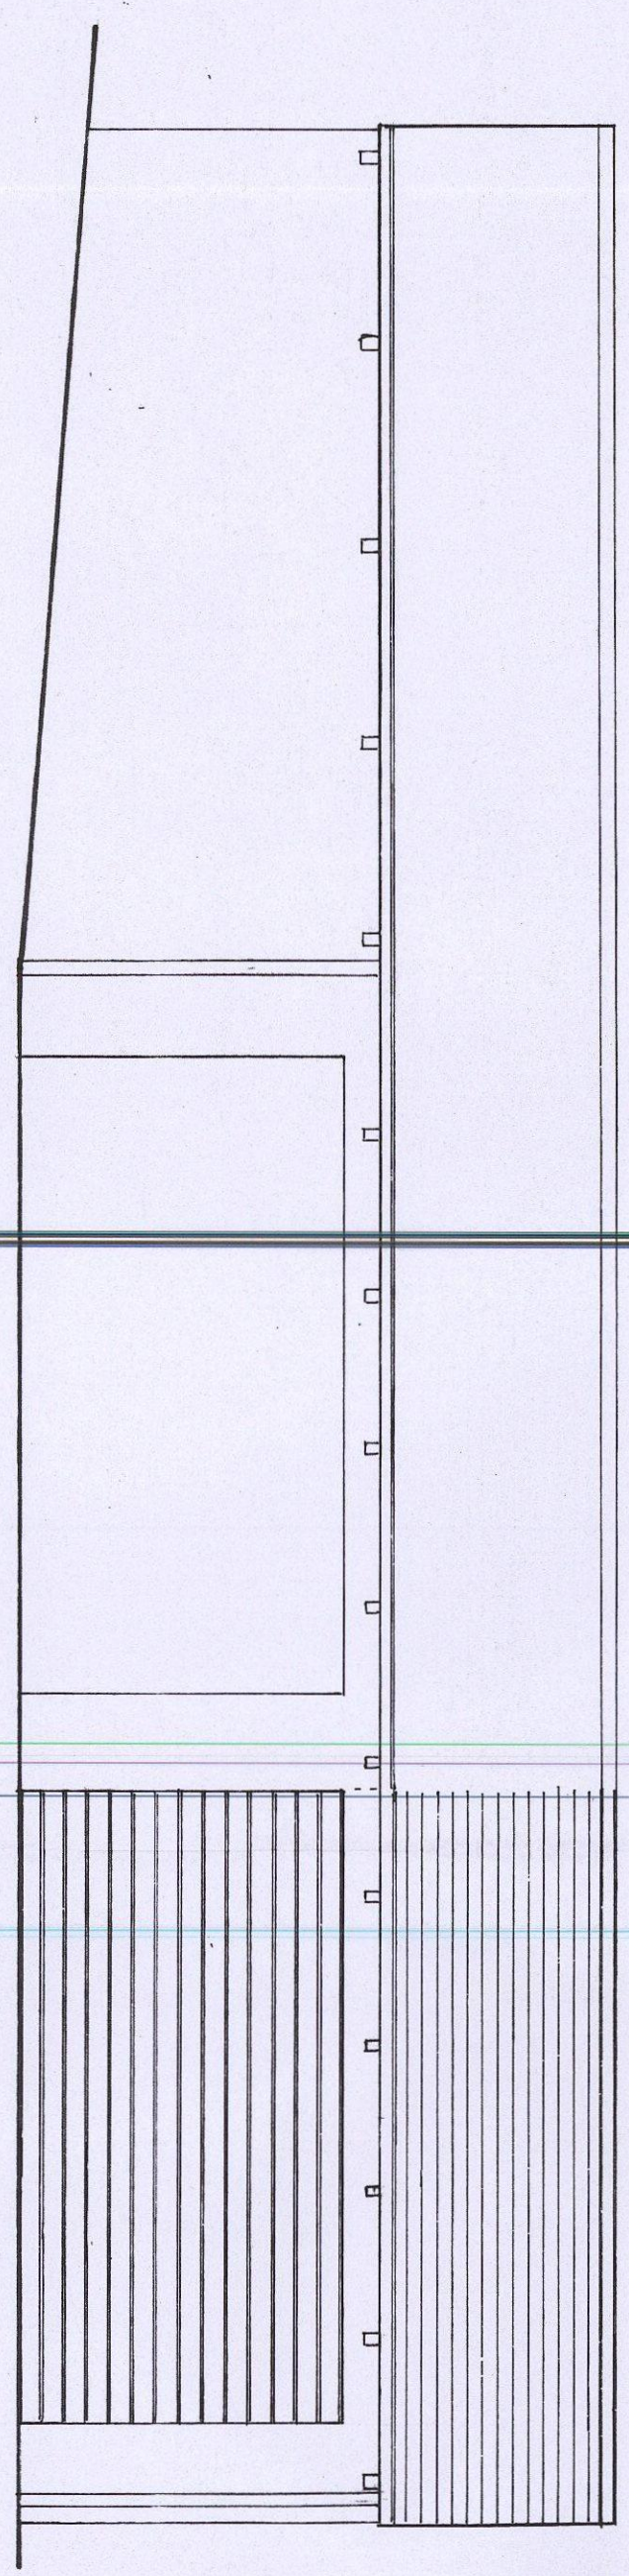

SIDE ELEVATION

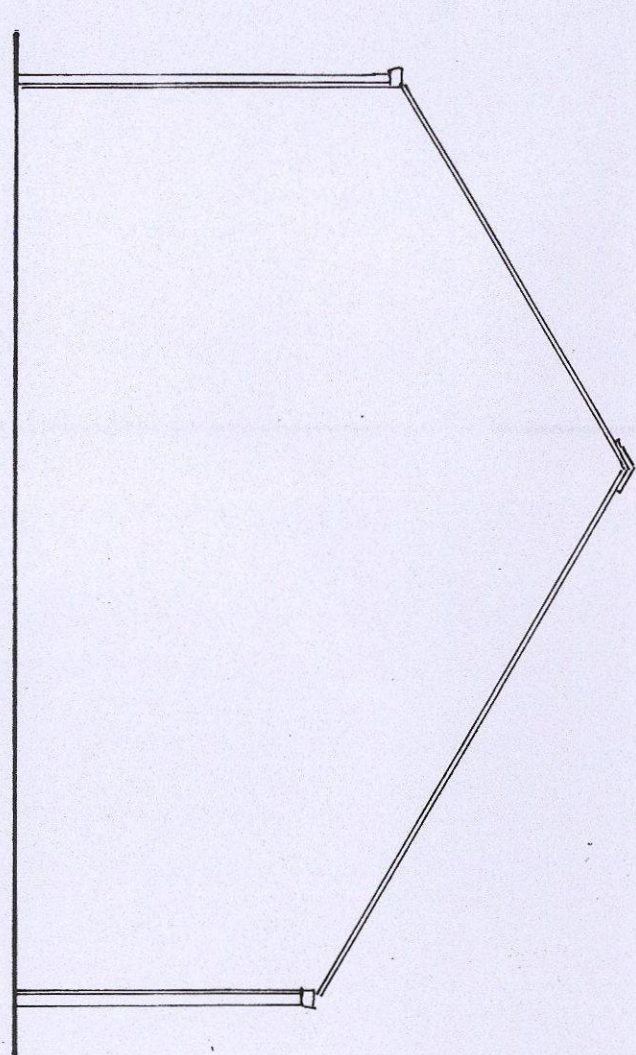

PROPOSED GARAGE - HUTCHWAITE BANK FARM, OLD MILL LANE, THURGOLOD. 555 766 FOR MR. R. LOW. Scales: 1-50 & 1-100.