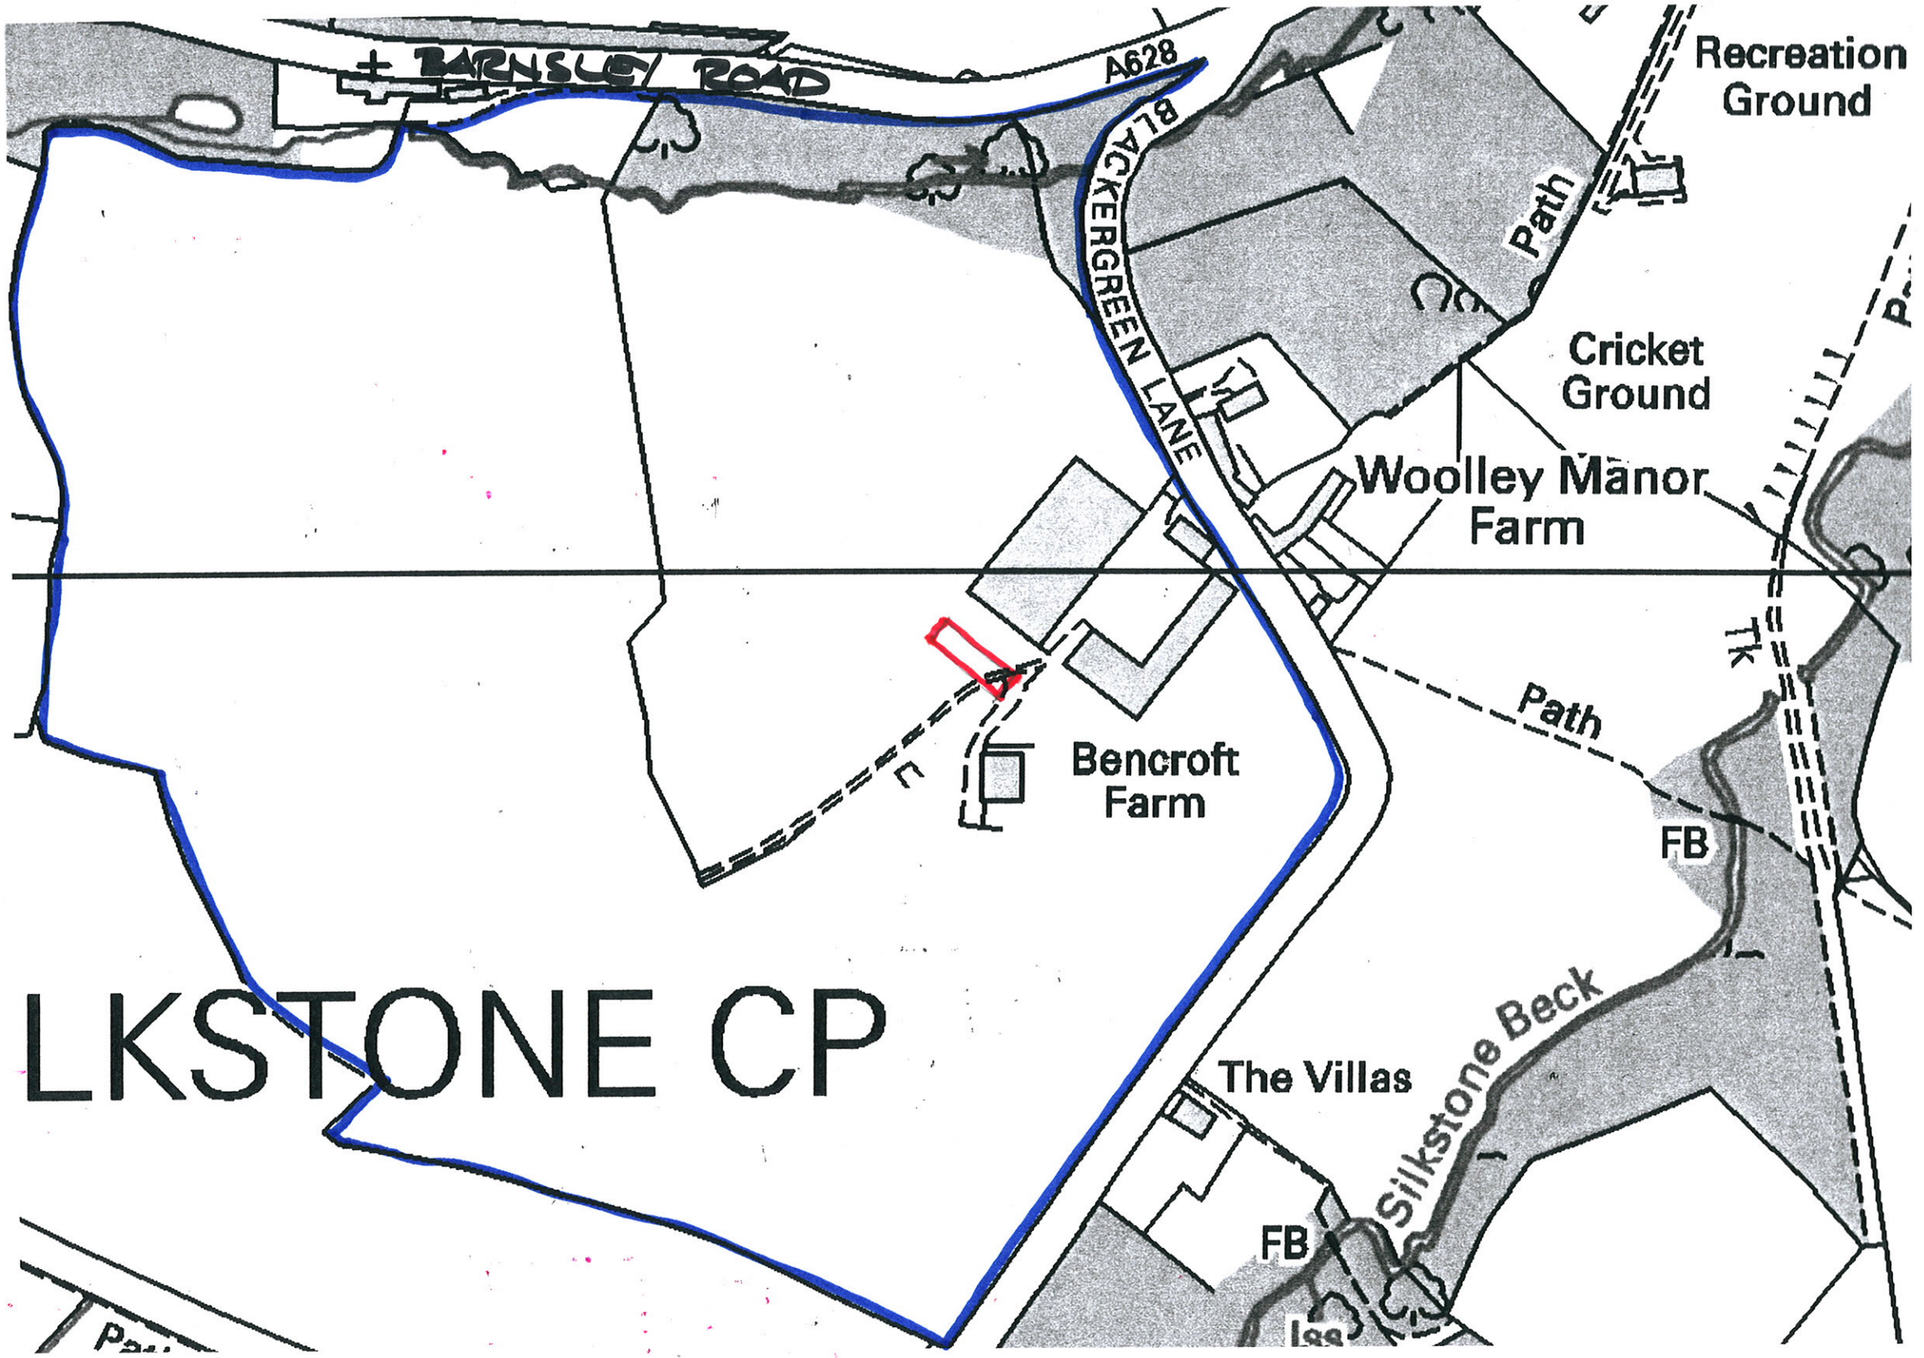


NORTH

BEN CROFT FARM
MACHINERY STORE
LOCATION PLAN
1:2500 @ A3