


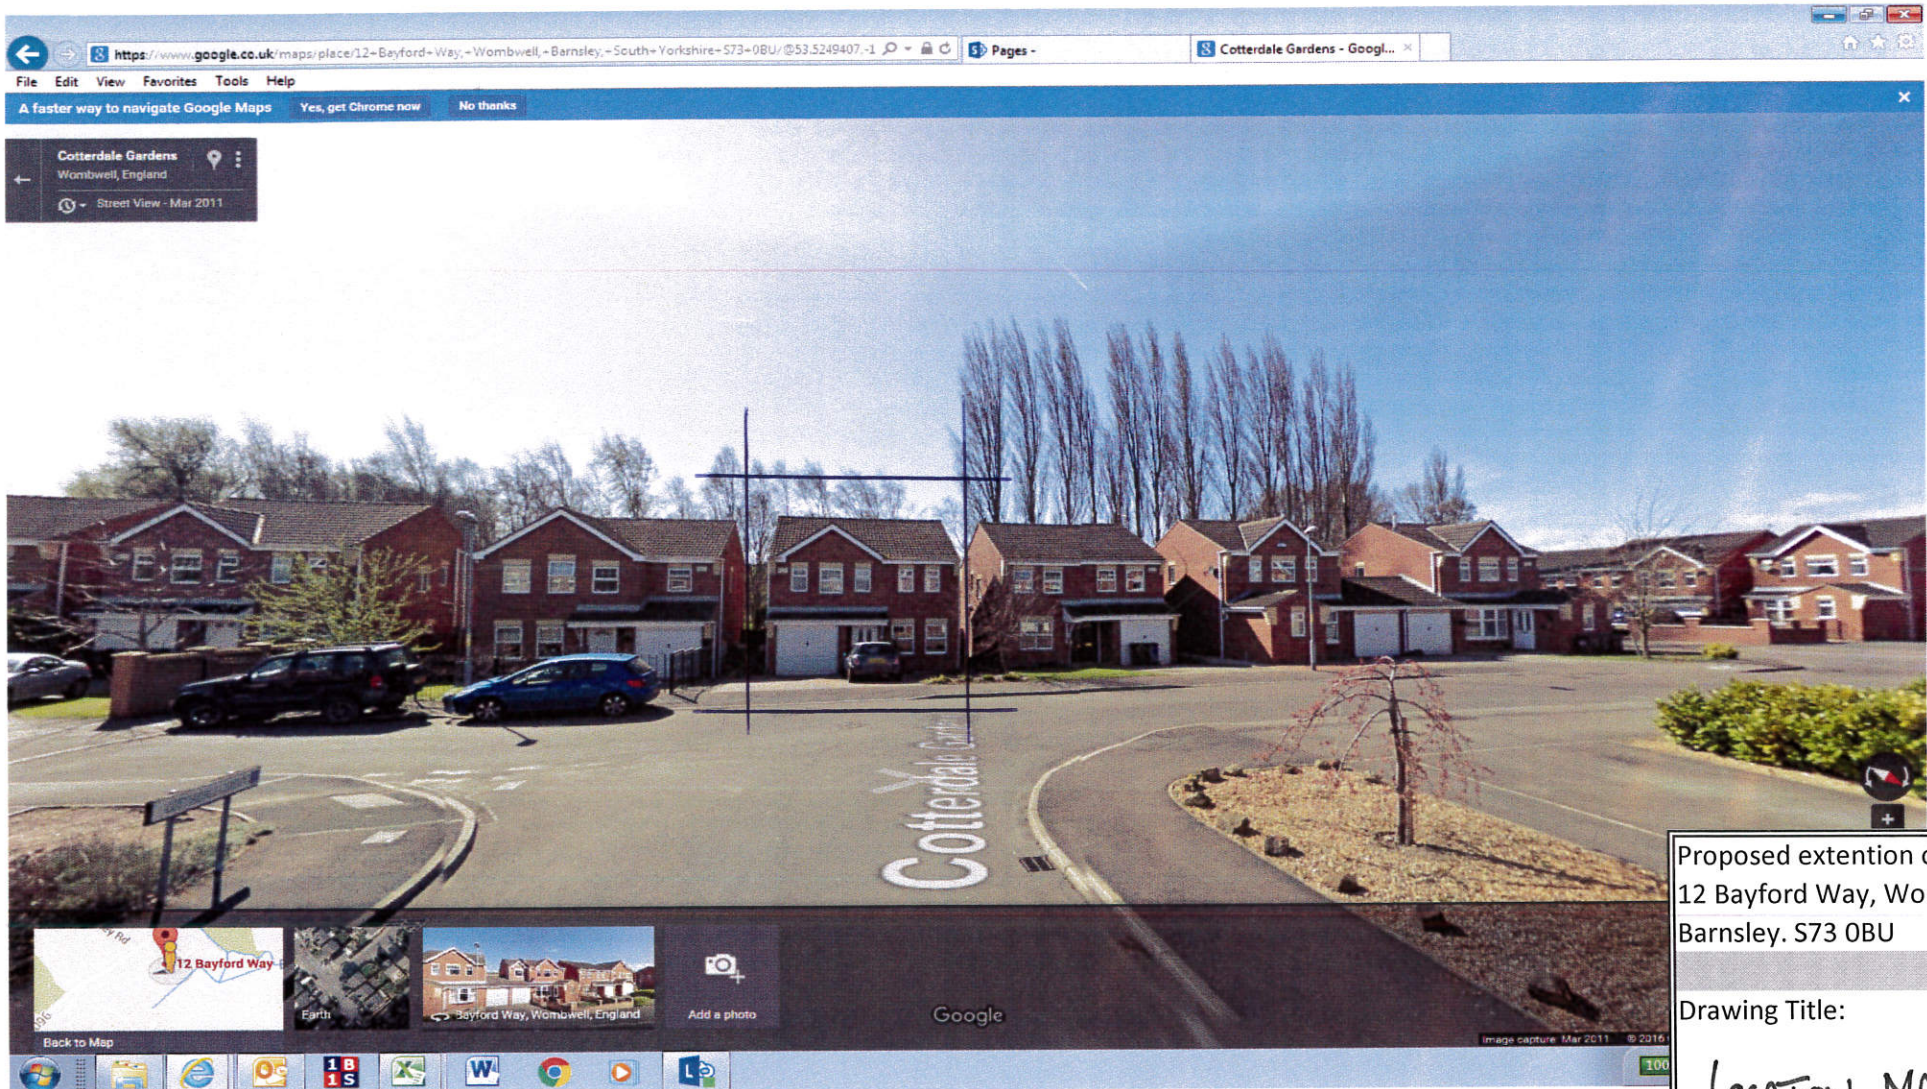

Proposed extension of:
12 Bayford Way, Wombwell,
Barnsley. S73 0BU

Drawing Title:

LOCATION MAP 2

Scale: 1/4

Date: MARCH '16